

CANADA GOOSE

MANCHESTER

15 New Cathedral Street, Manchester,
UK

NEW FACADE PROPOSAL

2022/06/14



01 3D VIEW OF THE PROPOSED NEW CATHEDRAL STREET STOREFRONT
A501

Copyright of this drawing is owned by ML architettura srl
Do not reproduce, distribute without written consent.

The General Contractor and/or all Sub-contractors working from these drawings and specifications to contact the architect or his representative regarding measurements, should such measurements not appear correct, add up properly or scale correctly to the indicated size.

GENERAL NOTES

1. The General Contractor and/or Sub-contractors are responsible for checking out dimensions, tolerances and references on site prior to preparing any working drawings, fabrication or construction works.
2. All dimensions are in millimetres unless specified otherwise.
3. Drawing to be printed in colours.

LEGEND DEMOLITIONS

KEY PLAN



REV	DESCRIPTION	DATE
REV	DESCRIPTION	DATE
REV	DESCRIPTION	DATE
REV	DESCRIPTION	DATE

ML ARCHITETTURA

emme elle architettura s.r.l.
via morimondo 2/2
20143 - milano
tel. +39 (02) 87020049
P.IVA 08264490965

CLIENT

CANADA GOOSE

PROJECT

CANADA GOOSE STORE
NEW CATHEDRAL STREET,
MANCHESTER, UK

DRAWING TITLE

PROPOSED STOREFRONT
NEW CATHEDRAL STREET

SCALE	1:100@A3 / 1:50@A1	PROJECT No.	2110
DRAWN	---	DRAWING STATUS	
DATE	14.06.2022		

DRAWING NUMBER

TD - A501

REVISION



01 3D VIEW OF THE PROPOSED NEW CATHEDRAL STREET STOREFRONT
A502

Copyright of this drawing is owned by ML architettura srl
Do not reproduce, distribute without written consent.


The General Contractor and/or all Sub-contractors working from these drawings and specifications to contact the architect or his representative regarding measurements, should such measurements not appear correct, add up properly or scale correctly to the indicated size.

GENERAL NOTES

1. The General Contractor and/or Sub-contractors are responsible for checking out dimensions, tolerances and references on site prior to preparing any working drawings, fabrication or construction works.
2. All dimensions are in millimetres unless specified otherwise.
3. Drawing to be printed in colours.

LEGEND DEMOLITIONS

KEY PLAN

 

REV	DESCRIPTION	DATE
REV	DESCRIPTION	DATE
REV	DESCRIPTION	DATE
REV	DESCRIPTION	DATE

ML ARCHITETTURA
emme elle architettura s.r.l.
via morimondo 2/2
20143 - milano
tel. +39 (02) 87020049
P.IVA 08264490965

CLIENT

CANADA GOOSE

PROJECT

CANADA GOOSE STORE
NEW CATHEDRAL STREET,
MANCHESTER, UK

DRAWING TITLE

PROPOSED STOREFRONT
NEW CATHEDRAL STREET

SCALE	1:100@A3 / 1:50@A1	PROJECT No.	2110
DRAWN	---	DRAWING STATUS	
DATE	14.06.2022		

DRAWING NUMBER

TD - A502

REVISION



01 3D VIEW OF THE PROPOSED NEW CATHEDRAL STREET STOREFRONT
A503 ROLLER SHUTTER PROPOSAL

Copyright of this drawing is owned by ML architettura srl
Do not reproduce, distribute without written consent.


The General Contractor and/or all Sub-contractors working from these drawings and specifications to contact the architect or his representative regarding measurements, should such measurements not appear correct, add up properly or scale correctly to the indicated size.

GENERAL NOTES

1. The General Contractor and/or Sub-contractors are responsible for checking out dimensions, tolerances and references on site prior to preparing any working drawings, fabrication or construction works.
2. All dimensions are in millimetres unless specified otherwise.
3. Drawing to be printed in colours.

LEGEND DEMOLITIONS

KEY PLAN

 

REV	DESCRIPTION	DATE
REV	DESCRIPTION	DATE
REV	DESCRIPTION	DATE
REV	DESCRIPTION	DATE

ML ARCHITETTURA
emme elle architettura s.r.l.
via morimondo 2/2
20143 - milano
tel. +39 (02) 87020049
P.IVA 08264490965

CLIENT

CANADA GOOSE

PROJECT

CANADA GOOSE STORE
NEW CATHEDRAL STREET,
MANCHESTER, UK

DRAWING TITLE


PROPOSED ROLLER SHUTTER
NEW CATHEDRAL STREET

SCALE	1:100@A3 / 1:50@A1	PROJECT No.	2110
DRAWN	----	DRAWING STATUS	
DATE	14.06.2022		

DRAWING NUMBER





TD - A503

REVISION

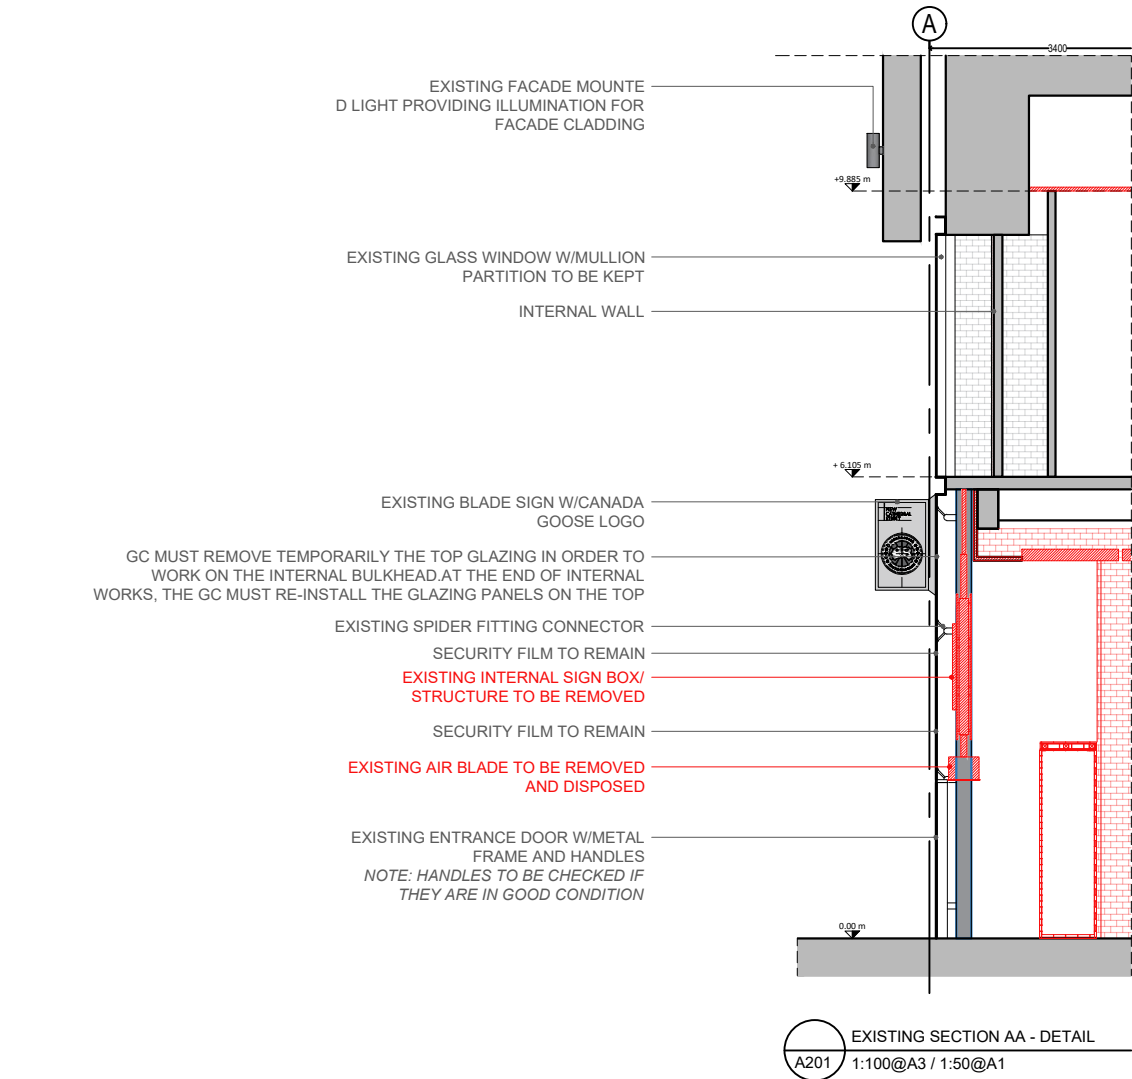

VIEW OF THE EXISTING ELEVATION - NEW CATHEDRAL STREET
A201 1:100@A3 / 1:50@A1

- DRAWING NOTES:**
- EXISTING SHOP-WINDOWS ON THE GROUND FLOOR TO BE PARTIALLY MODIFIED. GLASS TOP PART WILL BE REMOVED AND REPLACED WITH A NEW SHOP-FRONT PROPOSAL.
NOTE: THE REMOVED GLAZING MUST BE KEPT AND PRESERVED FOR FUTURE REPLACEMENT. THIS ACTION MUST BE AGREED AND CONFIRMED WITH CANADA GOOSE TEAM.
 - DRAWING TO BE READ IN CONJUNCTION WITH THE FOLLOWING DRAWINGS WHICH ARE ALSO PART OF / ATTACHED TO THIS PACKAGE:
TD-A001 - RESPONSIBILITY MATRIX
TD-A101 - EXISTING LAYOUT - GROUND FLOOR
TD-A102 - EXISTING LAYOUT - FIRST FLOOR
TD-A105 - DEMOLITIONS / CONSTRUCTION - GROUND FLOOR
TD-A301 - EXISTING AND PROPOSED SECTION AA
TD-A302 - EXISTING AND PROPOSED SECTION BB

 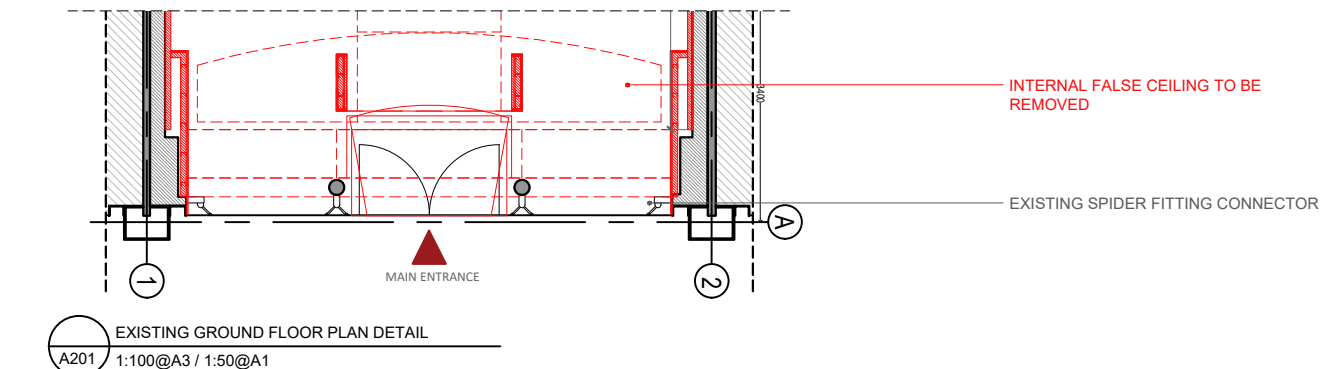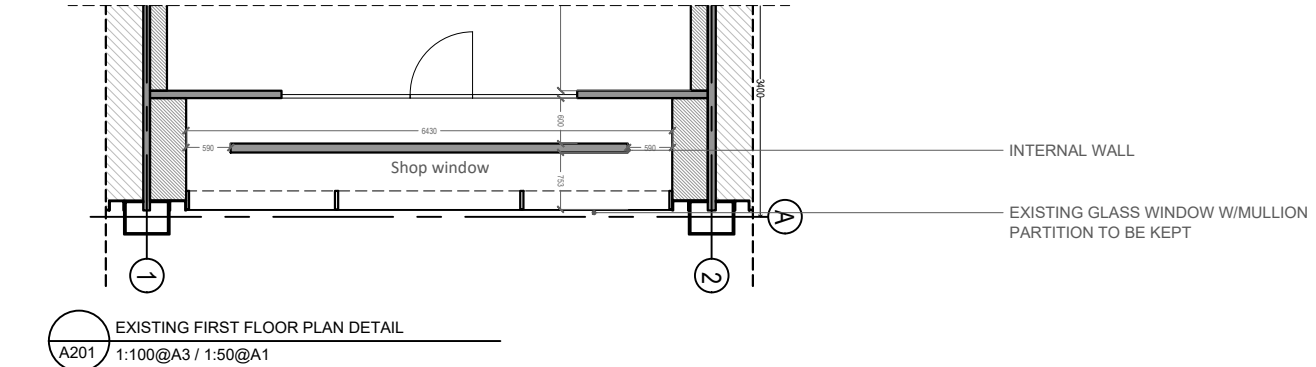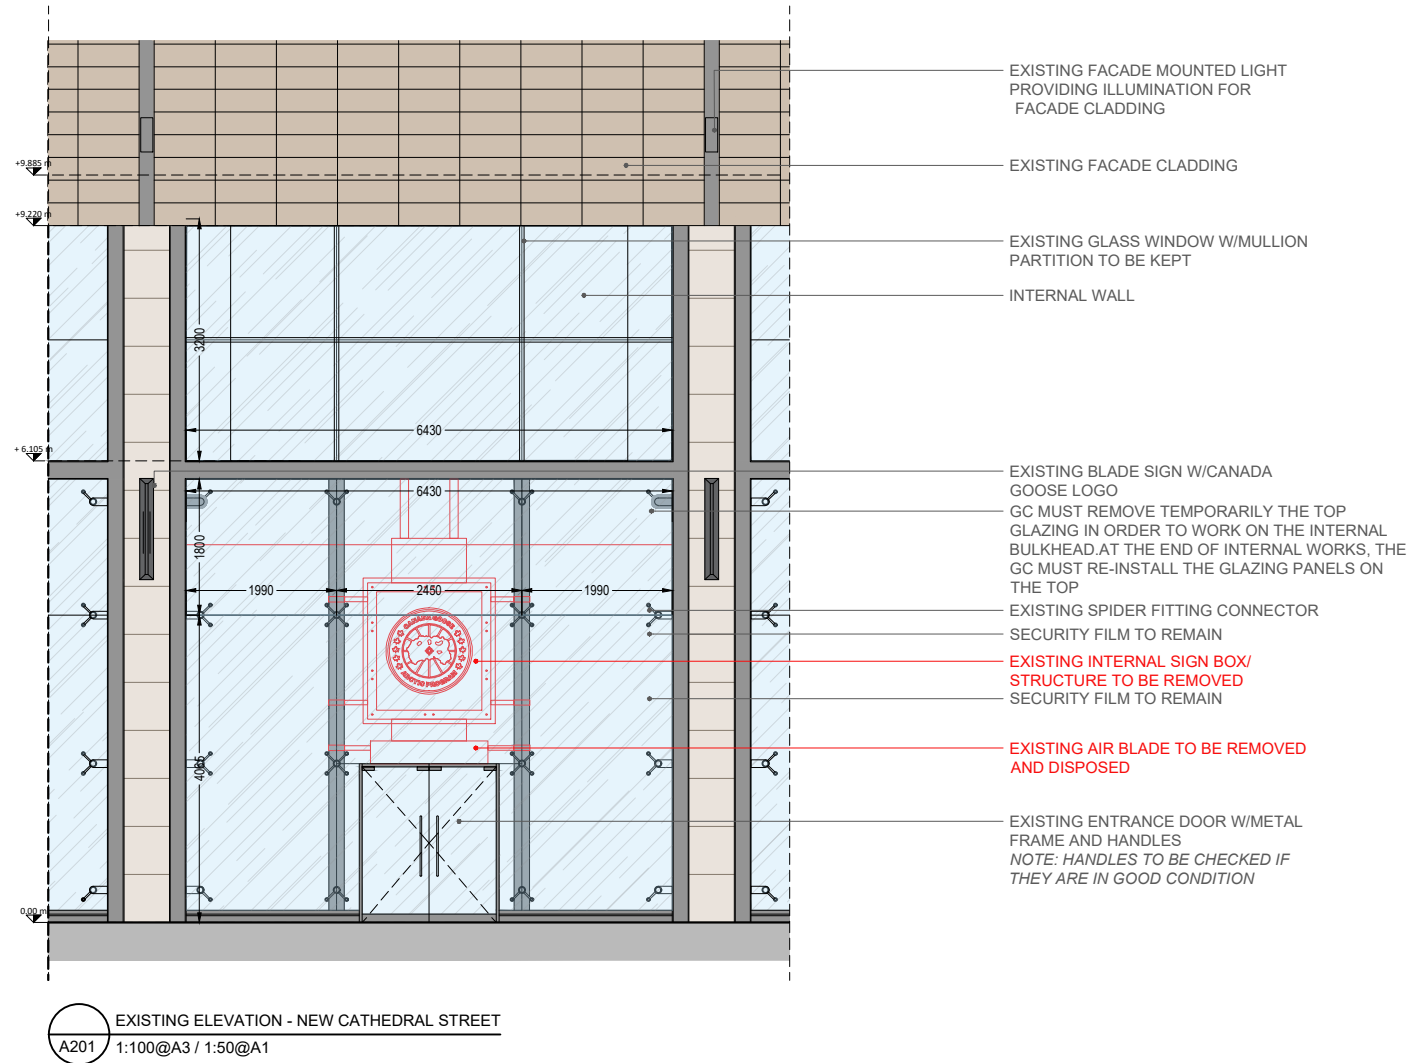

Copyright of this drawing is owned by ML architettura srl
Do not reproduce, distribute without written consent.

The General Contractor and/or all Sub-contractors working from these drawings and specifications to contact the architect or his representative regarding measurements, should such measurements not appear correct, add up properly or scale correctly to the indicated size.


GENERAL NOTES

- The General Contractor and/or Sub-contractors are responsible for checking out dimensions, tolerances and references on site prior to preparing any working drawings, fabrication or construction works.
- All dimensions are in millimetres unless specified otherwise.
- Drawing to be printed in colours.

LEGEND

DEMOLITIONS

KEY PLAN

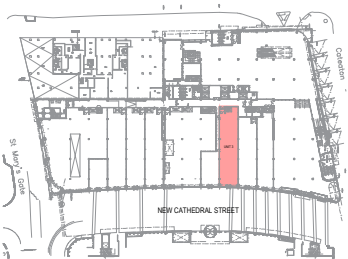

REV	DESCRIPTION	DATE
REV	DESCRIPTION	DATE
REV	DESCRIPTION	DATE
REV	DESCRIPTION	DATE

ML ARCHITETTURA

emme elle architettura s.r.l.
via morimondo 2/2
20143 - milano
tel. +39 (02) 87020049
P.IVA 08264490965

CLIENT

CANADA GOOSE

PROJECT

CANADA GOOSE STORE
NEW CATHEDRAL STREET,
MANCHESTER, UK

DRAWING TITLE


EXISTING ELEVATION
NEW CATHEDRAL STREET

SCALE	1:100@A3 / 1:50@A1	PROJECT No.	2110
DRAWN	---	DRAWING STATUS	
DATE	16.06.2022		


DRAWING NUMBER

TD - A201

REVISION

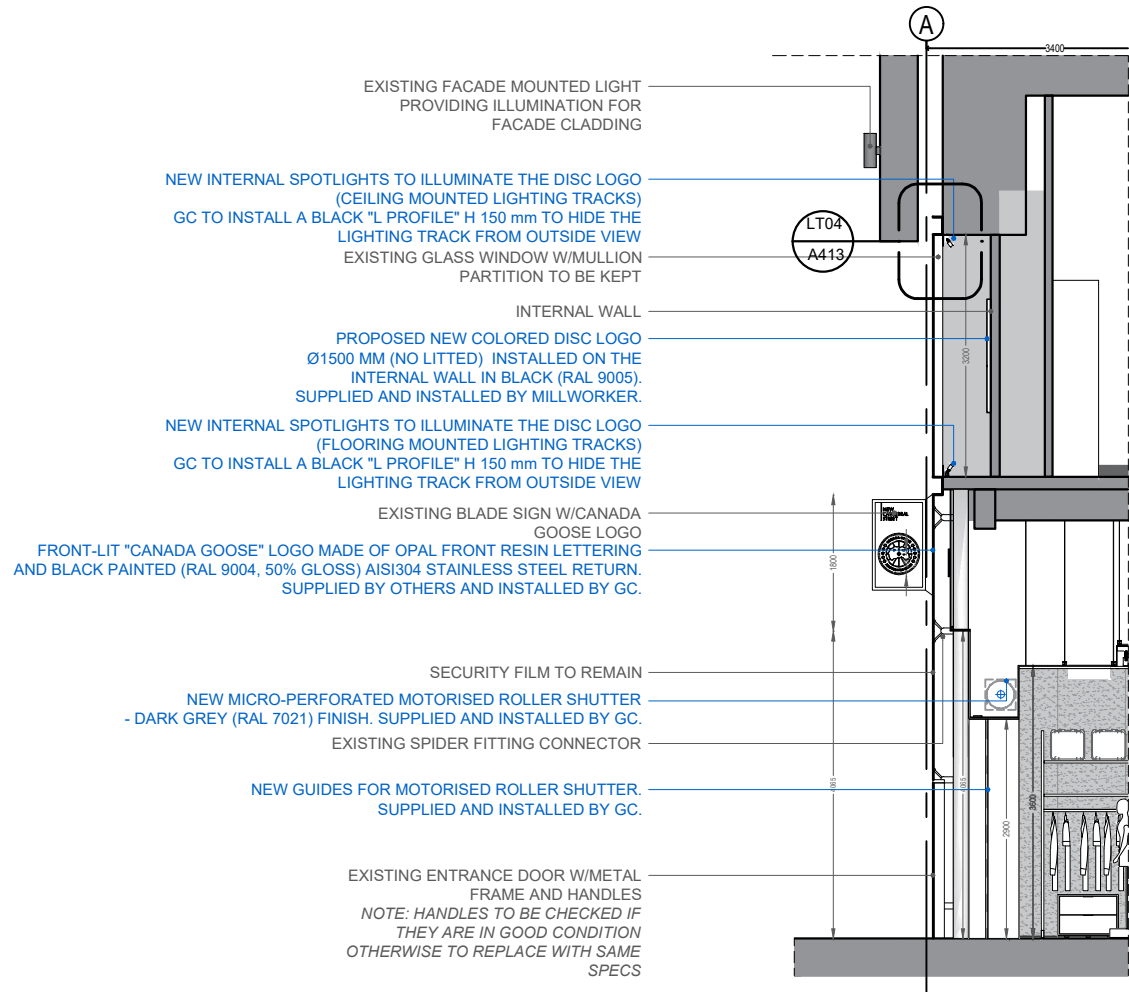

02 PROPOSED SECTION AA - DETAIL
A202 1:100@A3 / 1:50@A1

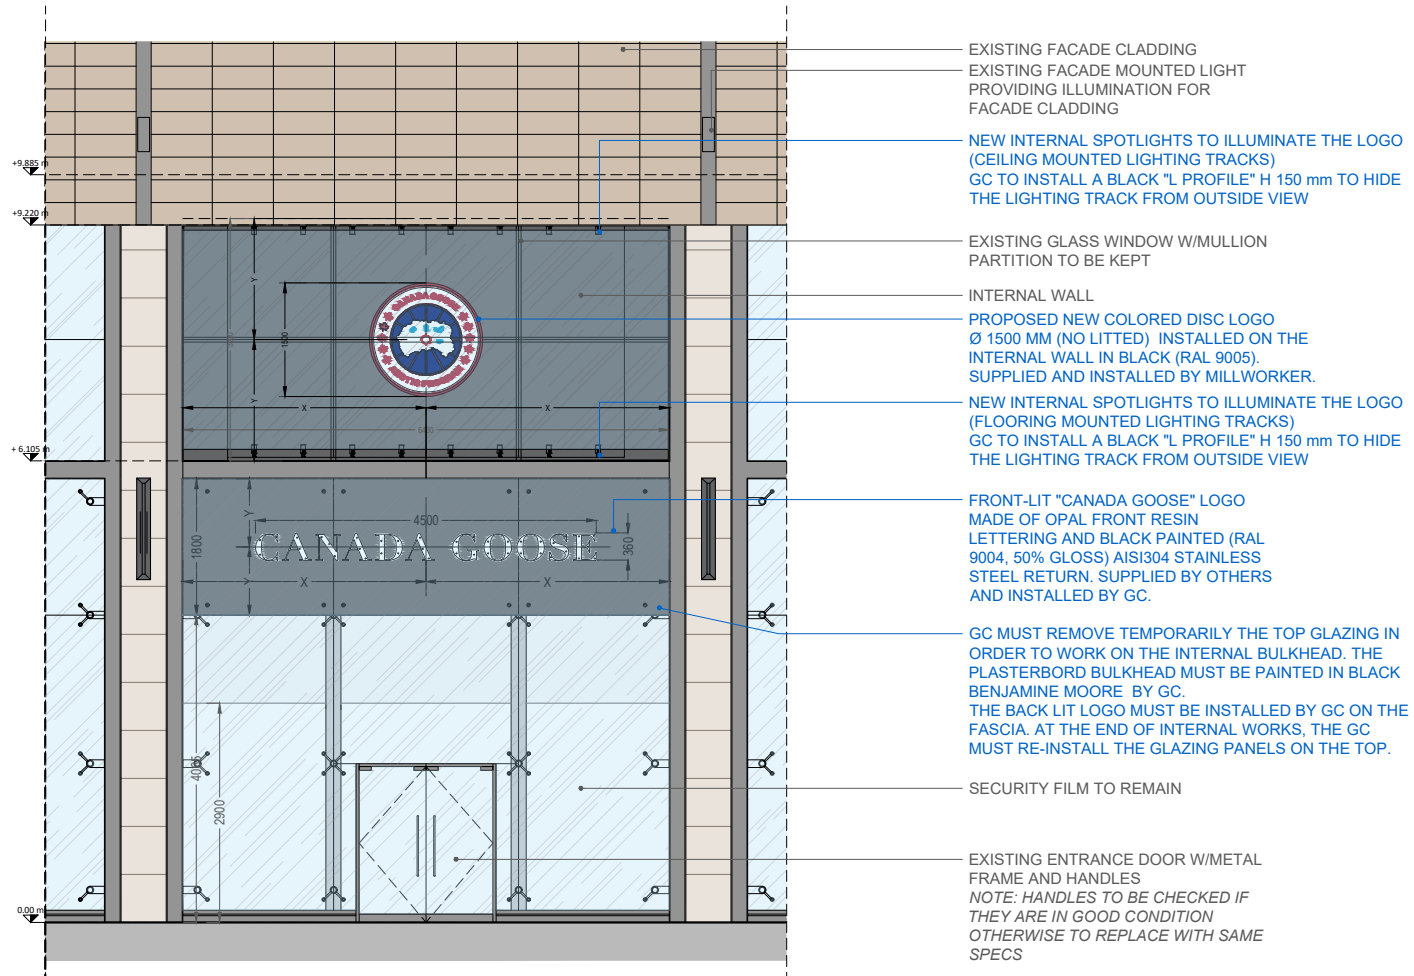

PROPOSED ELEVATION - NEW CATHEDRAL STREET
A202 1:100@A3 / 1:50@A1




3D VIEW OF THE PROPOSED STOREFRONT - NEW CATHEDRAL STREET
A202 1:100@A3 / 1:50@A1


DRAWING NOTES:

- NEW PROPOSED SHOPFRONT TO BE INSTALLED ALONG NEW CATHEDRAL STREET
- DRAWING TO BE READ IN CONJUNCTION WITH THE FOLLOWING DRAWINGS WHICH ARE ALSO PART OF THIS PACKAGE:
TD-A001 - RESPONSIBILITY MATRIX
TD-A103 - PROPOSED LAYOUT - GROUND FLOOR
TD-A104 - PROPOSED LAYOUT - FIRST FLOOR
TD-A105 - DEMOLITIONS / CONSTRUCTION - GROUND FLOOR
TD-A302 - EXISTING SECTION BB
TD-A304 - PROPOSED SECTION BB
- GENERAL CONTRACTOR TO POWER WASH AND CLEAR EXISTING SHOP FACADE.
- SIGNAGE DRIVERS TO BE LOCATED IN THE CEILING BY THE SHOP-WINDOWS AS SHOWN ON DRAWING PLAN 03/A202.

NB: ALL FACADE ACTIONS SHOULD BE COORDINATED WITH STRUCTURAL AND ELECTRICAL ENGINEERS

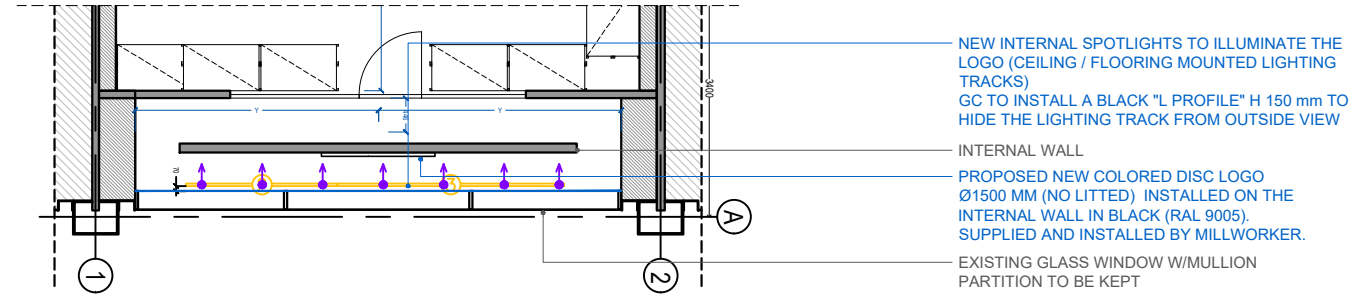

PROPOSED FIRST FLOOR PLAN DETAIL
A202 1:100@A3 / 1:50@A1

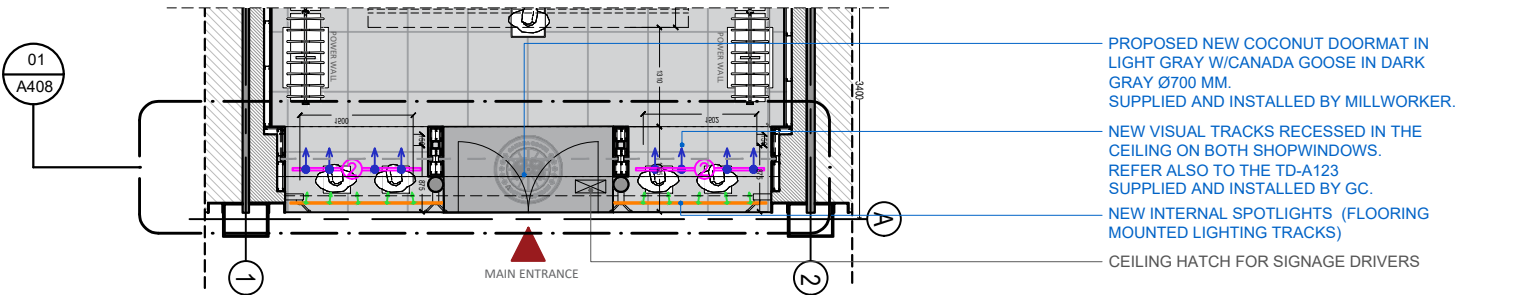

PROPOSED GROUND FLOOR PLAN DETAIL
A202 1:100@A3 / 1:50@A1



Copyright of this drawing is owned by ML architettura srl
Do not reproduce, distribute without written consent.


The General Contractor and/or all Sub-contractors working from these drawings and specifications to contact the architect or his representative regarding measurements, should such measurements not appear correct, add up properly or scale correctly to the indicated size.

- GENERAL NOTES
- The General Contractor and/or Sub-contractors are responsible for checking out dimensions, tolerances and references on site prior to preparing any working drawings, fabrication or construction works.
 - All dimensions are in millimetres unless specified otherwise.
 - Drawing to be printed in colours.

LEGEND

NEW CONSTRUCTION

KEY PLAN

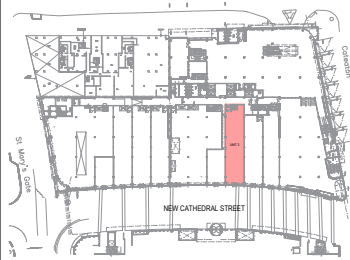

REV	DESCRIPTION	DATE
REV	DESCRIPTION	DATE
REV	DESCRIPTION	DATE
REV	DESCRIPTION	DATE

ML ARCHITETTURA
emme elle architettura s.r.l.
via morimondo 2/2
20143 - milano
tel. +39 (02) 87020049
P.IVA 08264490965

CLIENT

CANADA GOOSE

PROJECT

CANADA GOOSE STORE
NEW CATHEDRAL STREET,
MANCHESTER, UK

DRAWING TITLE

PROPOSED ELEVATION
NEW CATHEDRAL STREET

SCALE	1:100@A3 / 1:50@A1	PROJECT No.	2110
DRAWN	---	DRAWING STATUS	
DATE	14.06.2022		


DRAWING NUMBER	REVISION
TD - A202	



03
A403 3D VIEW OF THE PROPOSED STOREFRONT - NEW CATHEDRAL STREET



01
A403 PROPOSED DETAIL - FRONT VIEW
1:25@A3 / 1:12.5@A1

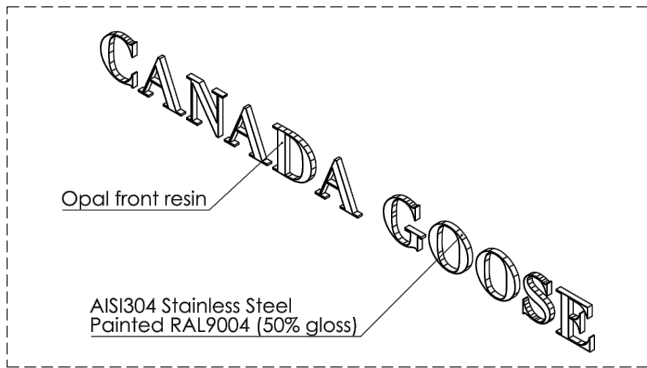

05
A403 PROPOSED DETAIL D01 - AXONOMETRIC VIEW
NOT TO SCALE




04
A403 EXAMPLE FRONT-LIT LETTER

FRONT-LIT "CANADA GOOSE" LOGO MADE OF
OPAL FRONT RESIN LETTERING AND BLACK
PAINTED (RAL 9004, 50% GLOSS) AISI304
STAINLESS STEEL RETURN. SUPPLIED BY
OTHERS AND INSTALLED BY GC.

PROPOSED NEW FASCIA IN
PLASTERBOARD, PAINTED IN BLACK
BENJAMINE MOORE, W/CANADA GOOSE
LOGO.
NEW FASCIA IS PROVIDED AND
INSTALLED BY GC

EXISTING GLAZING PANEL

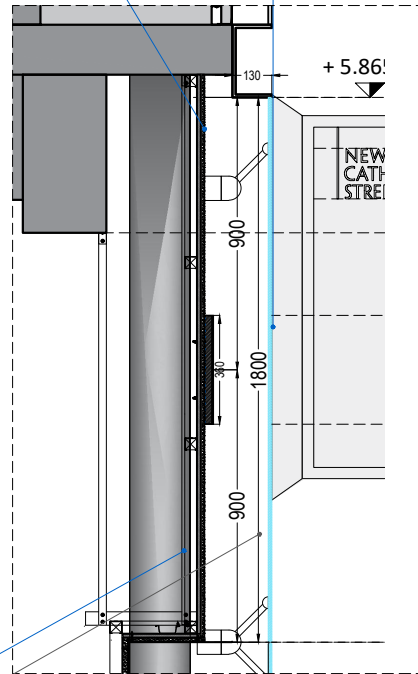

INTERNAL PLASTERBOARD LAYER,
PAINTED IN BLACK
EXISTING GLAZING PANEL

02
A403 PROPOSED DETAIL
1:25@A3 / 1:12.5@A1

DRAWING NOTES:

- DRAWING TO BE READ IN CONJUNCTION WITH THE FOLLOWING DOCUMENTS WHICH ARE PART OF THE CONSTRUCTION PACKAGE:
TD-A001 - RESPONSIBILITY MATRIX
TD-A202 - PROPOSED ELEVATION
TD-A407 - PROPOSED ROLLER SHUTTER DETAIL

- EXTERIOR PIN LETTER SIGNAGE IS SUPPLIED BY OTHERS AND INSTALLED BY THE GENERAL CONTRACTOR. PLEASE REFER TO THE A001 - RESPONSIBILITY MATRIX PROVIDED FOR FURTHER INFORMATION.

- SIGNAGE DRIVERS TO BE LOCATED IN THE CEILING BY THE SHOP-WINDOWS AS SHOWN ON DRAWING PLAN 03/A202.

NB: GC TO BE COORDINATED WITH MILLWORK DRAWINGS AND SITE VERIFIED.
REFER TO ELECTRICAL DRAWINGS FOR WIRING AND TIME CLOCK.
BRAND SIGN TO PROVIDE TEMPLATE TO MILLWORKER TO PRE-DRILL THE HOLES.

Scale Bar

1:100 @A3 0 1.0 2.0 5.0 m
1:50 @A1

Copyright of this drawing is owned by ML architettura srl
Do not reproduce, distribute without written consent.

The General Contractor and/or all Sub-contractors working from these drawings and specifications to contact the architect or his representative regarding measurements, should such measurements not appear correct, add up properly or scale correctly to the indicated size.


GENERAL NOTES

- The General Contractor and/or Sub-contractors are responsible for checking out dimensions, tolerances and references on site prior to preparing any working drawings, fabrication or construction works.
- All dimensions are in millimetres unless specified otherwise.
- Drawing to be printed in colours.

LEGEND

PROPOSED SHOPFRONT WORKS

KEY PLAN

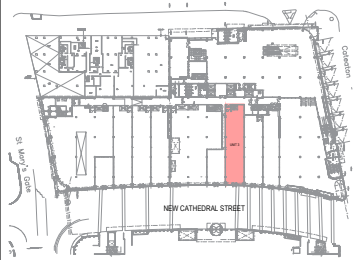

REV	DESCRIPTION	DATE
REV	DESCRIPTION	DATE
REV	DESCRIPTION	DATE
REV	DESCRIPTION	DATE

ML ARCHITETTURA

emme elle architettura s.r.l.
via morimondo 2/2
20143 - milano
tel. +39 (02) 87020049
P.IVA 08264490965

CLIENT

CANADA GOOSE

PROJECT

CANADA GOOSE STORE
NEW CATHEDRAL STREET,
MANCHESTER, UK

DRAWING TITLE


PROPOSED SIGNAGE DETAIL
NEW CATHEDRAL STREET

SCALE	1:100@A3 / 1:50@A1	PROJECT No.	2110
DRAWN	---	DRAWING STATUS	
DATE	14.06.2022		


DRAWING NUMBER

TD - A403

REVISION

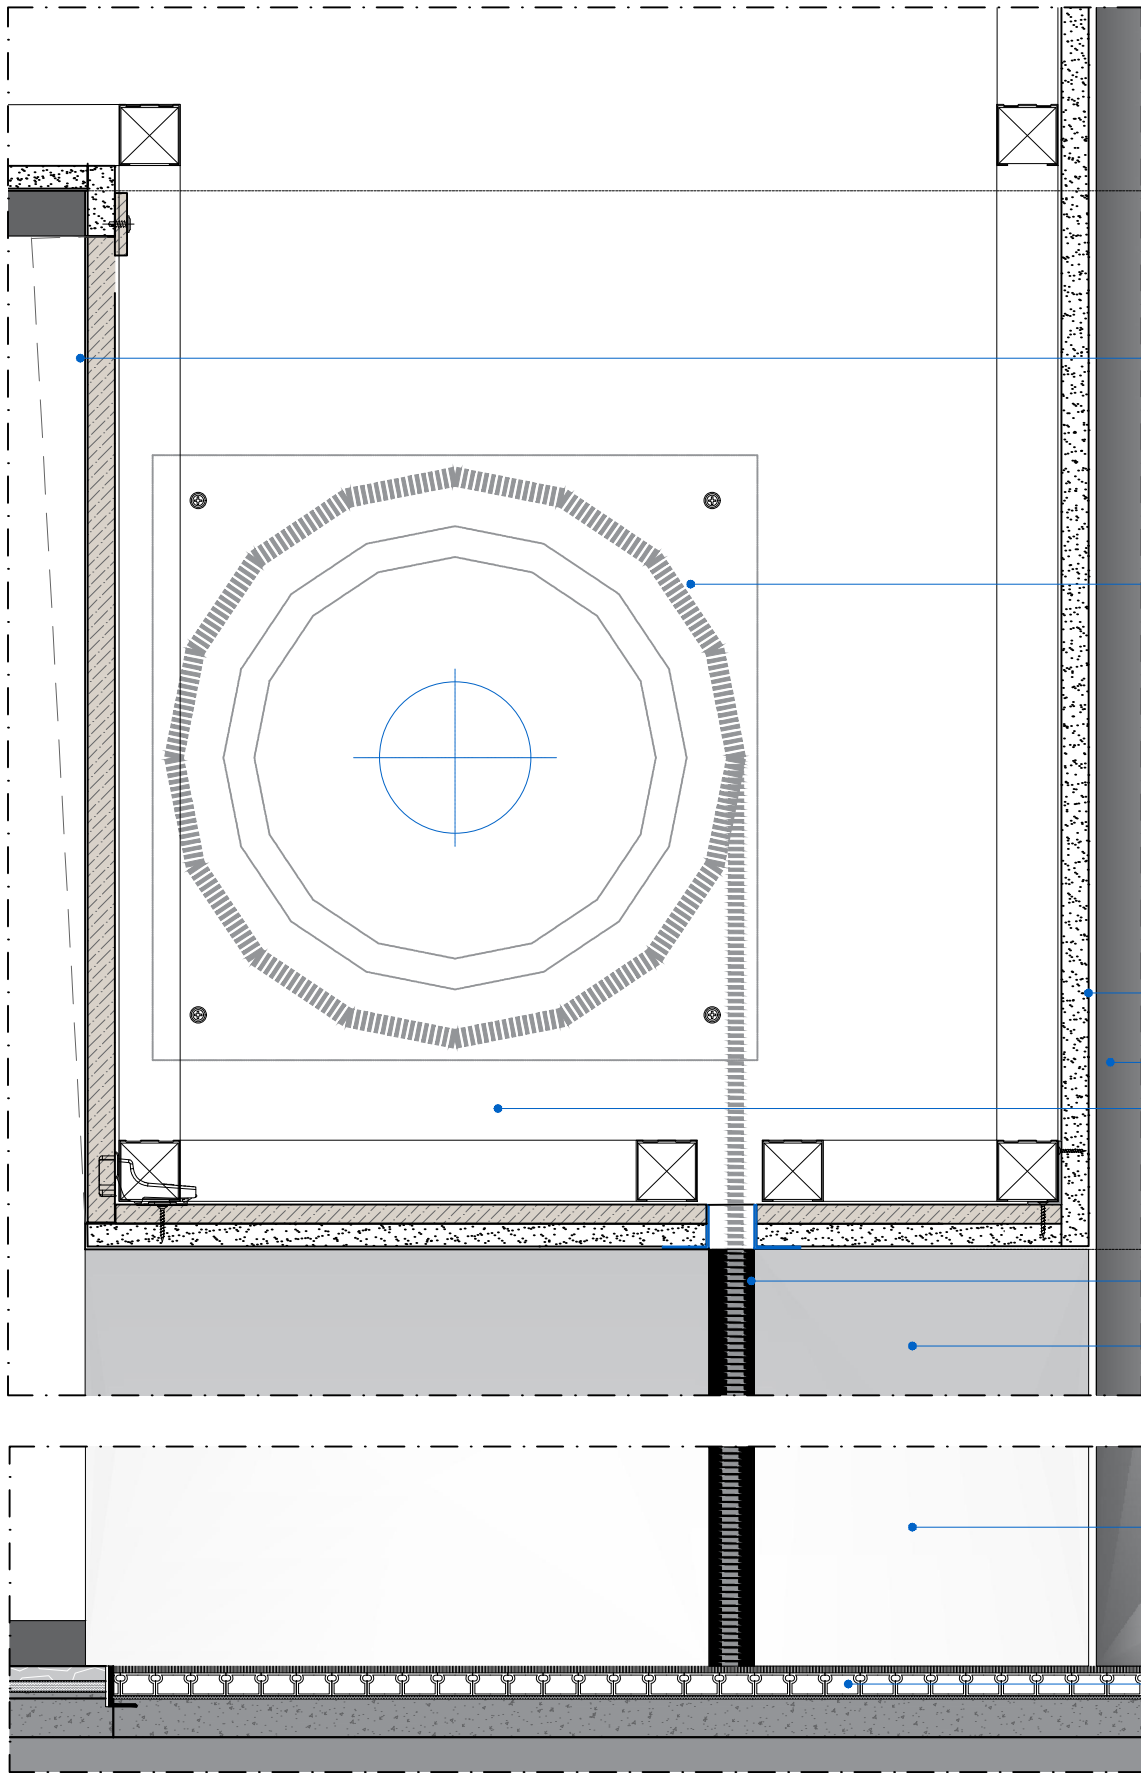

D01 PROPOSED DETAIL D01 - SECTION BB
A407 1:5@A3 / 1:2.5@A1

 

FRONT-LIT "CANADA GOOSE" LOGO MADE OF OPAL FRONT RESIN LETTERING AND BLACK PAINTED (RAL 9004, 50% GLOSS) AISI304 STAINLESS STEEL RETURN (FOR FURTHER DETAILS PLEASE REFER TO DRAWING TD-A403 - PROPOSED SIGNAGE DETAIL D01)

BULKHEAD PAINTED IN EGGSHELL FINISH BLACK RAL 9005

CEILING PAINTED IN EGGSHELL FINISH BLACK RAL 9005

NEW MICRO-PERFORATED MOTORISED ROLLER SHUTTER - DARK GREY (RAL 7021) FINISH Ø 380 mm SHUTTER WEIGHT 130 kg ROLLER 100 KG MOTOR KG 20


ROLLER SHUTTER HINGED PANEL FOR INSPECTION AND MAINTENANCE, PAINT IN EGGSHELL FINISH WHITE RAL 9010

NEW WALL PARTITION PAINT IN PAINT IN EGGSHELL FINISH WHITE RAL 9010 FOR ROLLER SHUTTER GUIDES SUPPORT


ROLLER SHUTTER GUIDES "U" PROFILES 30X22X30 mm

EXISTING PILLAR TO PAINT IN EGGSHELL FINISH WHITE RAL 9010

EXISTING ENTRANCE DOOR W/METAL FRAME AND HANDLES
NOTE: HANDLES TO BE CHECKED IF THEY ARE IN GOOD CONDITION OTHERWISE TO REPLACE WITH SAME SPECS

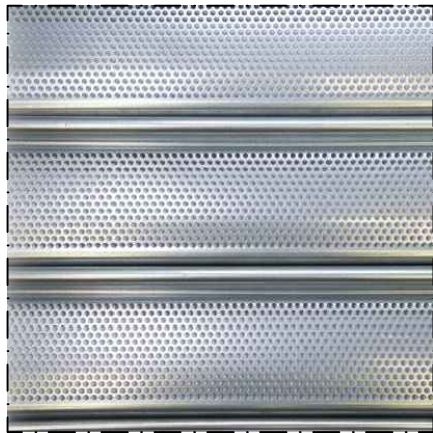

03 MICRO-PERFORATED SHUTTER SAMPLE
A407 TO BE DARK GREY (RAL 7021) FINISH

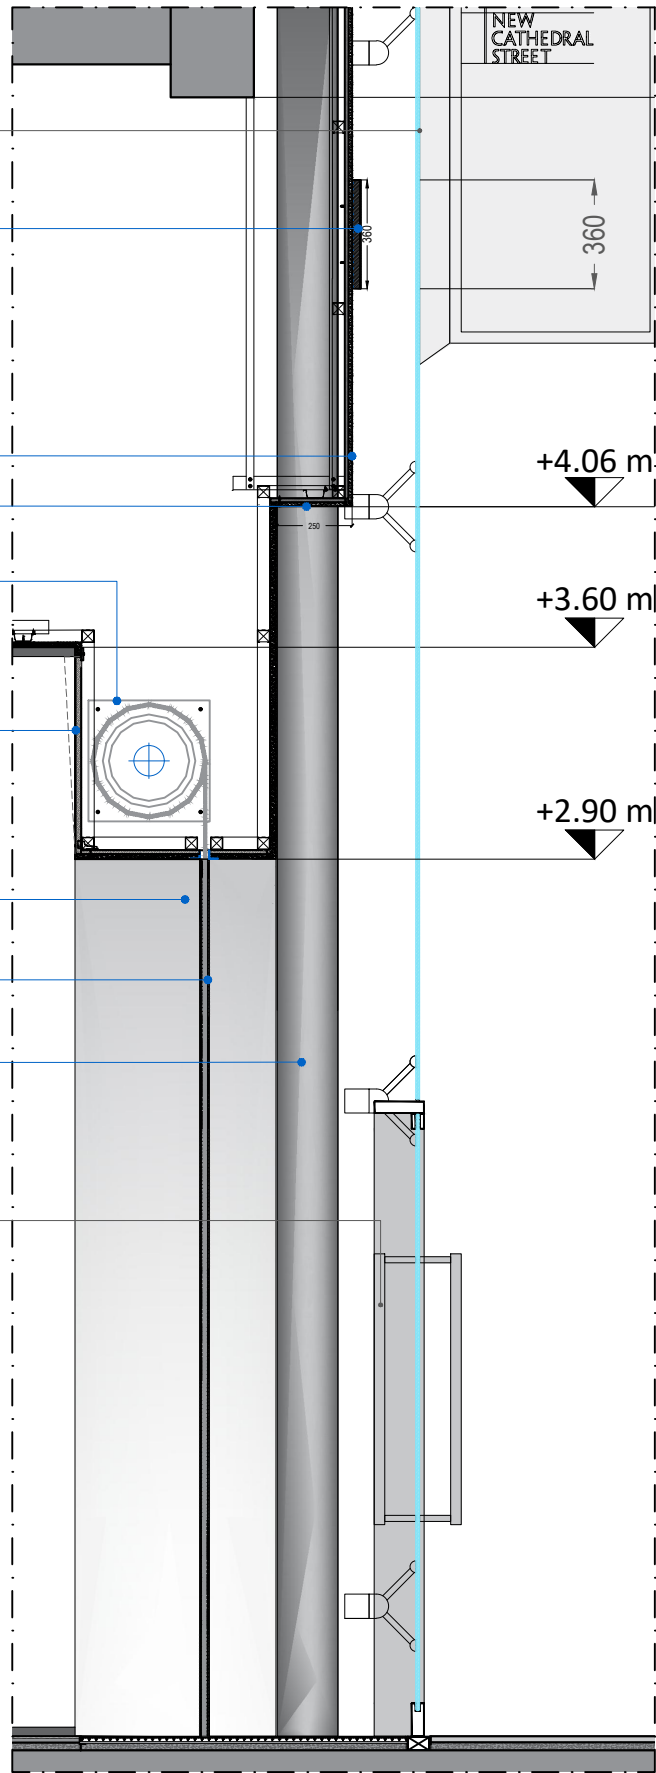

D02 PROPOSED DETAIL 02 - SECTION BB
A407 1:25@A3 / 1:10@A1

DRAWING NOTES:

- DRAWING TO BE READ IN CONJUNCTION WITH THE FOLLOWING DRAWINGS WHICH ARE PART OF THIS CONSTRUCTION PACKAGE:
TD-A001 - RESPONSIBILITY MATRIX
TD-A103 - PROPOSED LAYOUT - GROUND FLOOR
TD-A104 - PROPOSED LAYOUT - FIRST FLOOR
TD-A111 - PROPOSED CEILING FINISHES LAYOUT - GROUND FLOOR
TD-A125 - PROPOSED LIGHTING LAYOUT - GROUND FLOOR
TD-A303 - PROPOSED SECTION AA
TD-A304 - PROPOSED SECTION BB

Copyright of this drawing is owned by ML architettura srl
Do not reproduce, distribute without written consent.


The General Contractor and/or all Sub-contractors working from these drawings and specifications to contact the architect or his representative regarding measurements, should such measurements not appear correct, add up properly or scale correctly to the indicated size.

GENERAL NOTES

- The General Contractor and/or Sub-contractors are responsible for checking out dimensions, tolerances and references on site prior to preparing any working drawings, fabrication or construction works.
- All dimensions are in millimetres unless specified otherwise.
- Drawing to be printed in colours.

LEGEND

KEY PLAN

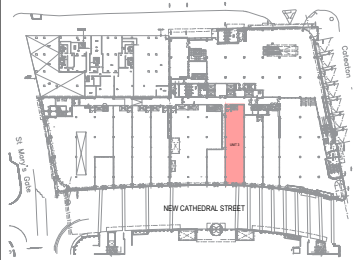

REV	DESCRIPTION	DATE
REV	DESCRIPTION	DATE
REV	DESCRIPTION	DATE
REV	DESCRIPTION	DATE

ML ARCHITETTURA

emme elle architettura s.r.l.
via morimondo 2/2
20143 - milano
tel. +39 (02) 87020049
P.IVA 08264490965

CLIENT

CANADA GOOSE

PROJECT

CANADA GOOSE STORE
NEW CATHEDRAL STREET,
MANCHESTER, UK

DRAWING TITLE

PROPOSED ROLLER SHUTTER DET. 01
NEW CATHEDRAL STREET

SCALE	1:100@A3 / 1:50@A1	PROJECT No.	2110
DRAWN	---	DRAWING STATUS	
DATE	14.06.2022		

DRAWING NUMBER

TD - A407

REVISION