



Note:
Do Not Scale from this drawing.
Dimensions are to be checked on site.
If in doubt please ask.


KEY

WI.01	Window Type 01 - Bedroom (Upper Floor)
WI.02	Window Type 02 - Bedroom (Ground Floor)
WI.03	Window Type 03 - Living Room (Ground Floor)
WI.04	Window Type 04 - Living Room (Upper Floor)
WI.05	Window Type 05 - Living Room (Upper Floor)
CW.01	Curtain Walling Type 1
EXD.01	External Door Type 1 - Single Leaf / VP
EXD.02	External Door Type 2 - Single Leaf
EXD.03	External Door Type 3 - Double Leaf
BT.01	Brick Type 01 - TBC
BT.02	Brick Type 02 - TBC
RT.01	Railing 01 - TBC




Elevation Reference

1 : 200

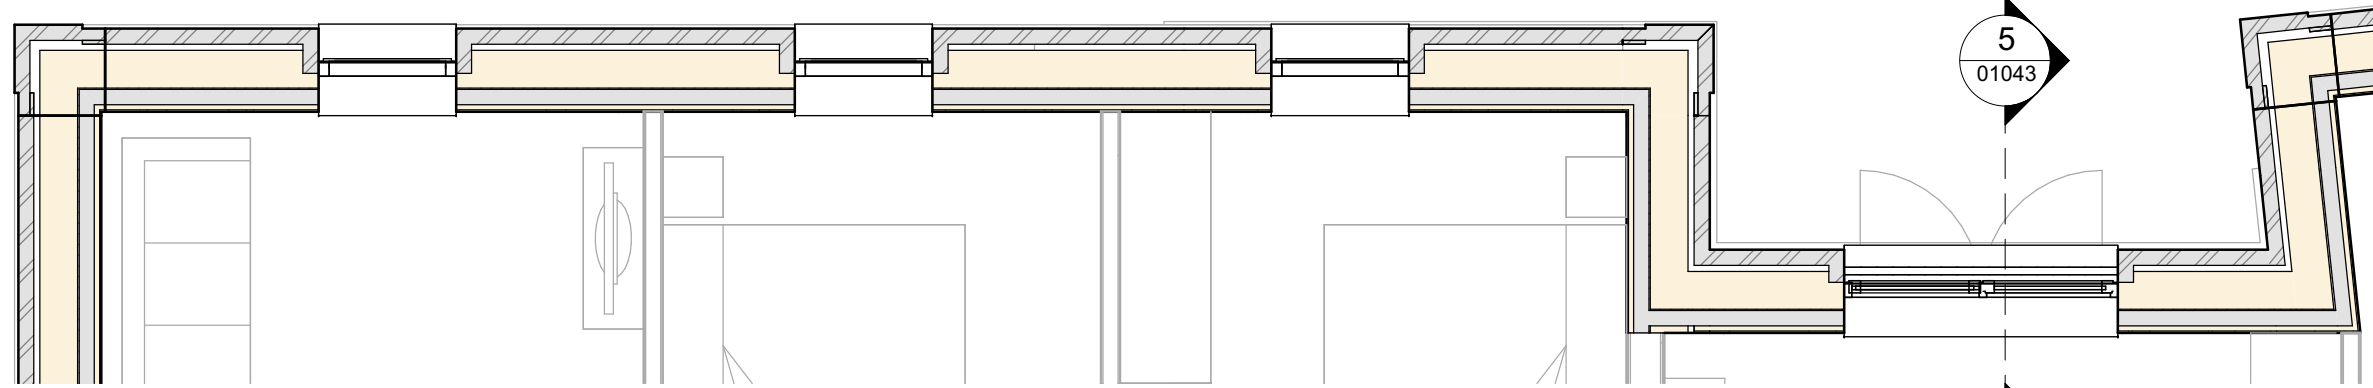

Typical Upper Floor Plan - Bay Study 2

1 : 50

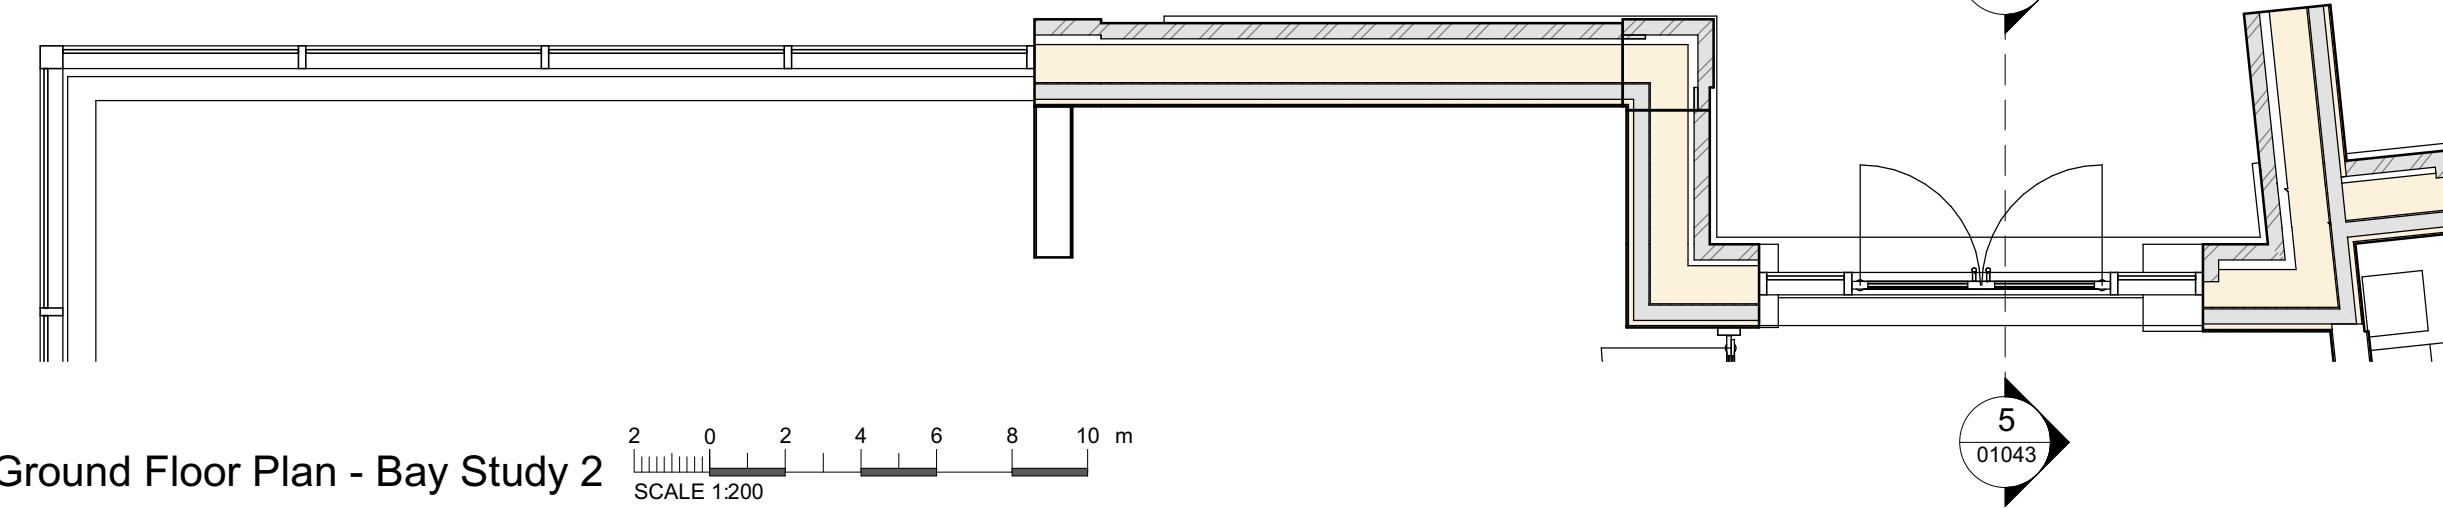

Ground Floor Plan - Bay Study 2

1 : 50

2 0 2 4 6 8 10 m
SCALE 1:200

RT.01

WI.04


450mm Wide Brick
Piers

BT.0

2
WI.01

BT.01

CW.01

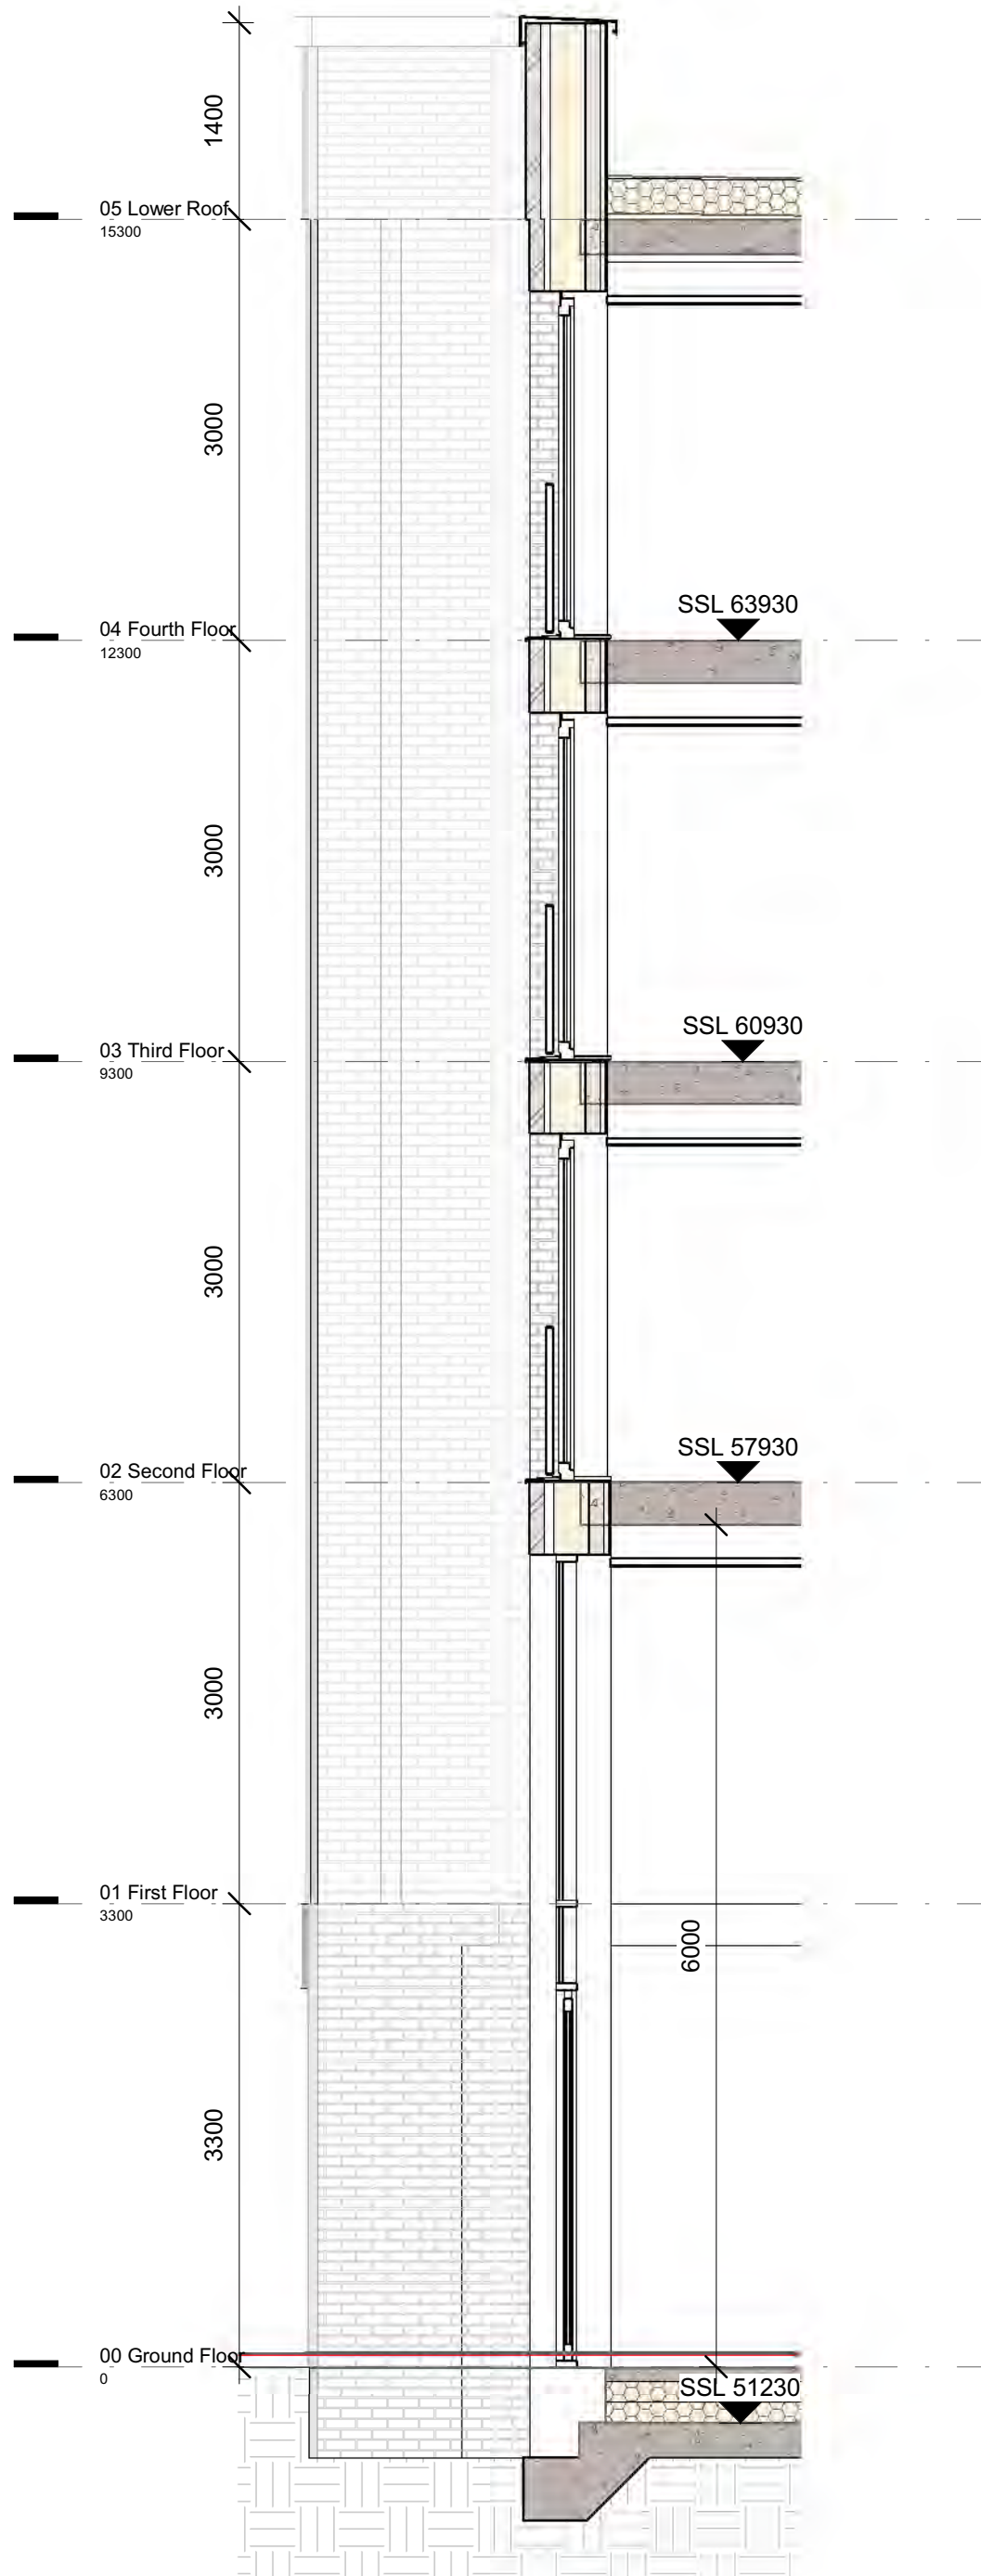

Bay Study Section 2

1 : 50

0.5 0 0.5 1 1.5 2 2.5 m
SCALE 1:50



North Elevation - Bay Study 2

1 : 50

0.5 0 0.5 1 1.5 2 2.5 m
SCALE 1:50

PL1 10.06.22 PW Planning Issue

Rev Date Ints Details

© The moral rights of the author are hereby asserted.
This drawing and design is the sole property of Buttress Ltd and must not be reproduced without permission.
Buttress Ltd is Registered in England and Wales. 5363573

Buttress

41 Bengal Street
Manchester
M4 6AF

T 0161 236 3303
E contact@buttress.net
W www.buttress.net

Project Title This City residential development, Ancoats, Manchester

Client Wates Construction Ltd

Location Land to the west of Rodney Street, Manchester, M4 6JJ

Drawing ref Residential Block B - Bay Study 2

Date 09/06/2022 13:53:22 Scale As indicated

Checker Checker Orig Paper Size A1

Job No: 9139 Status PLANNING

Project: Origin: Zone: Level: Type: Disc: Number: Rev:

RODSTA-BUT-B-XX-DZ-A- 01043- PL1