


PURPOSE OF ISSUE	DESIGNING
Do not scale from this drawing. All information should be checked by the contractor on site before commencing work. Any discrepancies should be reported to the architect immediately. All rights are reserved and are not transferable. Unauthorised reproductions of this drawing are not permitted.	

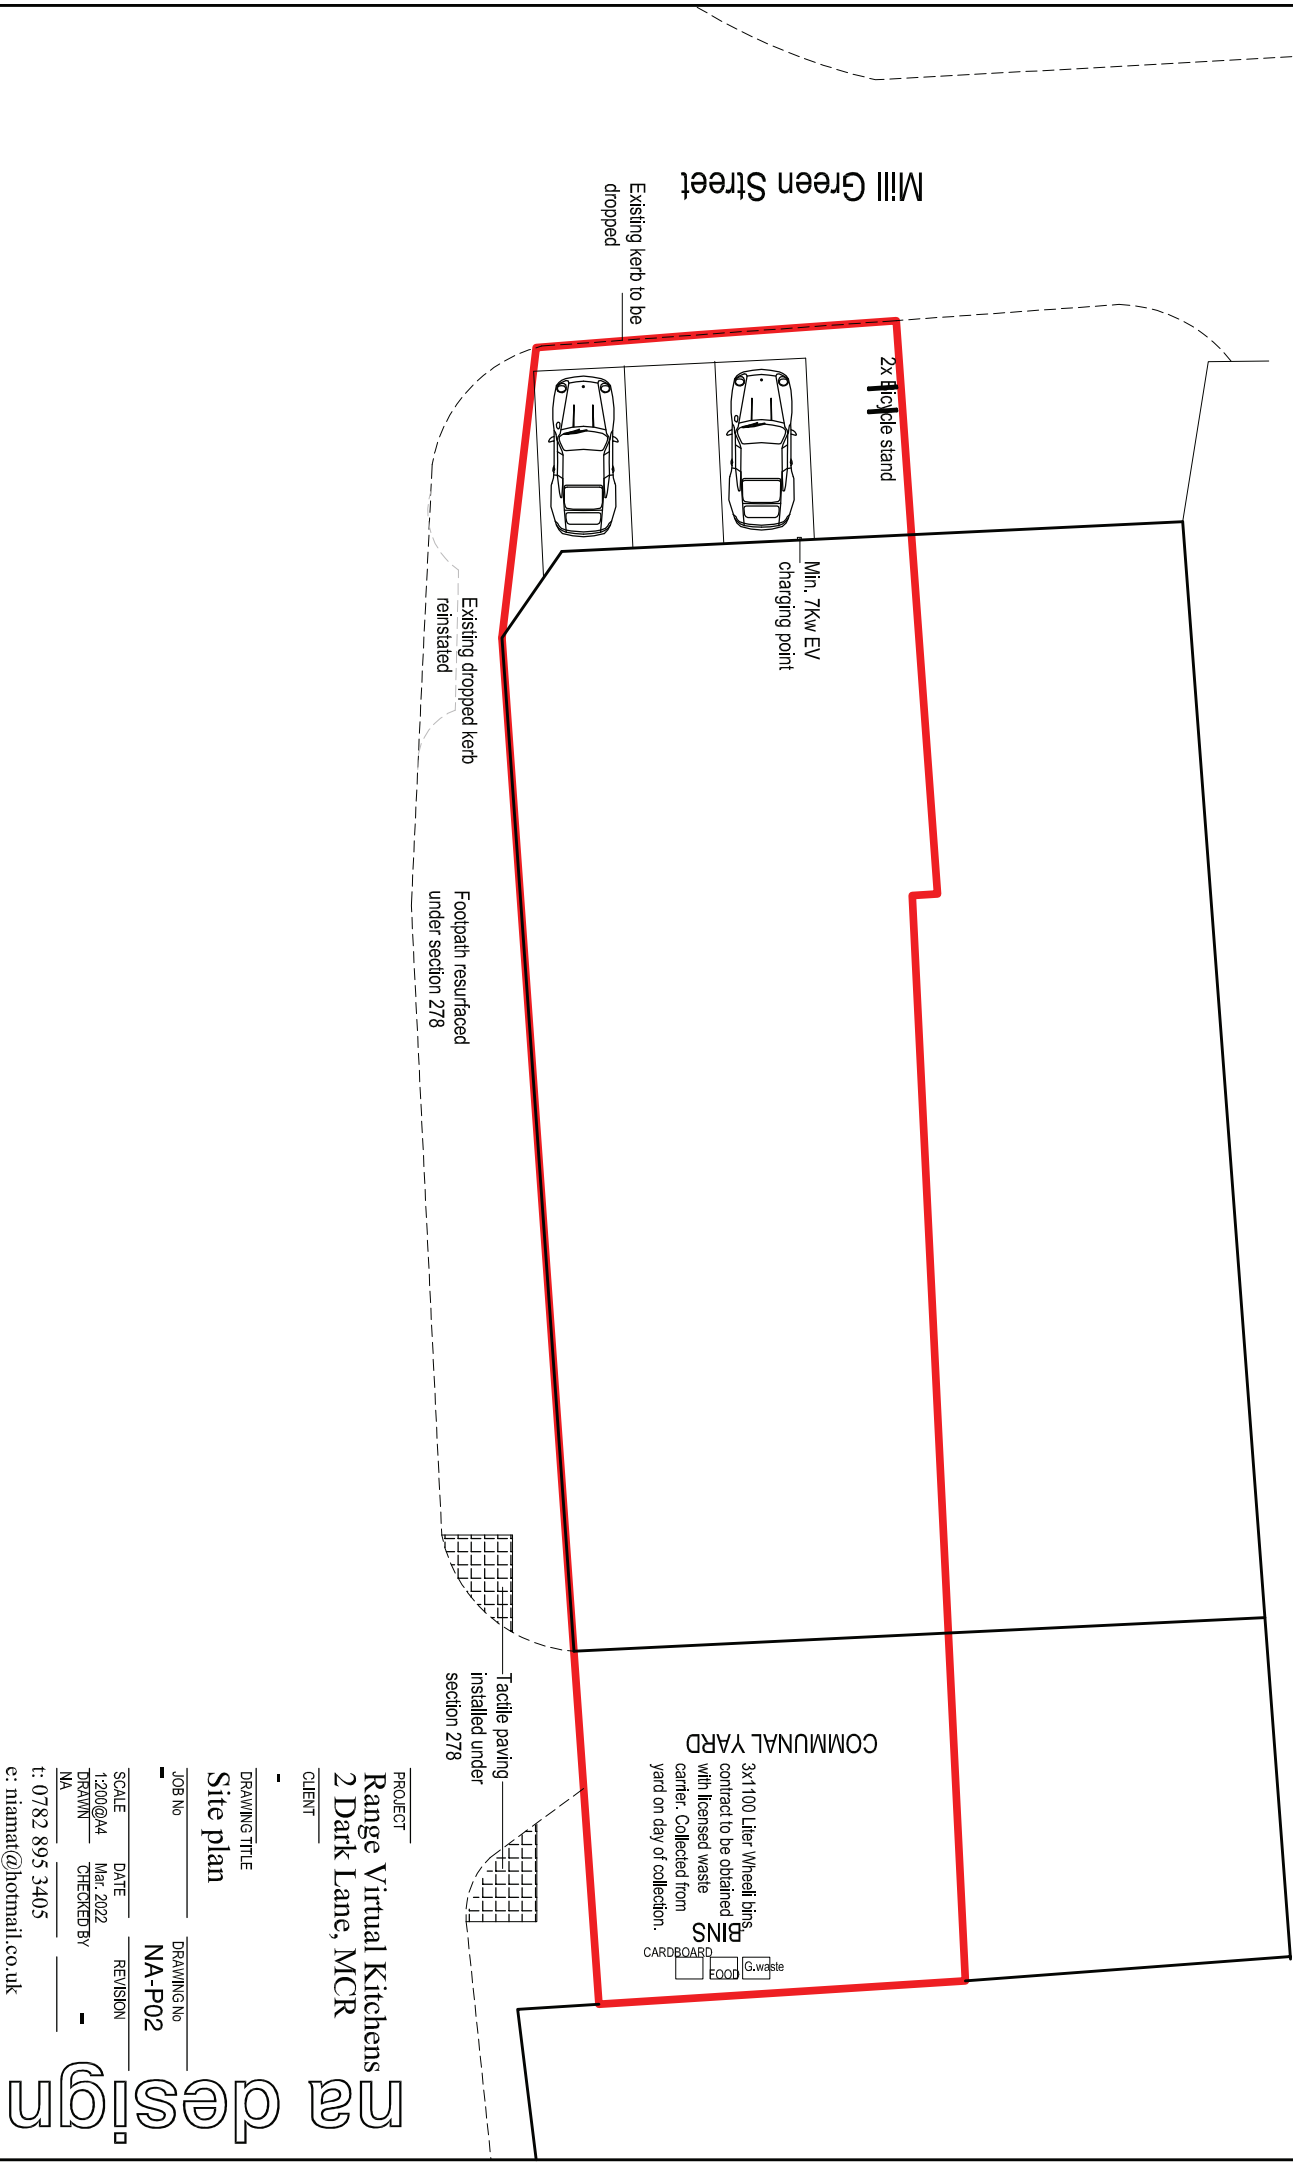

PROJECT
Range Virtual Kitchens
2 Dark Lane, MCR

CLIENT
-

DRAWING TITLE
Site plan

JOB No
-

DRAWING No
NA-P02

SCALE
1:200@A4

DATE
Mar. 2022

REVISION
-

DRAWN
NA

CHECKED BY
-

T: 0782 895 3405

e: niamat@hotmail.co.uk