





SITE PLAN

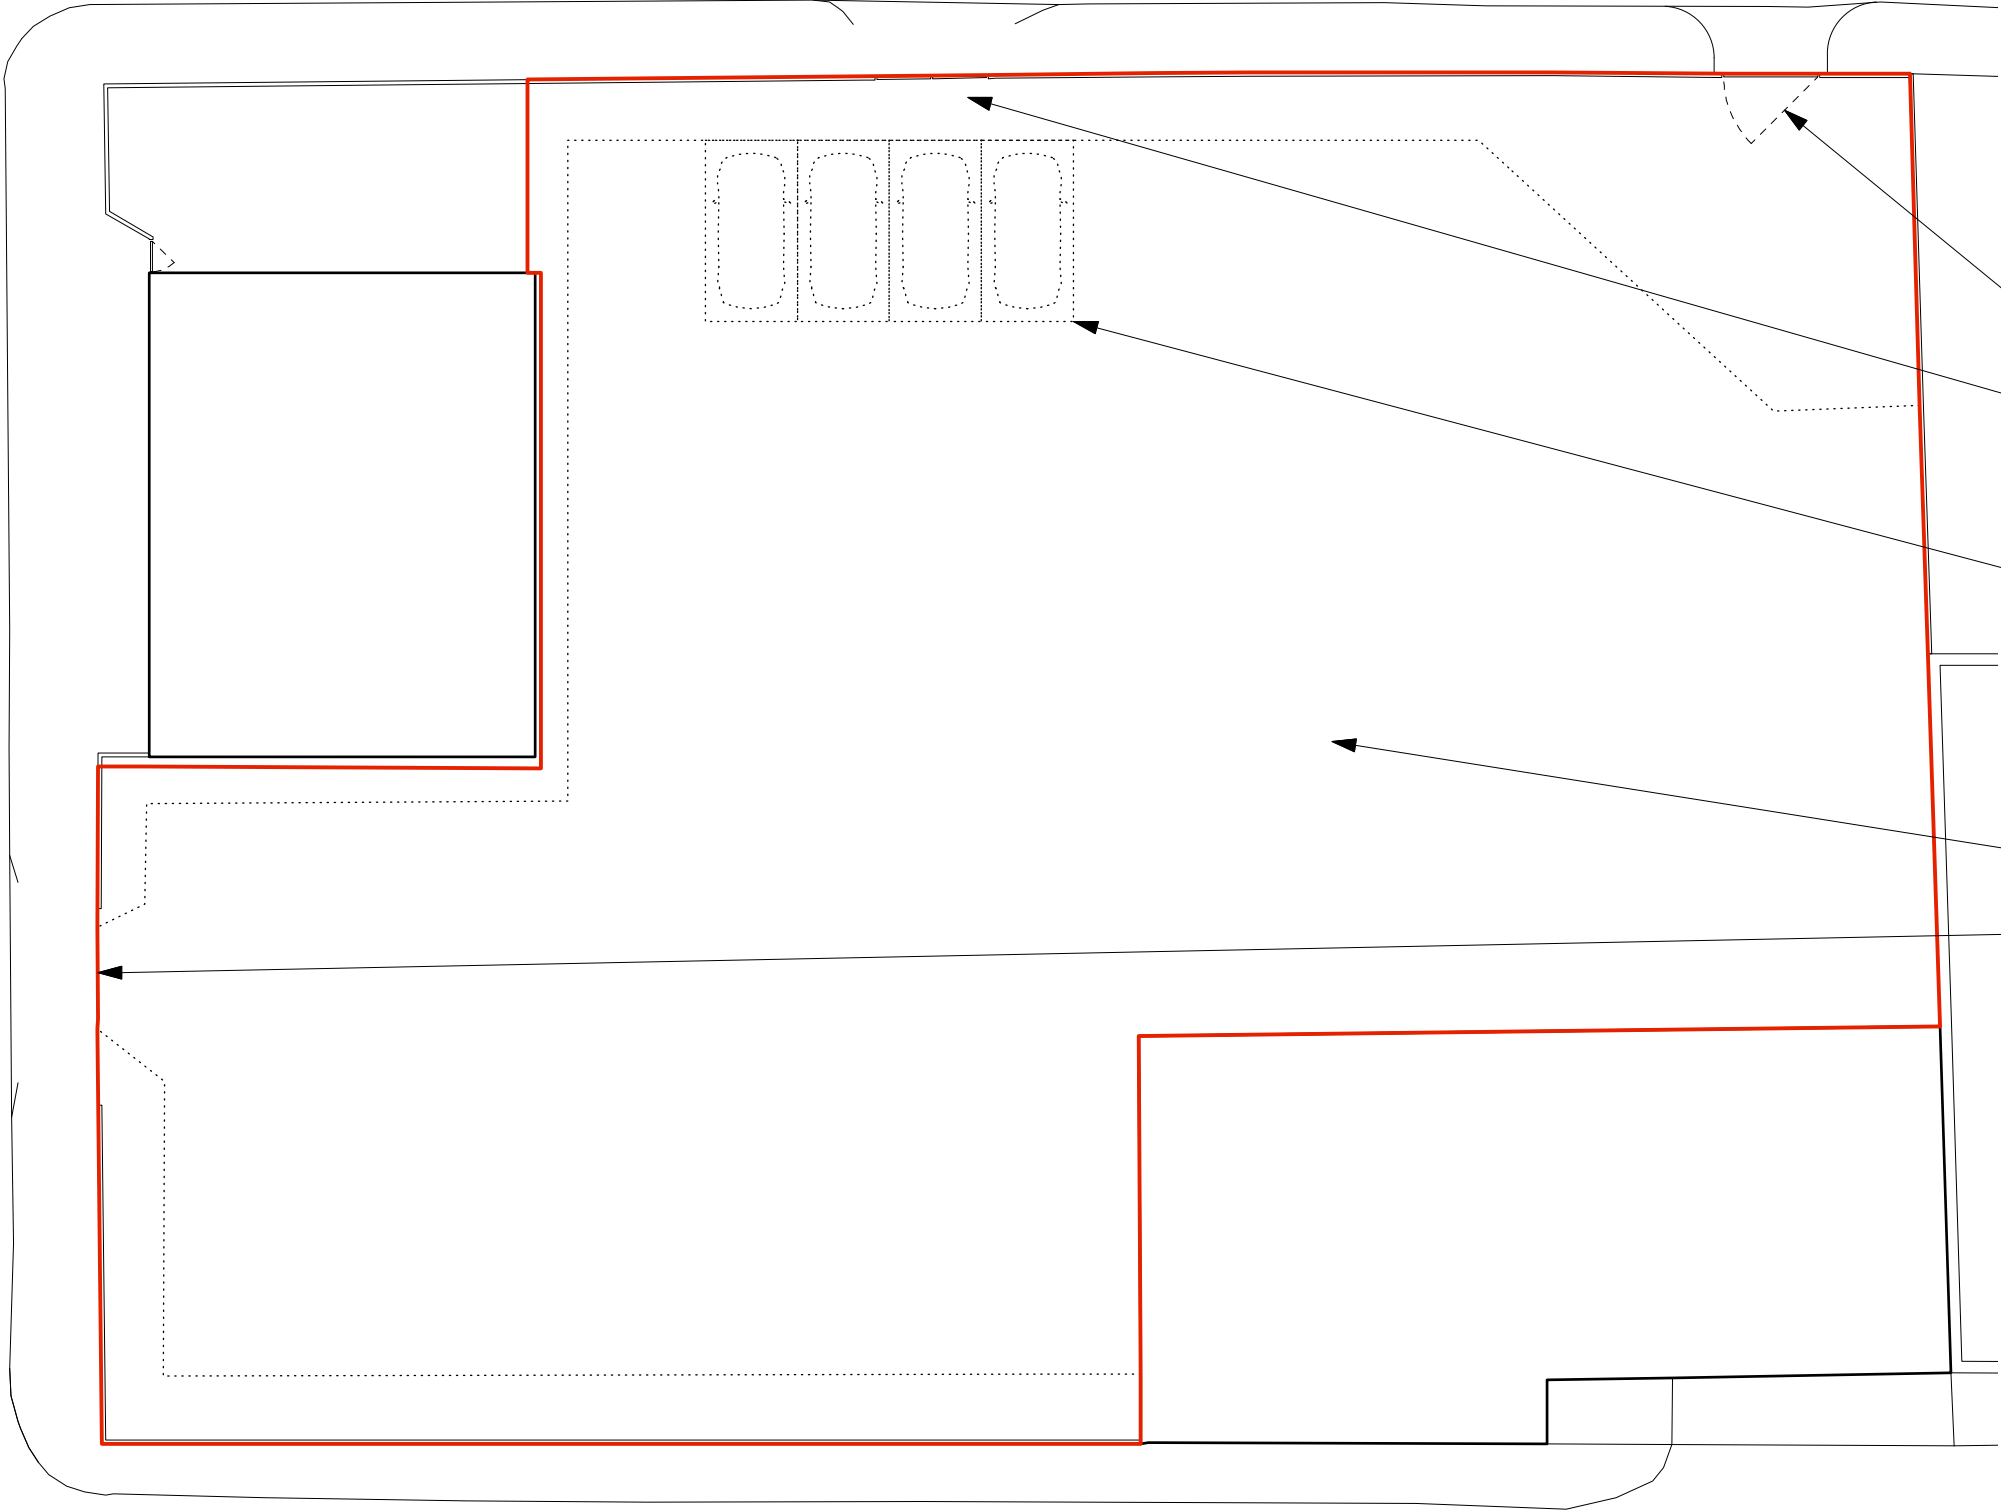

PARK STREET 495 - Containers
ARCHITECTURAL EMPORIUM Ltd
EMAIL: mail@architectural-emporium.co.uk
WEB: www.architectural-emporium.co.uk
ADDRESS: 13 Hope St, Liverpool, L1 9BQ
PHONE: +44 (0)151 363 0000

 

- North Point

— - Application Site Edge in red

Existing palisade gates. Not in use

Allocated 4 parking spaces for Commercial Kitchens staff use only. Access through existing car park entrance point. Commercial Kitchens and Application Site owned by same Applicant which will provide right of way to the Commercial Kitchens users.

Gravel

Existing car park access. Kerbs drops down to provide levelled access for vehicles

RevB: 21.07.22
Boundary updated

FOR: PLANNING	
CHECKED BY: TW	DRAWN BY: AK
SCALE: 1:200	
PAPER SIZE: A3	
JOB: PARK STREET 495 - Containers	

C-0.100_RevB

FIRST ISSUE: 15.02.22

EXISTING SITE PLAN