



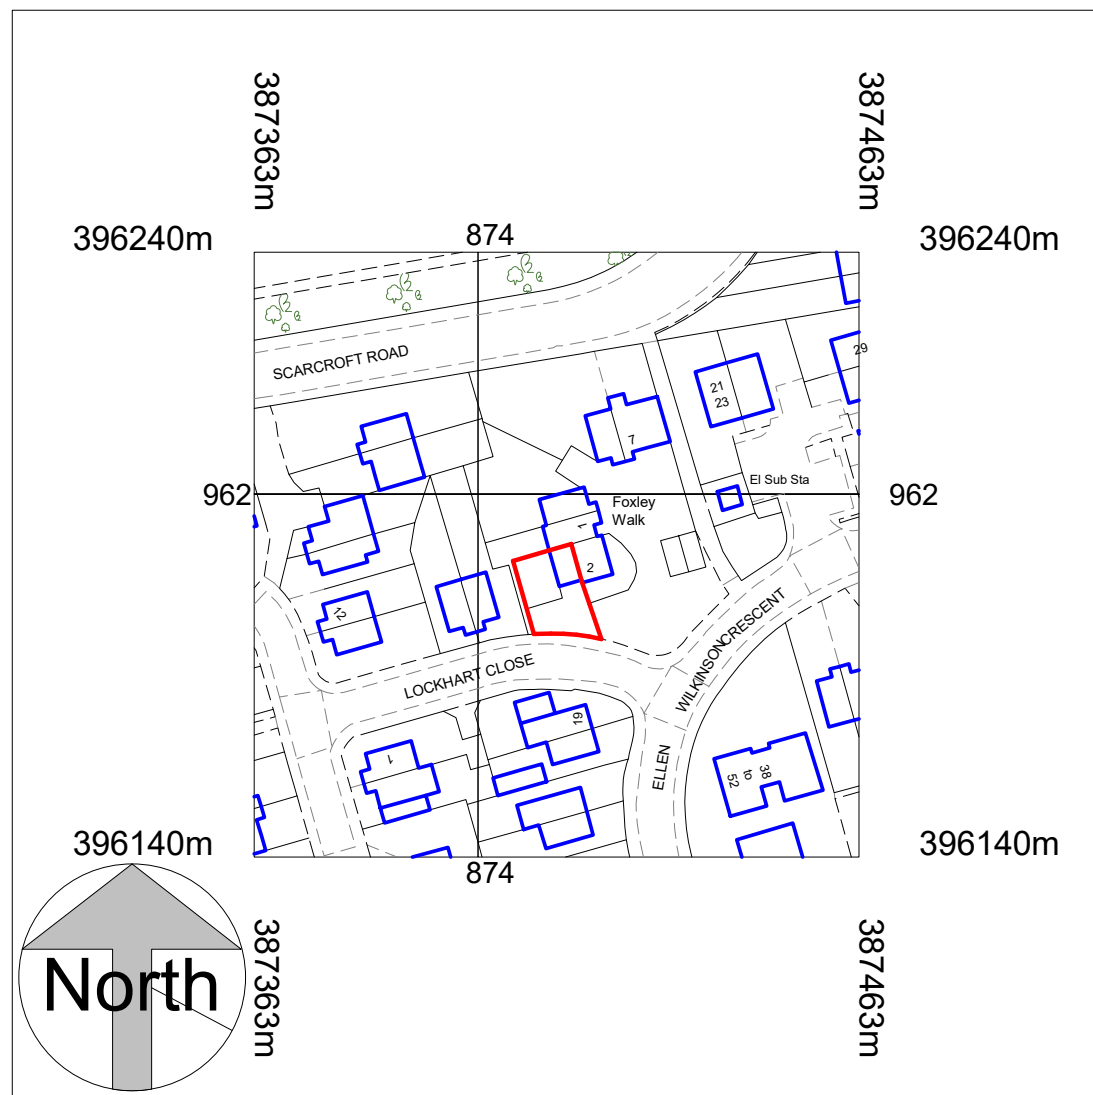

Location Plan

1 : 1250

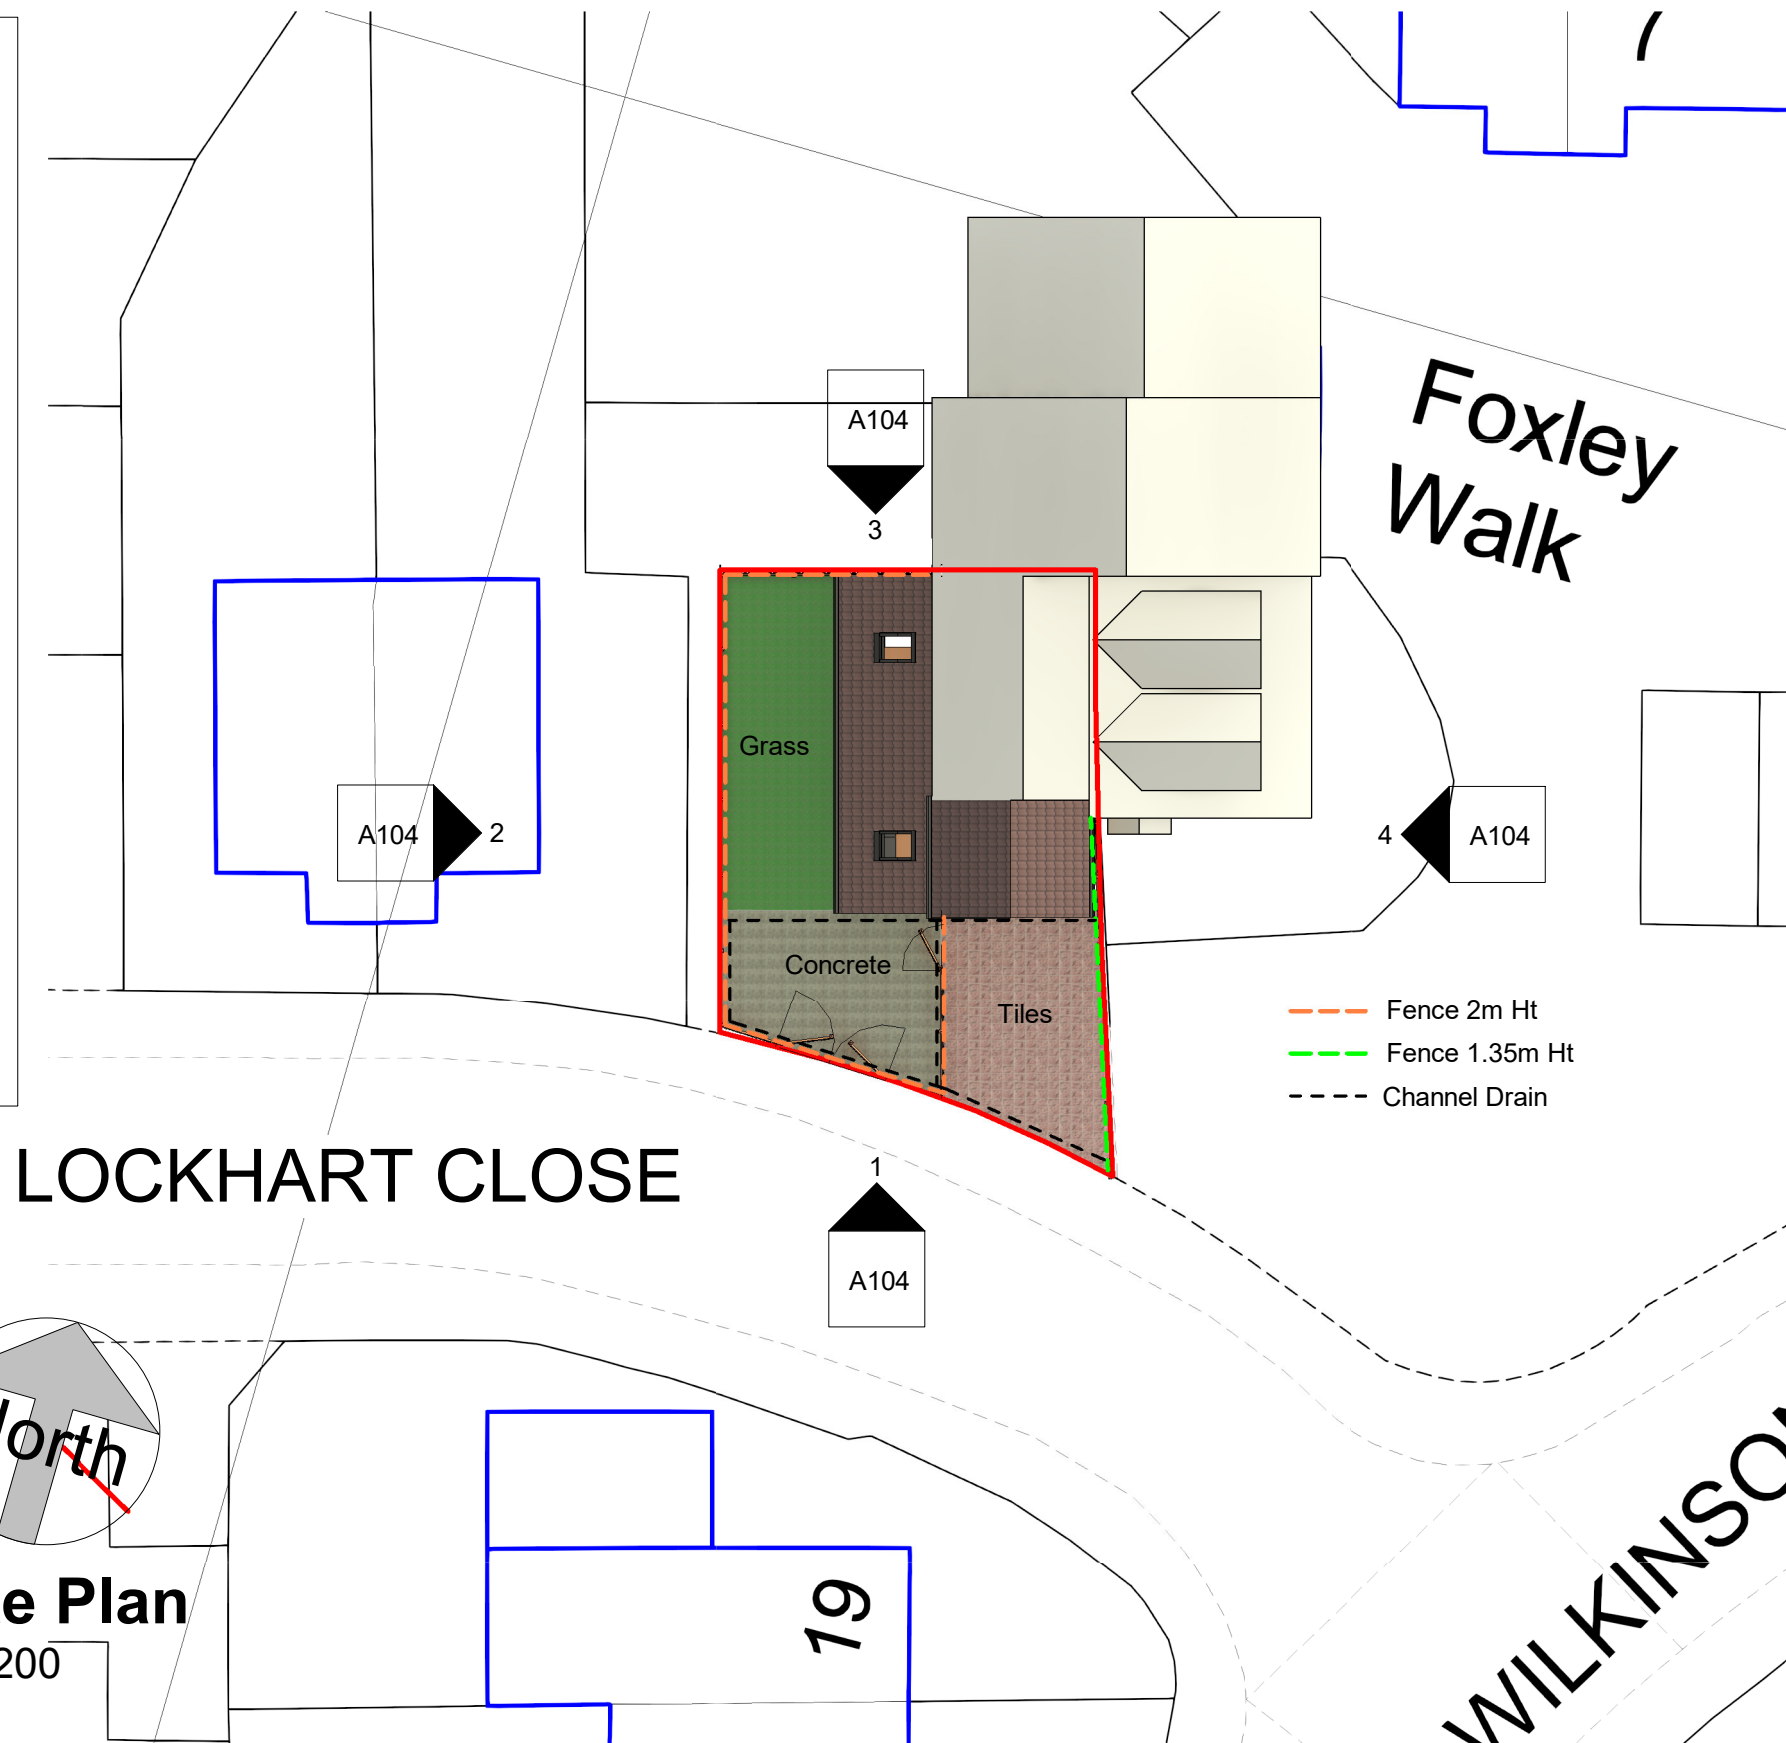

Site Plan

1 : 200

COPYRIGHT © ALL RIGHTS RESERVED BY VIKAS ALYAS LTD. DO NOT SCALE FROM DRAWING. DRAWING INDICATES DESIGN INTENT ONLY. REPORT ANY DISCREPANCIES TO CLIENT / VA LTD. NOT TO BE USED FOR CONSTRUCTION UNLESS STATED SO. TO BE READ IN CONJUNCTION WITH OTHER DRAWINGS OR SPECIFICATION WHERE PROVIDED.



0161 511 8479

vikas@architek.uk
916 Stockport Road, Levenshulme, Manchester, M19 3AB

No.	Description	Date
P1	Issue to Planning	24.06.2022

PROJECT Part Two/Single storey front and single storey side extension and new boundary treatment		ADDRESS 4 Lockhart Close, Belle Vue, Manchester M12 4JY	CLIENT Mr Farhan Ahmed			
			Date 22.06.2022	Project number 1170	Scale (@ A3) As indicated	
Manchester City Council	PURPOSE OF ISSUE PLANNING	SHEET Location and Site Plan	Drawn by VA	DRAWING NUMBER A101		REV P1
			Checked by VA			