



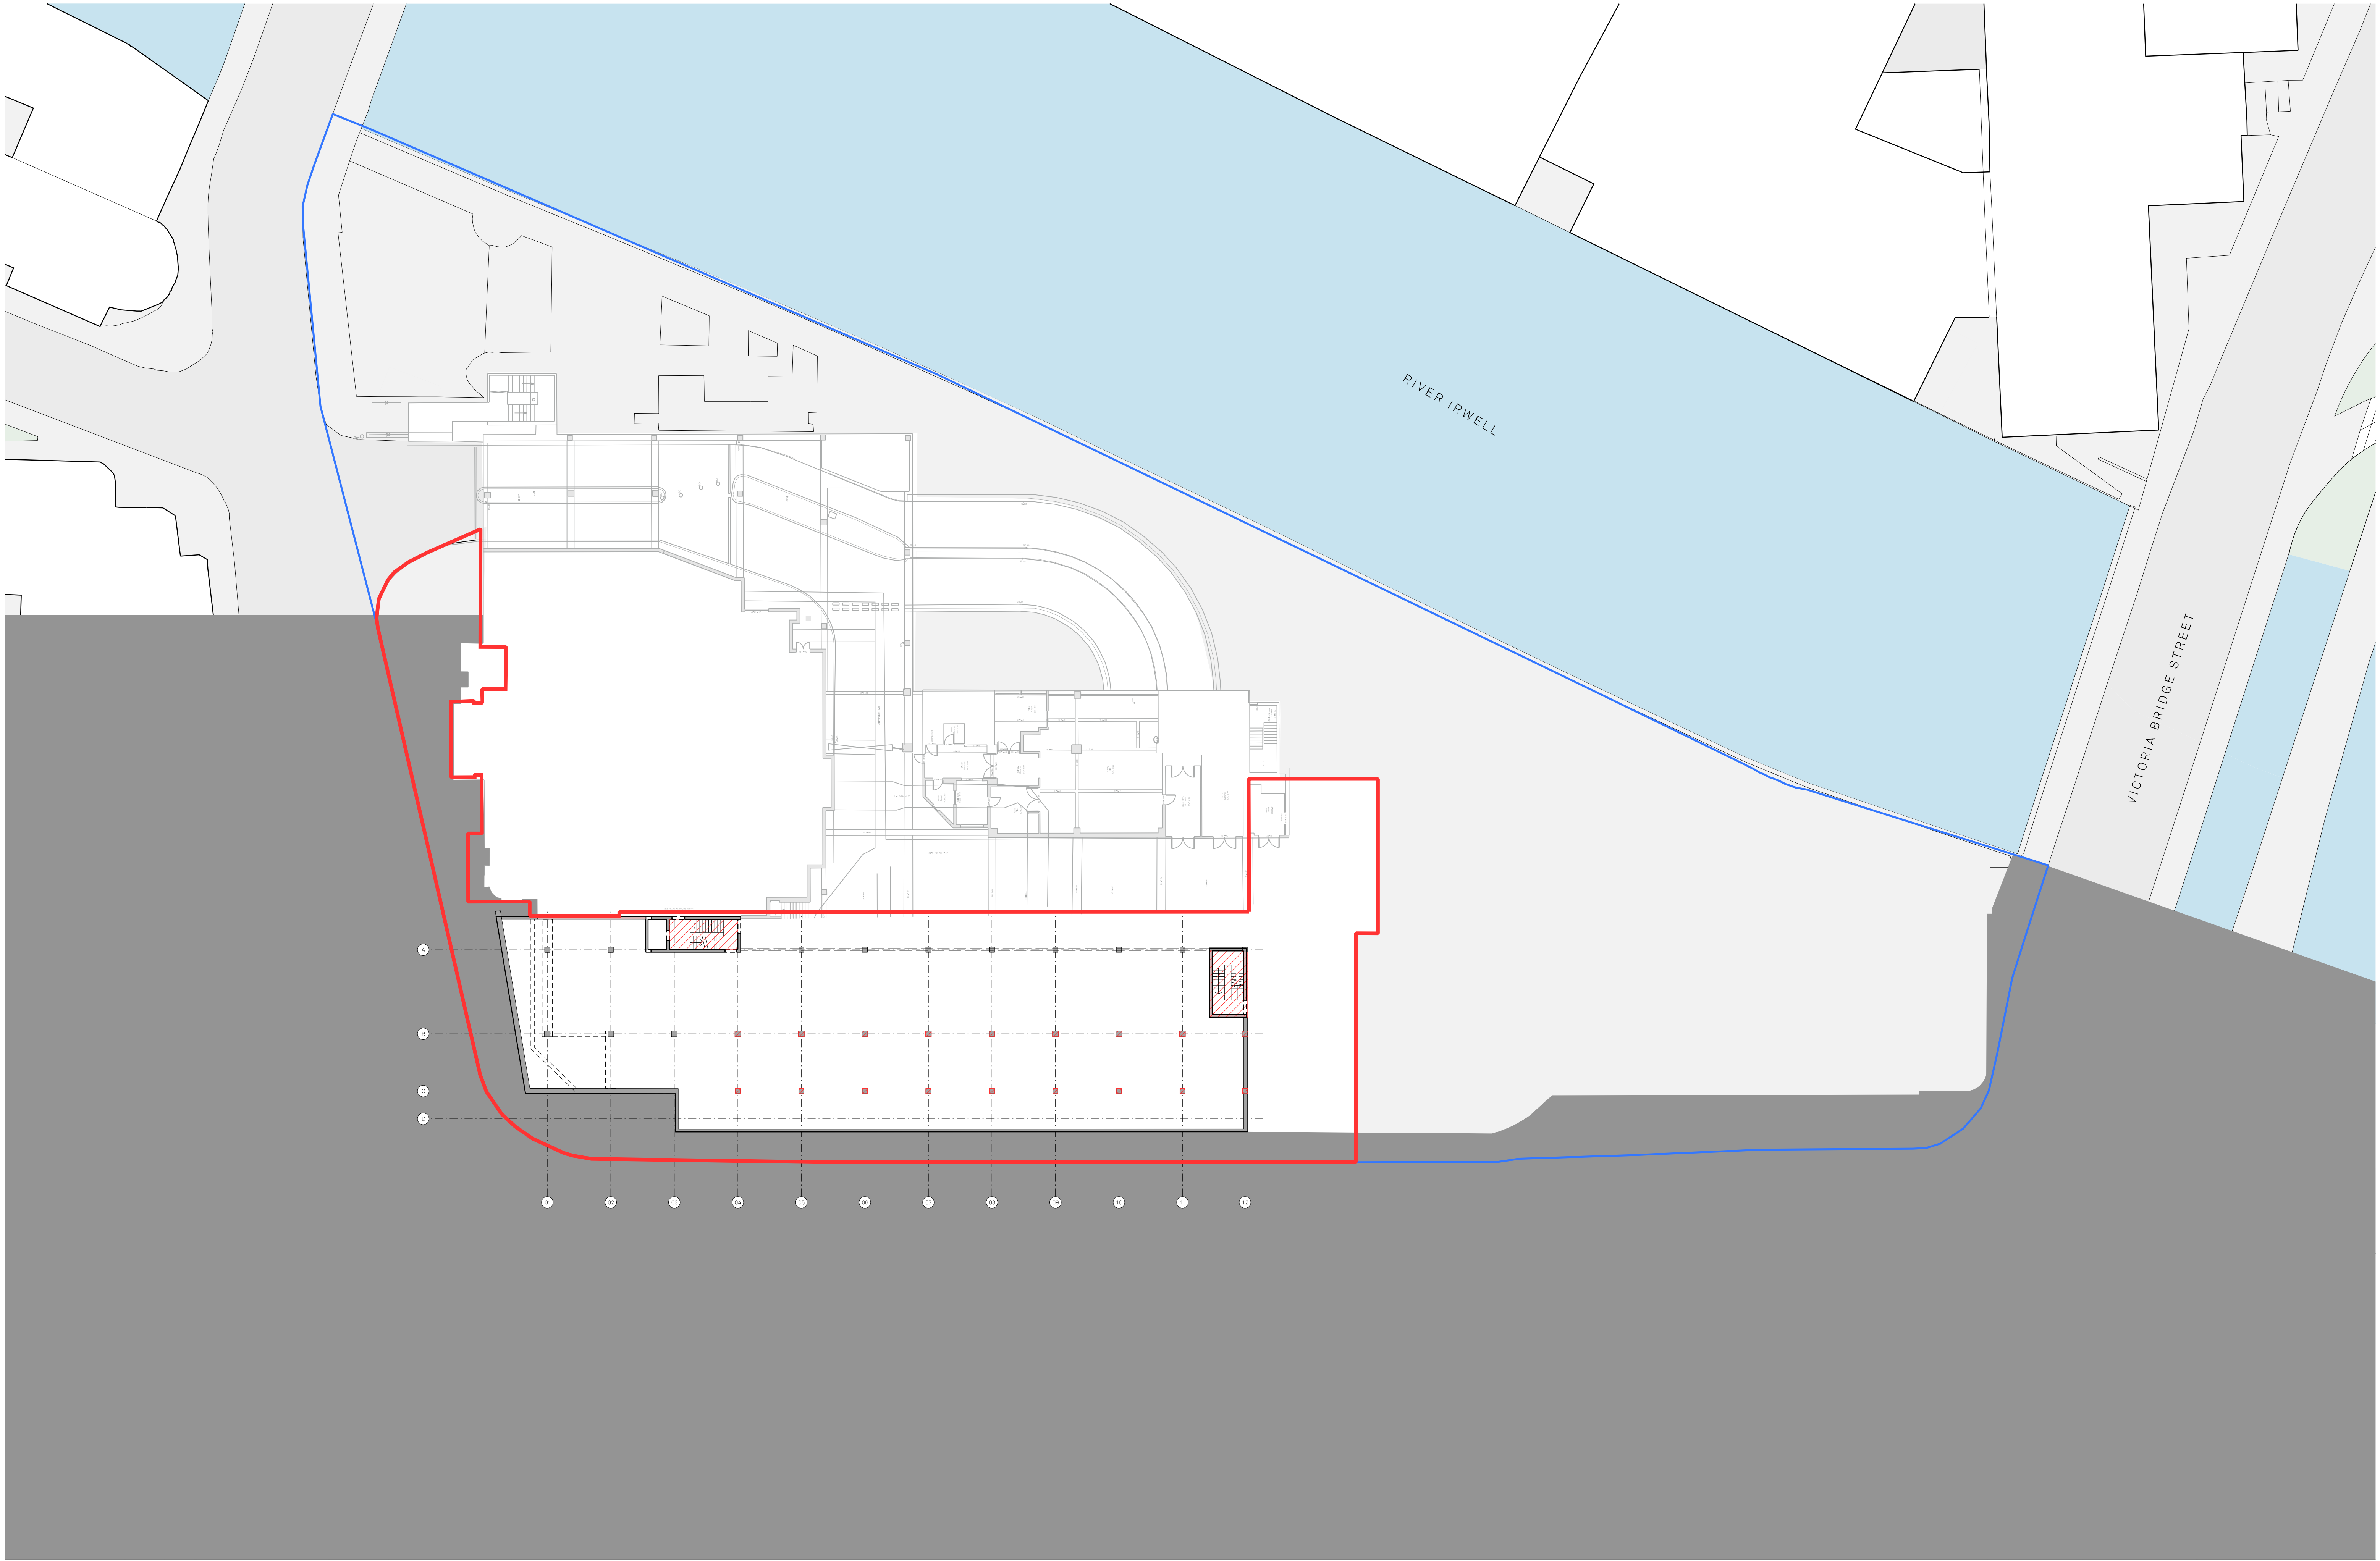

Site Boundary
Site Ownership Boundary
Demolition Area

DRAFT

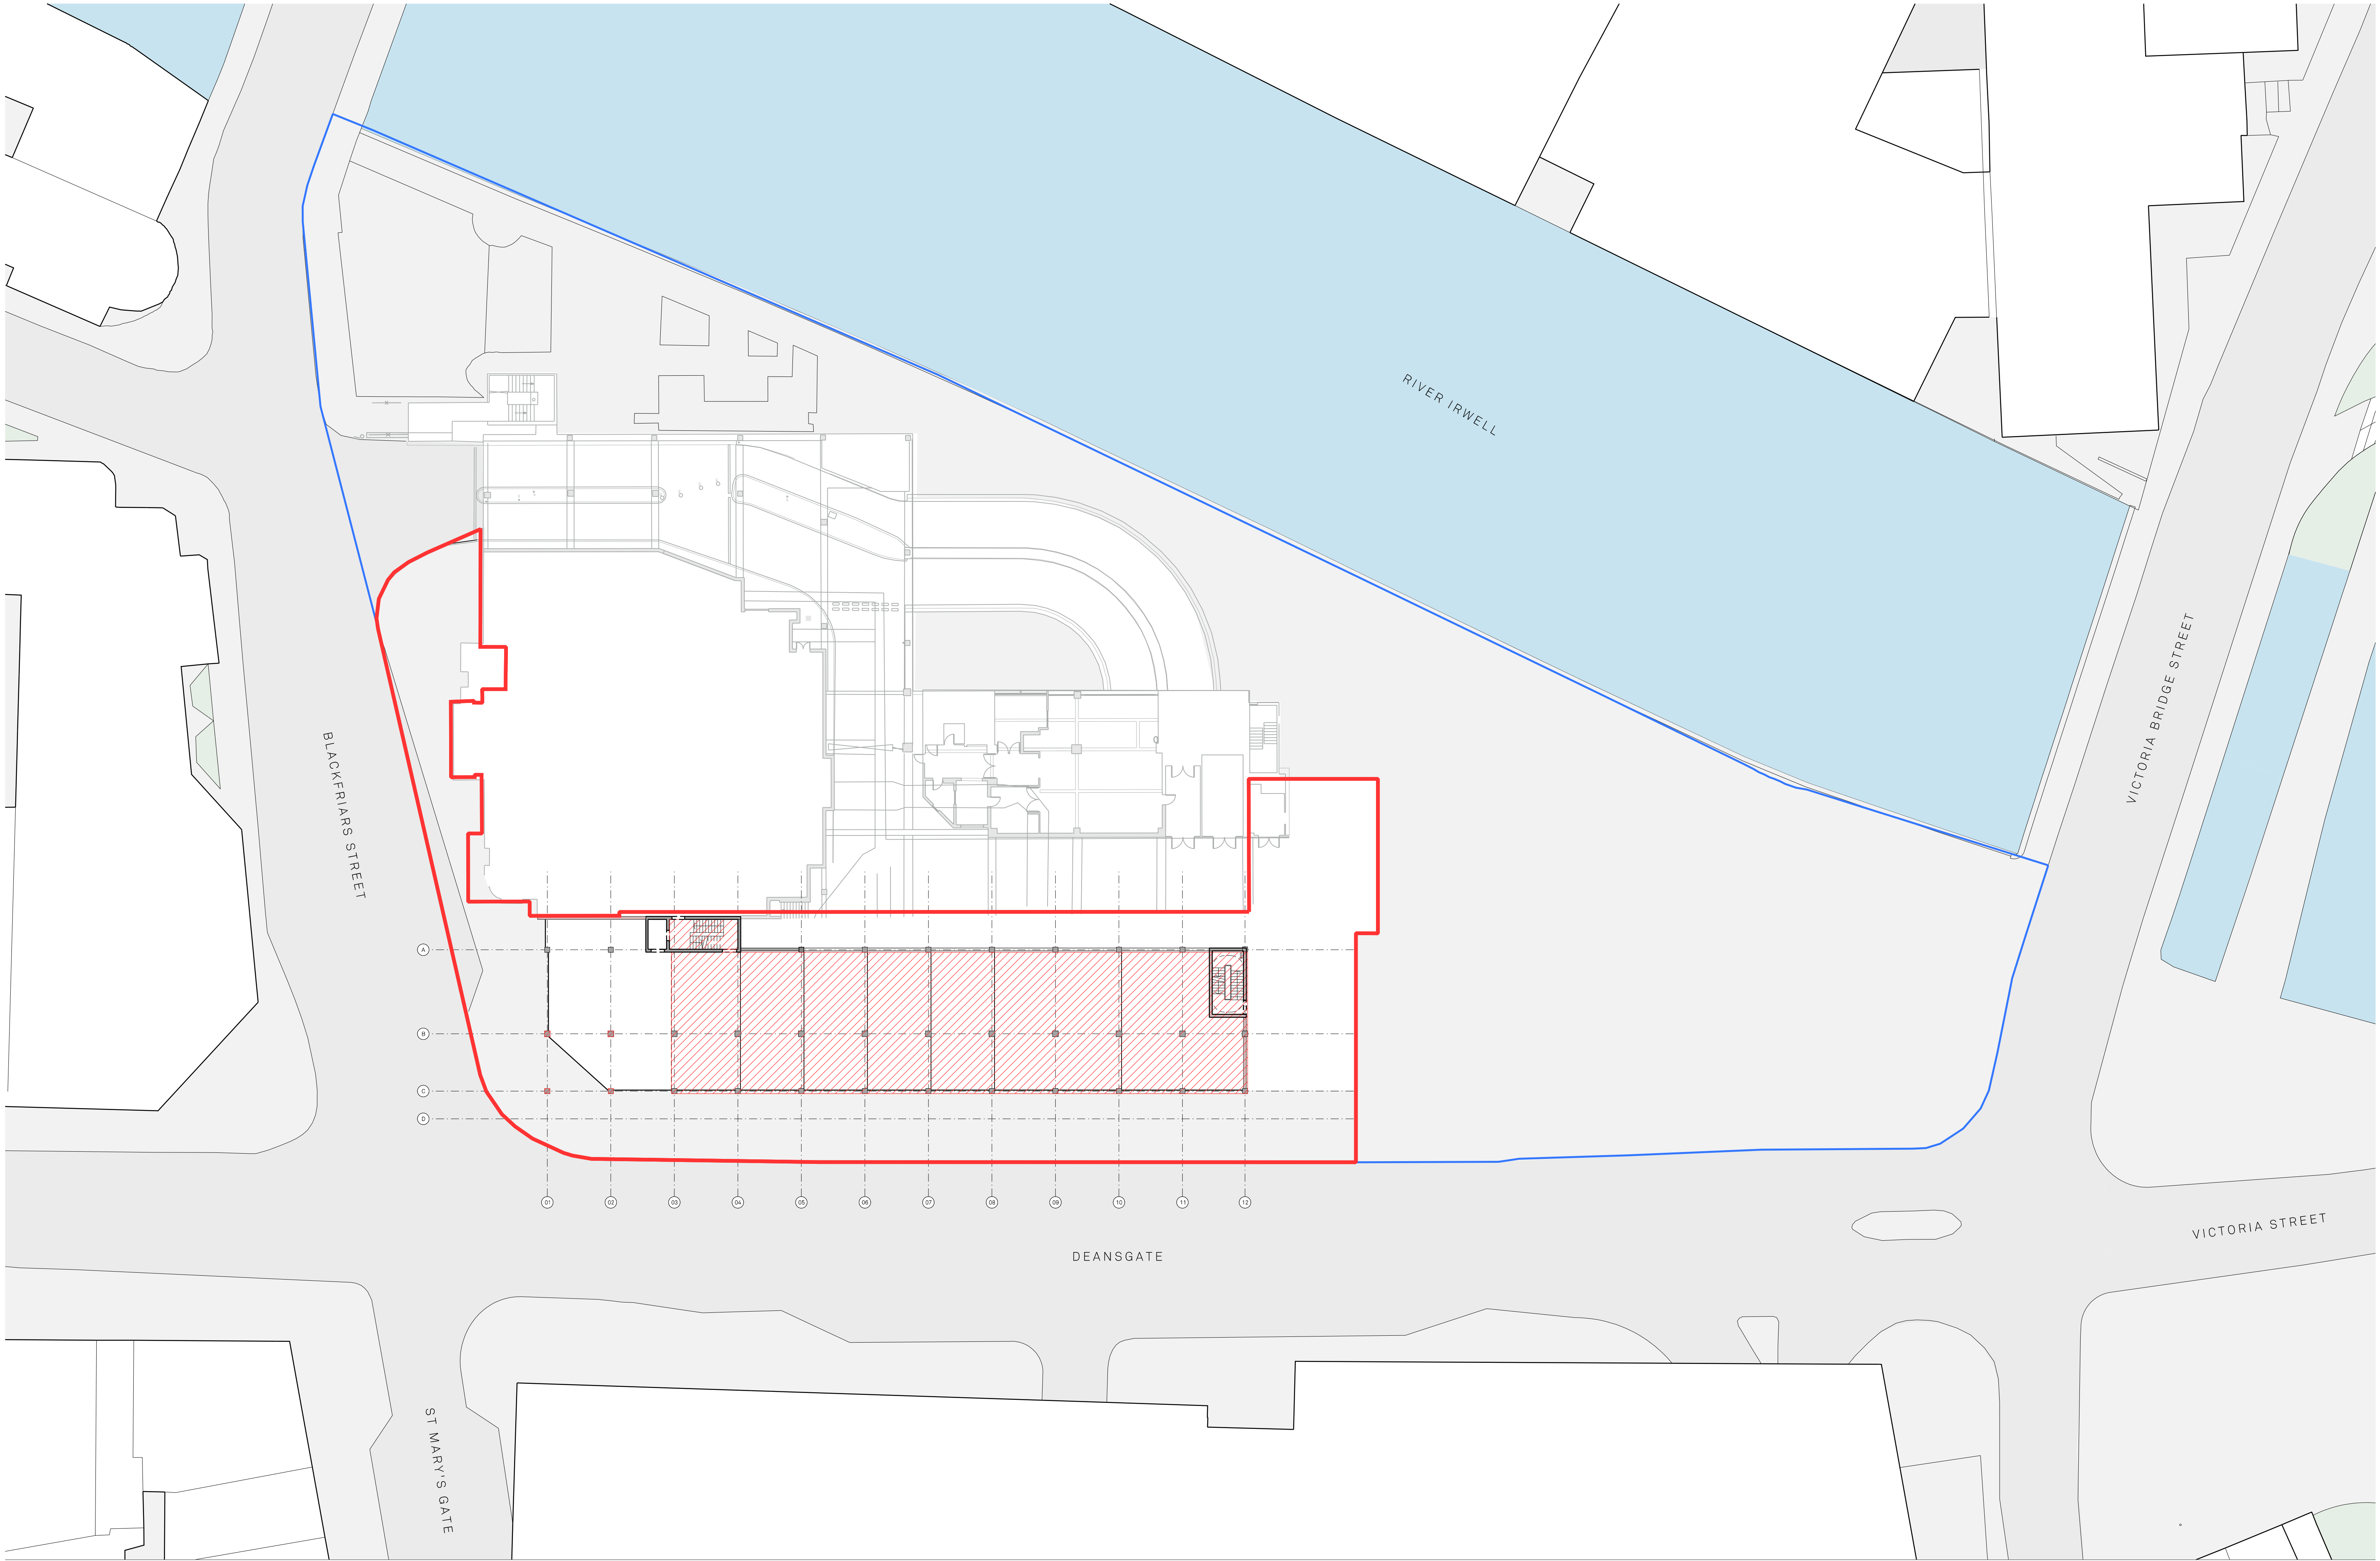

Site Boundary
Site Ownership Boundary
Demolition Area

DRAFT


Project Name: Renaissance		Title: Renaissance Site - Demolition 1:250@ A1 Ground Floor Plan		Scale: -	
Drawn: DK	Checked: CS	Status: Planning	Project: 150	Drawing No: MP_02_1100	Rev: -
Details: - 23/06/22		Issued for Planning			

Jon Matthews Architects

Union, 2-10 Albert Square, Manchester, M2 6LW

0161 974 3690

Copyright of this drawing is vested in Jon Matthews Architects and must not be copied or reproduced without written consent. Figured dimensions only are to be taken from this drawing. Do not scale from this drawing. For full company disclosure please visit www.jonmatthewsarchitects.com

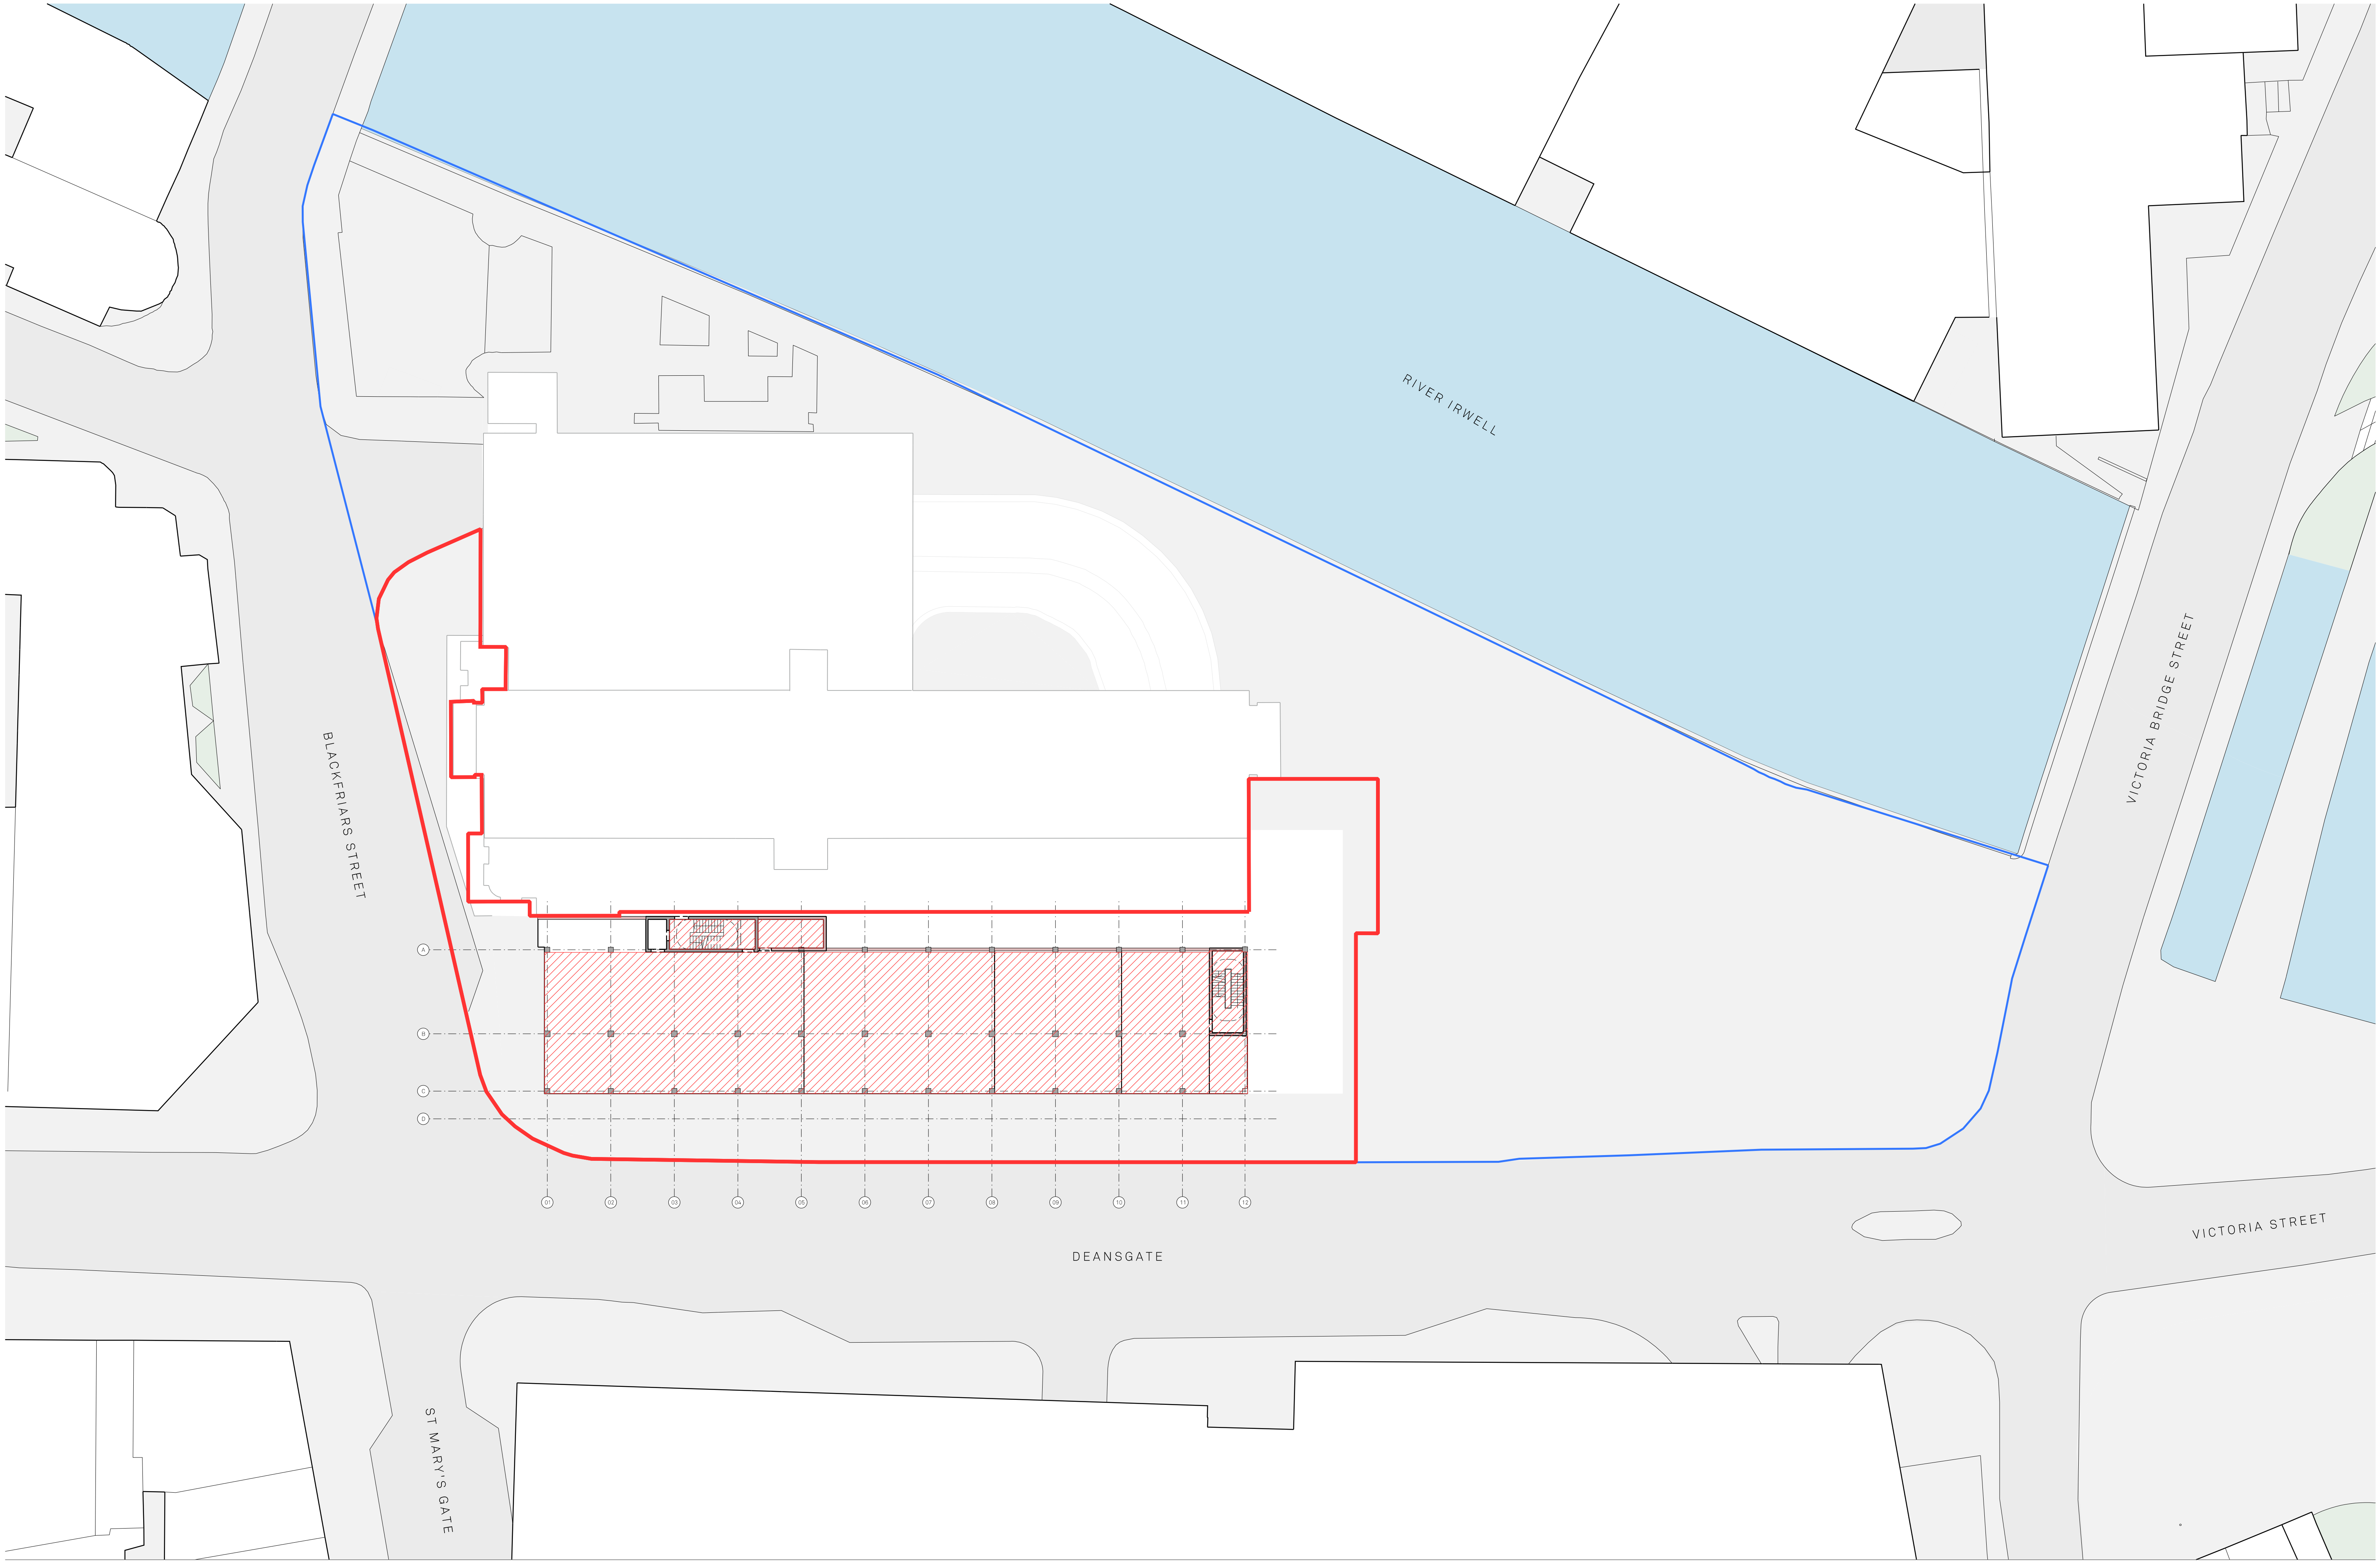

Site Boundary
Site Ownership Boundary
Demolition Area

DRAFT


Project Name: Renaissance		Title: Renaissance Site - Demolition 1:250@A1 Level 01 Floor Plan		Scale: 1:250@A1	
Drawn: DK	Checked: CS	Status: Planning	Project: 150	Drawing No: MP_02_1101	Rev: -
Details: - 23/06/22		Issued for Planning			

Jon Matthews Architects

Union, 2-10 Albert Square, Manchester, M2 6LW

0161 974 3690

Copyright of this drawing is vested in Jon Matthews Architects and must not be copied or reproduced without written consent. Figured dimensions only are to be taken from this drawing. Do not scale from this drawing. For full company disclosure please visit www.jonmatthewsarchitects.com

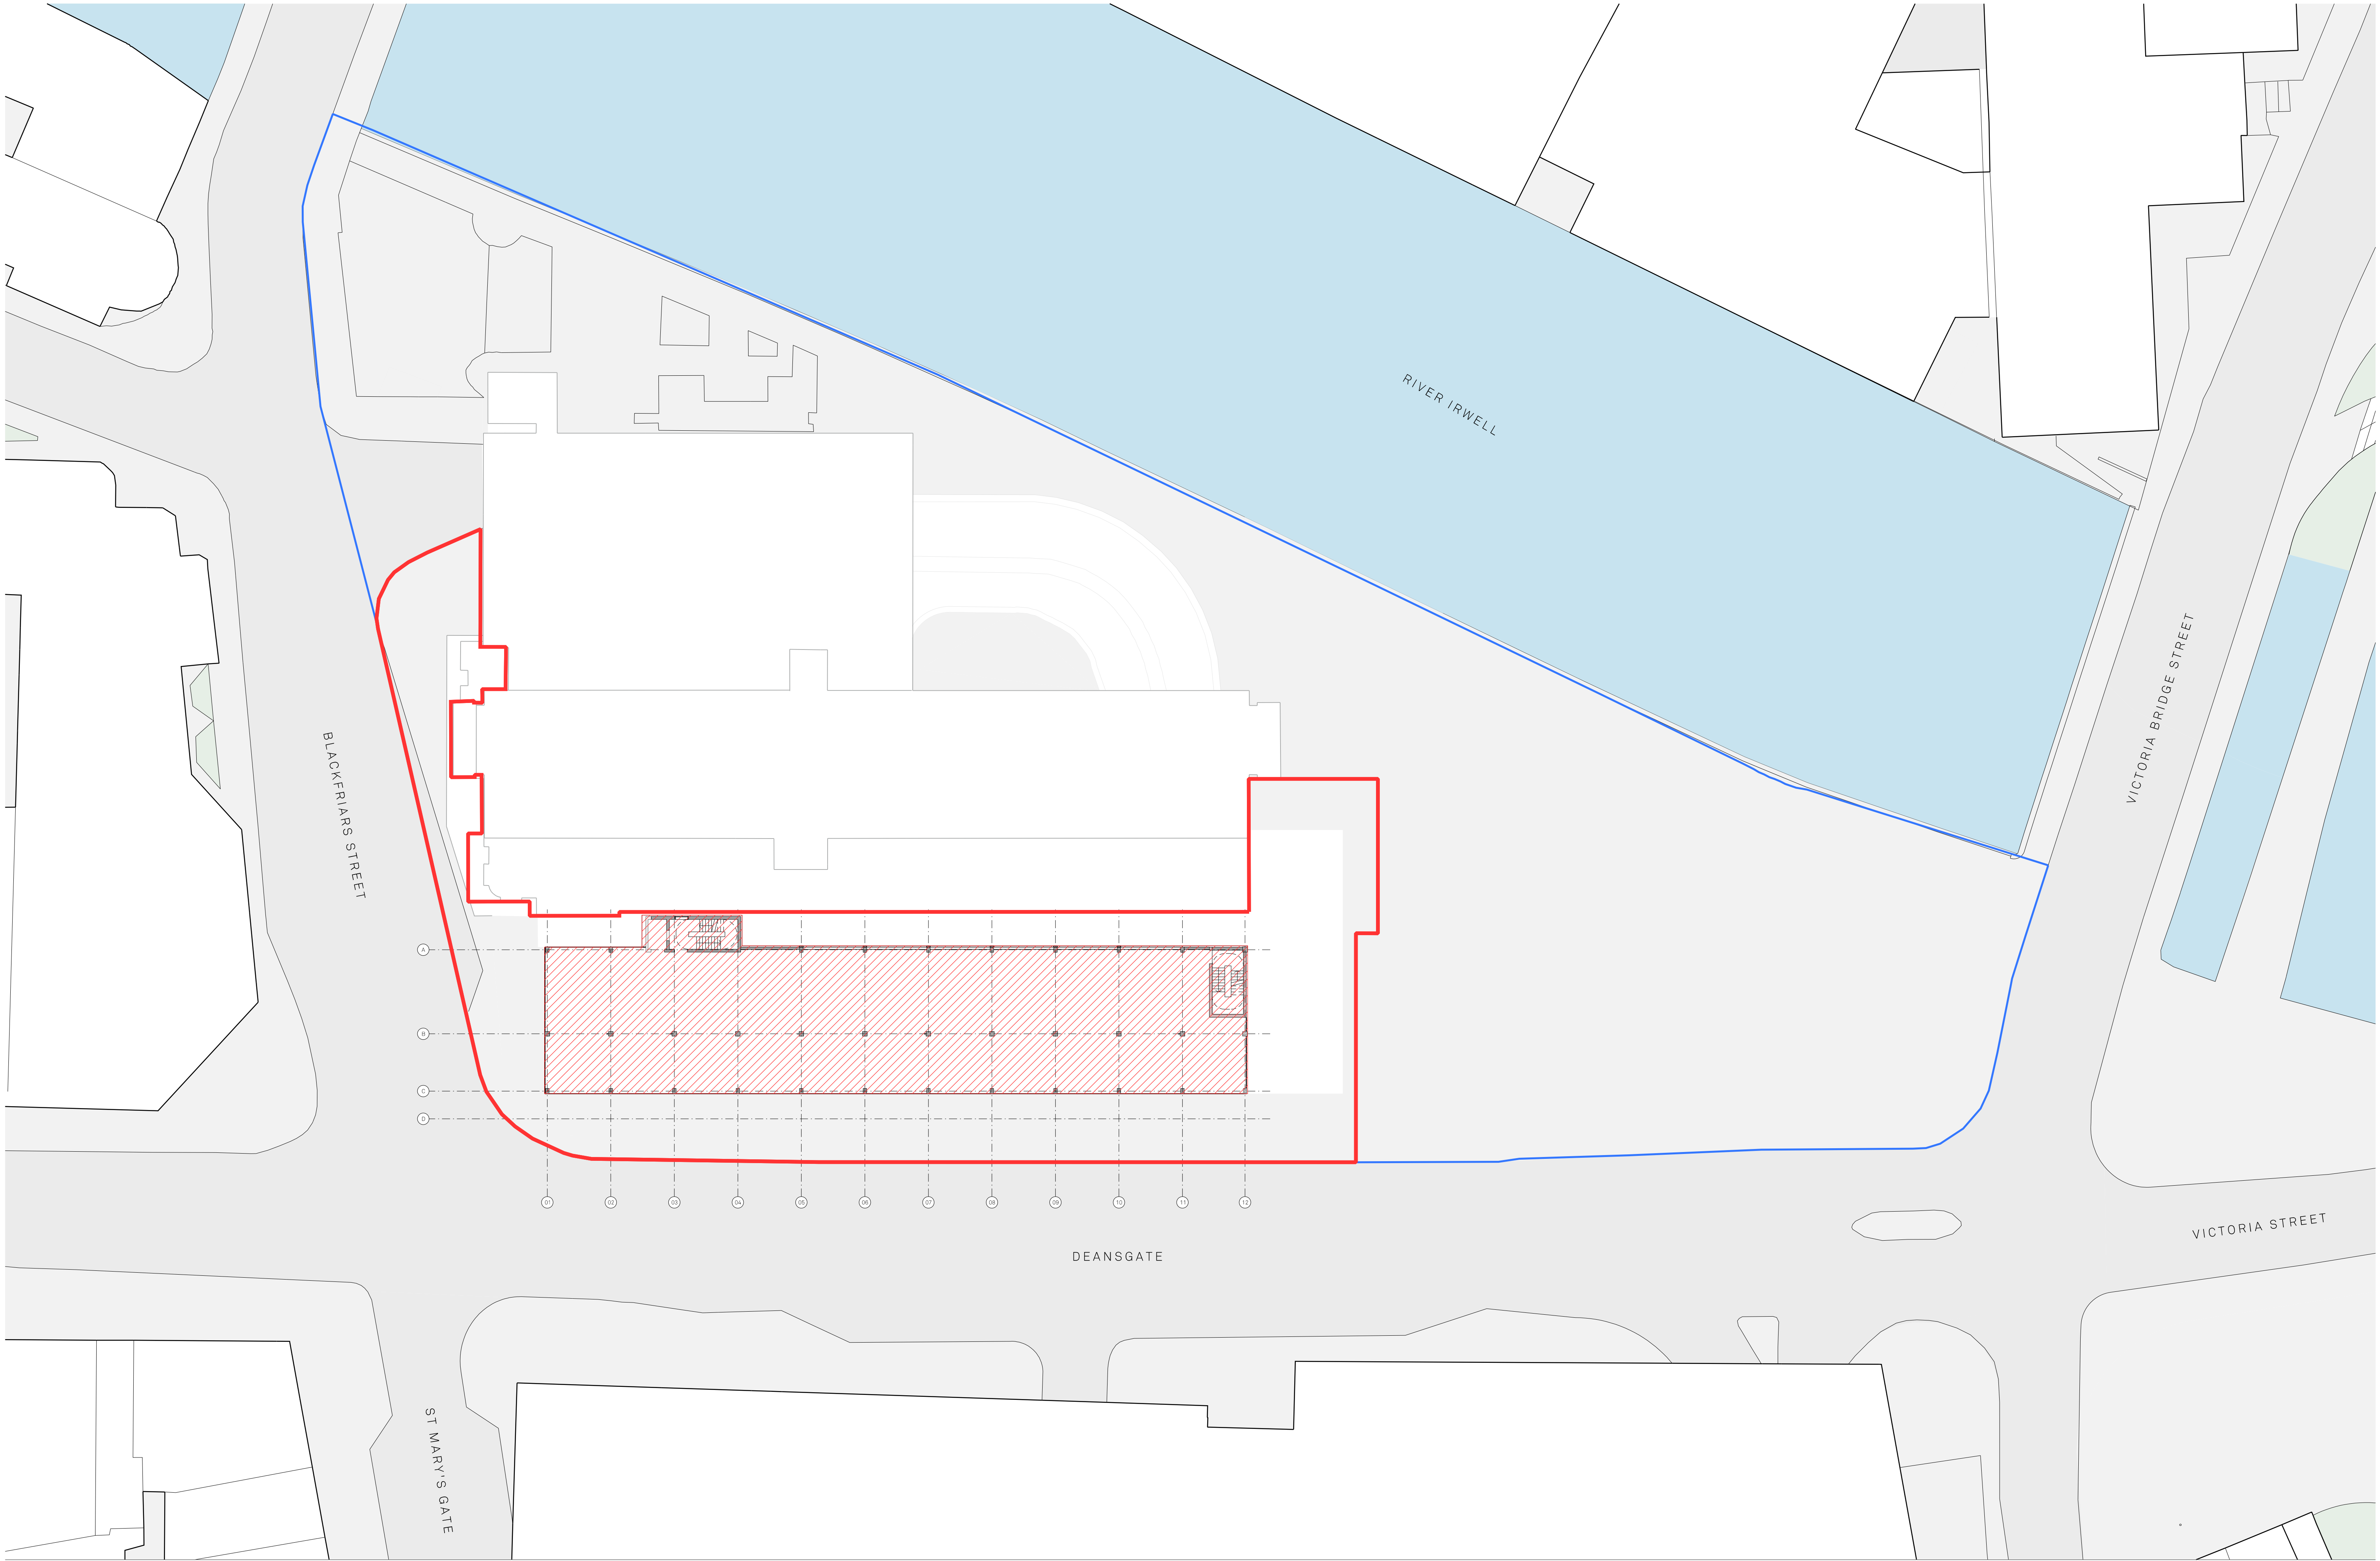

Site Boundary
Site Ownership Boundary
Demolition Area




DRAFT

Project Name: Renaissance		Title: Renaissance Site - Demolition 1:250@ A1 Levels 02 - 03 Floor Plan		Scale: -	
Drawn: DK	Checked: CS	Status: Planning	Project: 150	Drawing No: MP_02_1102	Rev: -
Details: - 23/06/22		Issued for Planning			

Jon Matthews Architects
Union, 2-10 Albert Square, Manchester, M2 6LW
0161 974 3690

Copyright of this drawing is vested in Jon Matthews Architects and must not be copied or reproduced without written consent. Figured dimensions only are to be taken from this drawing. Do not scale from this drawing. For full company disclosure please visit www.jonmatthewsarchitects.com

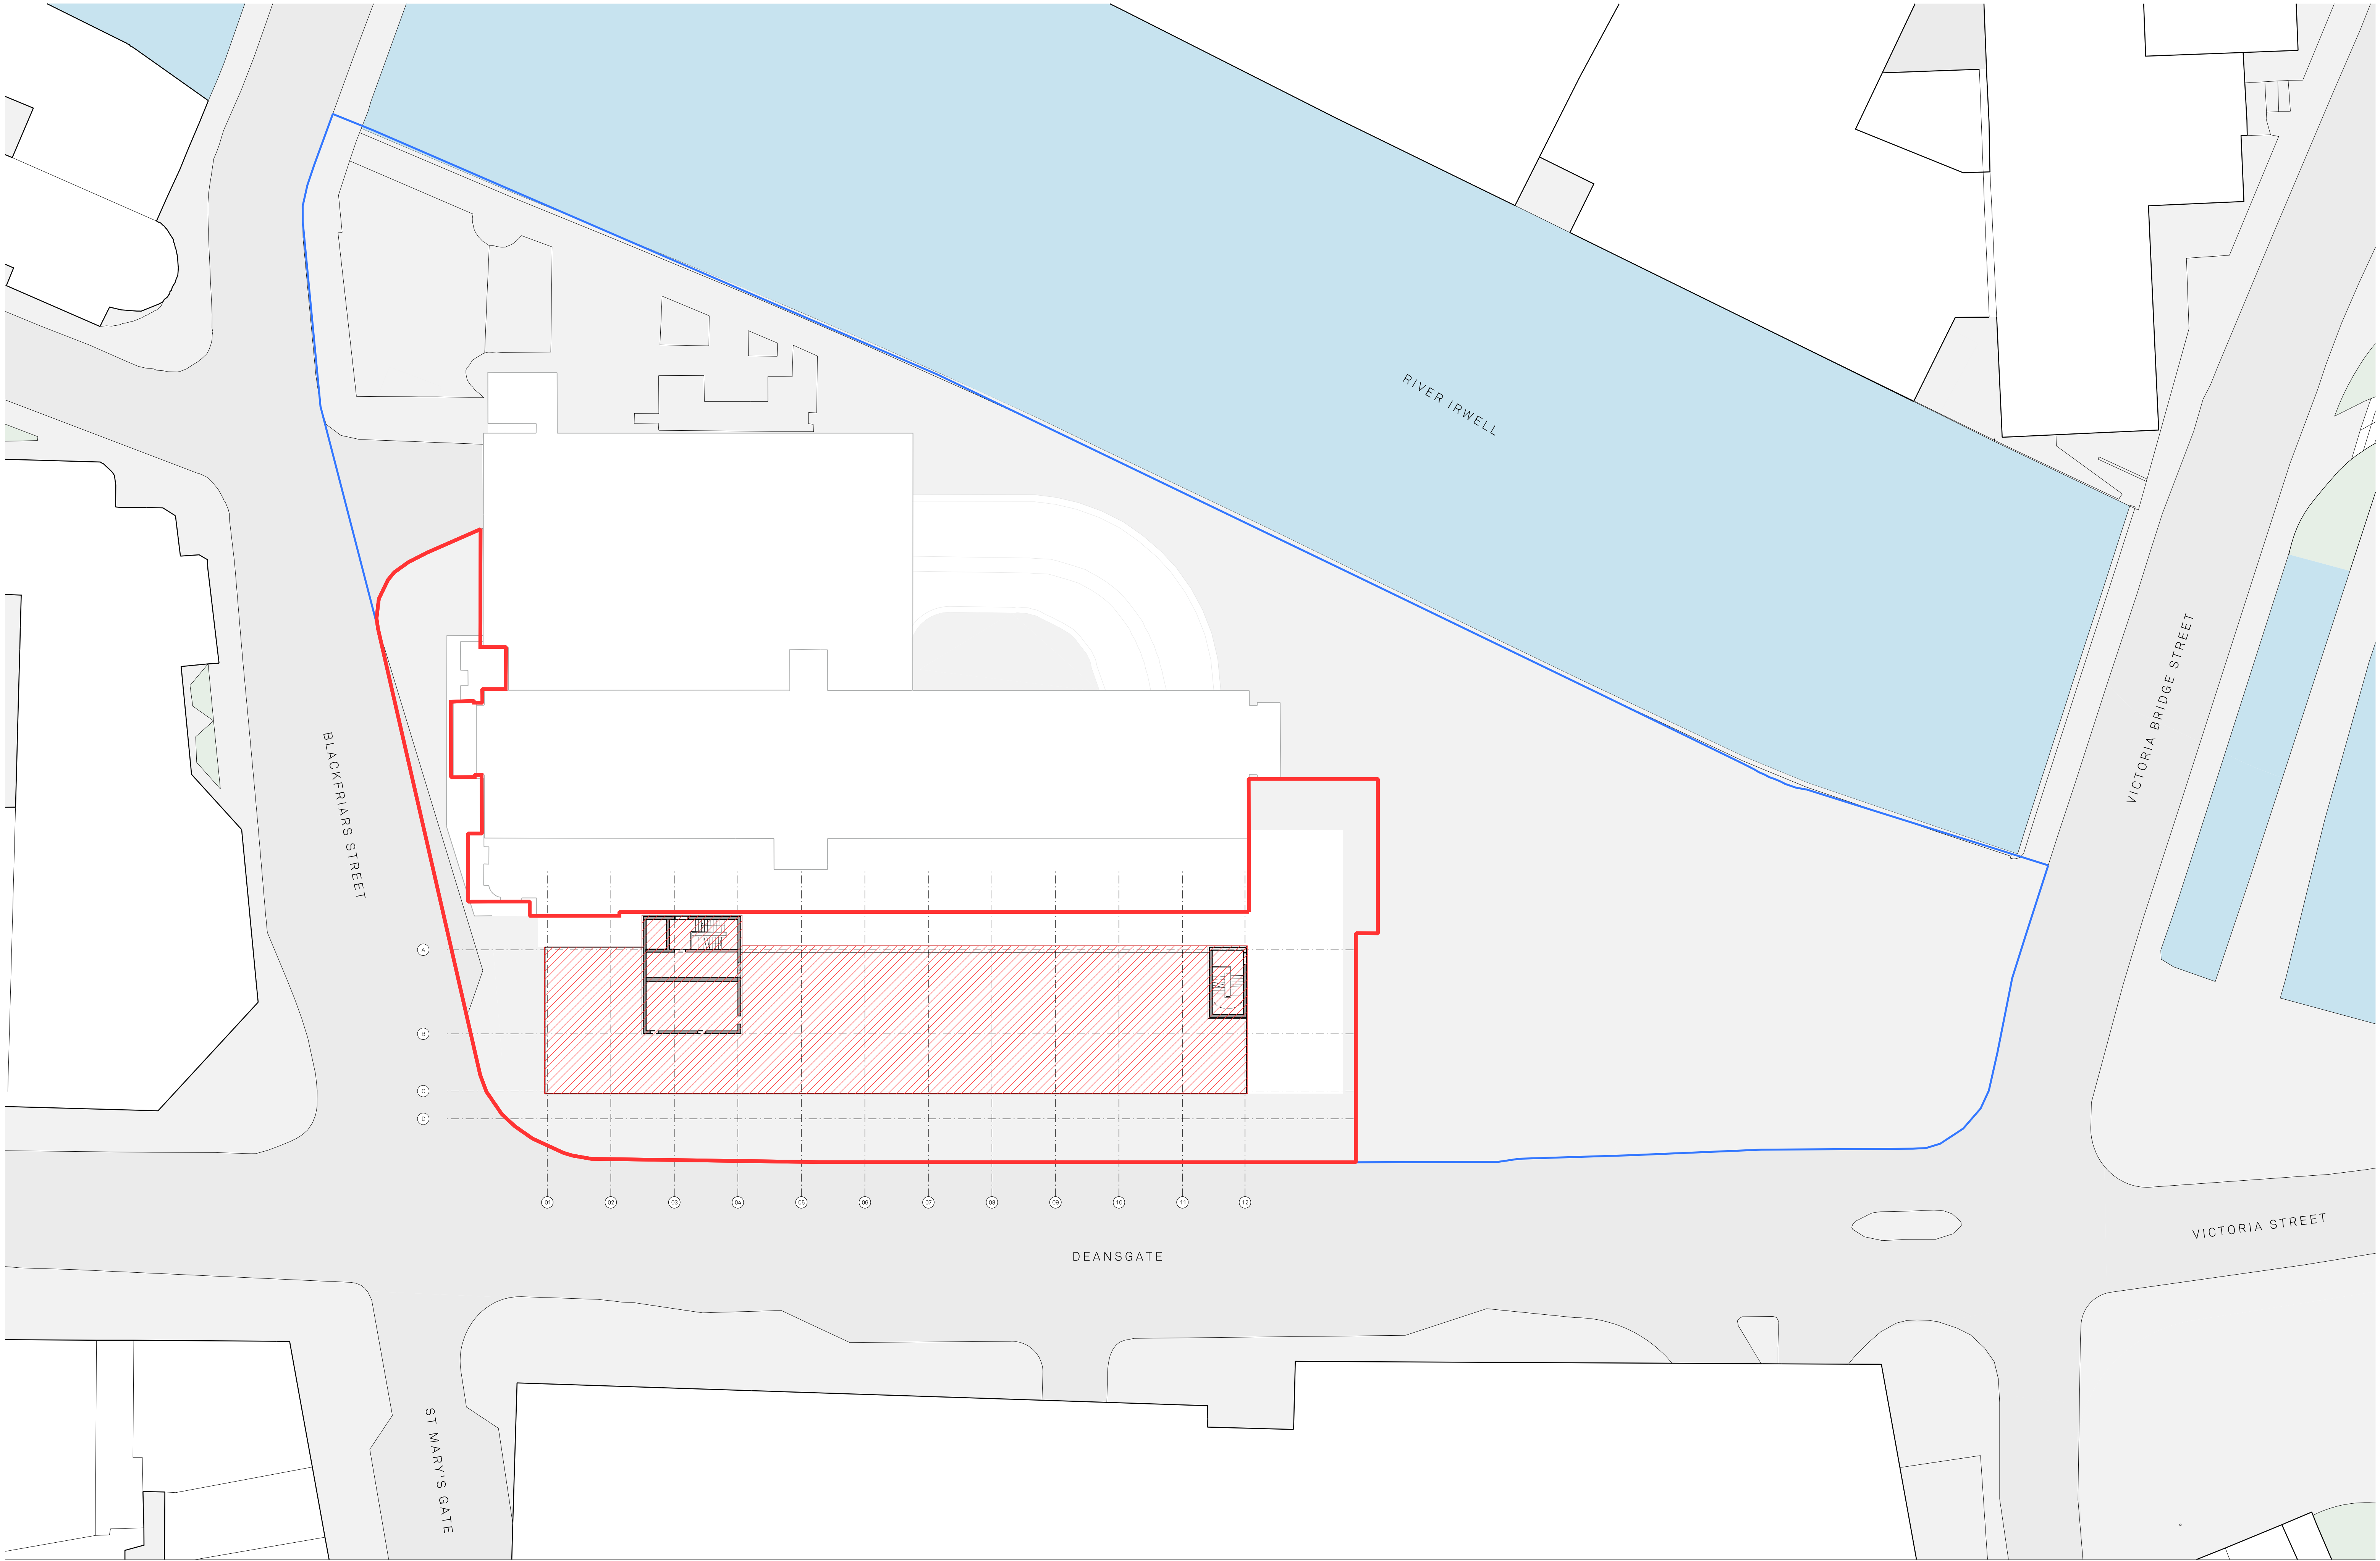

Site Boundary
Site Ownership Boundary
Demolition Area

DRAFT


Project Name:		Title:		Scale:	
Renaissance		Renaissance Site - Demolition 1:250@ A1			
		Level 04 Floor Plan			
Drawn:	Checked:	Status:	Project:	Drawing No:	Rev:
DK	CS	Planning	150	MP_02_1103	-
Details:					
- 23/06/22		Issued for Planning			

Jon Matthews Architects

Union, 2-10 Albert Square, Manchester, M2 6LW

0161 974 3690

Copyright of this drawing is vested in Jon Matthews Architects and must not be copied or reproduced without written consent. Figured dimensions only are to be taken from this drawing. Do not scale from this drawing. For full company disclosure please visit www.jonmatthewsarchitects.com

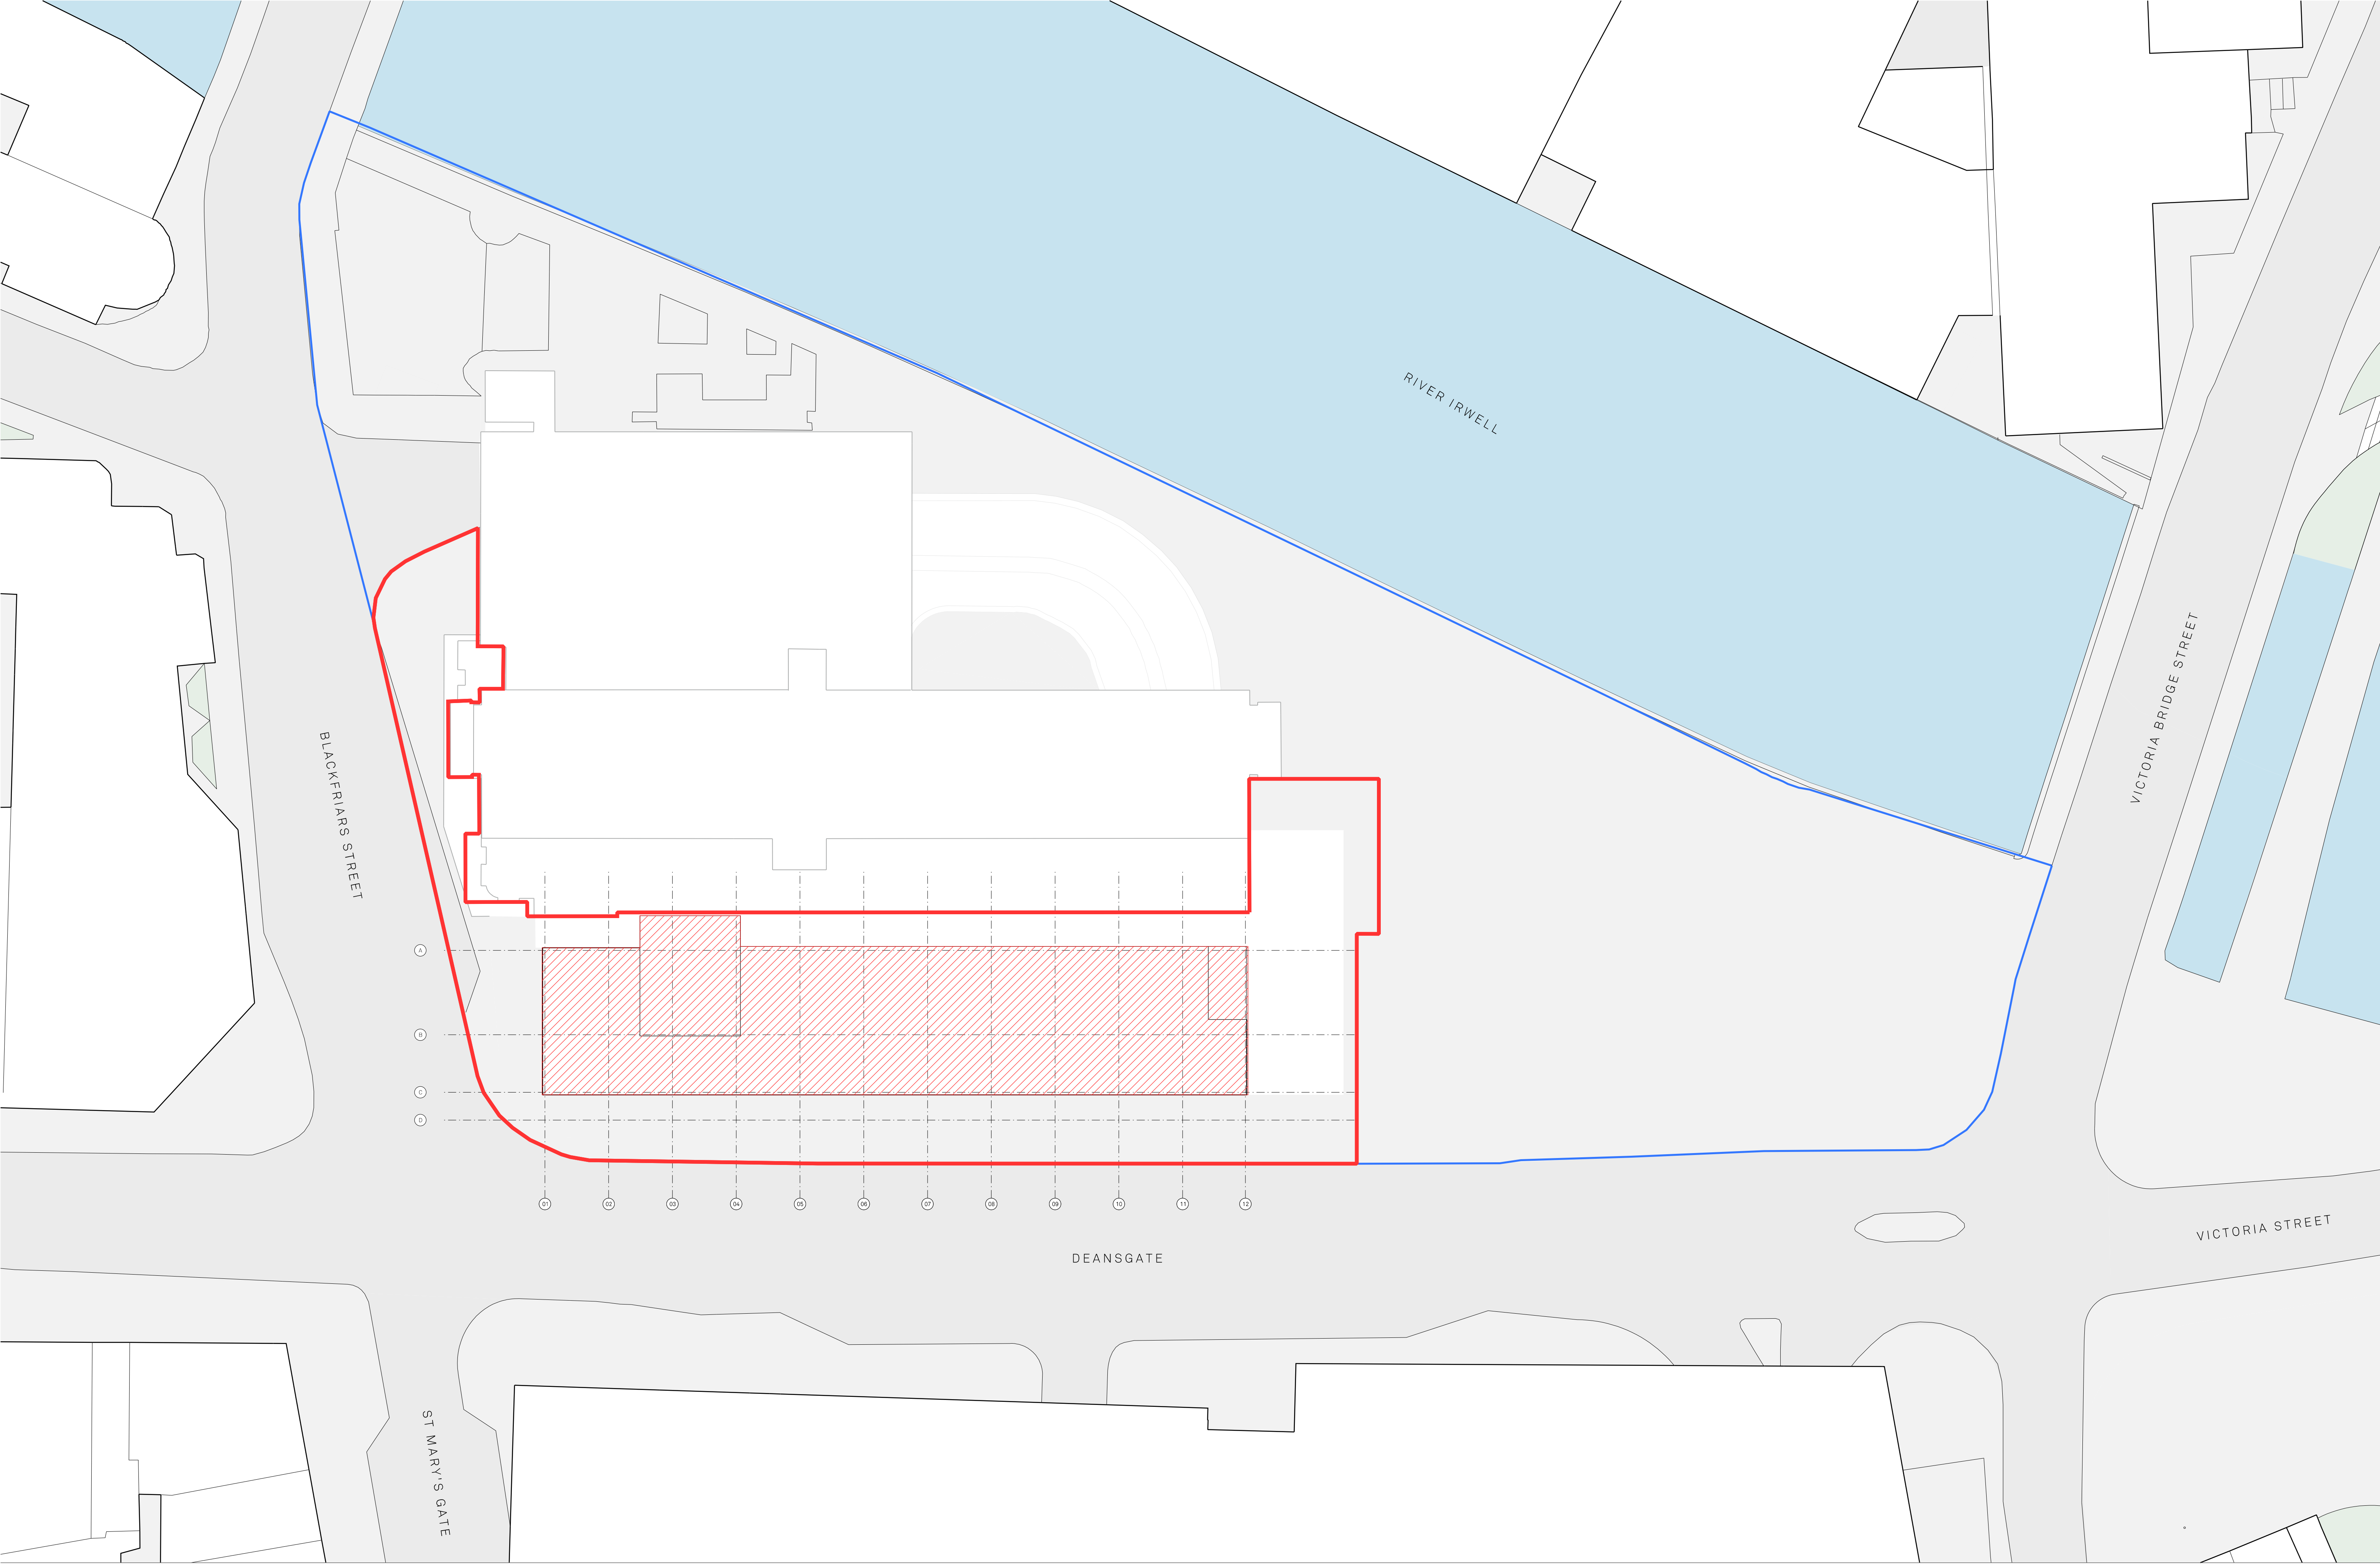

Site Boundary
Site Ownership Boundary
Demolition Area

DRAFT

Project Name: Renaissance		Title: Renaissance Site -Demolition 1:250@ A1 Roof Plan		Scale: 1:250@ A1	
Drawn: DK	Checked: CS	Status: Planning	Project: 150	Drawing No: MP_02_1104	Rev: -
Details: - 23/06/22		Issued for Planning			

Jon Matthews Architects

Union, 2-10 Albert Square, Manchester, M2 6LW0161 974 3690

Copyright of this drawing is vested in Jon Matthews Architects and must not be copied or reproduced without written consent. Figured dimensions only are to be taken from this drawing. Do not scale from this drawing. For full company disclosure please visit www.jonmatthewsarchitects.com