



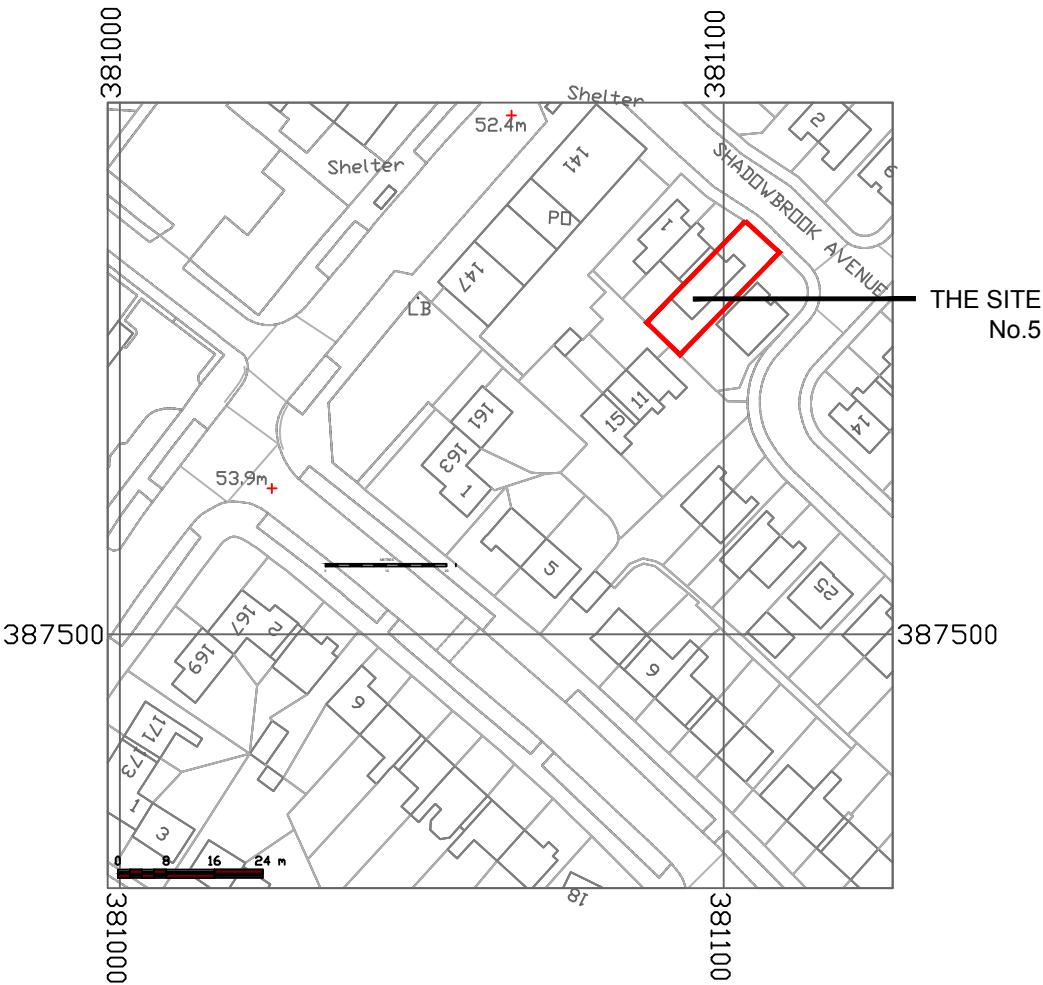


LOCATION PLAN 1:1250

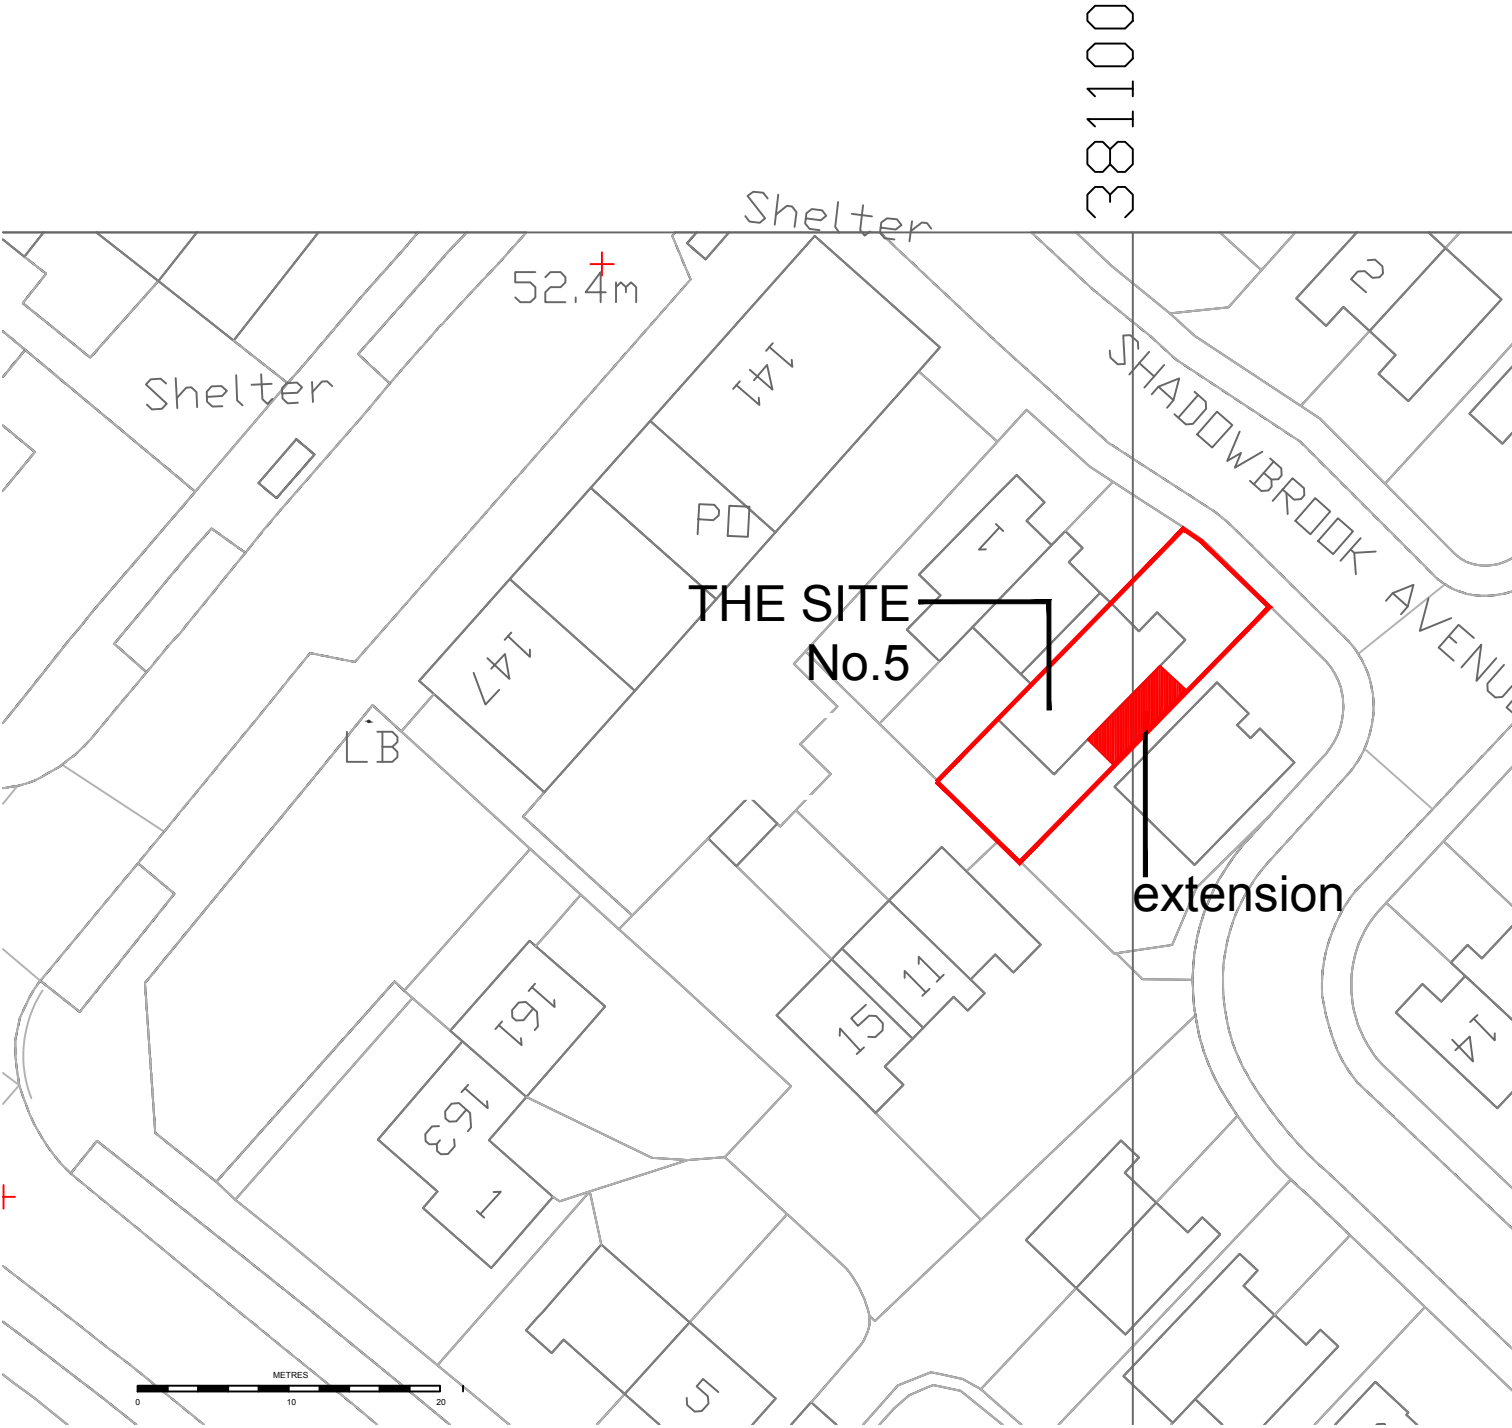

SITE PLAN 1:500

5 Shadowbrook Ave.,
MANCHESTER
M23 2BD

for Mr & Mrs. S. Taneja

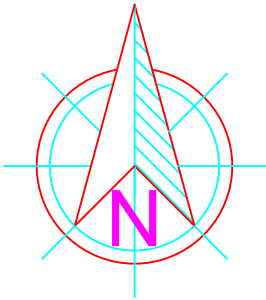

© Copyright and database rights 2022
OS 100047474

DRAWING STATUS :- PLANNING-ISSUE			
TITLE:		1:1250, 1:500@A3	SCALE
Location & Site Plan		PATH	
DRAWING NUMBER		ISSUE DATE	REVISION
PROJECT TYPE ELEMENT LOCATION		30/06/2022	
1086/01		A	

DO NOT SCALE FROM THIS DRAWING.
ANY DISCREPANCIES BETWEEN DRAWINGS OR BETWEEN DRAWINGS AND ACTUAL SITE CONDITIONS
SHOULD IMMEDIATELY BE BROUGHT TO THE ATTENTION OF THE ARCHITECTS.