


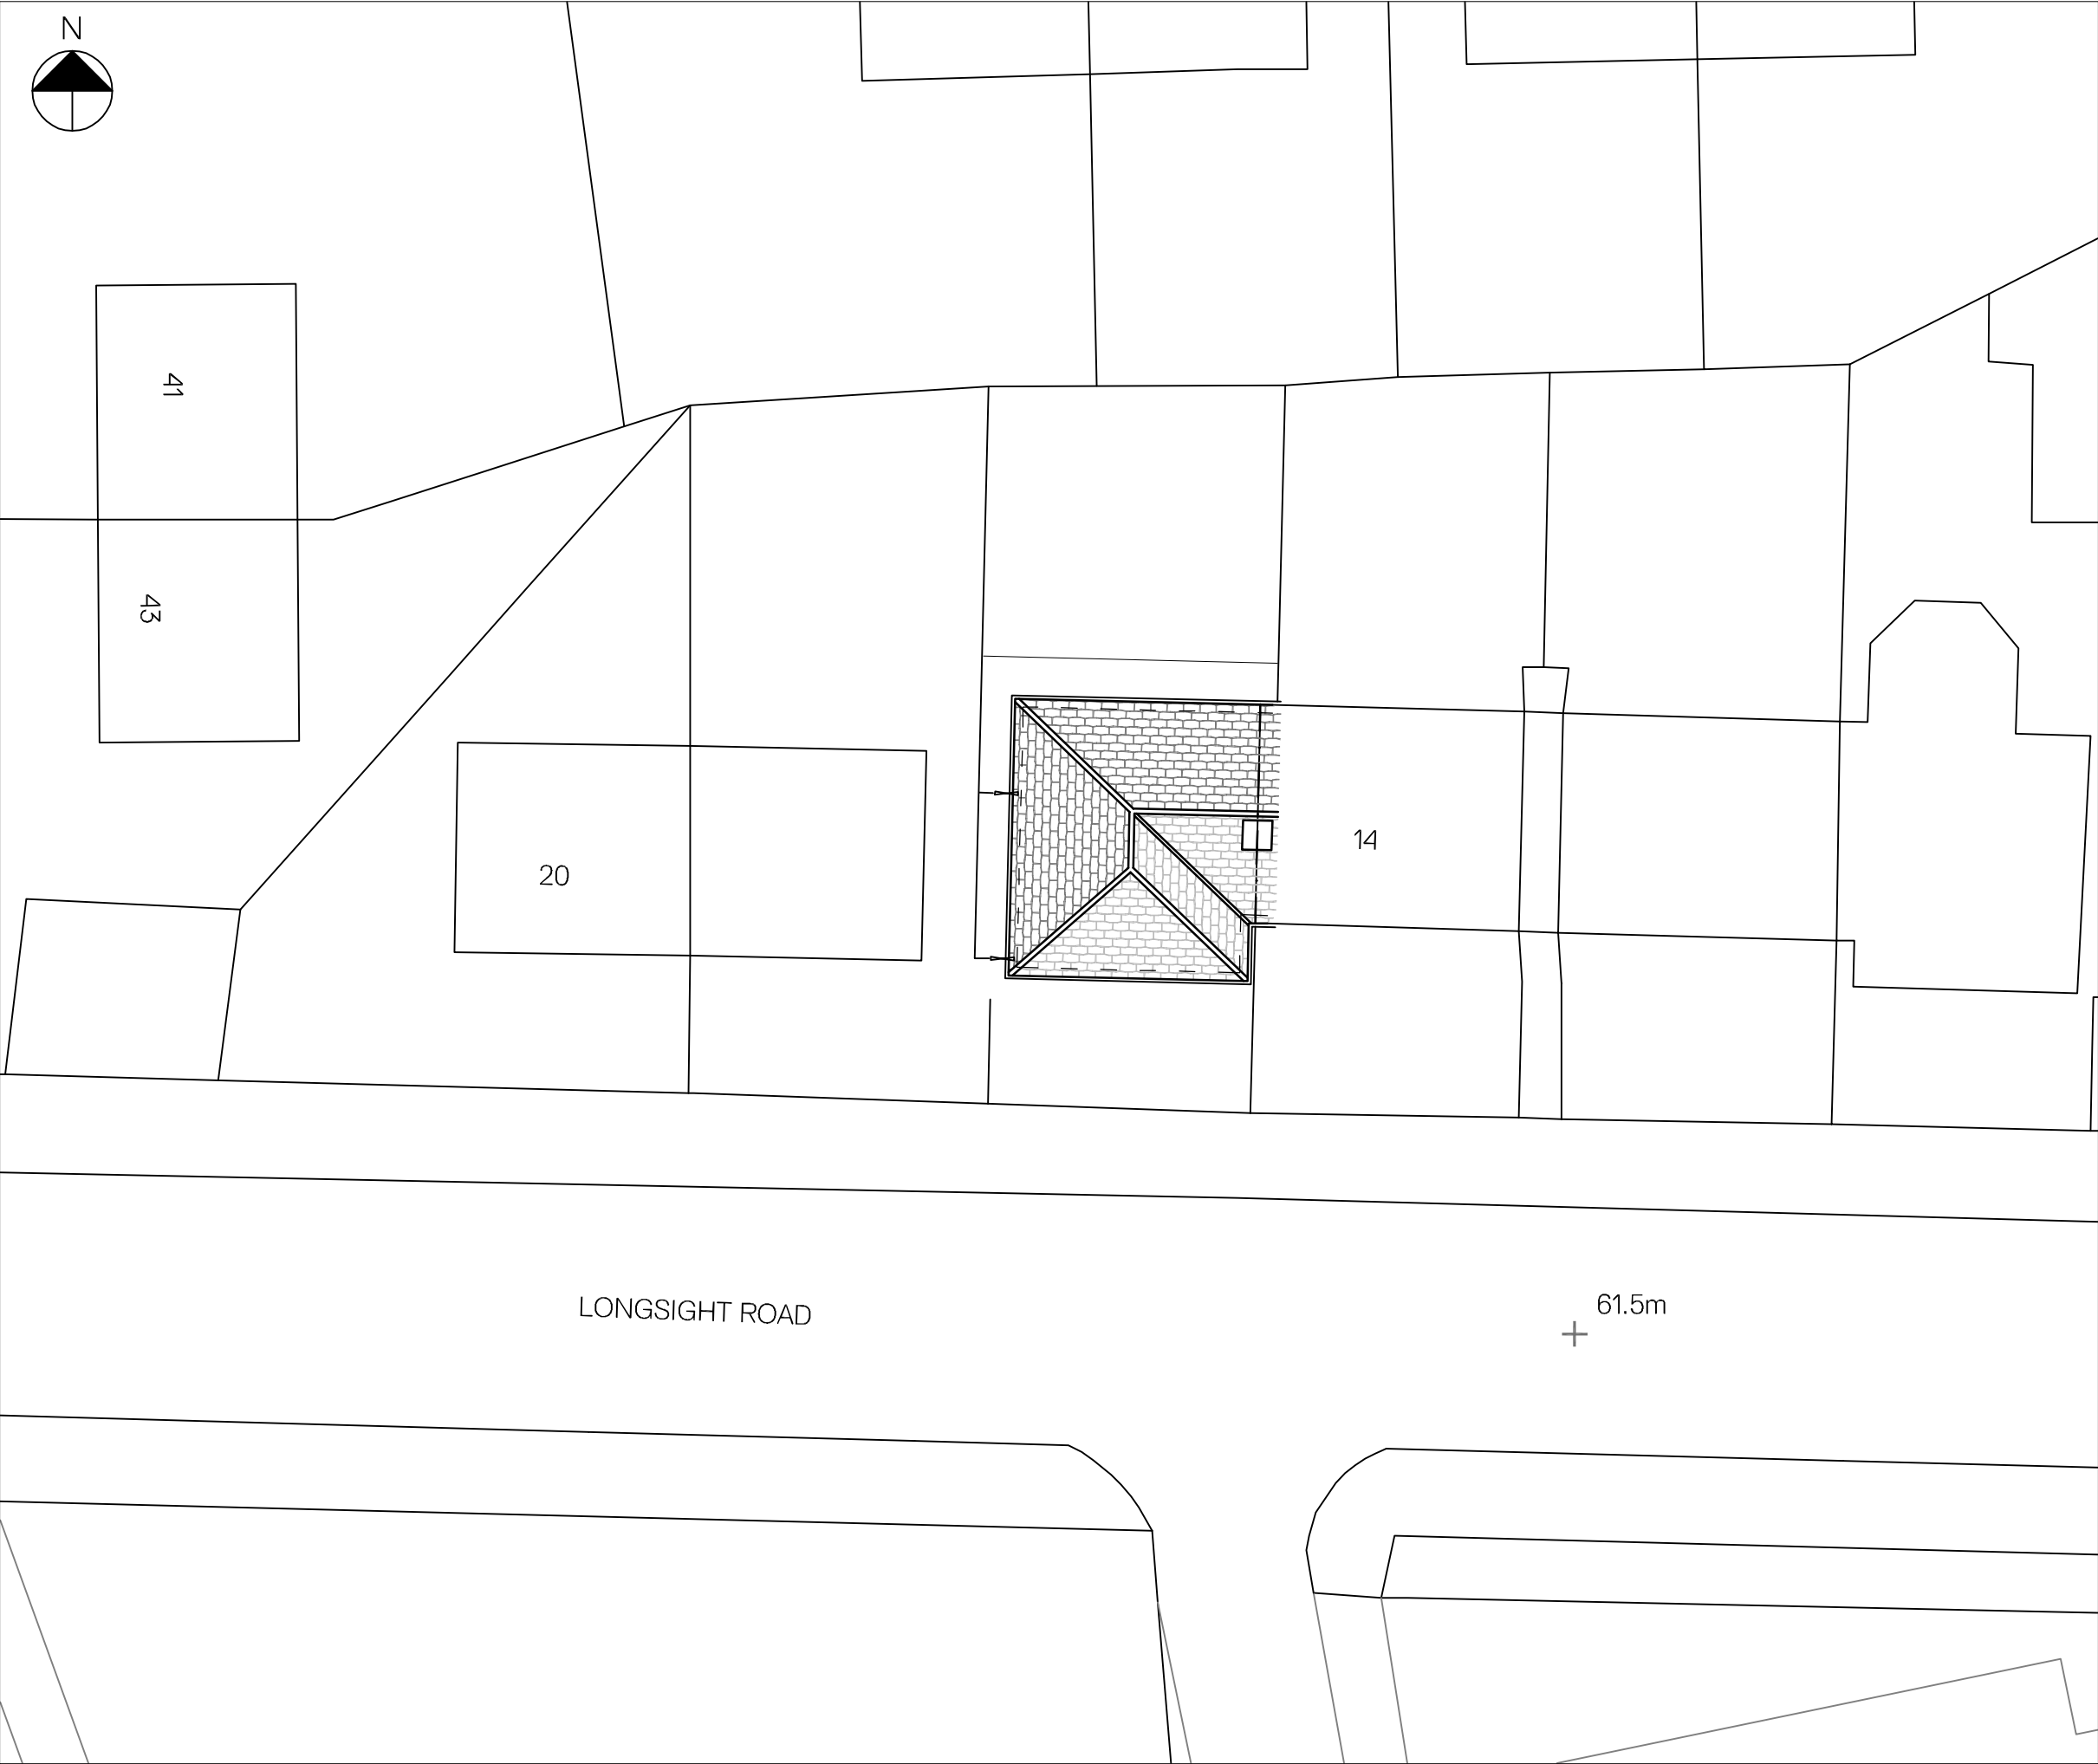

Site Plan as Existing
Scale - 1:200

NOTES

Drawings are to be used for obtaining planning permission & building regulations approval only. All measurements to be checked on site. Approved drawings are to be read in conjunction with the written specification. Any discrepancies within the project documentation are to be reported to this Practice for resolution.
© AG Architectural Solutions Ltd.
Note that the 'Party Wall etc. Act 1996' should be considered prior to the commencement of work.

+


AG Architectural Solutions

19 Hillbrook Road, Offerton, Stockport, SK14JW
0161 355 5880
enquiries@ag-solutions.co.uk

Mr Alan Smith
16 Longsight Road
Gorton
Manchester
M18 7RA



PROJECT: Single Storey Side & Rear Extension	SHEET 1
DRAWING: Site Plan as Existing	
DRAWING NO.: MAN.F.32.P1	SCALE 1:200 @ A3
DATE: June 2022	

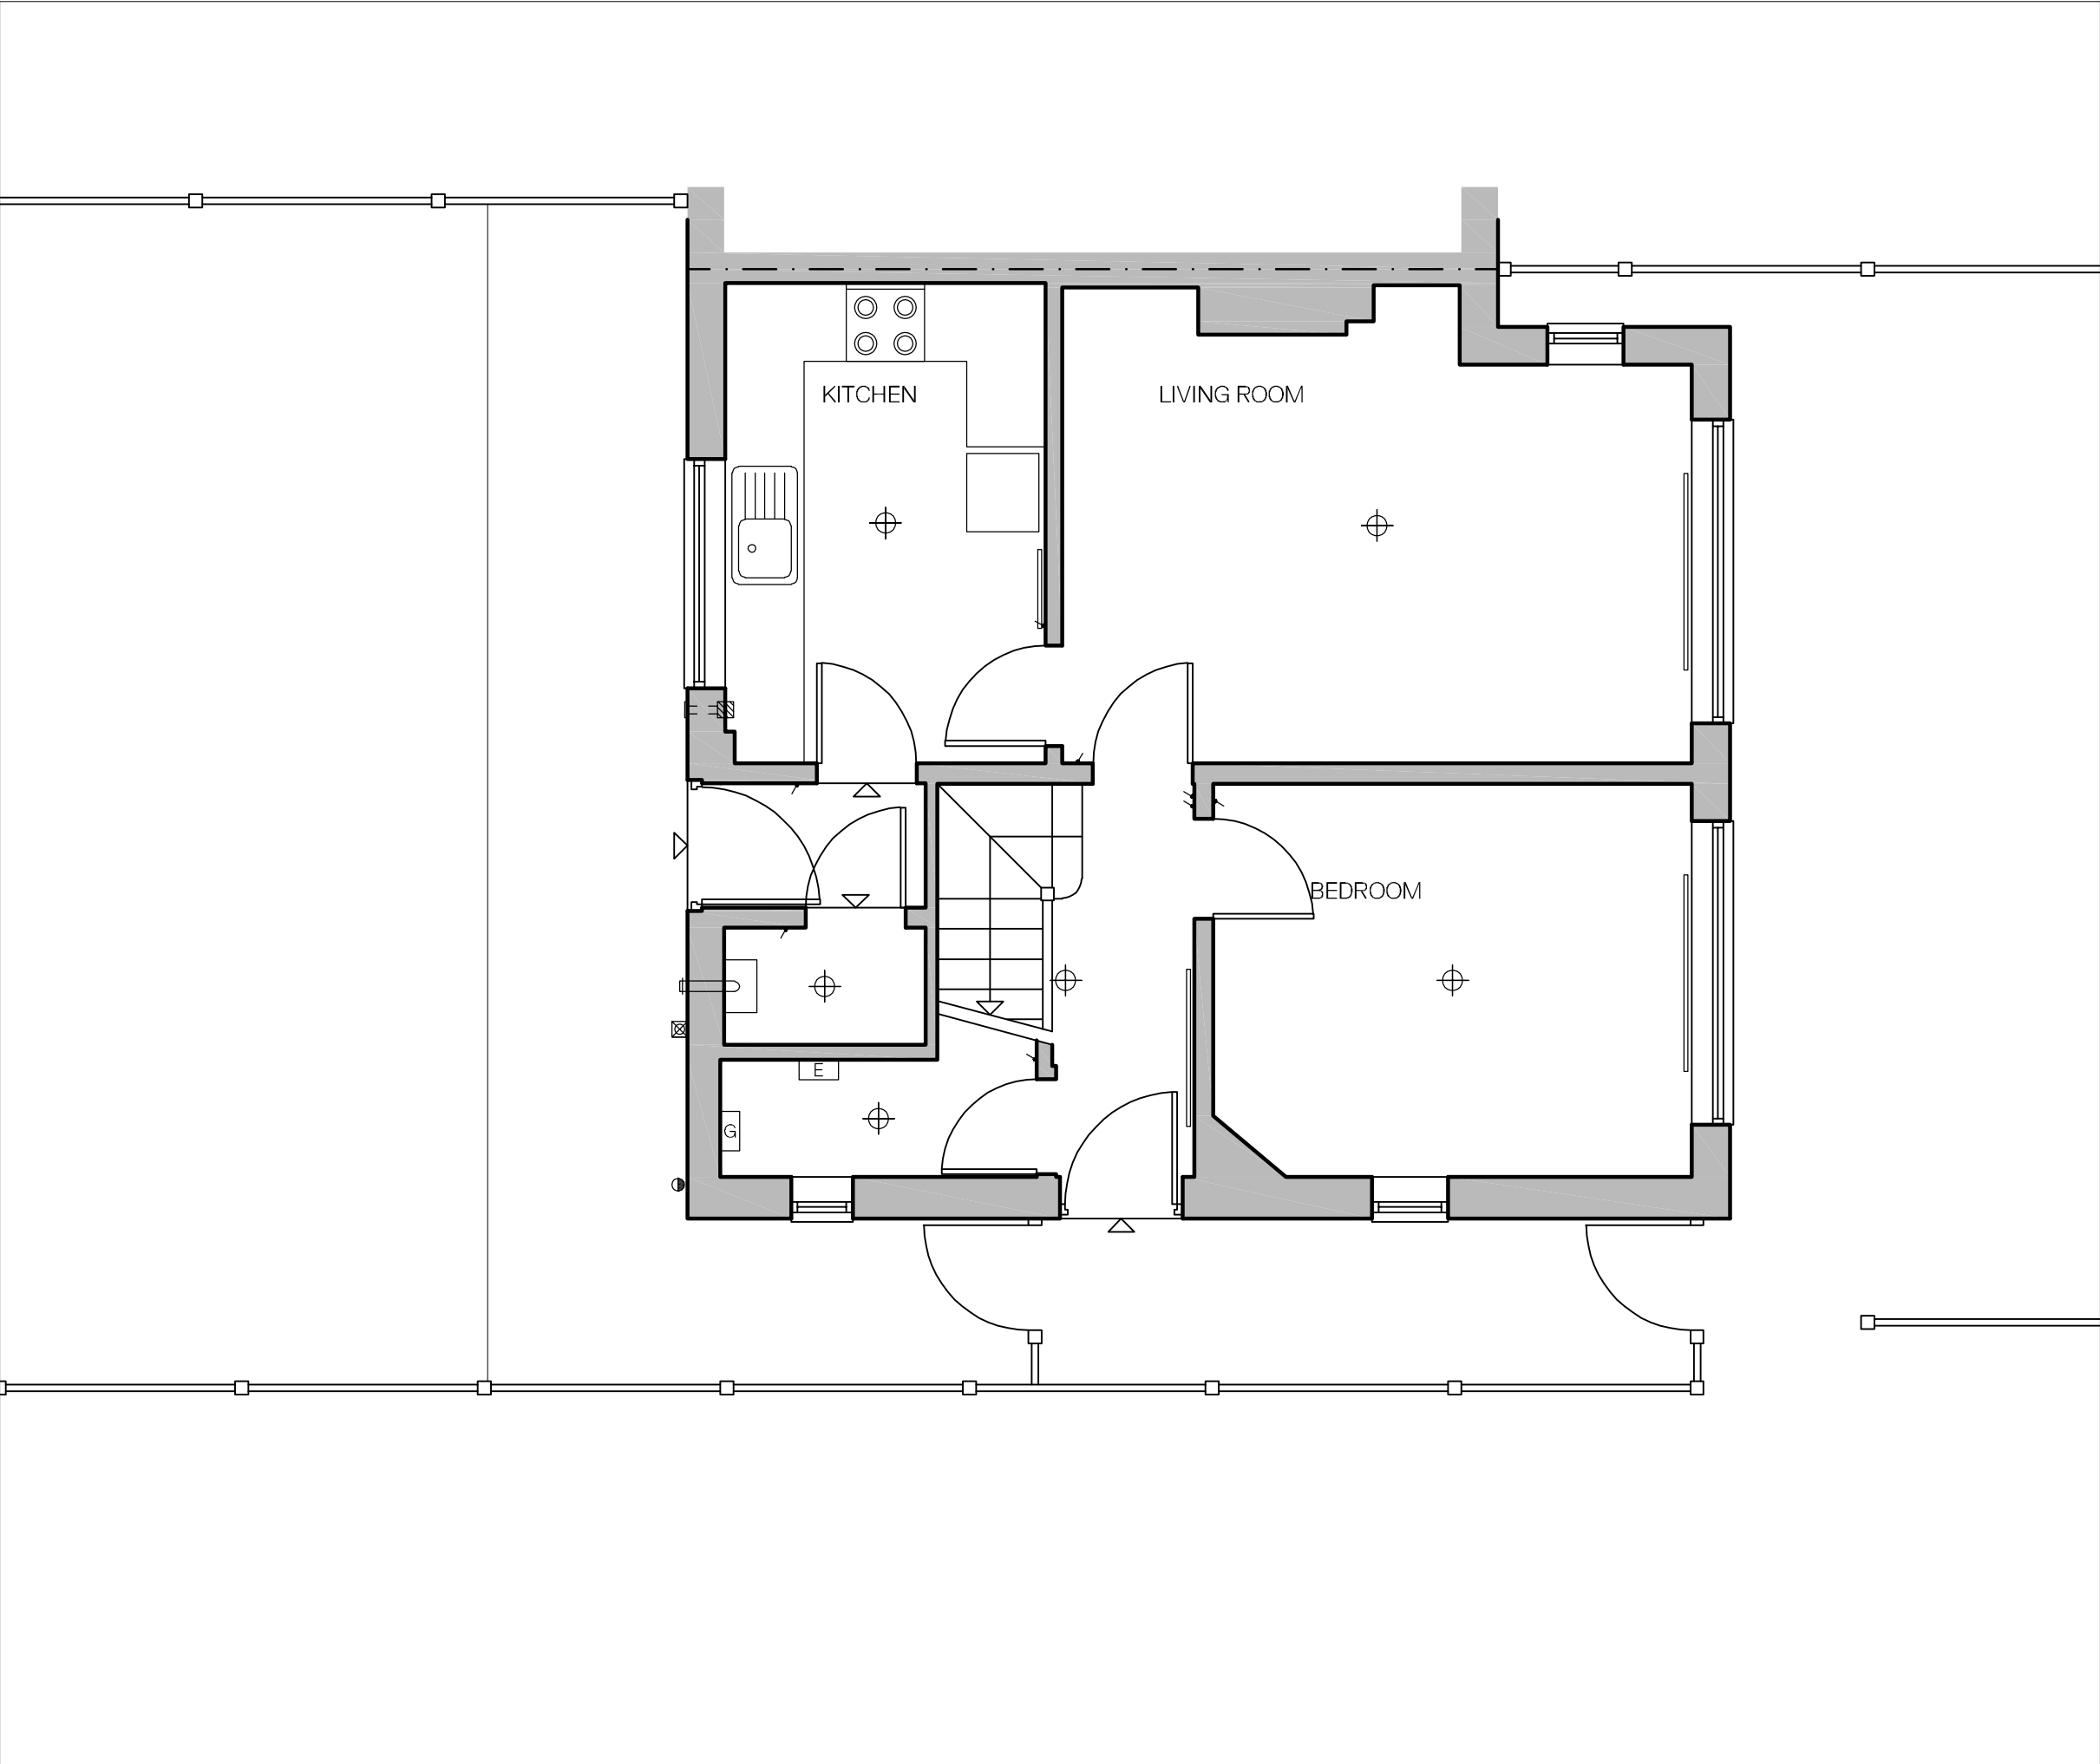

Ground Floor Plan as Existing
Scale - 1:50



NOTES

Drawings are to be used for obtaining planning permission & building regulations approval only. All measurements to be checked on site. Approved drawings are to be read in conjunction with the written specification. Any discrepancies within the project documentation are to be reported to this Practice for resolution.

© AG Architectural Solutions Ltd.
Note that the 'Party Wall etc. Act 1996' should be considered prior to the commencement of work.

+ AG Architectural Solutions

19 Hillbrook Road, Offerton, Stockport, SK14JW
0161 355 5880
enquiries@ag-solutions.co.uk

Mr Alan Smith
16 Longsight Road
Gorton
Manchester
M18 7RA



PROJECT: Single Storey Side & Rear Extension

DRAWING: Ground Floor Plan as Existing

DRAWING NO.: MAN.F.32.P2


DATE: June 2022

SHEET


2

SCALE

1:50 @ A3

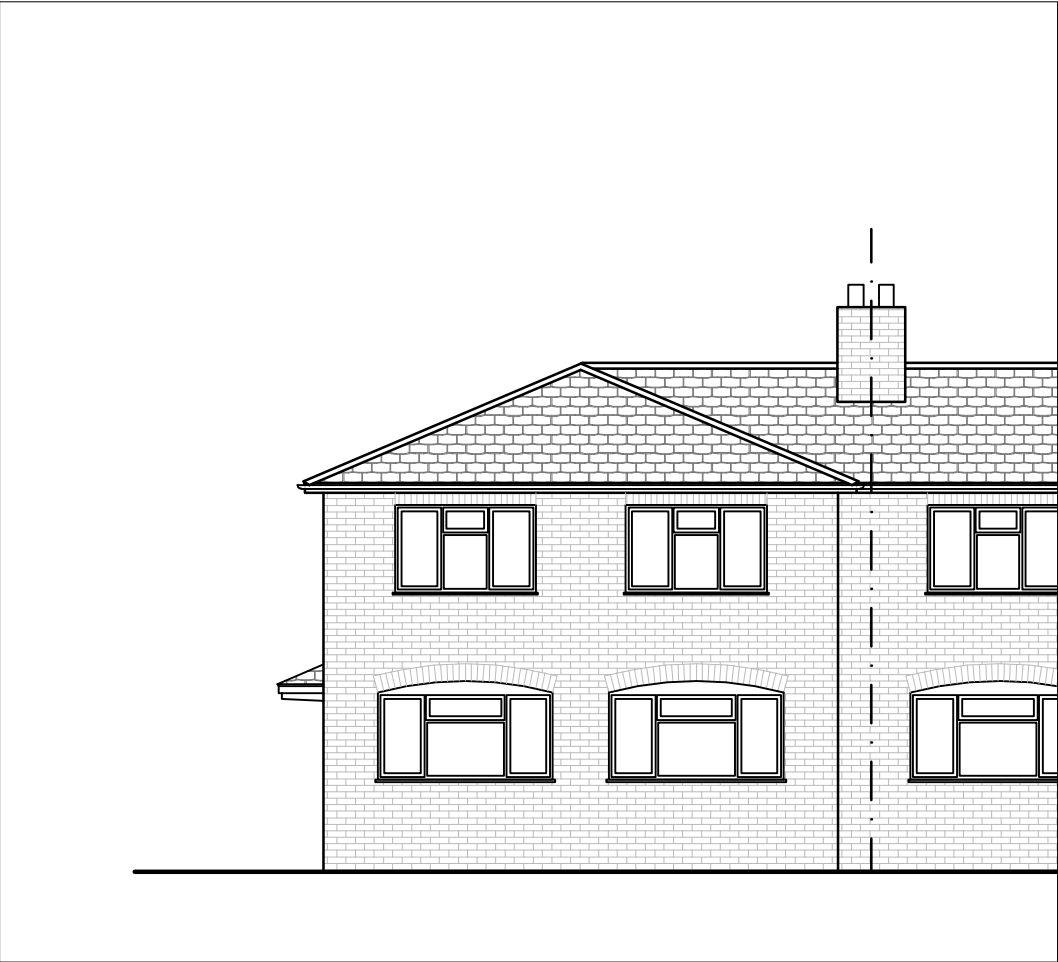


Front Elevation as Existing
Scale - 1:100

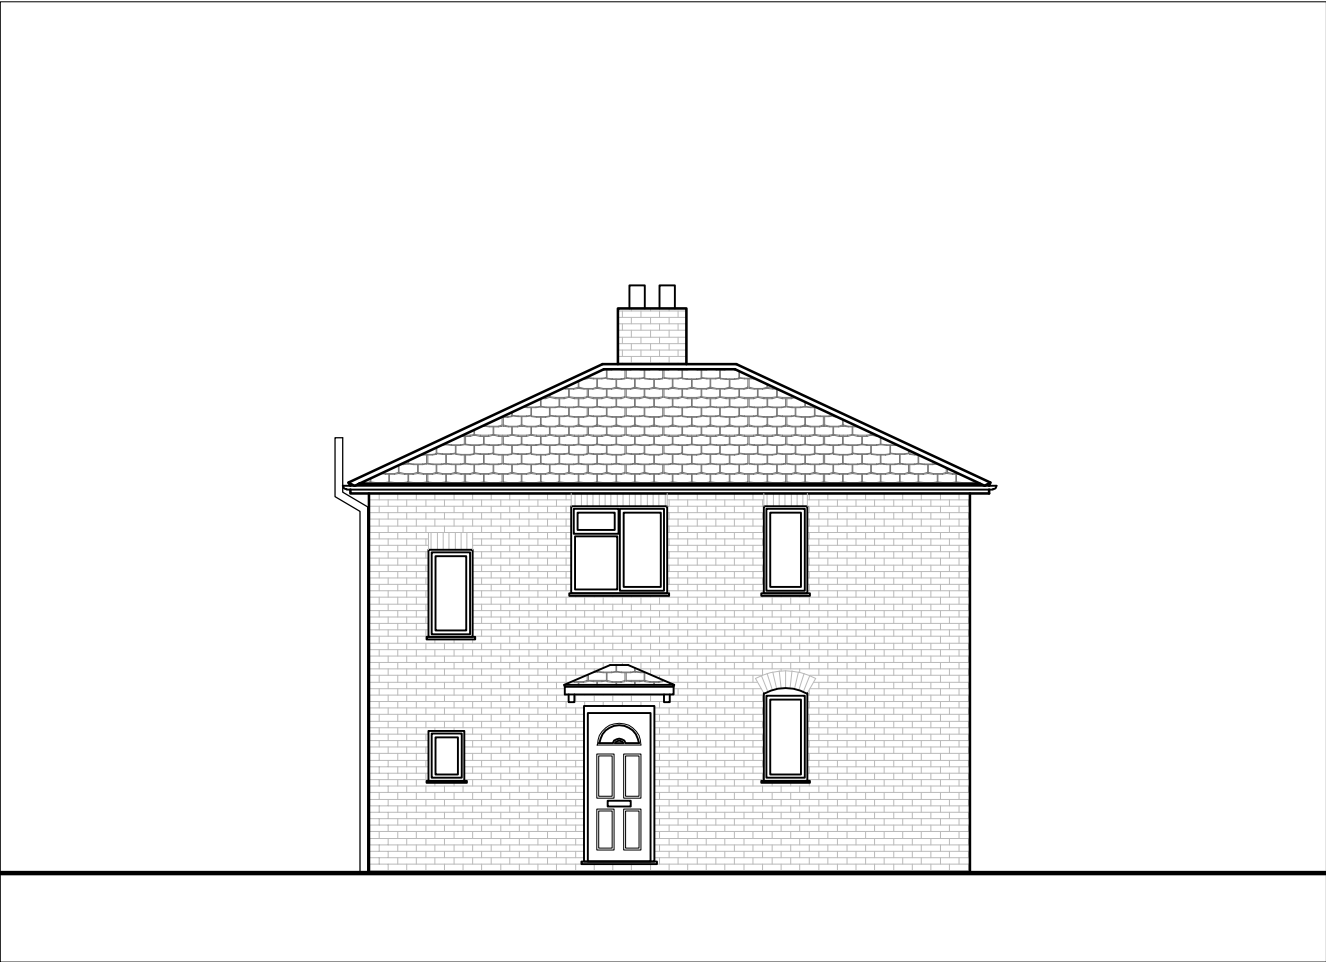

Side Elevation as Existing
Scale - 1:100



Rear Elevation as Existing
Scale - 1:100

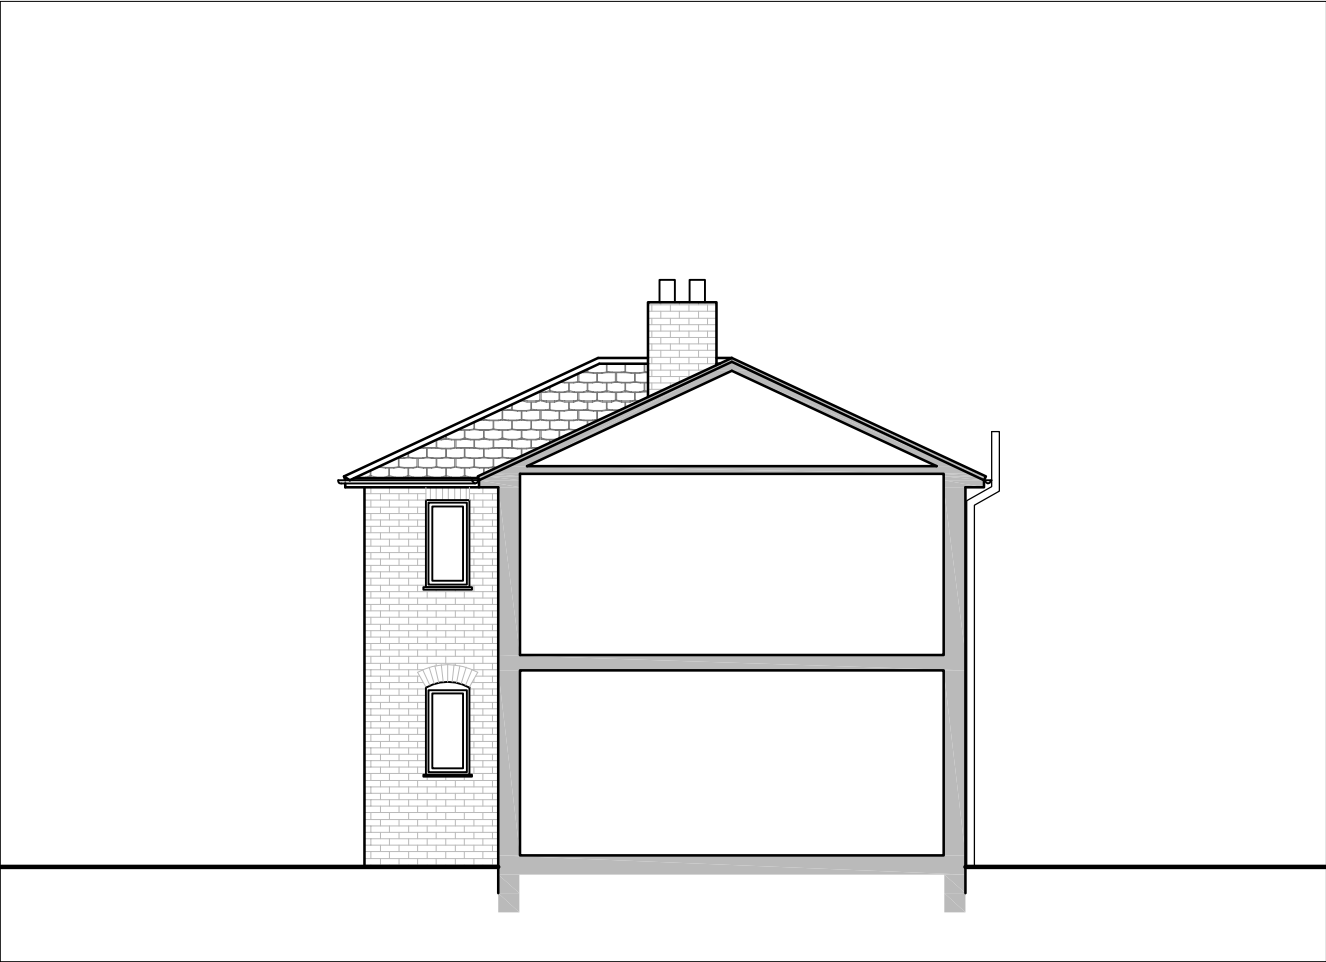

Side Elevation as Existing
Scale - 1:100

NOTES

Drawings are to be used for obtaining planning permission & building regulations approval only. All measurements to be checked on site. Approved drawings are to be read in conjunction with the written specification. Any discrepancies within the project documentation are to be reported to this Practice for resolution.
© AG Architectural Solutions Ltd.
Note that the 'Party Wall etc. Act 1996' should be considered prior to the commencement of work.

+

AG Architectural Solutions

19 Hillbrook Road, Offerton, Stockport, SK14JW
0161 355 5880
enquiries@ag-solutions.co.uk

Mr Alan Smith

16 Longsight Road
Gorton
Manchester
M18 7RA



CIAT
Registered Practice

PROJECT: Single Storey Side & Rear Extension

DRAWING: Elevations as Existing

DRAWING NO.: MAN.F.32.P3


DATE: June 2022

SHEET

3

SCALE

1:100 @ A3

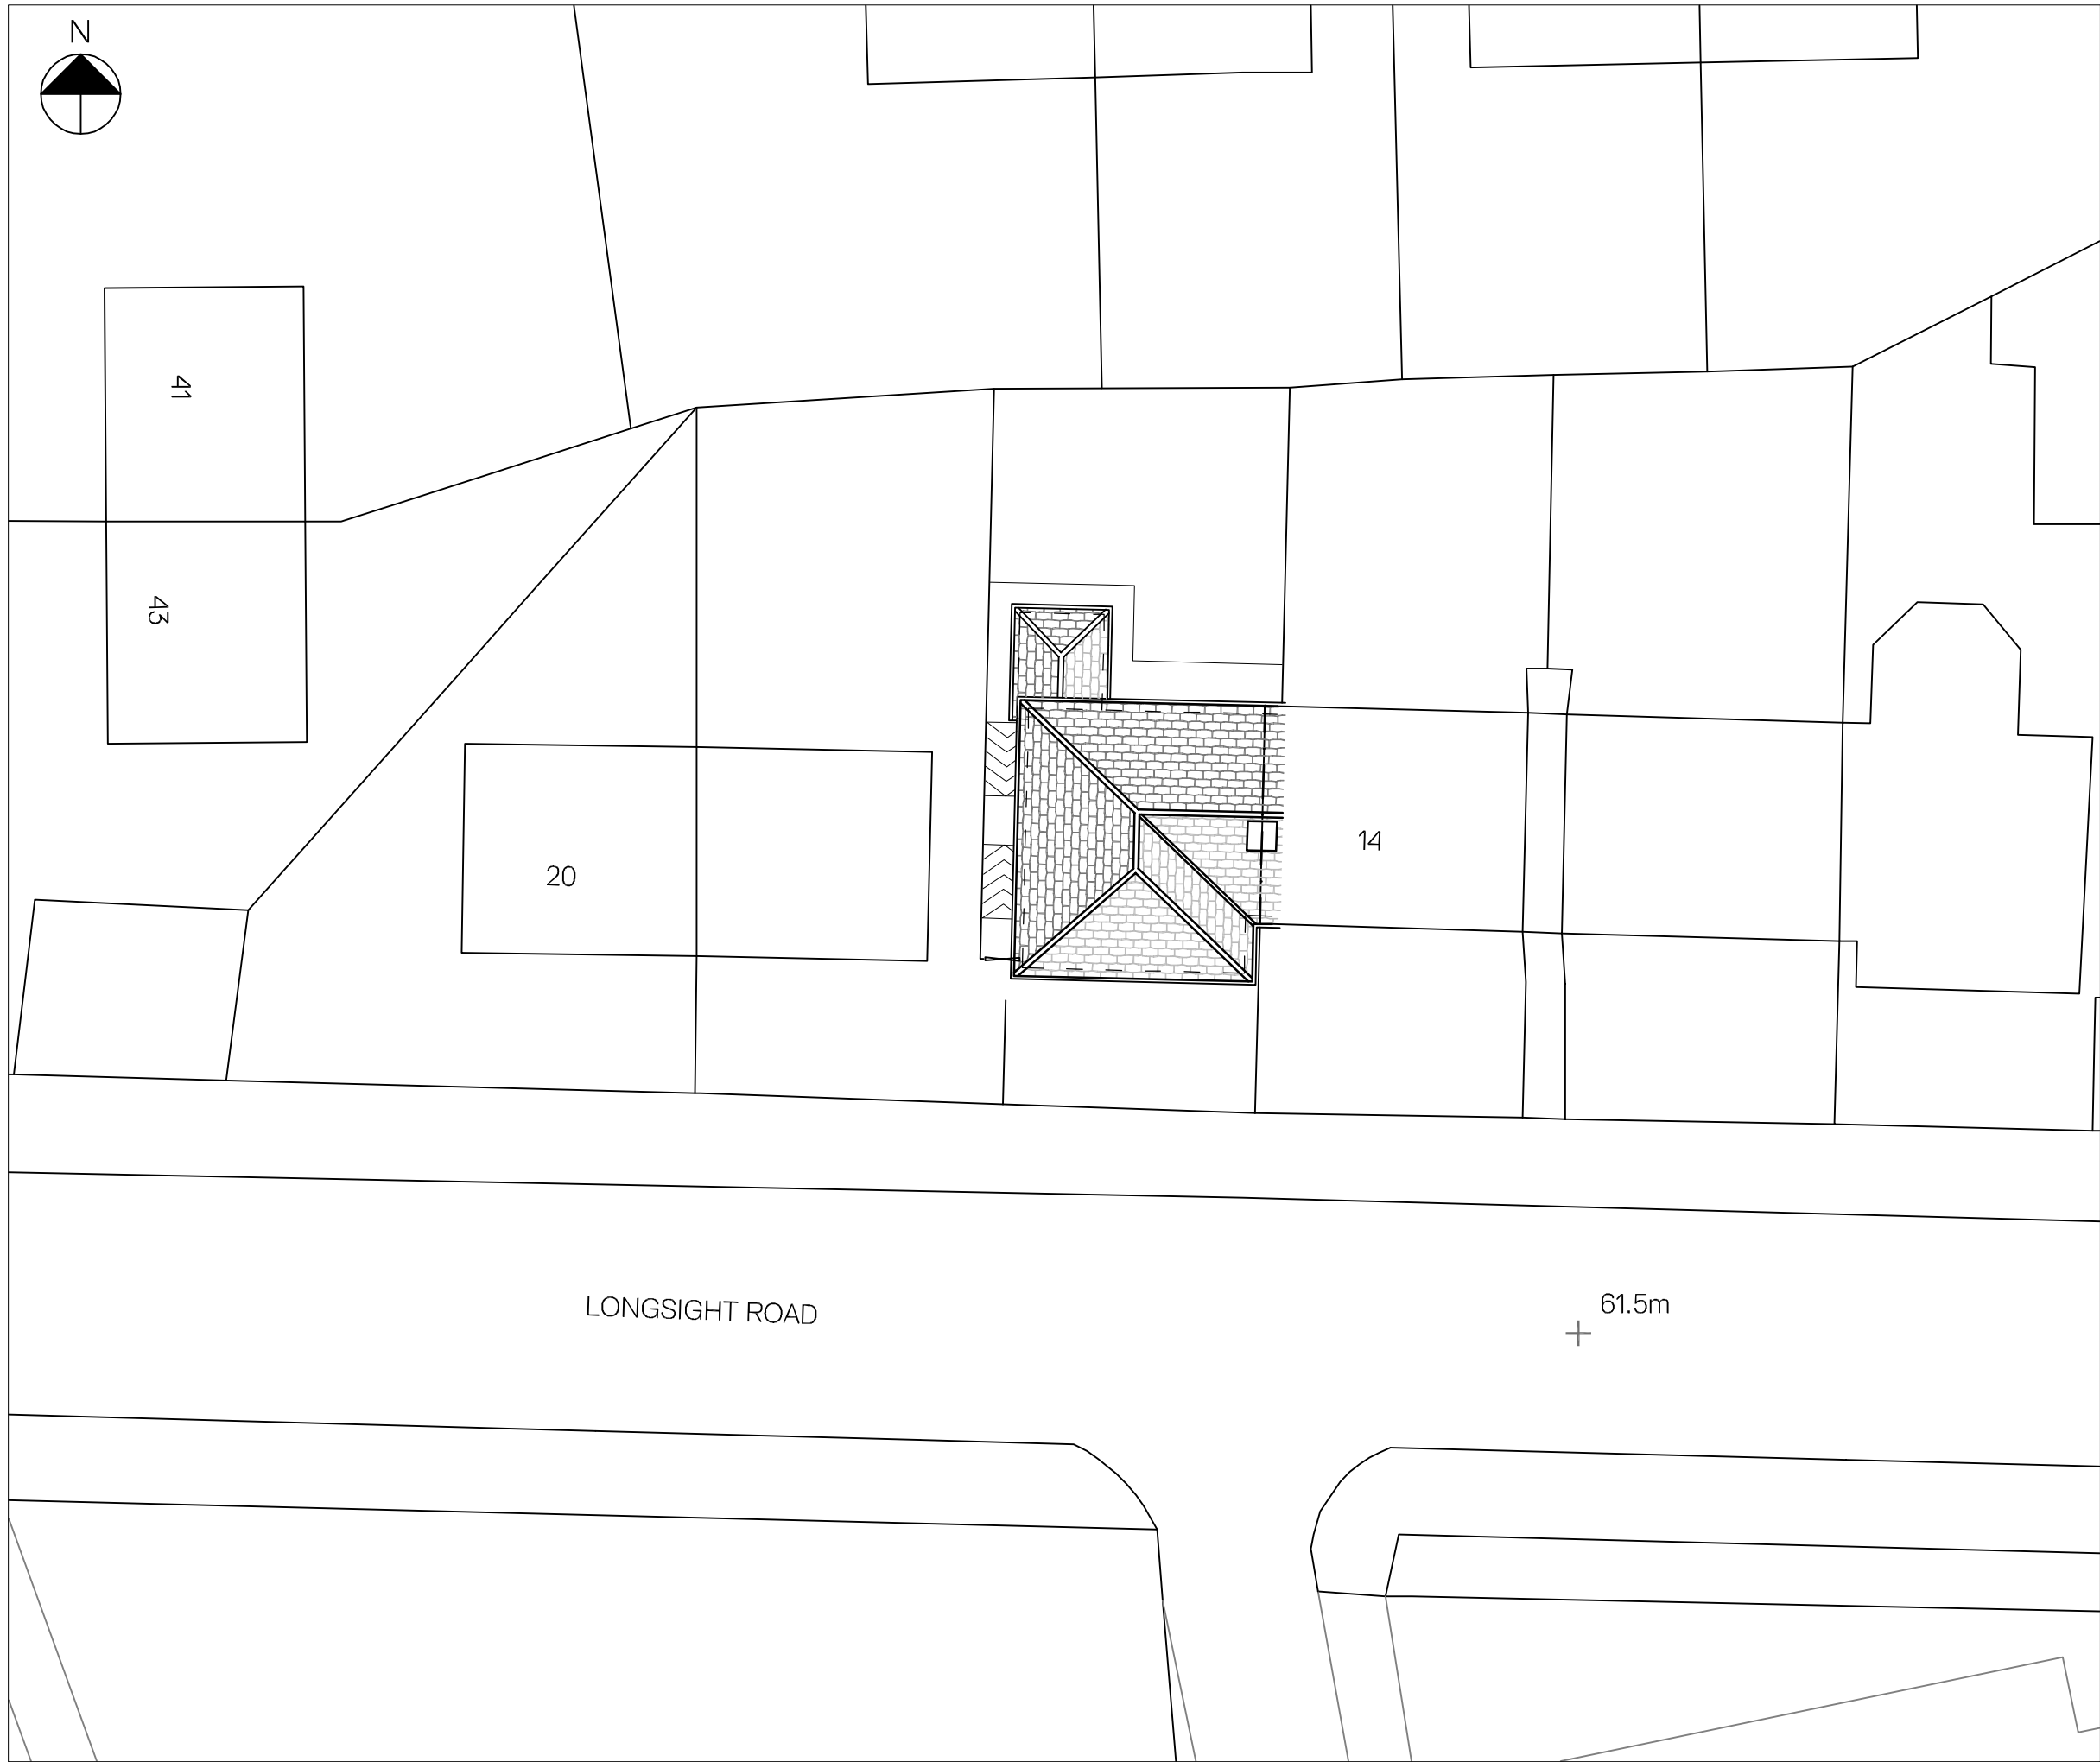

Drawings are to be used for obtaining planning permission & building regulations approval only. All measurements to be checked on site. Approved drawings are to be read in conjunction with the written specification. Any discrepancies within the project documentation are to be reported to this Practice for resolution.


© AG Architectural Solutions Ltd.

Note that the 'Party Wall etc. Act 1996' should be considered prior to the commencement of work.

19 Hillbrook Road, Offerton, Stockport, SK1 4JW
0161 355 5880
enquiries@ag-solutions.co.uk

16 Longsight Road
Gorton
Manchester
M18 7RA

SCALE
:200 @ A3

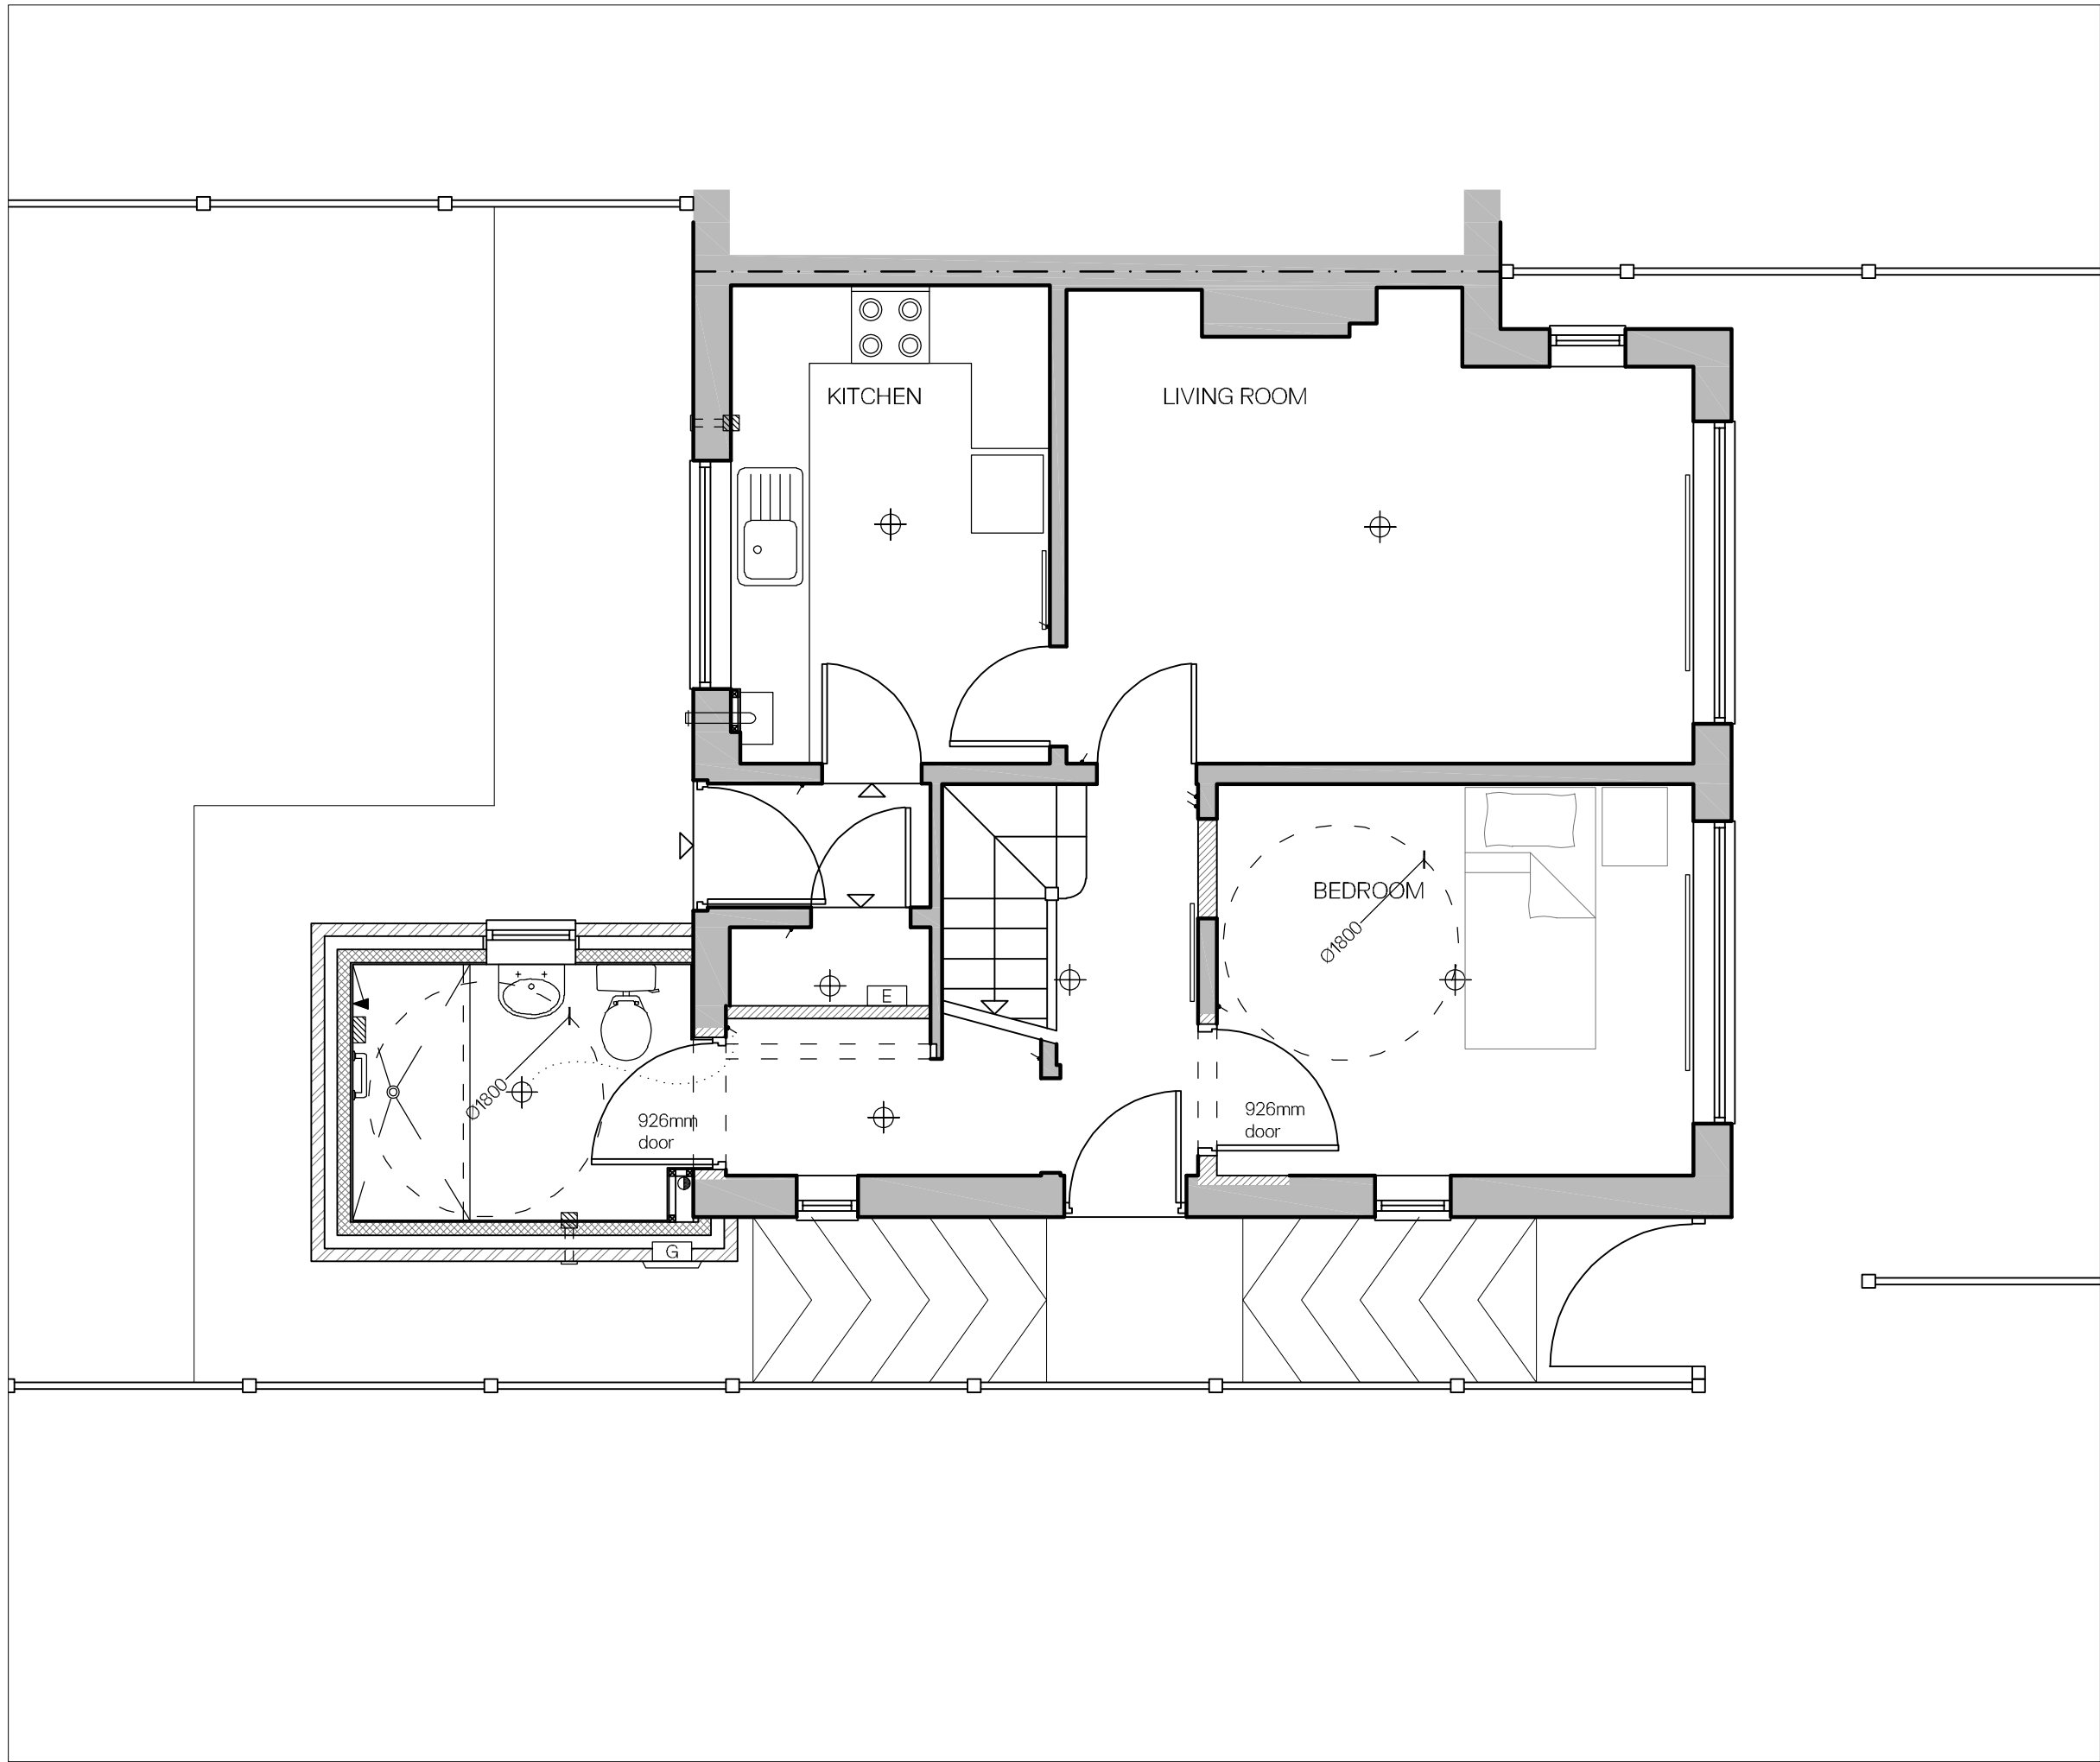

Ground Floor Plan as Proposed
Scale - 1:50

NOTES

Drawings are to be used for obtaining planning permission & building regulations approval only. All measurements to be checked on site. Approved drawings are to be read in conjunction with the written specification. Any discrepancies within the project documentation are to be reported to this Practice for resolution.
© AG Architectural Solutions Ltd.
Note that the 'Party Wall etc. Act 1996' should be considered prior to the commencement of work.

AG Architectural Solutions

19 Hillbrook Road, Offerton, Stockport, SK14JW
0161 355 5880
enquiries@ag-solutions.co.uk

Mr Alan Smith

16 Longsight Road
Gorton
Manchester
M18 7RA



PROJECT: Single Storey Side & Rear Extension

DRAWING: Ground Floor Plan as Proposed

DRAWING NO.: MAN.F.32.P5


DATE: June 2022

SHEET

5

SCALE

1:50 @ A3

 




Front Elevation as Proposed
Scale - 1:100



Side Elevation as Proposed
Scale - 1:100



Rear Elevation as Proposed
Scale - 1:100

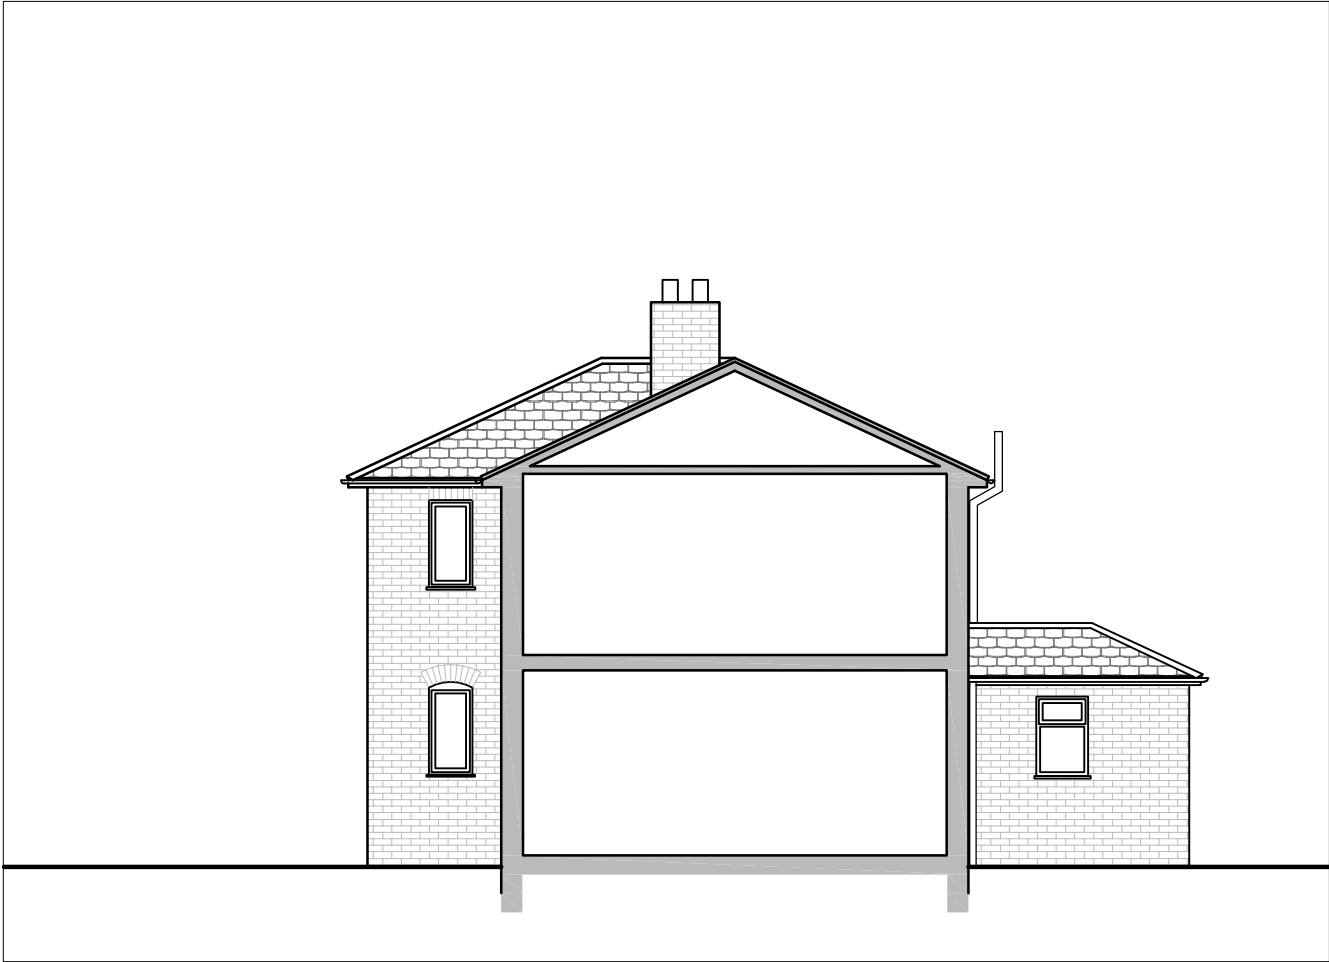

Side Elevation as Proposed
Scale - 1:100



NOTES

Drawings are to be used for obtaining planning permission & building regulations approval only. All measurements to be checked on site. Approved drawings are to be read in conjunction with the written specification. Any discrepancies within the project documentation are to be reported to this Practice for resolution.

© AG Architectural Solutions Ltd.
Note that the 'Party Wall etc. Act 1996' should be considered prior to the commencement of work.

AG Architectural Solutions

19 Hillbrook Road, Offerton, Stockport, SK1 4JW
0161 355 5880
enquiries@ag-solutions.co.uk

Mr Alan Smith
16 Longsight Road
Gorton
Manchester
M18 7RA



PROJECT: Single Storey Side & Rear Extension
DRAWING: Elevations as Proposed
DRAWING NO.: MAN.F.32.P6
DATE: June 2022

SHEET
6
SCALE
1:100 @ A3