


DO NOT SCALE. The drawing remains the copyright of Pozzoni Architecture Ltd. The Contractor is to check all dimensions and conditions on site before commencing. Do not scale from the drawing. The drawing remains the copyright of POZZONI Architecture Ltd.

DRY AREAS
WET AREAS

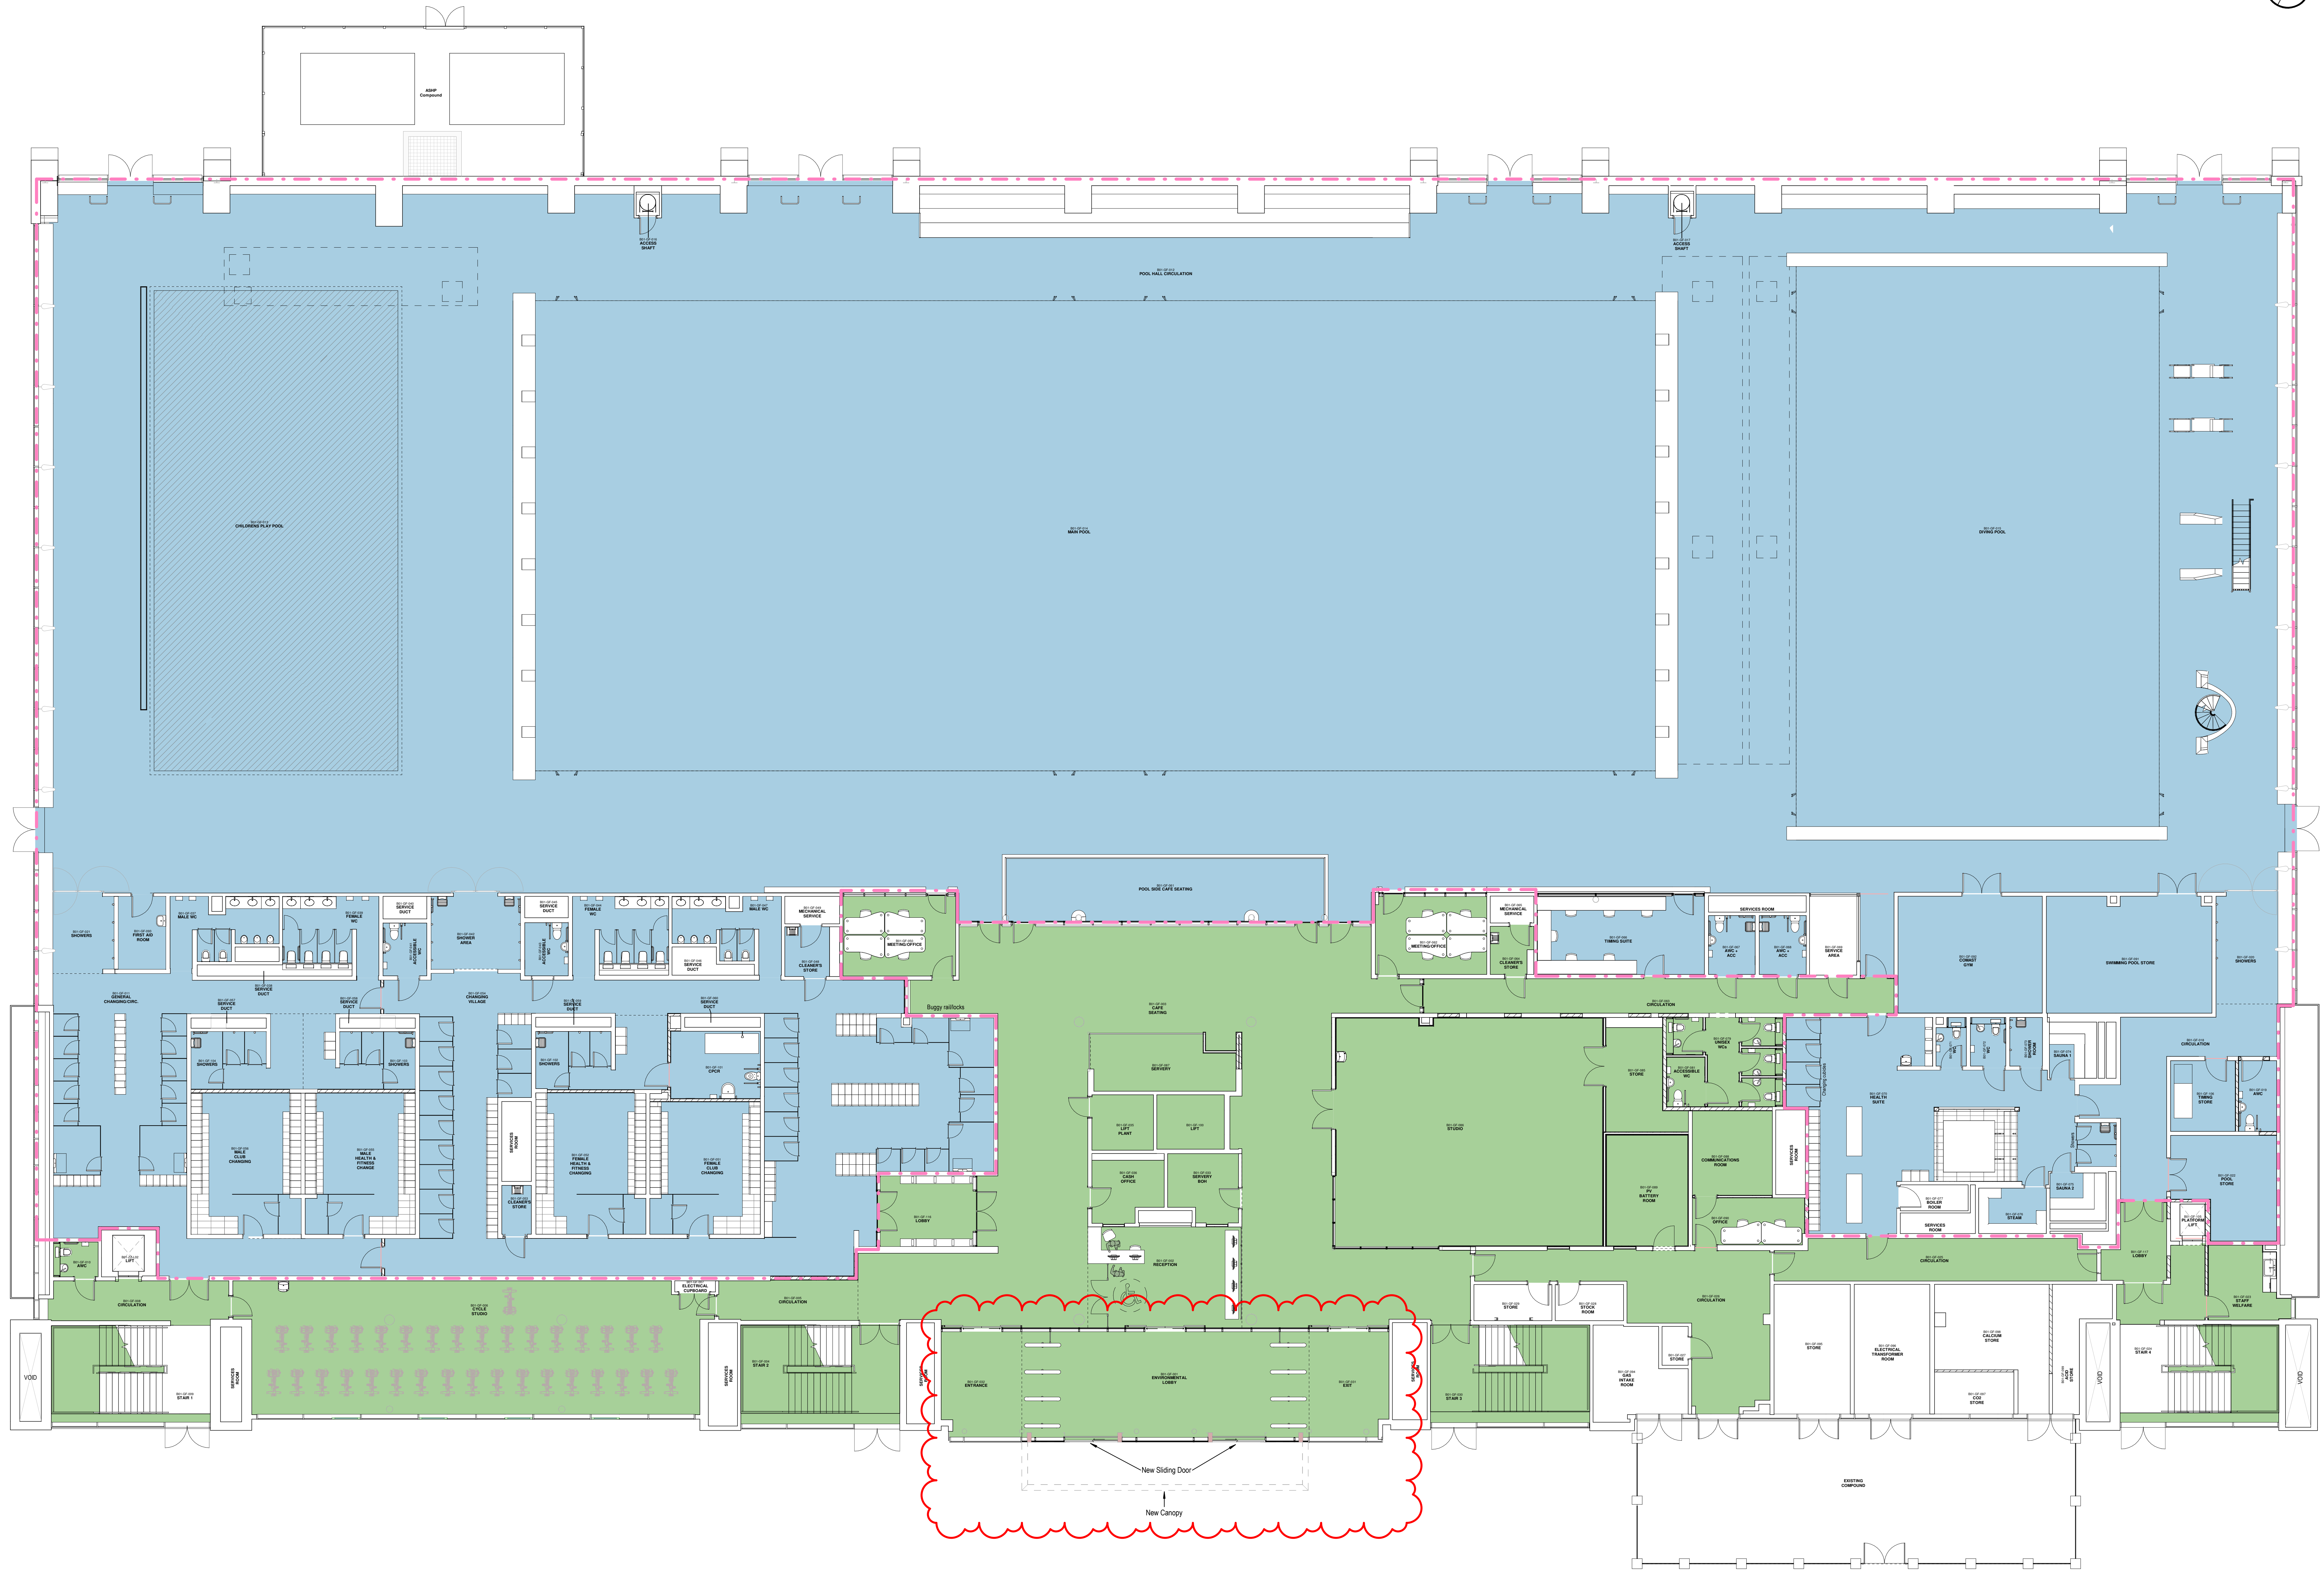

01 | GA Floor Plan - 00
1:100

REV	DATE	BY	REVISION NOTES
P	14.09.21	DAS	Updated layout to show vanity units & hand dryer locations.
Q	14.10.21	DJ	Stage 4 issue.
R	17.01.22	DJ	Stage 5 issue. CM floor plans.
S	10.02.22	LA	Environmental lobby layout updated. Safety change units included as per client information. CPCR room layout mirrored to suit existing lifts. Buggy rail location noted on the drawing. Changing village vanity unit added as per K&H's comments and moved within the lobby area. Lobby area to changing village revised.
01	20.07.22	DJ	Planning issue.

notes:
- - - Area contained to be treated as pool environment.
All doors within this space to be GRP with GRP/hled skirtings.
All doors outside this zone to be 'standard' solid core doors and painted hardwood skirtings.

keyplan:

client:
Manchester City Council
project:
Manchester Aquatics Centre
title:
Proposed Ground Floor Plan
POZZI job no:
PS471
B&B drawing no:
MAC-PAL-Z0-00-DR-A-2001

status:
Planning
revision:
C3
drawing no:
2001
date:
25/10/2019
scale:
As Indicated
drawn by:
DAS

pozzoni
Woodville House
2 Woodville Road | Altrincham | W14 4 2PH
t: 01753 605 7940
e: info@pozzoni.co.uk
www: www.pozzoni.co.uk