



EXISTING NORTH EAST ELEVATION

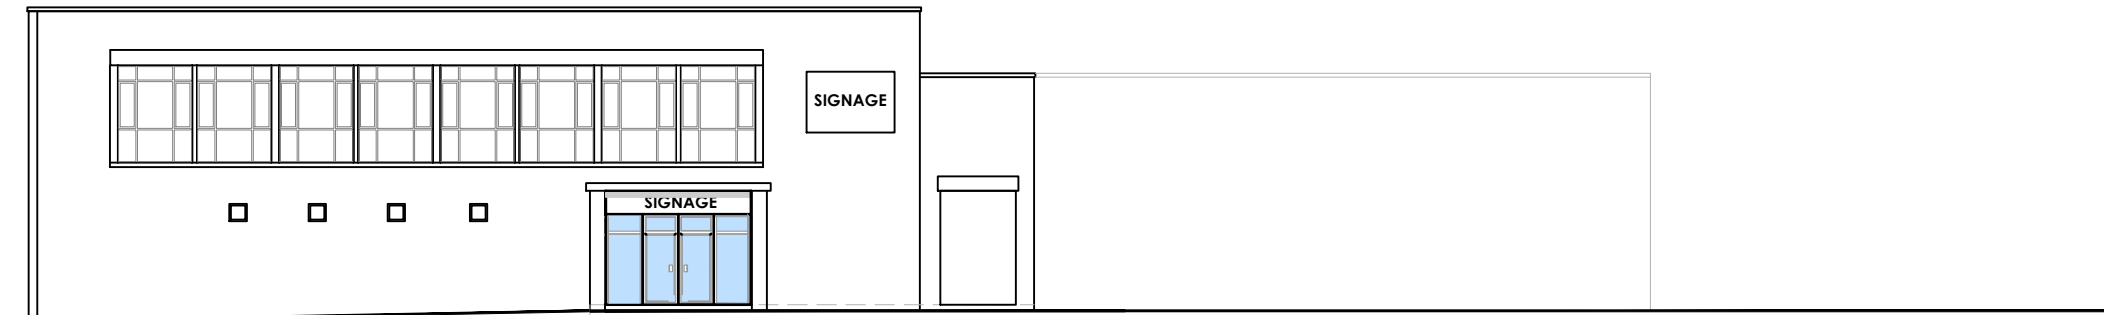

EXISTING SOUTH EAST ELEVATION

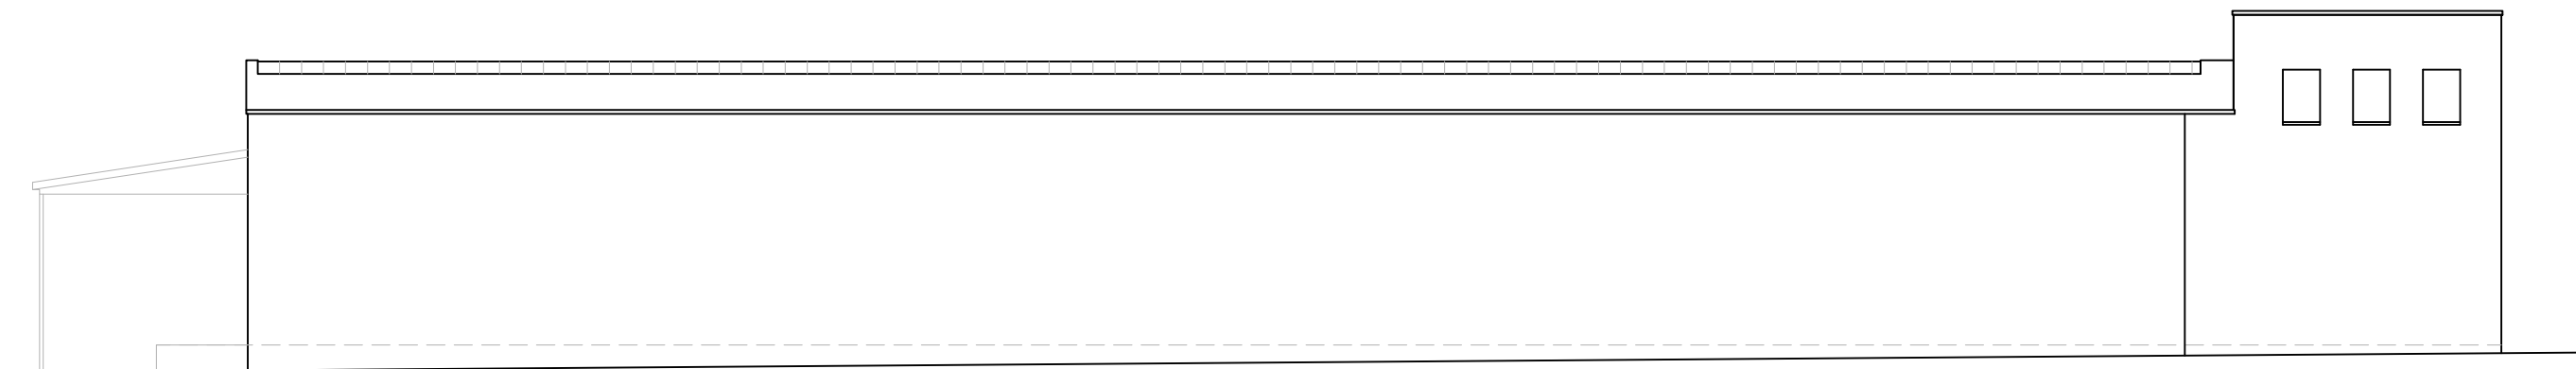

EXISTING SOUTH WEST ELEVATION



EXISTING NORTH WEST ELEVATION

EXISTING ELEVATIONS
PROPOSED MEZZANINE, CHANGE OF USE AT PARK HOUSE, ALLISON STREET

SCALE 1:200 @ A3

 FOB Design (UK) Ltd 72A Water Lane, Wilmslow, Cheshire. SK9 5BB 01625 251644 office@fob-design.com www.fob-design.com		REV DATE		DRAWN BY	
		Copyright of fob design (UK) Ltd, all rights reserved. All information contained within this drawing remains the property of fob design. The information should not be reproduced in whole or part or modified without written consent of fob design. No information within this drawing should be modified or disclosed or passed onto third parties without written consent of fob design. Do not scale from drawing.			
		XXX			
		EMPRESS, ALLISON STREET EXISTING ELEVATIONS XXX			
Drawn	XXX	Status	XXX	Date	JULY 21
Checked	XXX	Original	A3	Scale	1:200@A3
PL 06					