


F002 - Site Plan

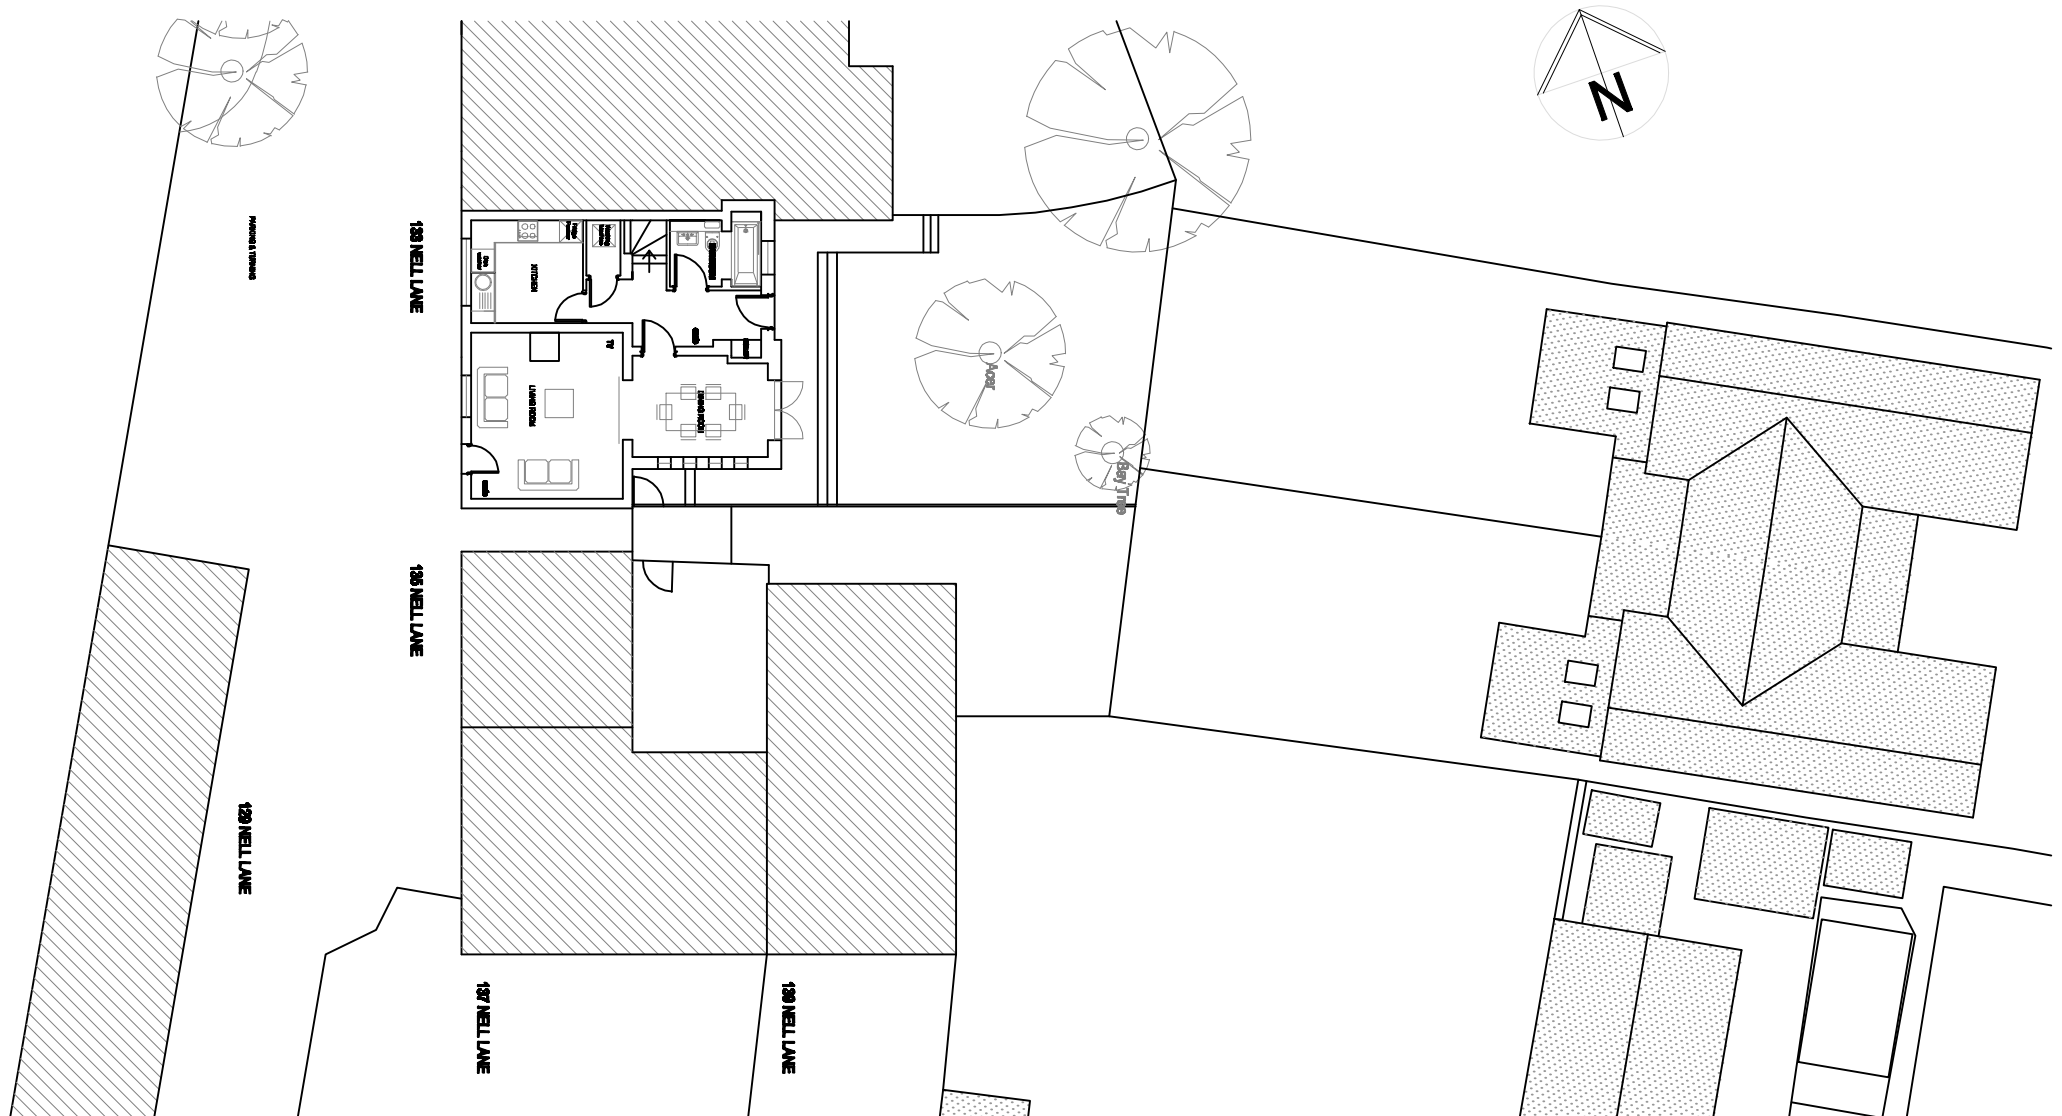

133 Nell Lane

Scale 1:200 @ A4 DKL 29.05.2022