


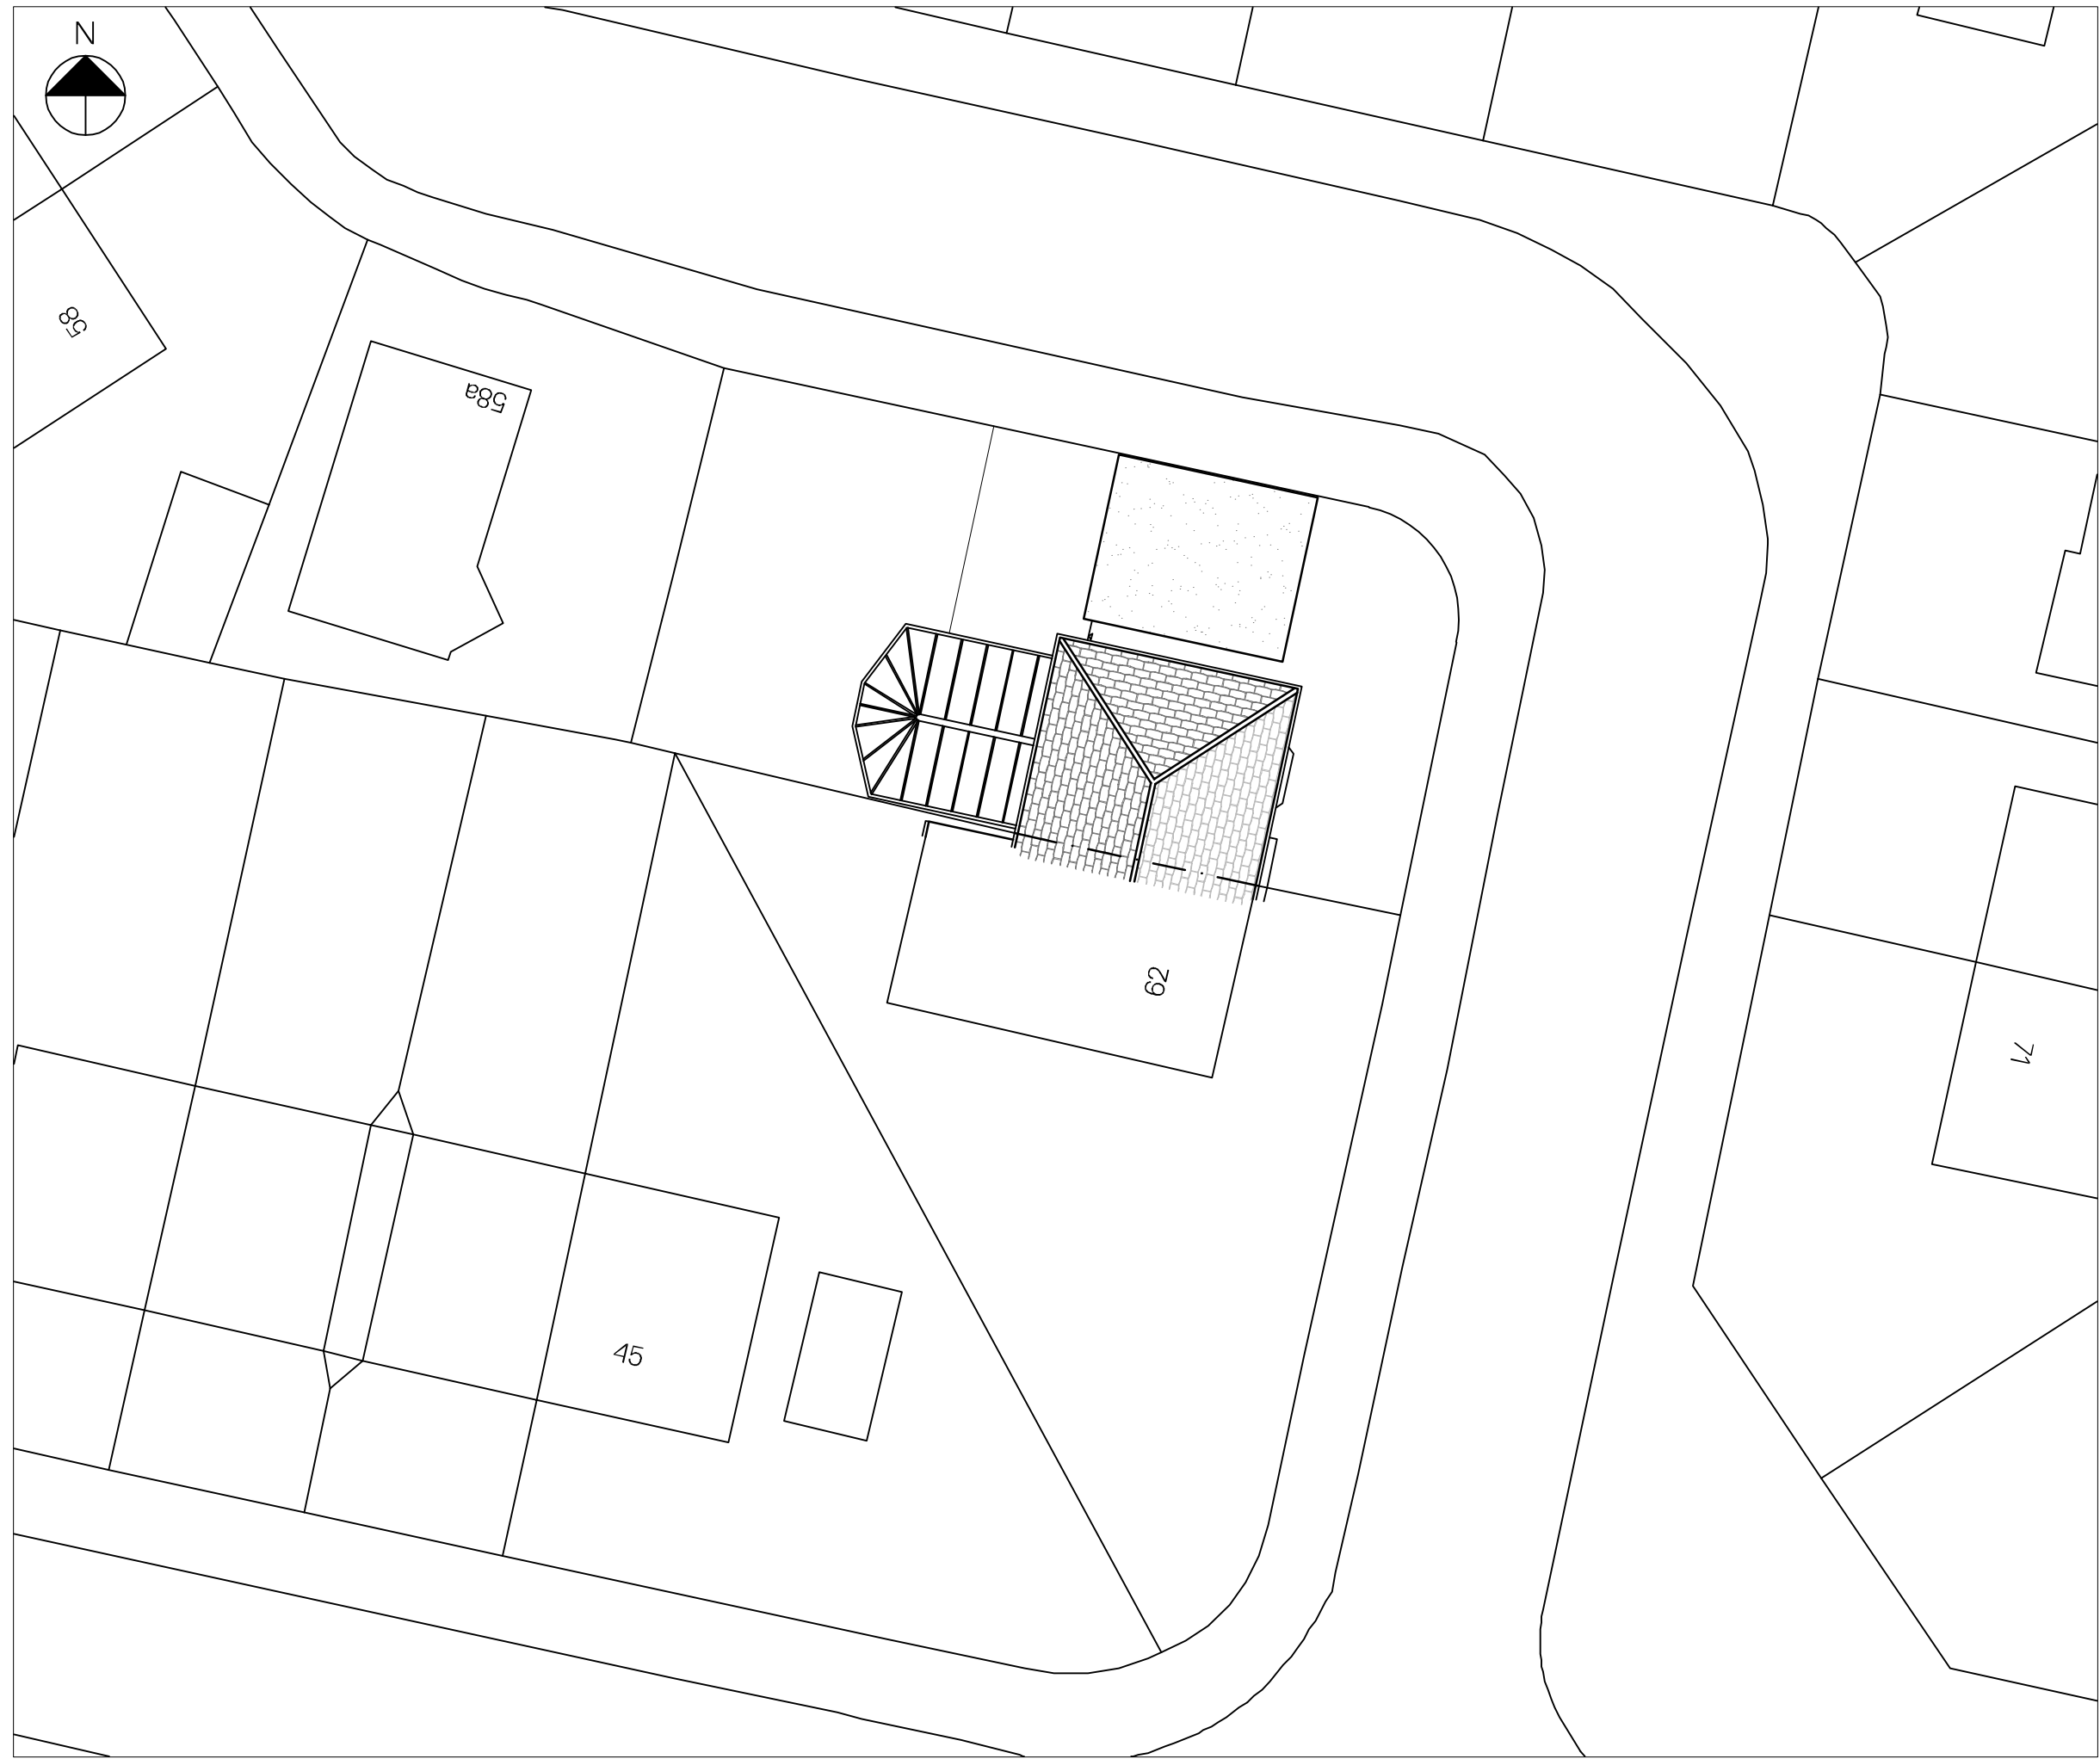

Drawings are to be used for obtaining planning permission & building regulations approval only. All measurements to be checked on site. Approved drawings are to be read in conjunction with the written specification. Any discrepancies within the project documentation are to be reported to this Practice for resolution.

© AG Architectural Solutions Ltd.


Note that the 'Party Wall etc. Act 1996' should be considered prior to the commencement of work.

19 Hillbrook Road, Offerton, Stockport, SK1 4JW
0161 355 5880
enquiries@ag-solutions.co.uk

60 Powell Street
Clayton
Manchester
M11 4GY



:200 @ A3

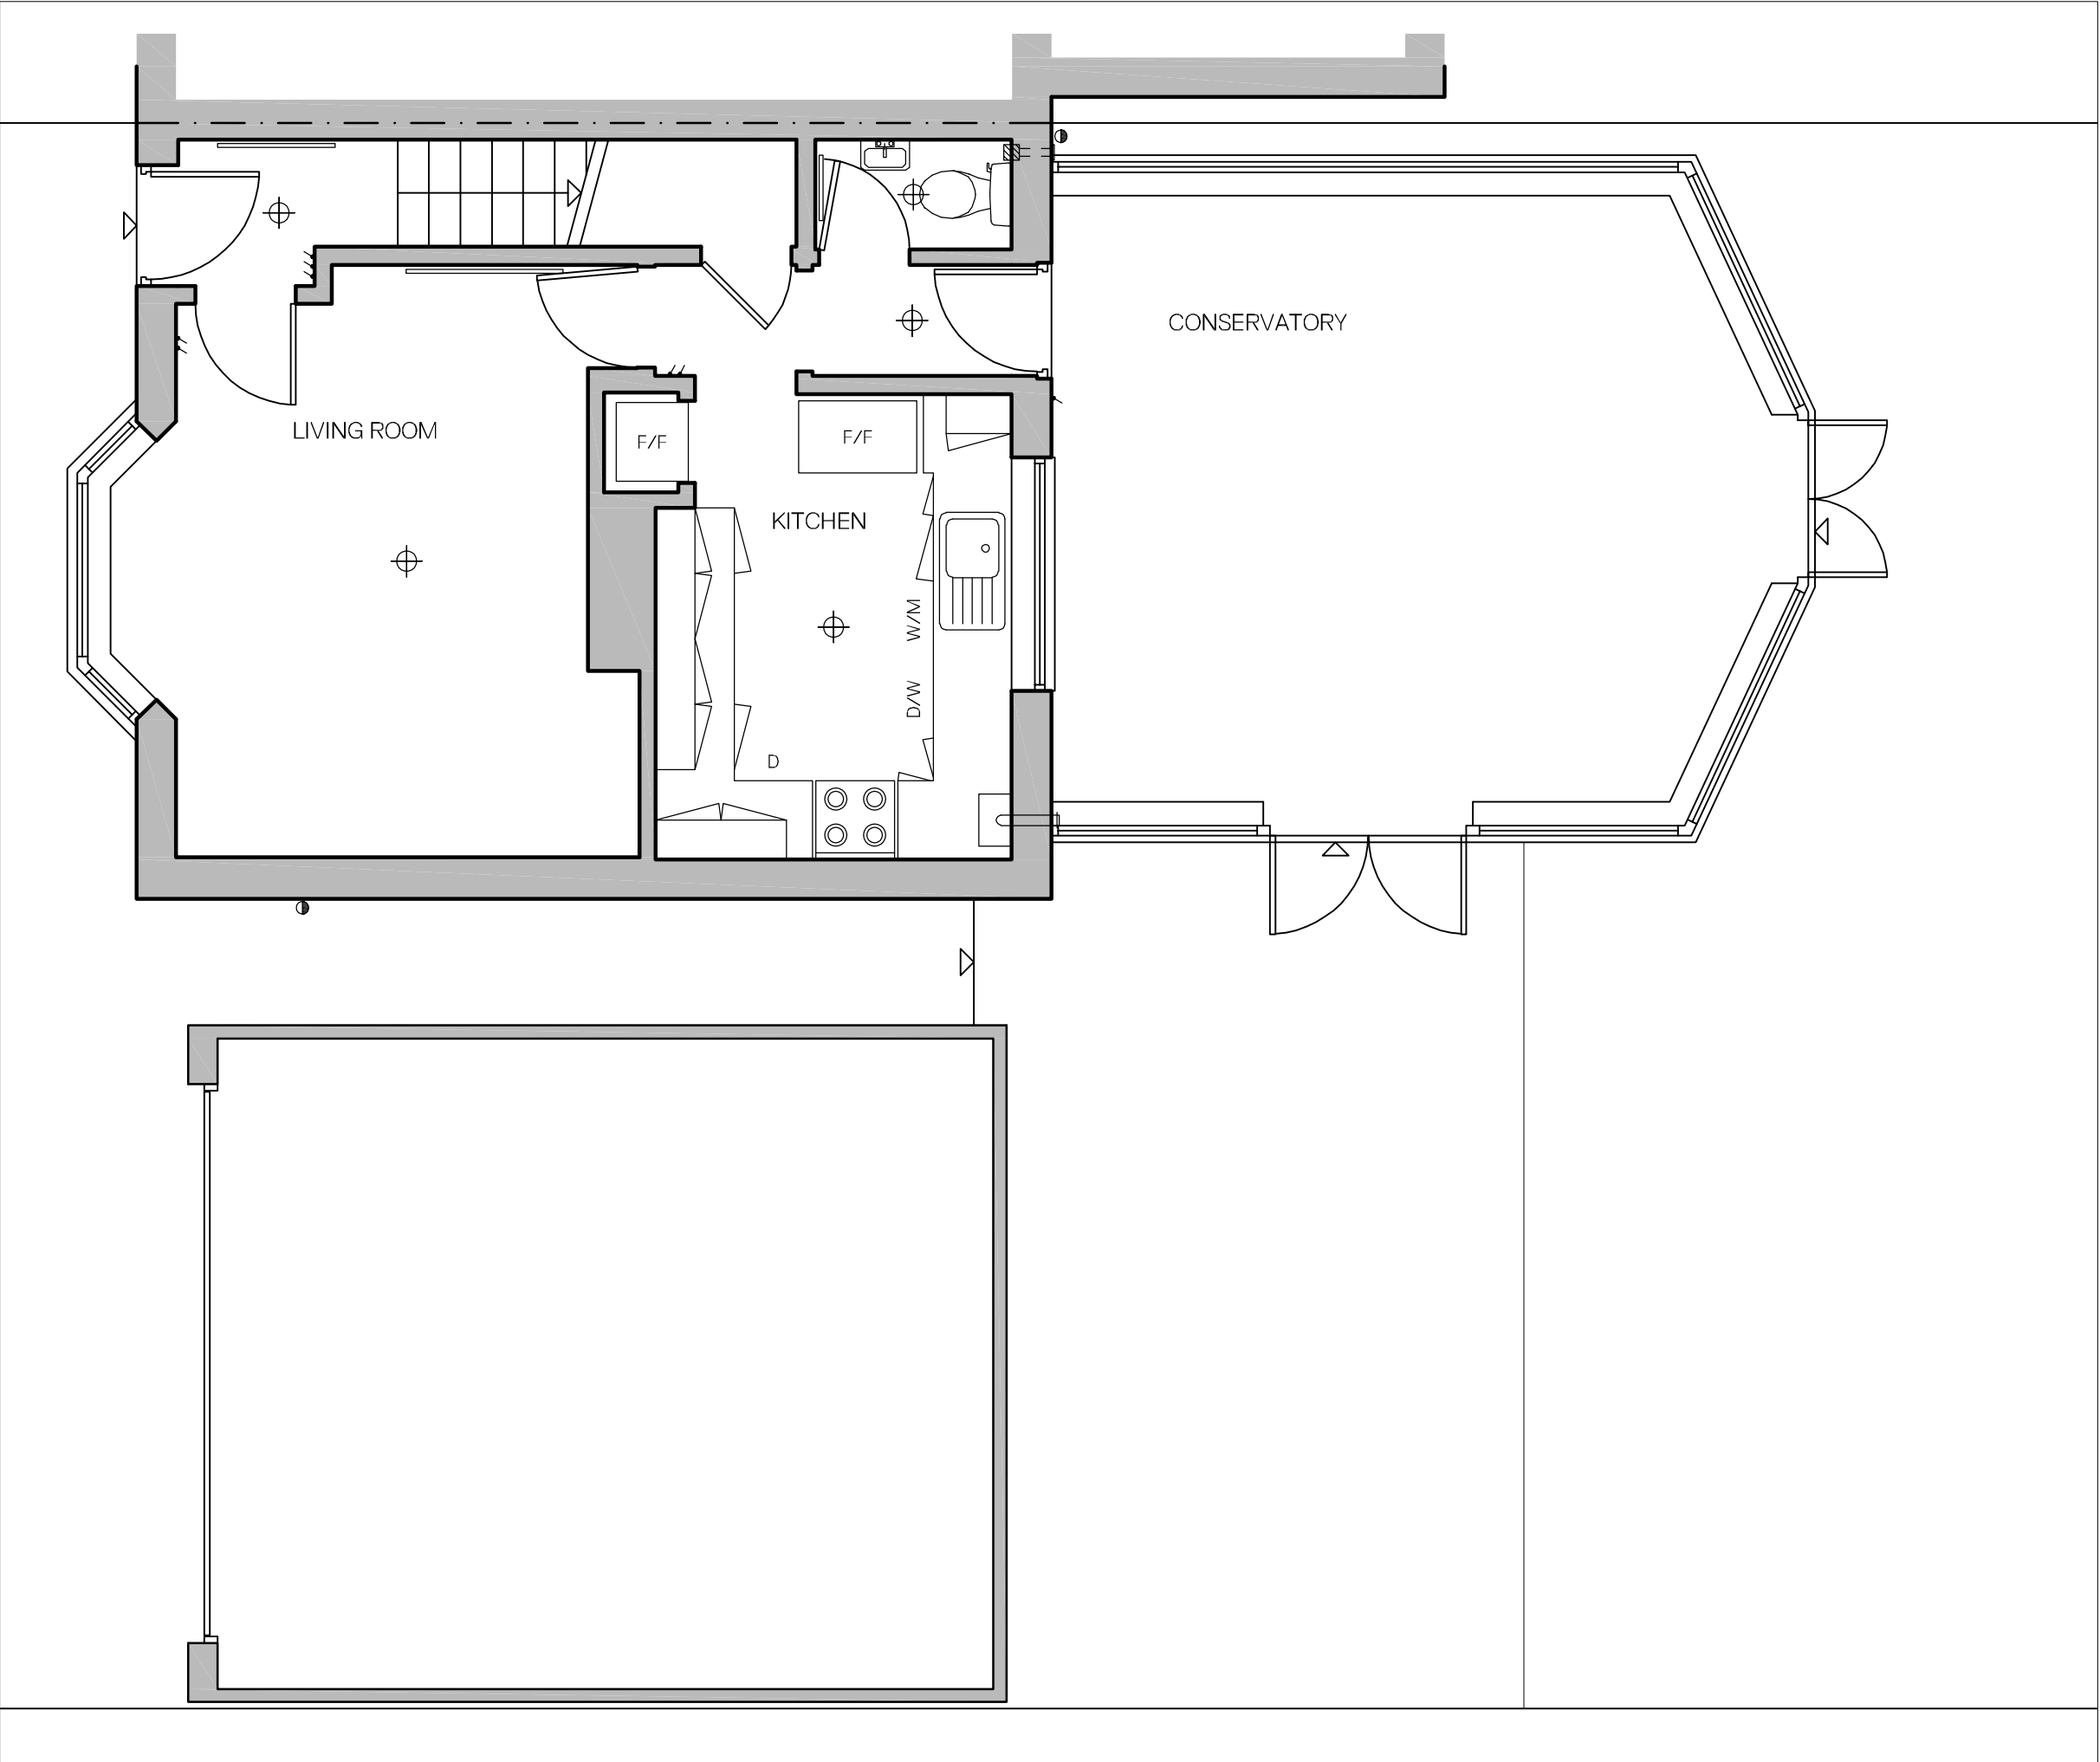

Ground Floor Plan as Existing
Scale - 1:50



NOTES

Drawings are to be used for obtaining planning permission & building regulations approval only. All measurements to be checked on site. Approved drawings are to be read in conjunction with the written specification. Any discrepancies within the project documentation are to be reported to this Practice for resolution.

© AG Architectural Solutions Ltd.
Note that the 'Party Wall etc. Act 1996' should be considered prior to the commencement of work.

AG Architectural Solutions

19 Hillbrook Road, Offerton, Stockport, SK14JW
0161 355 5880
enquiries@ag-solutions.co.uk

Miss Lauren Latchford
60 Powell Street
Clayton
Manchester
M11 4GY




CIAT
Registered Practice

PROJECT: Single Storey Rear Extension	SHEET 2
DRAWING: Ground Floor Plan as Existing	
DRAWING NO.: MAN.F.35.P2	SCALE 1:50 @ A3
DATE: July 2022	




Front Elevation as Existing
Scale - 1:100

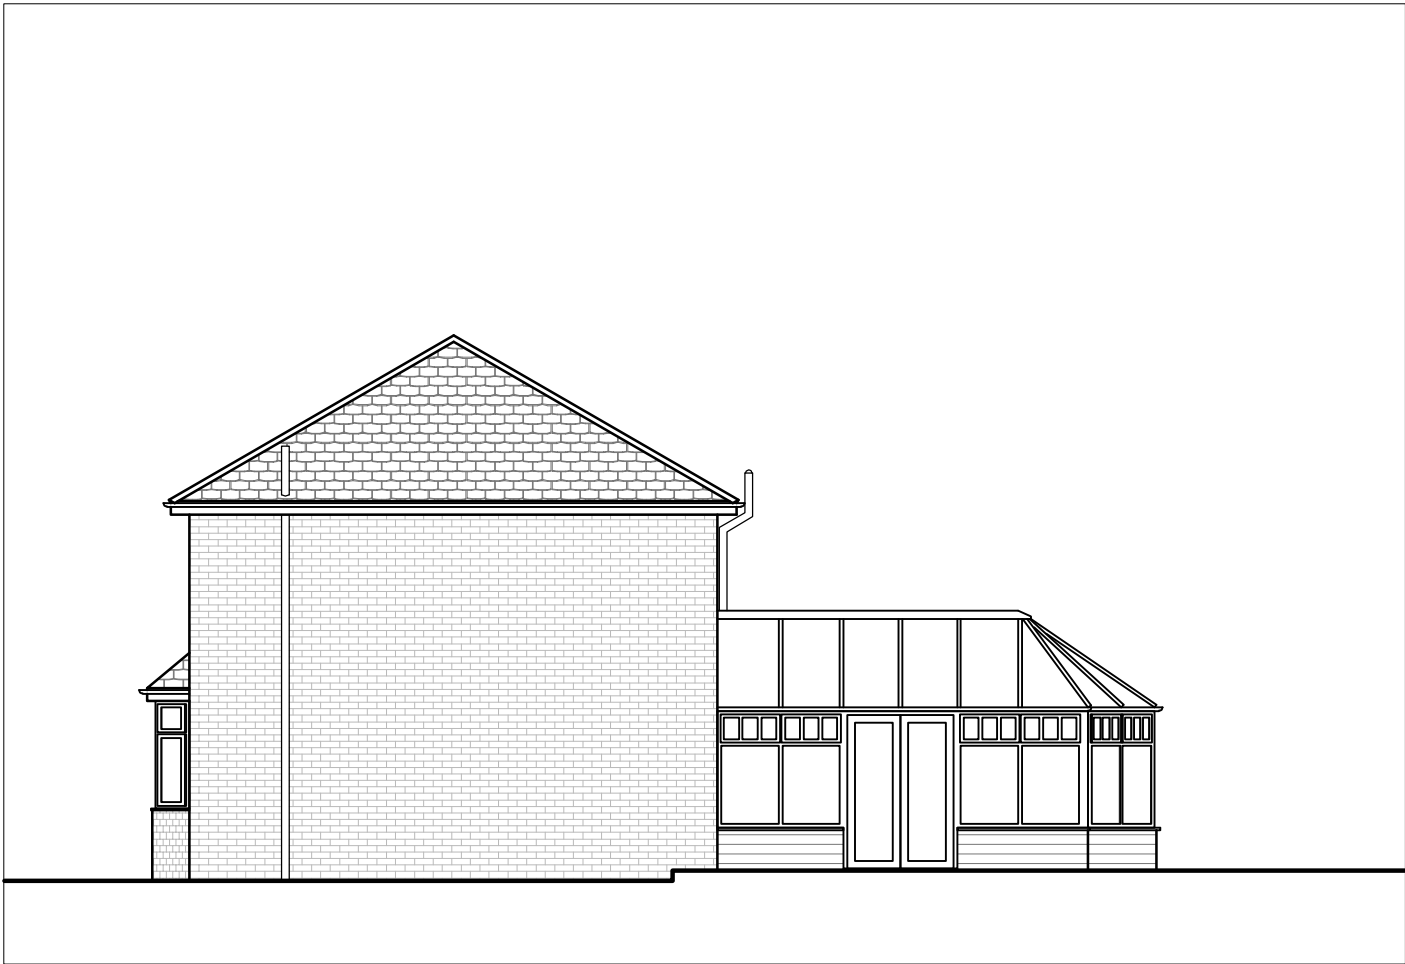

Side Elevation as Existing
Scale - 1:100



Rear Elevation as Existing
Scale - 1:100

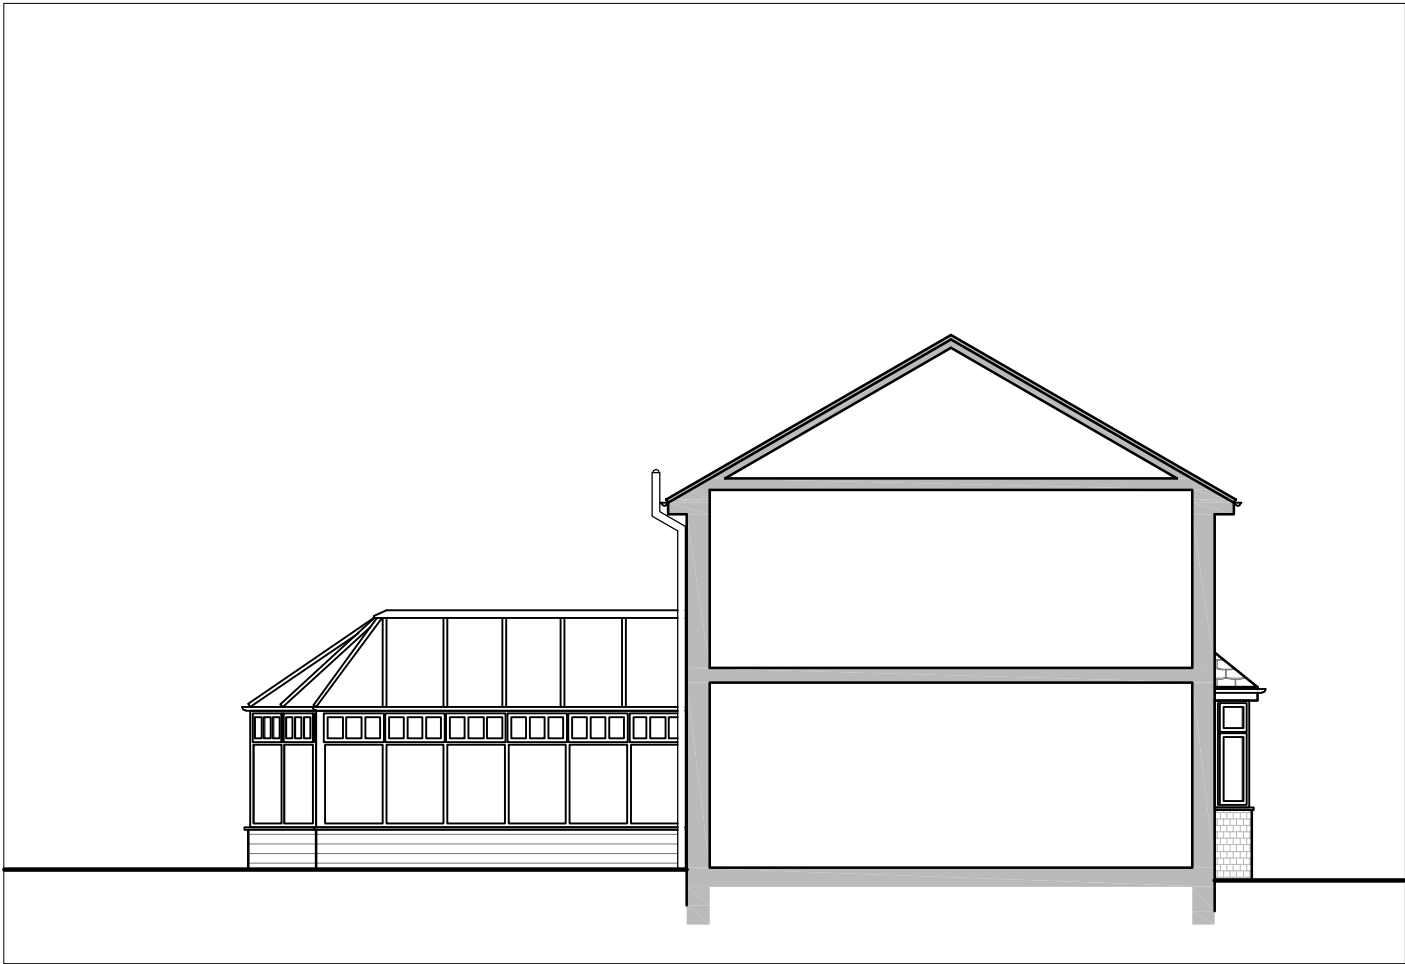

Side Elevation as Existing
Scale - 1:100



NOTES

Drawings are to be used for obtaining planning permission & building regulations approval only. All measurements to be checked on site. Approved drawings are to be read in conjunction with the written specification. Any discrepancies within the project documentation are to be reported to this Practice for resolution.
© AG Architectural Solutions Ltd.
Note that the 'Party Wall etc. Act 1996' should be considered prior to the commencement of work.

AG Architectural Solutions

19 Hillbrook Road, Offerton, Stockport, SK14JW
0161 355 5880
enquiries@ag-solutions.co.uk

Miss Lauren Latchford

60 Powell Street
Clayton
Manchester
M11 4GY



PROJECT: Single Storey Rear Extension

DRAWING: Elevations as Existing

DRAWING NO.: MAN.F.35.P3


DATE: July 2022

SHEET

3

SCALE

1:100 @ A3

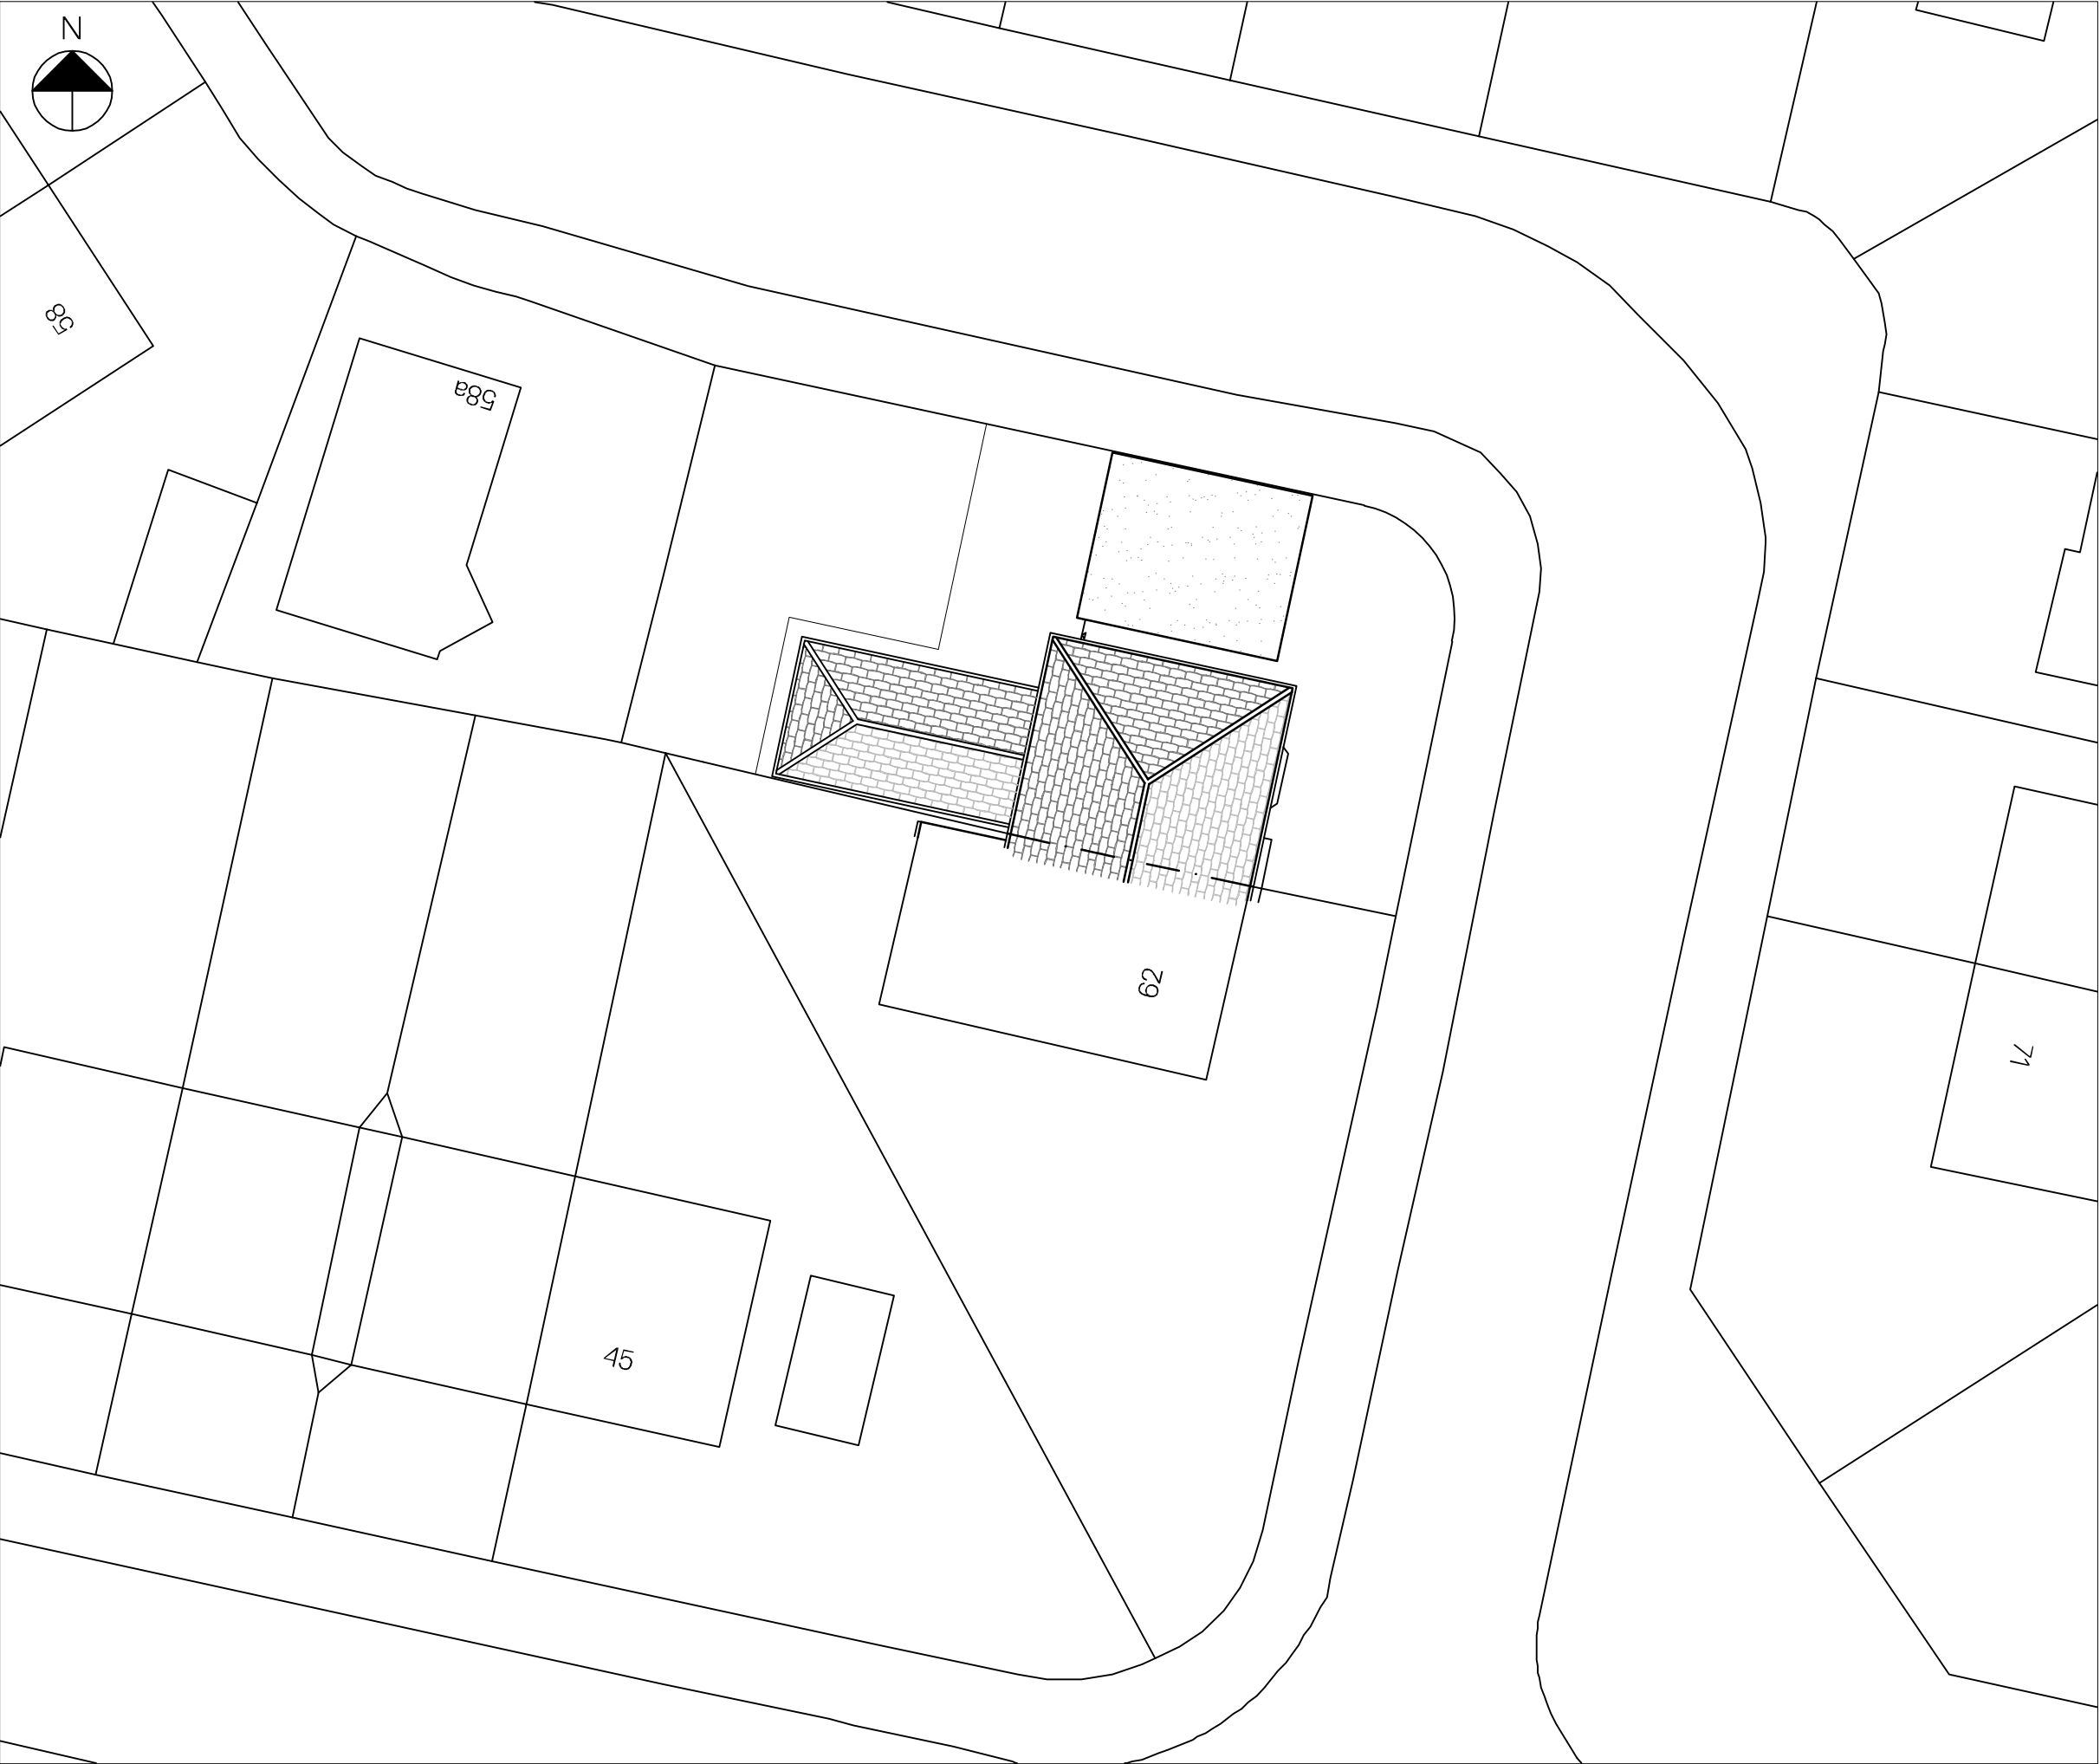

NOTES

Drawings are to be used for obtaining planning permission & building regulations approval only. All measurements to be checked on site. Approved drawings are to be read in conjunction with the written specification. Any discrepancies within the project documentation are to be reported to this Practice for resolution.

© AG Architectural Solutions Ltd.
Note that the 'Party Wall etc. Act 1996' should be considered prior to the commencement of work.

+ AG Architectural Solutions

19 Hillbrook Road, Offerton, Stockport, SK14JW
0161 355 5880
enquiries@ag-solutions.co.uk

Miss Lauren Latchford
60 Powell Street
Clayton
Manchester
M11 4GY



PROJECT: Single Storey Rear Extension

DRAWING: Site Plan as Proposed

DRAWING NO.: MAN.F.35.P4

DATE: July 2022

SHEET


4

SCALE


1:200 @ A3

Site Plan as Proposed
Scale - 1:200



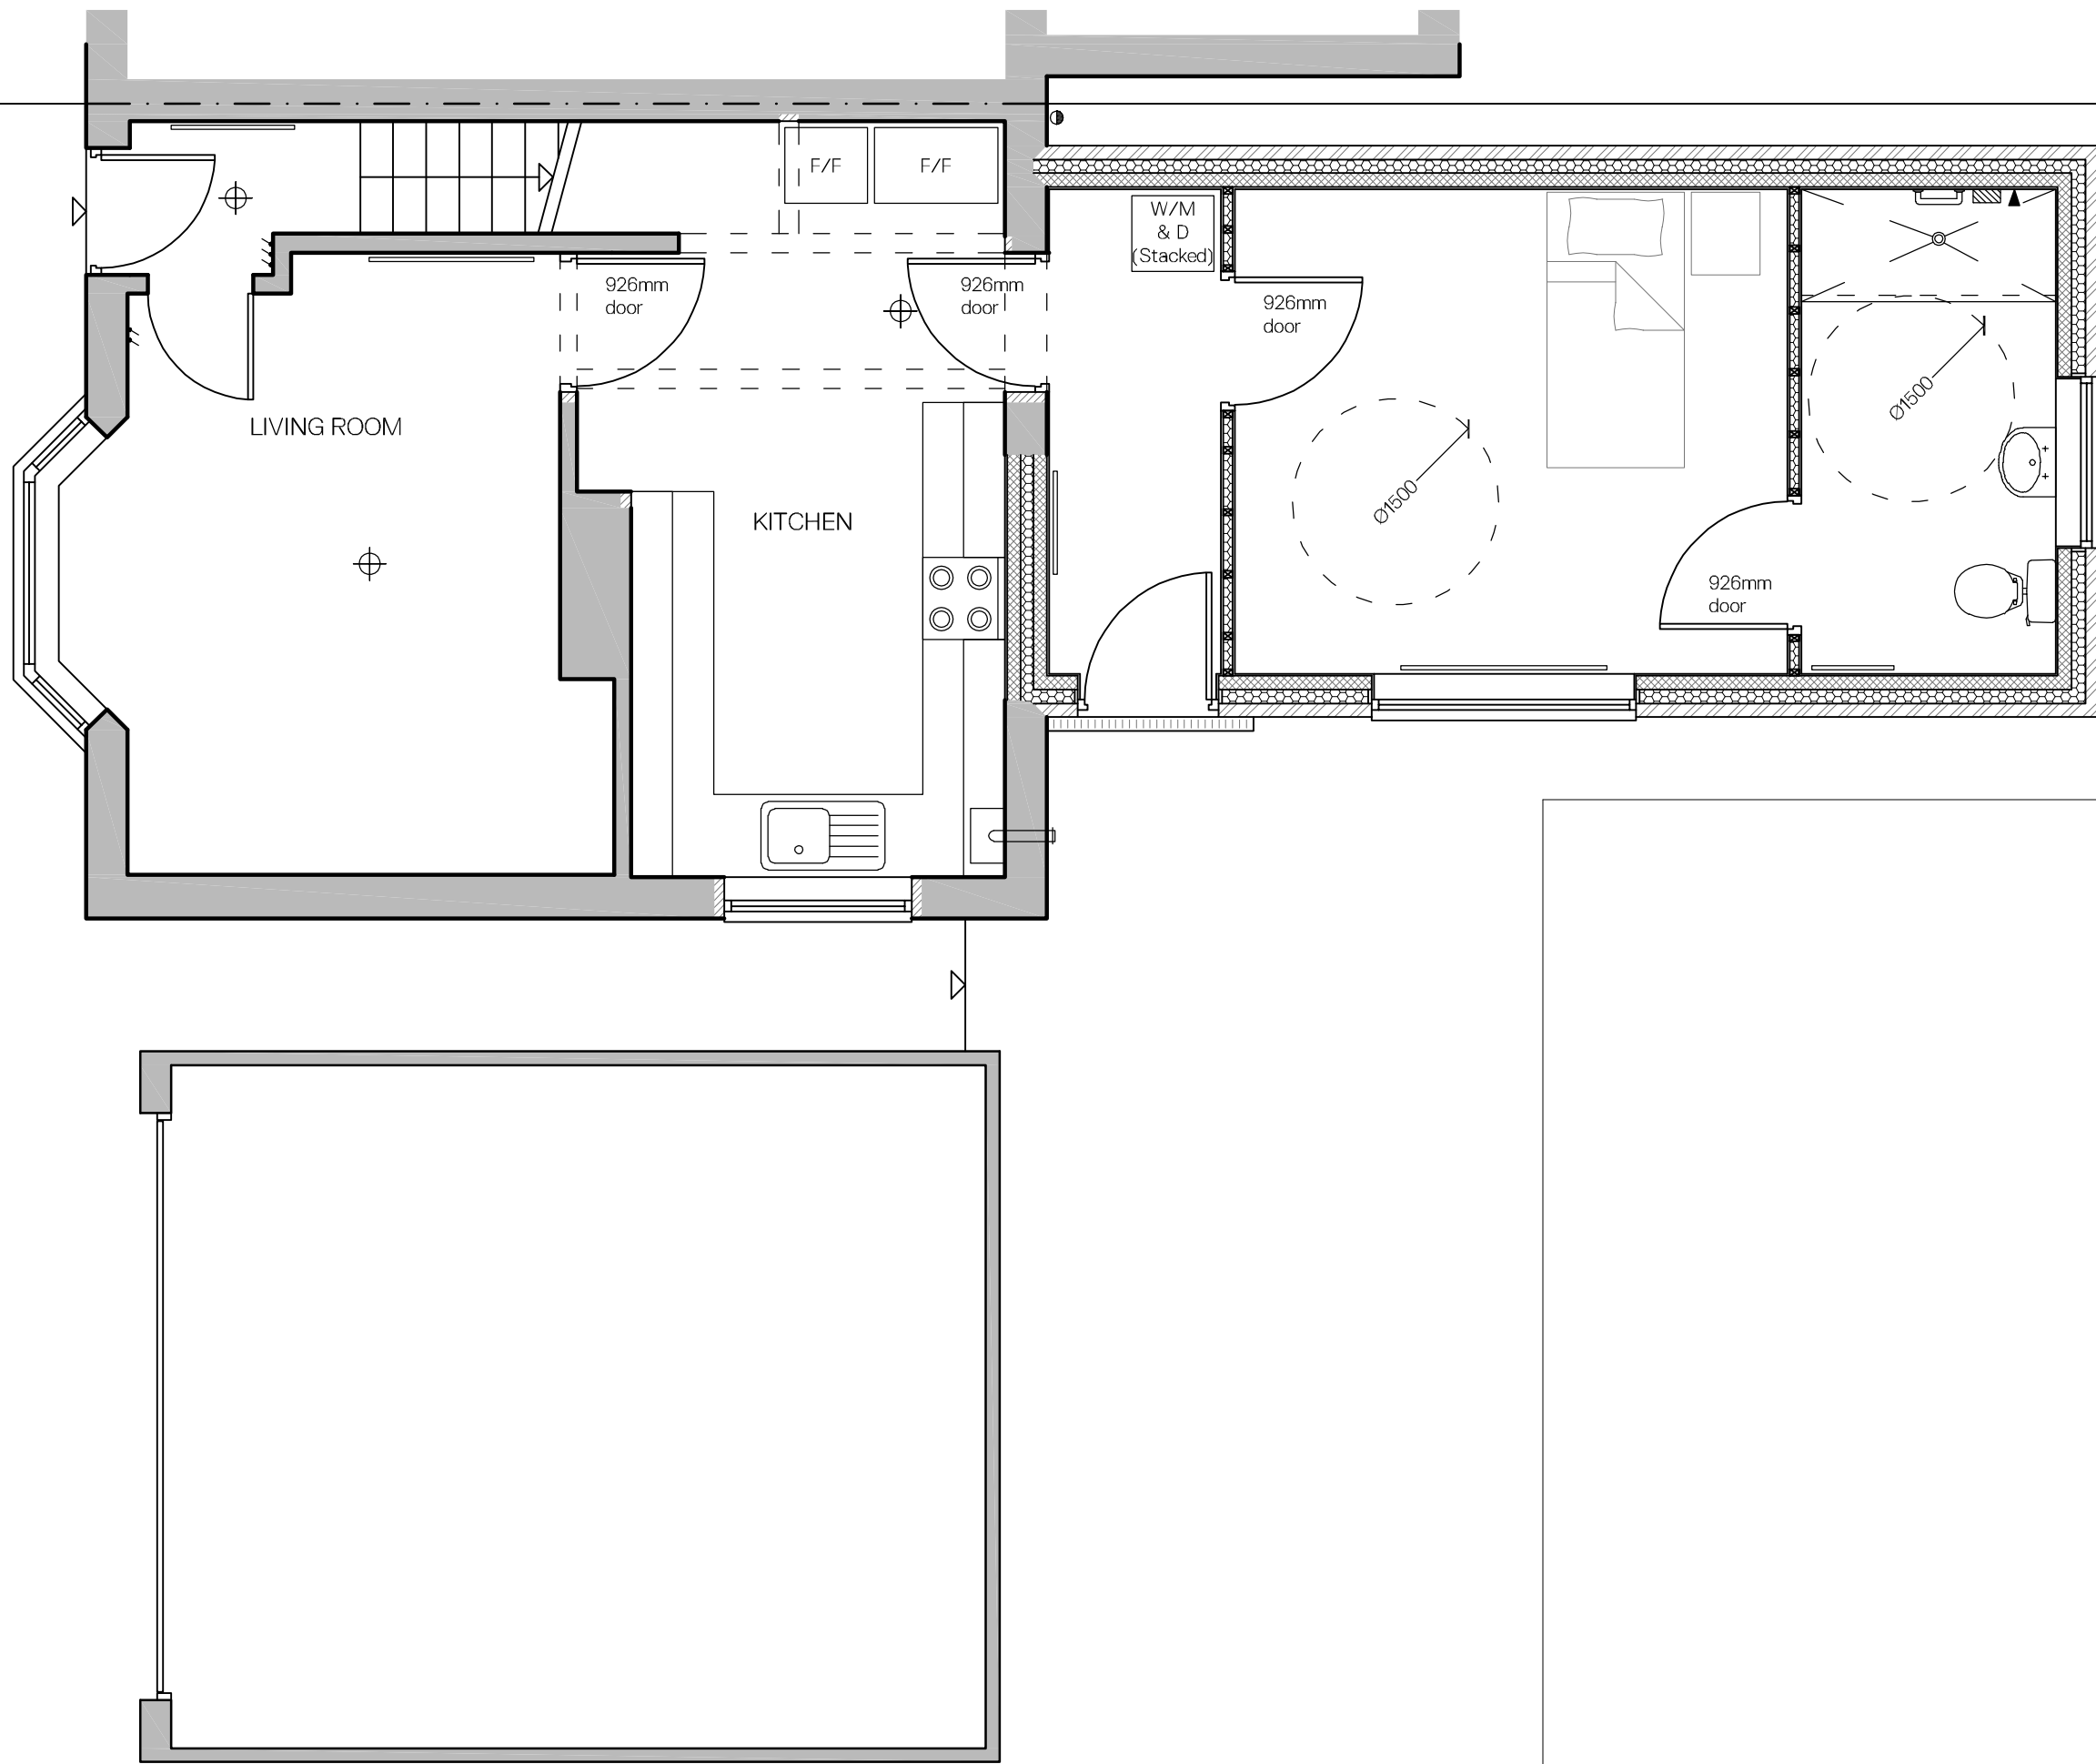

Ground Floor Plan as Proposed
Scale - 1:50

 

NOTES

Drawings are to be used for obtaining planning permission & building regulations approval only. All measurements to be checked on site. Approved drawings are to be read in conjunction with the written specification. Any discrepancies within the project documentation are to be reported to this Practice for resolution.
© AG Architectural Solutions Ltd.
Note that the 'Party Wall etc. Act 1996' should be considered prior to the commencement of work.

+ AG Architectural Solutions

19 Hillbrook Road, Offerton, Stockport, SK14JW
0161 355 5880
enquiries@ag-solutions.co.uk

Miss Lauren Latchford
60 Powell Street
Clayton
Manchester
M11 4GY



PROJECT: Single Storey Rear Extension

DRAWING: Ground Floor Plan as Proposed

DRAWING NO.: MAN.F.35.P5

DATE: July 2022

SHEET

5

SCALE


1:50 @ A3




Front Elevation as Proposed
Scale - 1:100



Side Elevation as Proposed
Scale - 1:100

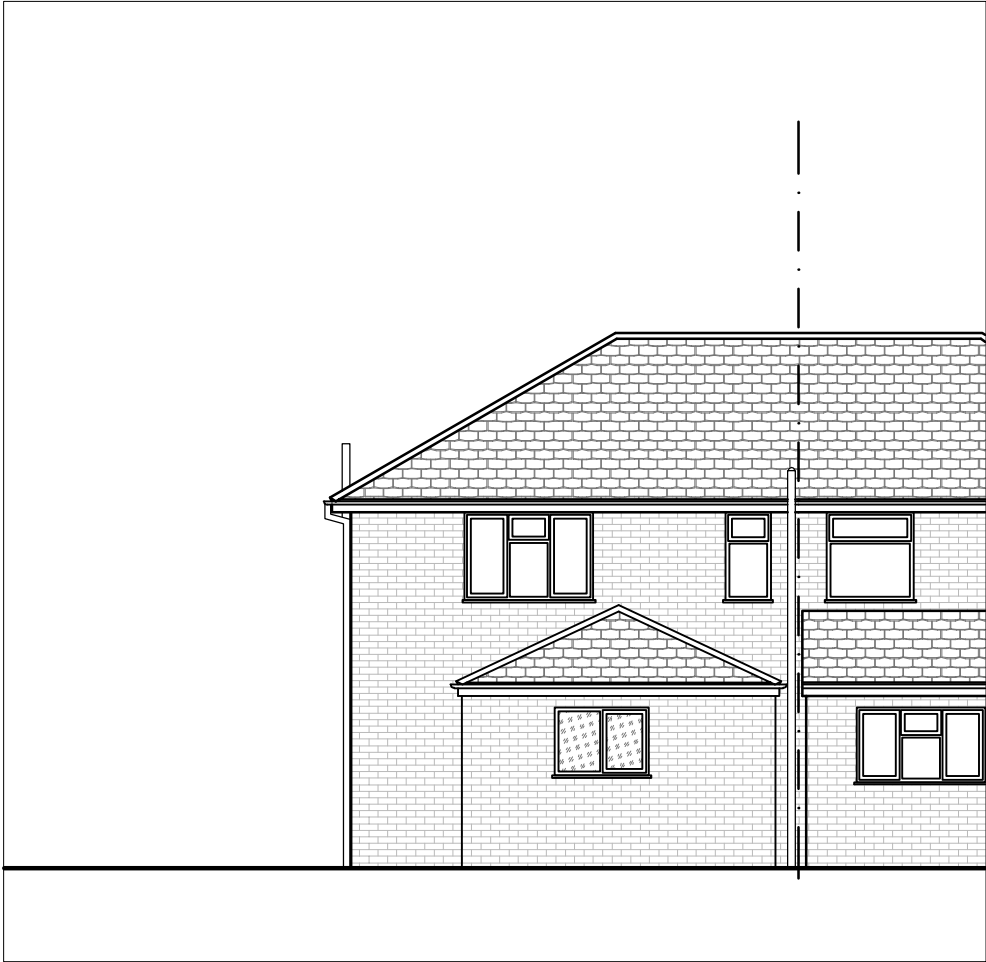

Rear Elevation as Proposed
Scale - 1:100

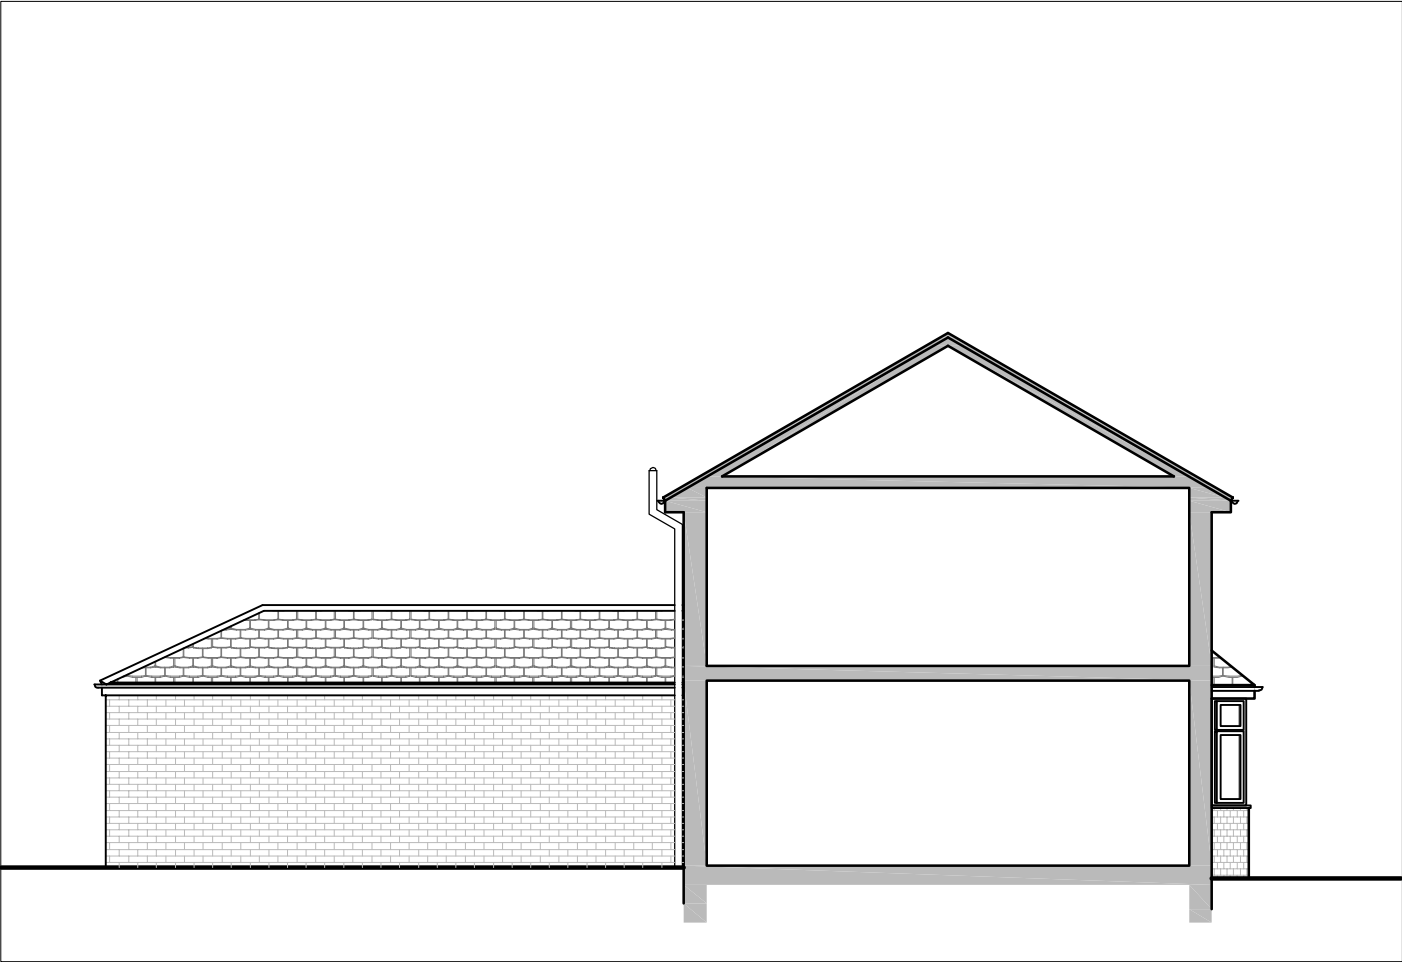

Side Elevation as Proposed
Scale - 1:100



NOTES

Drawings are to be used for obtaining planning permission & building regulations approval only. All measurements to be checked on site. Approved drawings are to be read in conjunction with the written specification. Any discrepancies within the project documentation are to be reported to this Practice for resolution.

© AG Architectural Solutions Ltd.

Note that the 'Party Wall etc. Act 1996' should be considered prior to the commencement of work.

AG Architectural Solutions

19 Hillbrook Road, Offerton, Stockport, SK14JW
0161 355 5880
enquiries@ag-solutions.co.uk

Miss Lauren Latchford
60 Powell Street
Clayton
Manchester
M11 4GY



PROJECT: Single Storey Rear Extension

DRAWING: Elevations as Proposed

DRAWING NO.: MAN.F.35.P6

DATE: July 2022

SHEET

6

SCALE

1:100 @ A3