



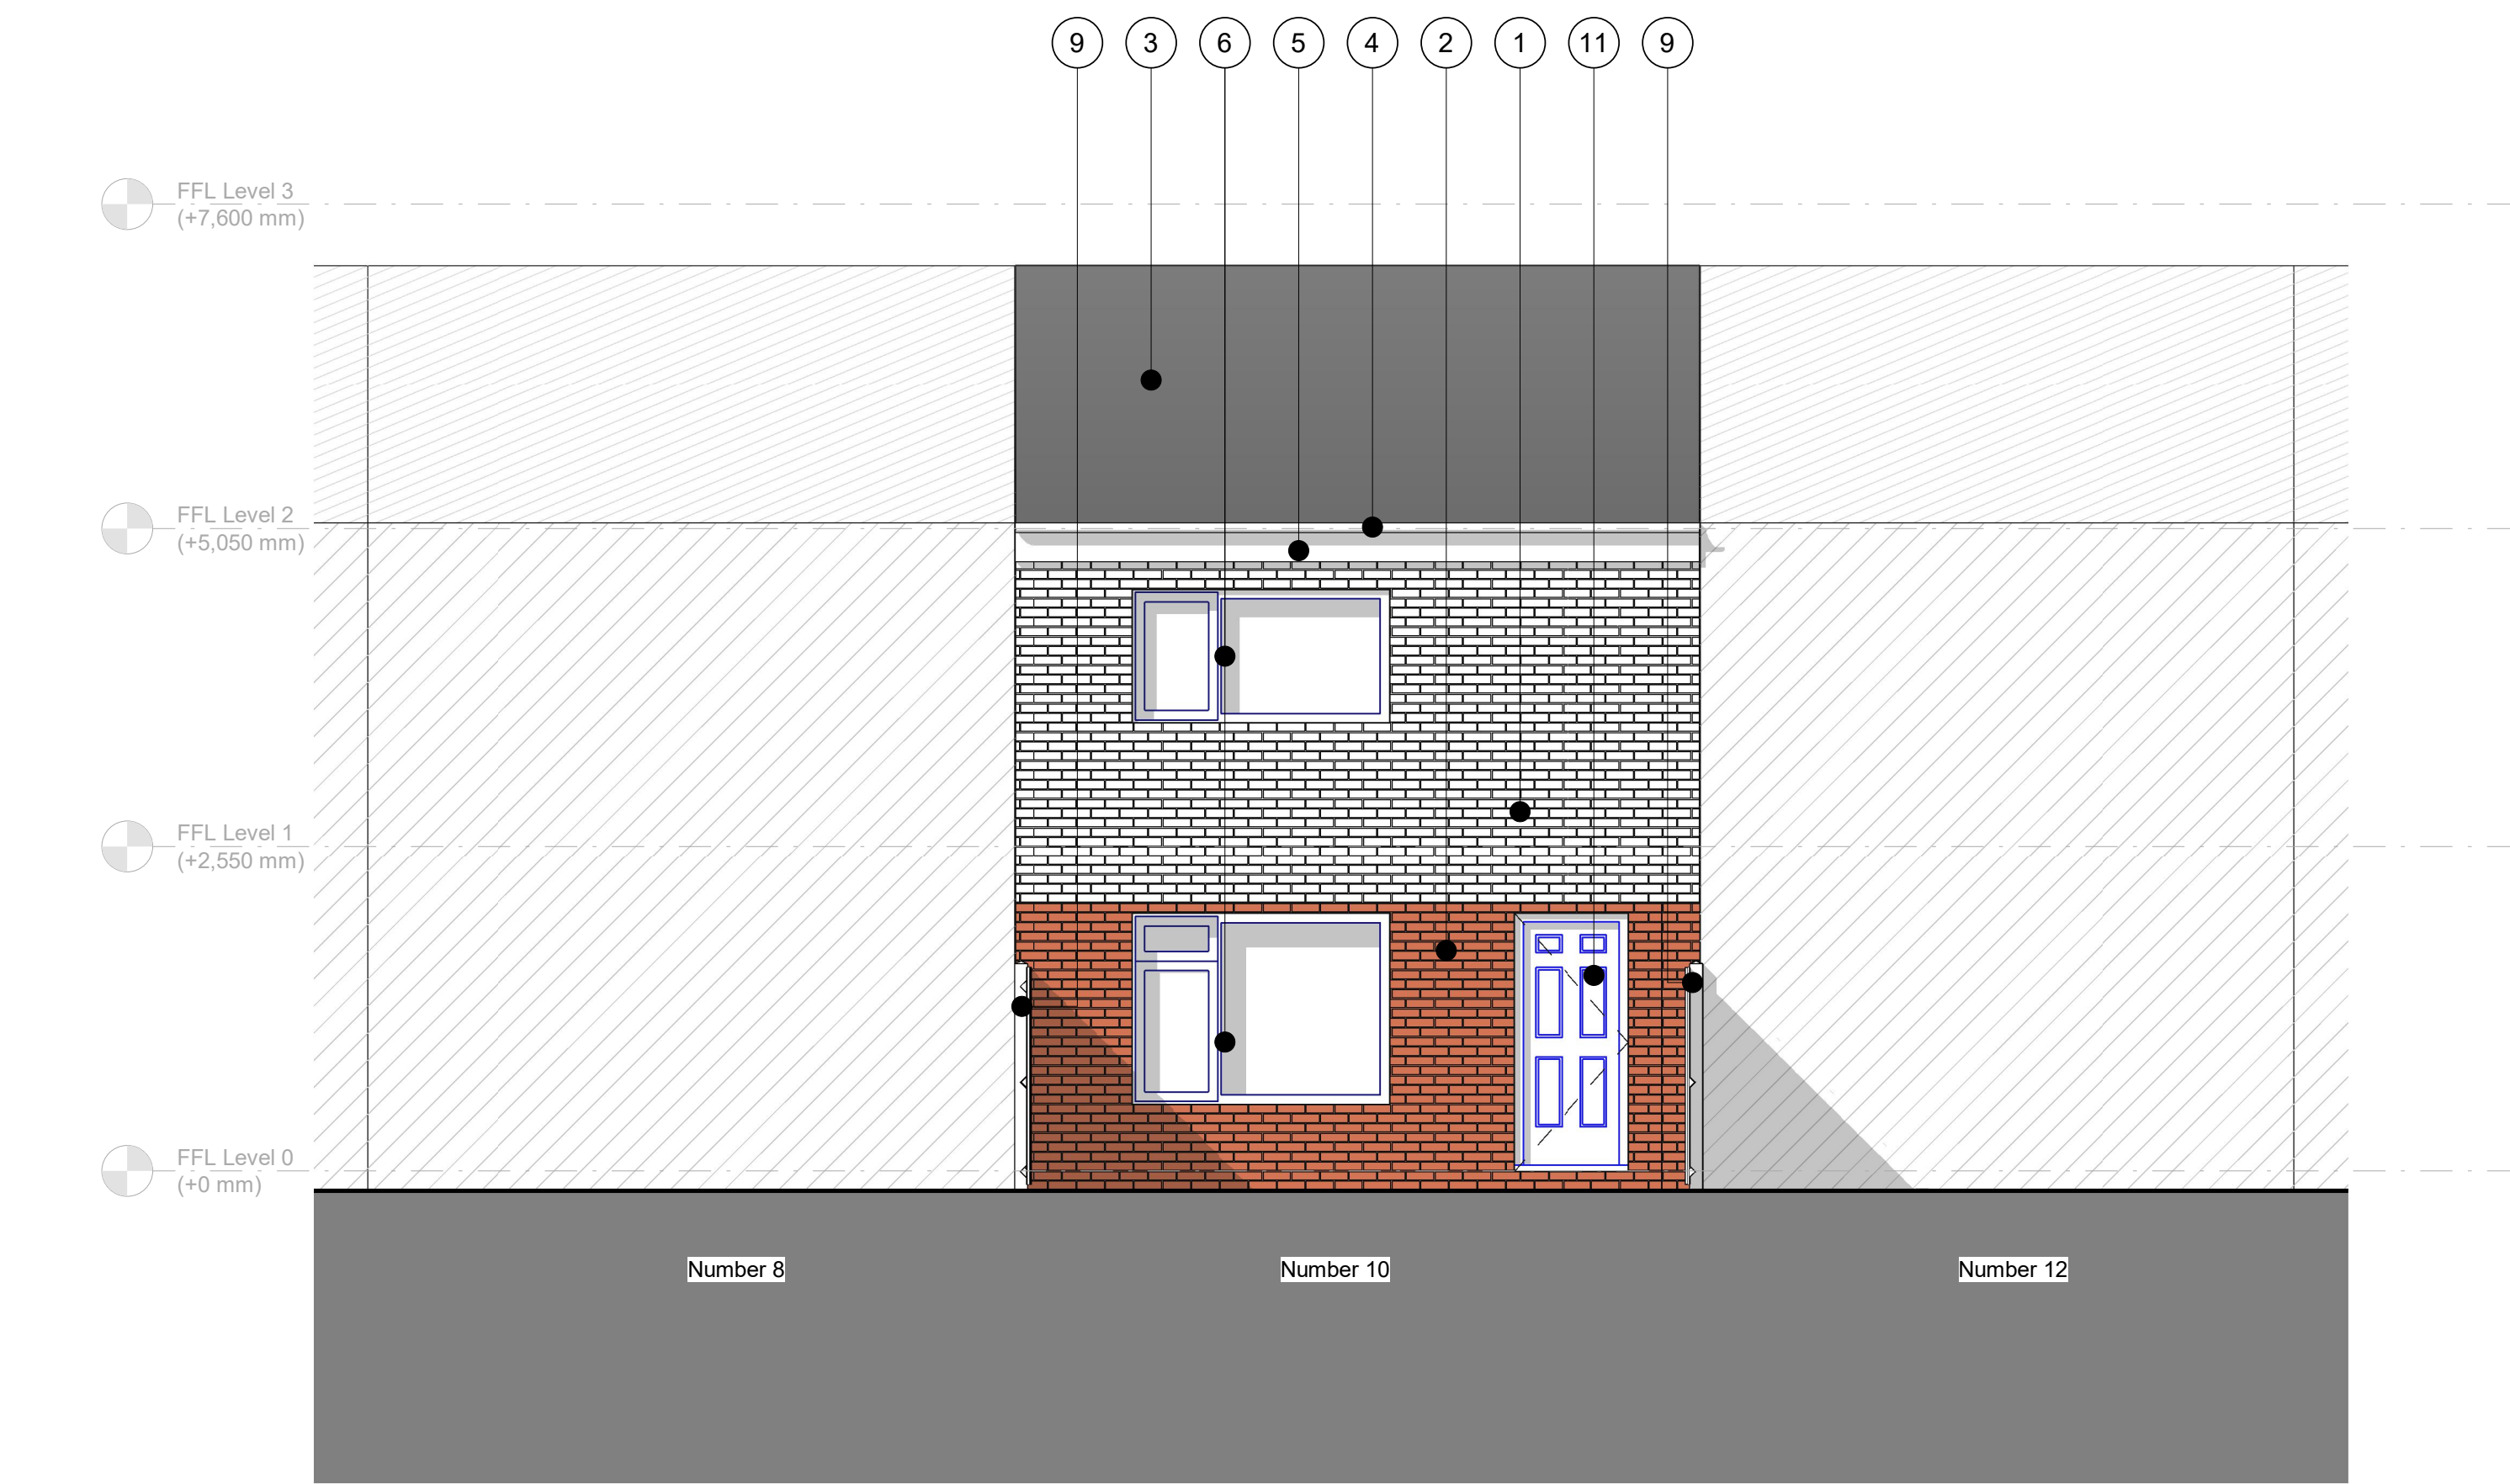

1 20203-South Elevation Existing
SCALE: 1 : 50

- NOTES
- 1 The Contractor must check and confirm all dimensions
 - 2 All discrepancies must be reported and resolved by the Architect before works commence
 - 3 All work and materials to be in accordance with current applicable Statutory Legislation and to comply with all relevant Codes of Practice and British Standards
- EXISTING EXTERNAL FINISHES**
- 1 Red Facing Brick
 - 2 Red Painted Brick
 - 3 Grey Marley Tiles
 - 4 White Metal Gutter
 - 5 Red Lead Flashing
 - 6 White PVC Window Frame + Clear Double Glazed Window
 - 7 Red Timber Panel Door
 - 8 Black and Red Metal Rain Water Pipe
 - 9 Brown Timber Fence
 - 10 Black PVC Rainwater Pipe
 - 11 White Painted Timber Door
 - 12 Black Metal Modular Skylight Window with Clear Double Glazed Panel
 - 13 Grey Aluminium Roof
 - 14 Grey Aluminium Flashing
 - 15 Grey Metal Gutter
 - 16 Photovoltaic Panels
 - 17 White PVC Window with Clear Double Glazing
 - 18 White PVC Partial Door with Clear Double Glazing

P01 Issued For Planning 01.07.22
Rev Date

 

Architecture & Interiors
35 Praed St, Paddington, London, W2 1NR
T020 8014 8130
www.aga-associates.com

Client
Quincy Chuka

Project
10 Shilford Drive, Manchester, M4 4JG

Drawing
General Arrangement Elevation
South Elevation Existing

RJ Ref	Scale (A1)	Status	Revision
1037	1 : 50	Planning	P01

Drawing Number
1037-AGA-AZ-ZZ-DR-A-20253