



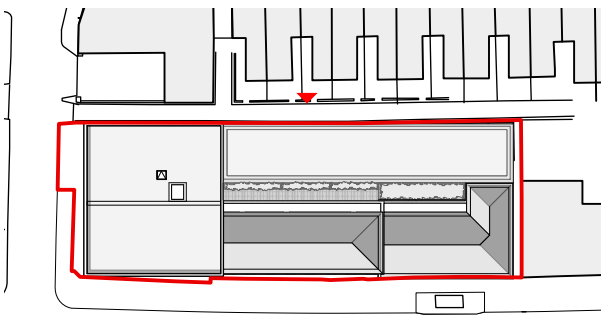

- MATERIALS KEY**
- ① FIBRE CEMENT ROOF
  - ② ROOFLIGHT
  - ③ RED BRICK
  - ④ SOLDIER COURSE
  - ⑤ PRECAST STONE COPING
  - ⑥ GLAZED ENTRANCE DOOR
  - ⑦ LASER CUT ALUMINIUM RAINSCREEN CLADDING
  - ⑧ COMPOSITE ALUMINIUM WINDOWS/DOORS
  - ⑨ GLAZED SHOPFRONT
  - ⑩ METAL RAILING
  - ⑪ PRECAST STONE HEADER AND SILL
  - ⑫ LOUVRED ALUMINIUM DOOR
  - ⑬ ALUMINIUM RAINWATER GOODS

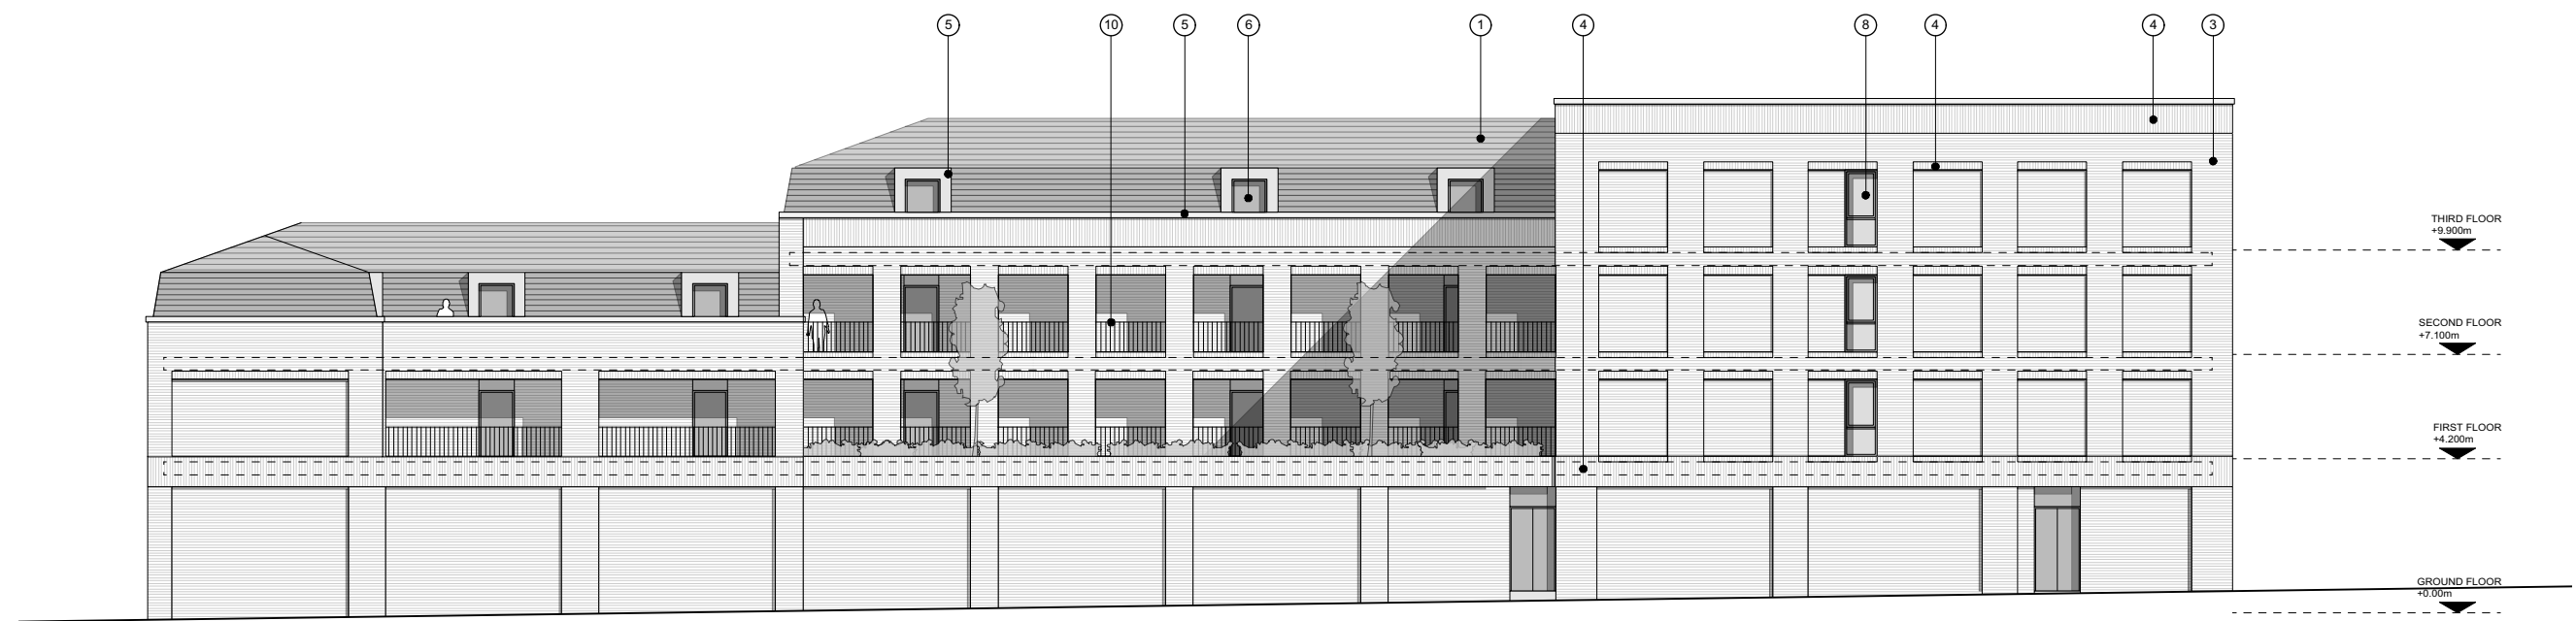

**PROPOSED WEST ELEVATION**  
1:200 @ A3

|          |          |                        |                                           |                  |
|----------|----------|------------------------|-------------------------------------------|------------------|
|          |          |                        | CLIENT: VIEWS                             |                  |
|          |          |                        | PROJECT: PROPOSED RESIDENTIAL DEVELOPMENT |                  |
|          |          |                        | ADDRESS: 764 STOCKPORT ROAD               |                  |
|          |          |                        | DRAWING TITLE: WEST ELEVATION             |                  |
|          |          |                        | SCALE: 1:200@A3                           | DATE: MARCH 2022 |
|          |          |                        | DRAWING NO: A666_P_211B                   |                  |
| B<br>A   | 09.06.22 | REMOVED PROPOSED TREES |                                           |                  |
|          | 27.05.22 | AMENDED SITE BOUNDARY  |                                           |                  |
| REVISION | DATE     | DESCRIPTION            |                                           |                  |

**OLLIER SMURTHWAITE ARCHITECTS**

40 King Street, Manchester, M2 6BA

T 0161 883 0838  
F 0161 883 0839  
E mail@olliersmurthwaite.com