


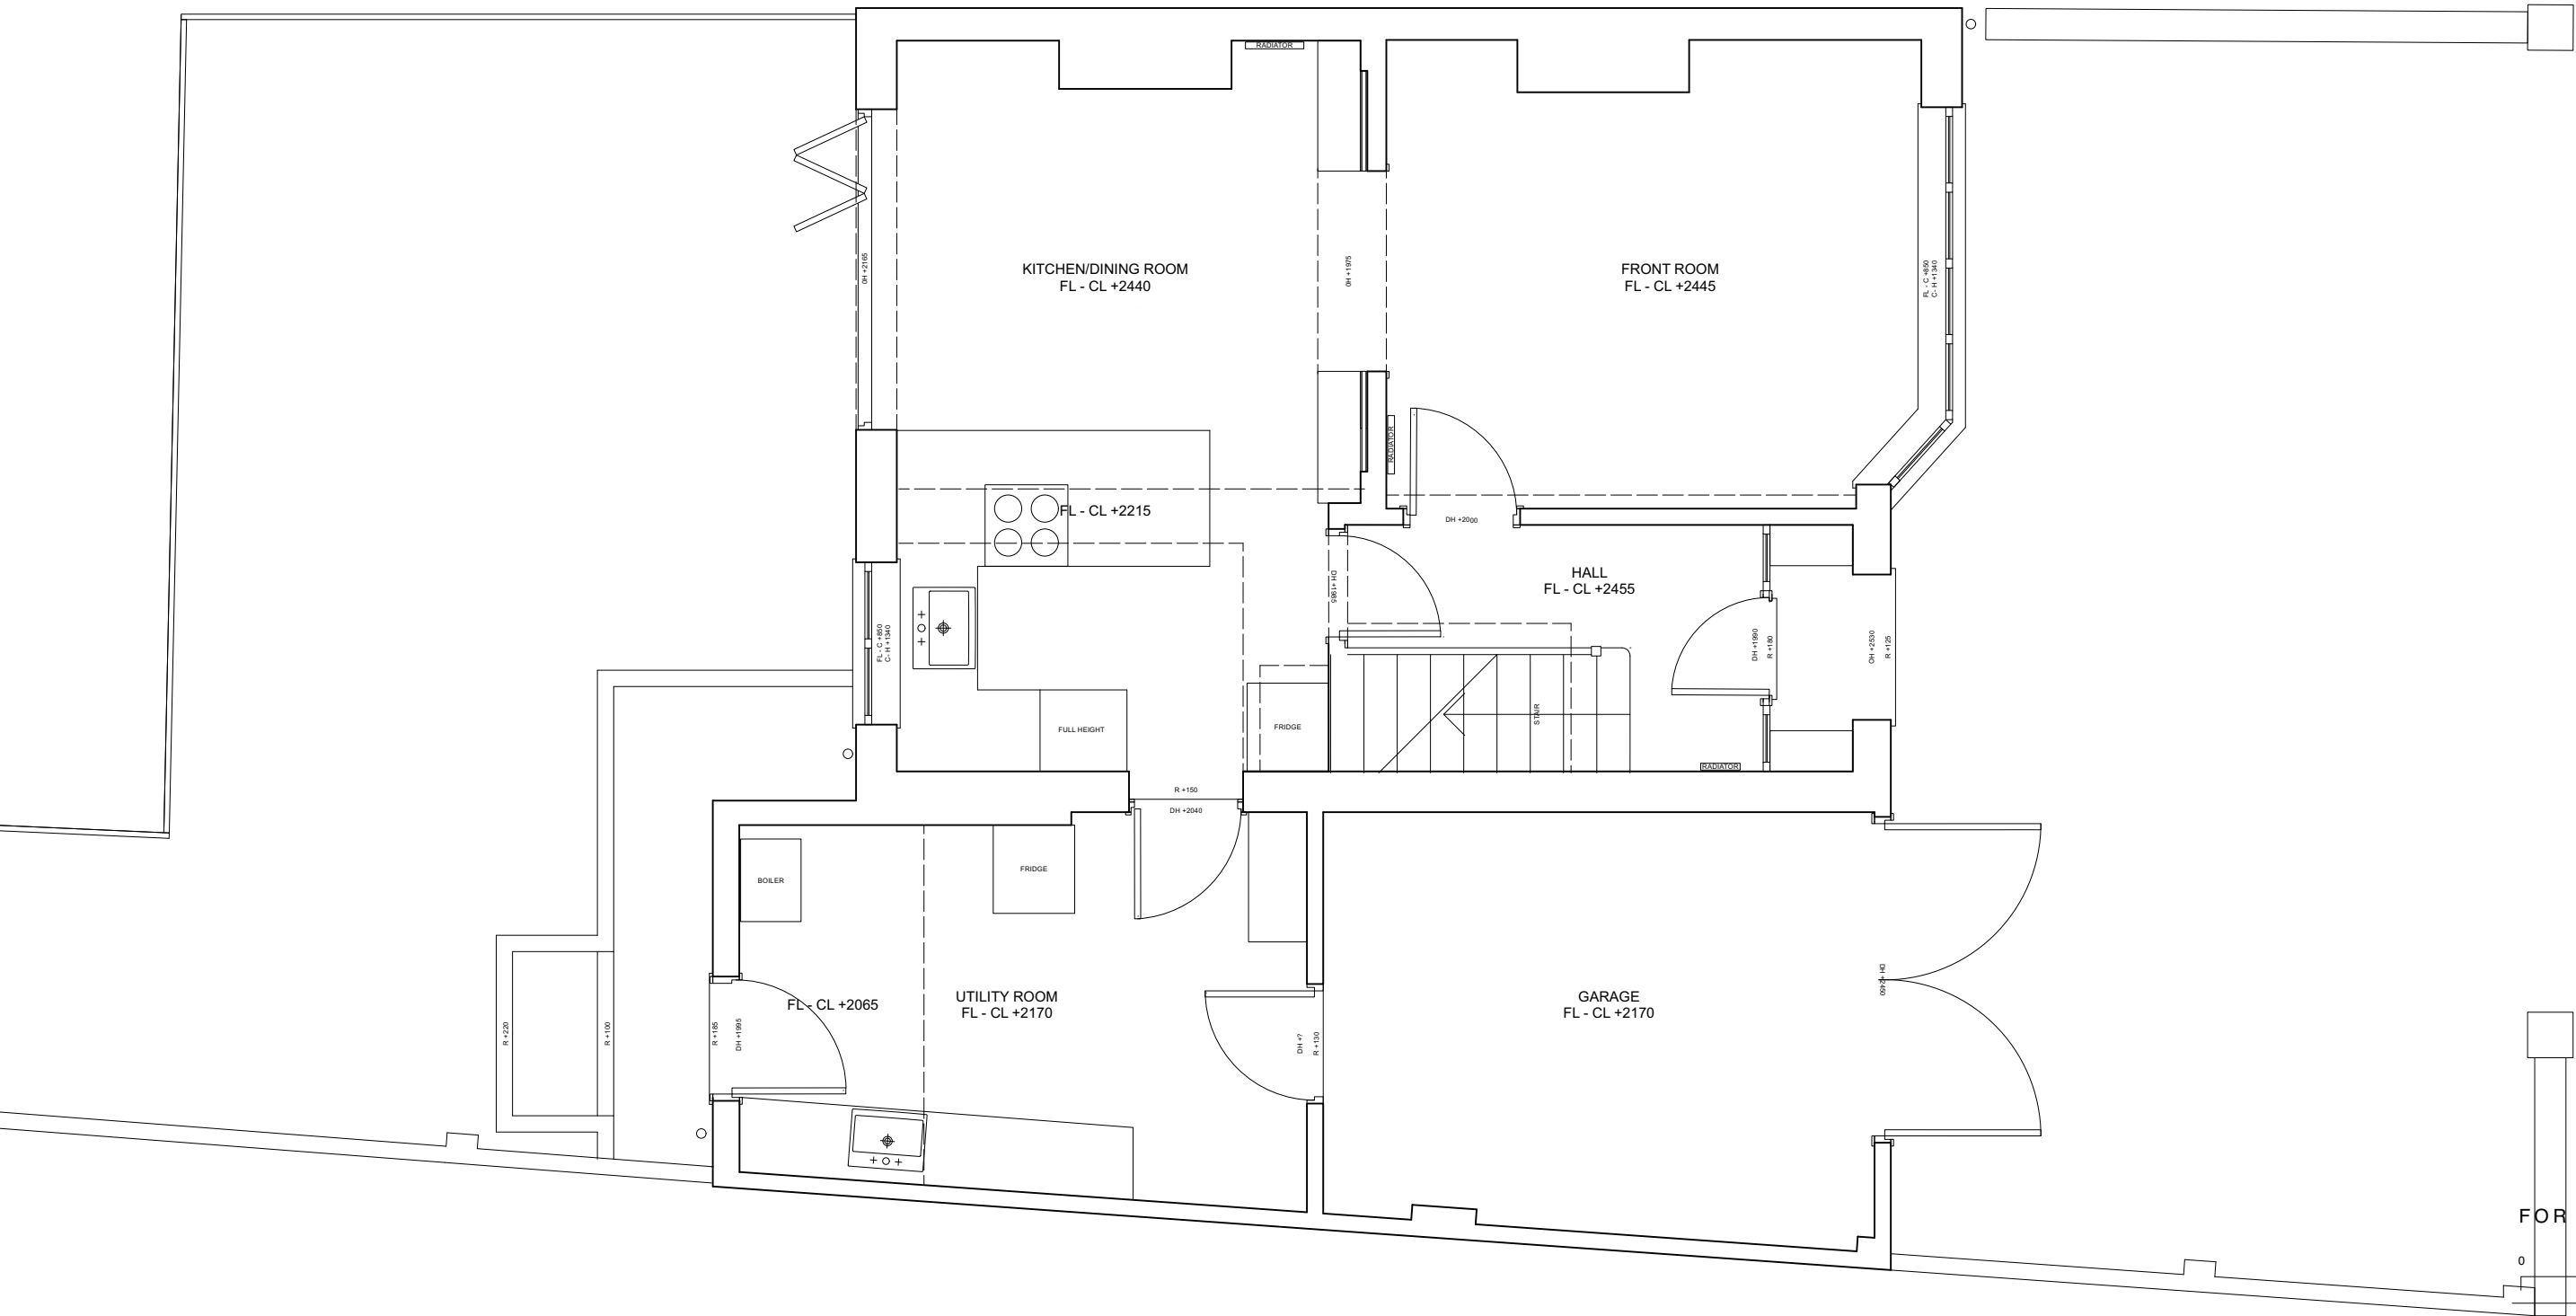

FOR PLANNING


0 0.5 1 m




EDITORIAL
STUDIO


Drawing
Existing
Ground Floor Plan
Project
Groby Road
Contact


post@editorialstudio.com
Scale 1:50 @ A3 Date 13.09.21 Drawing No. 046_M02_01_A

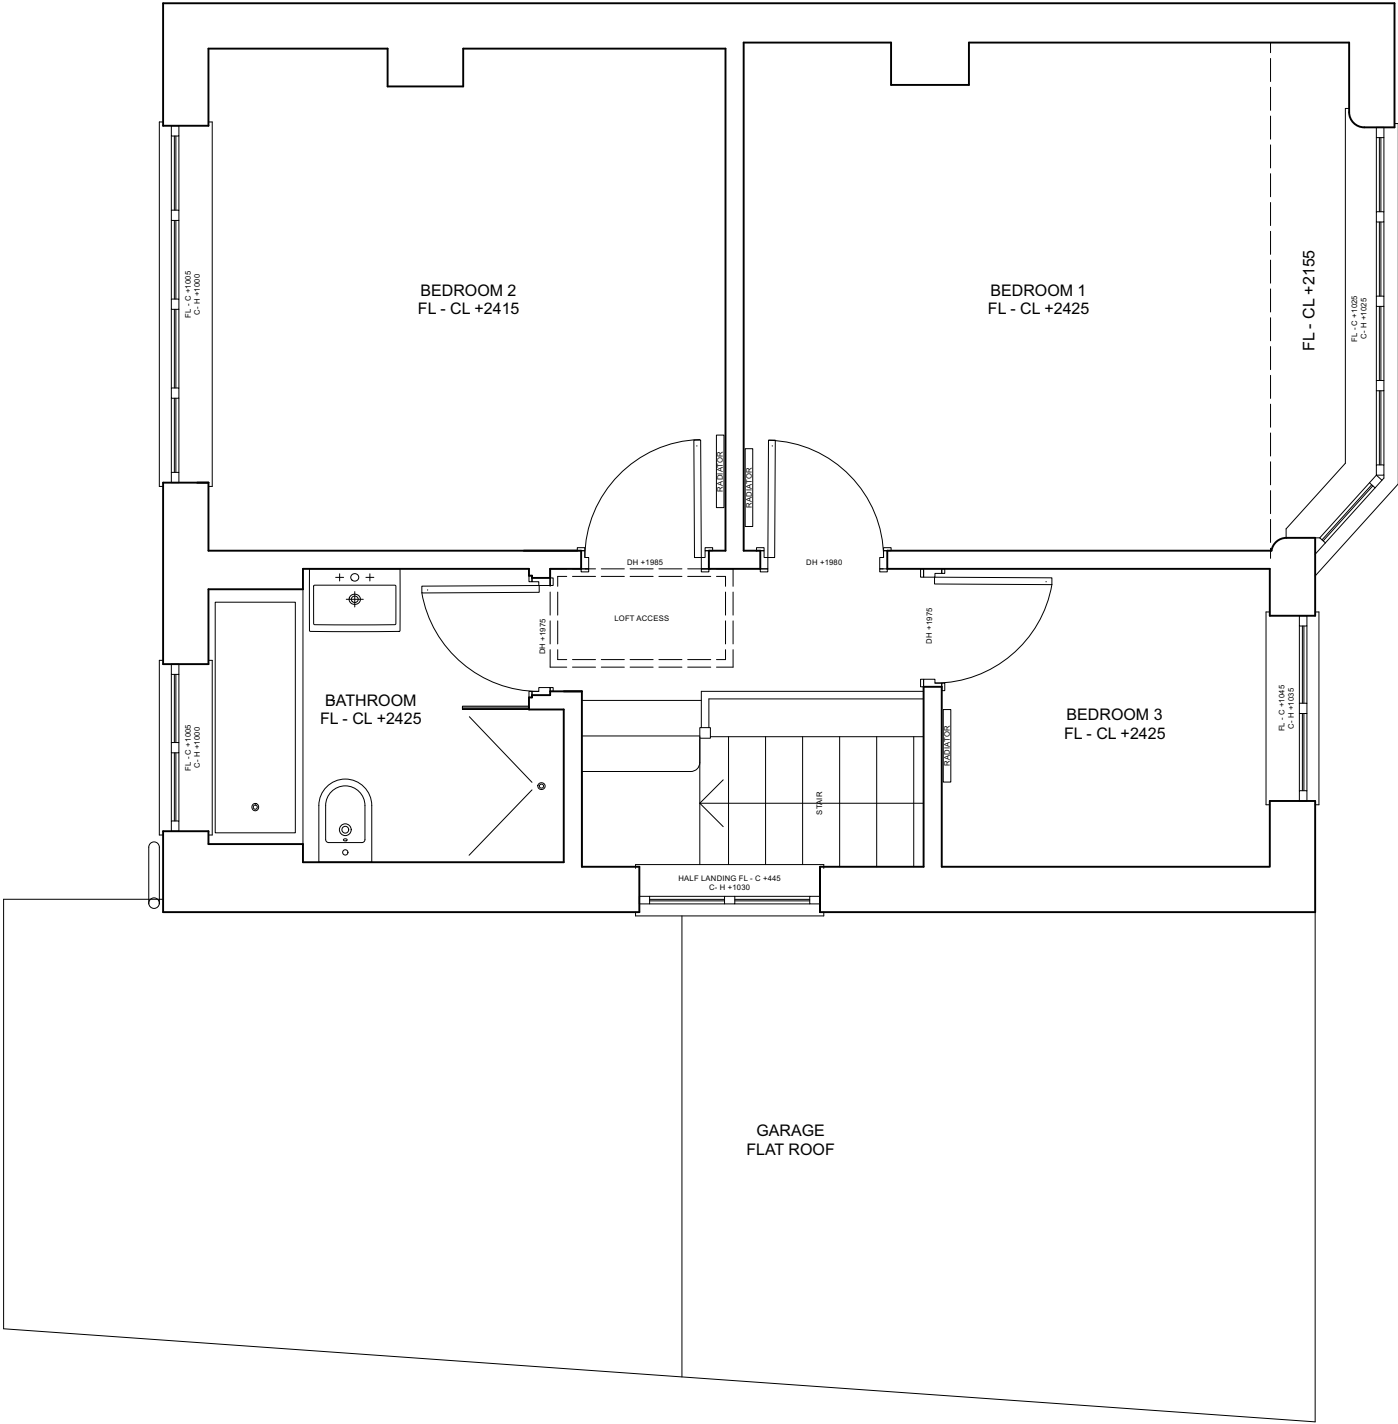


FOR PLANNING

 


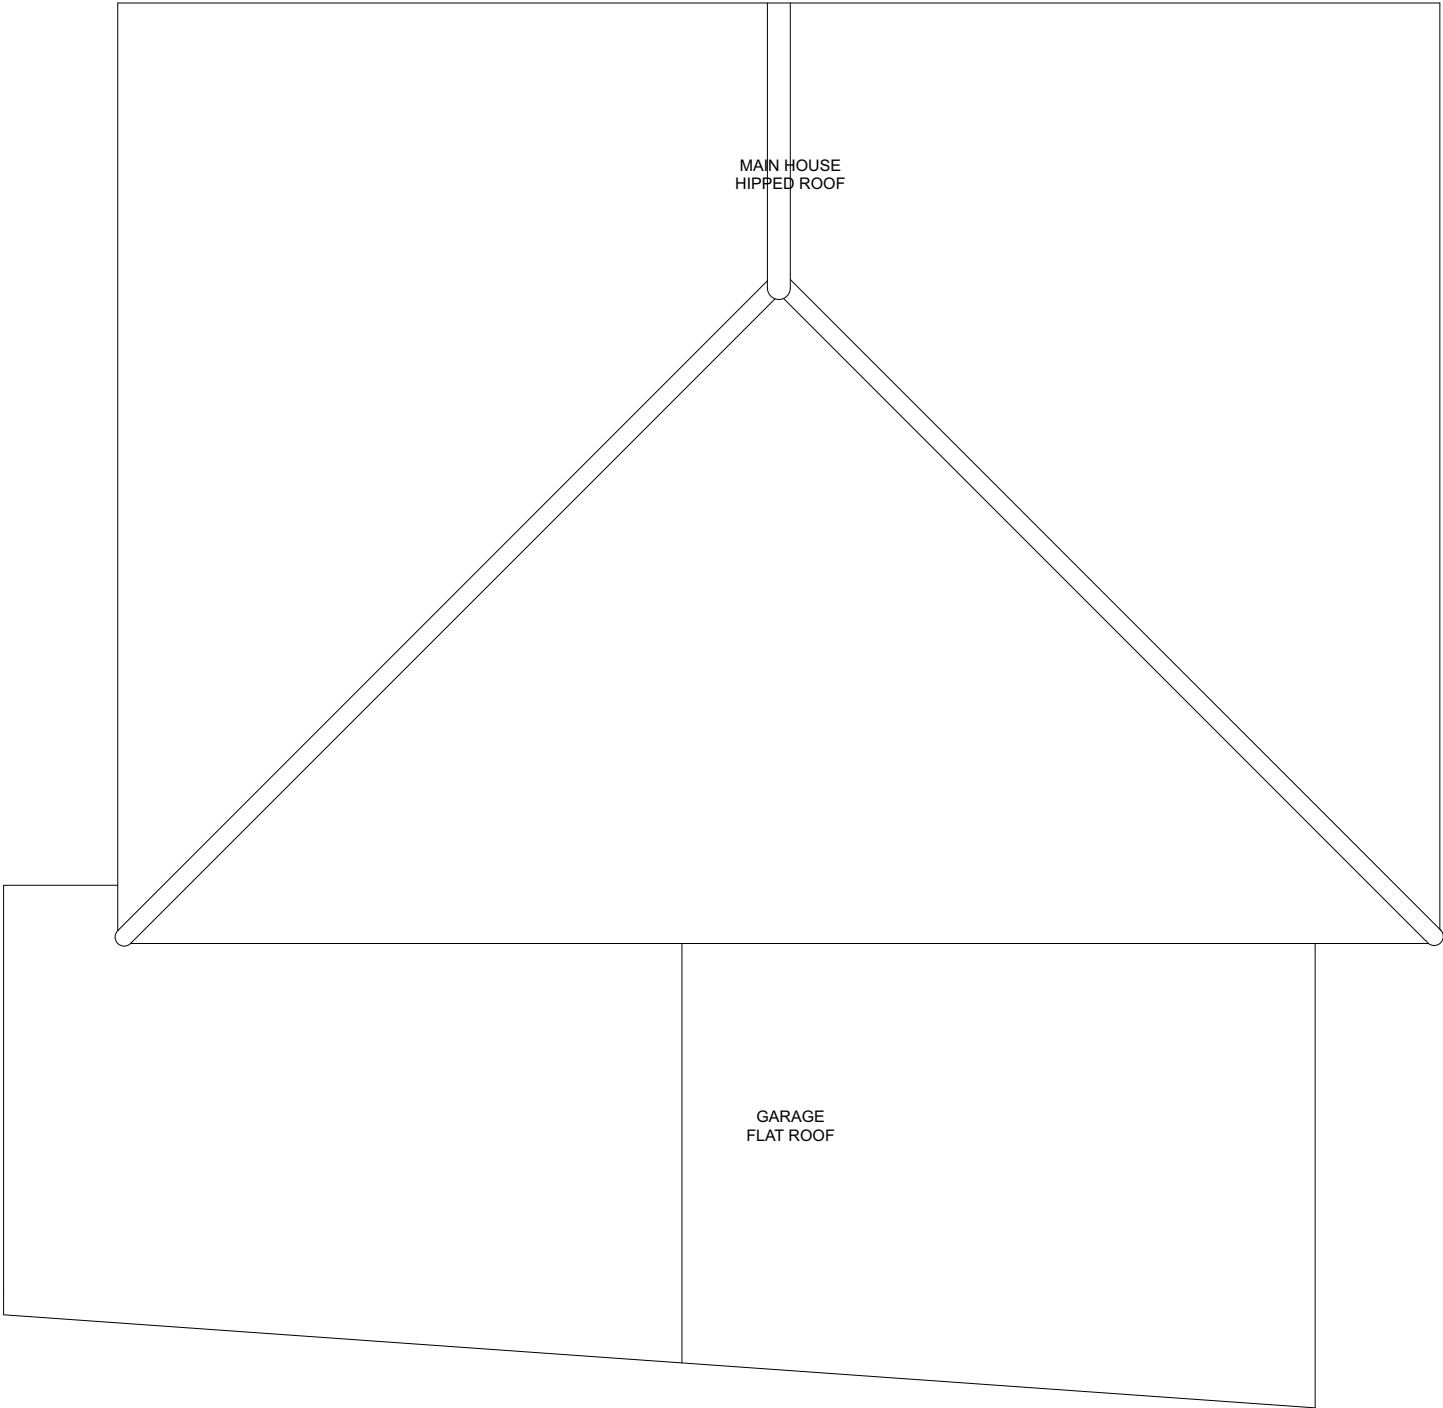

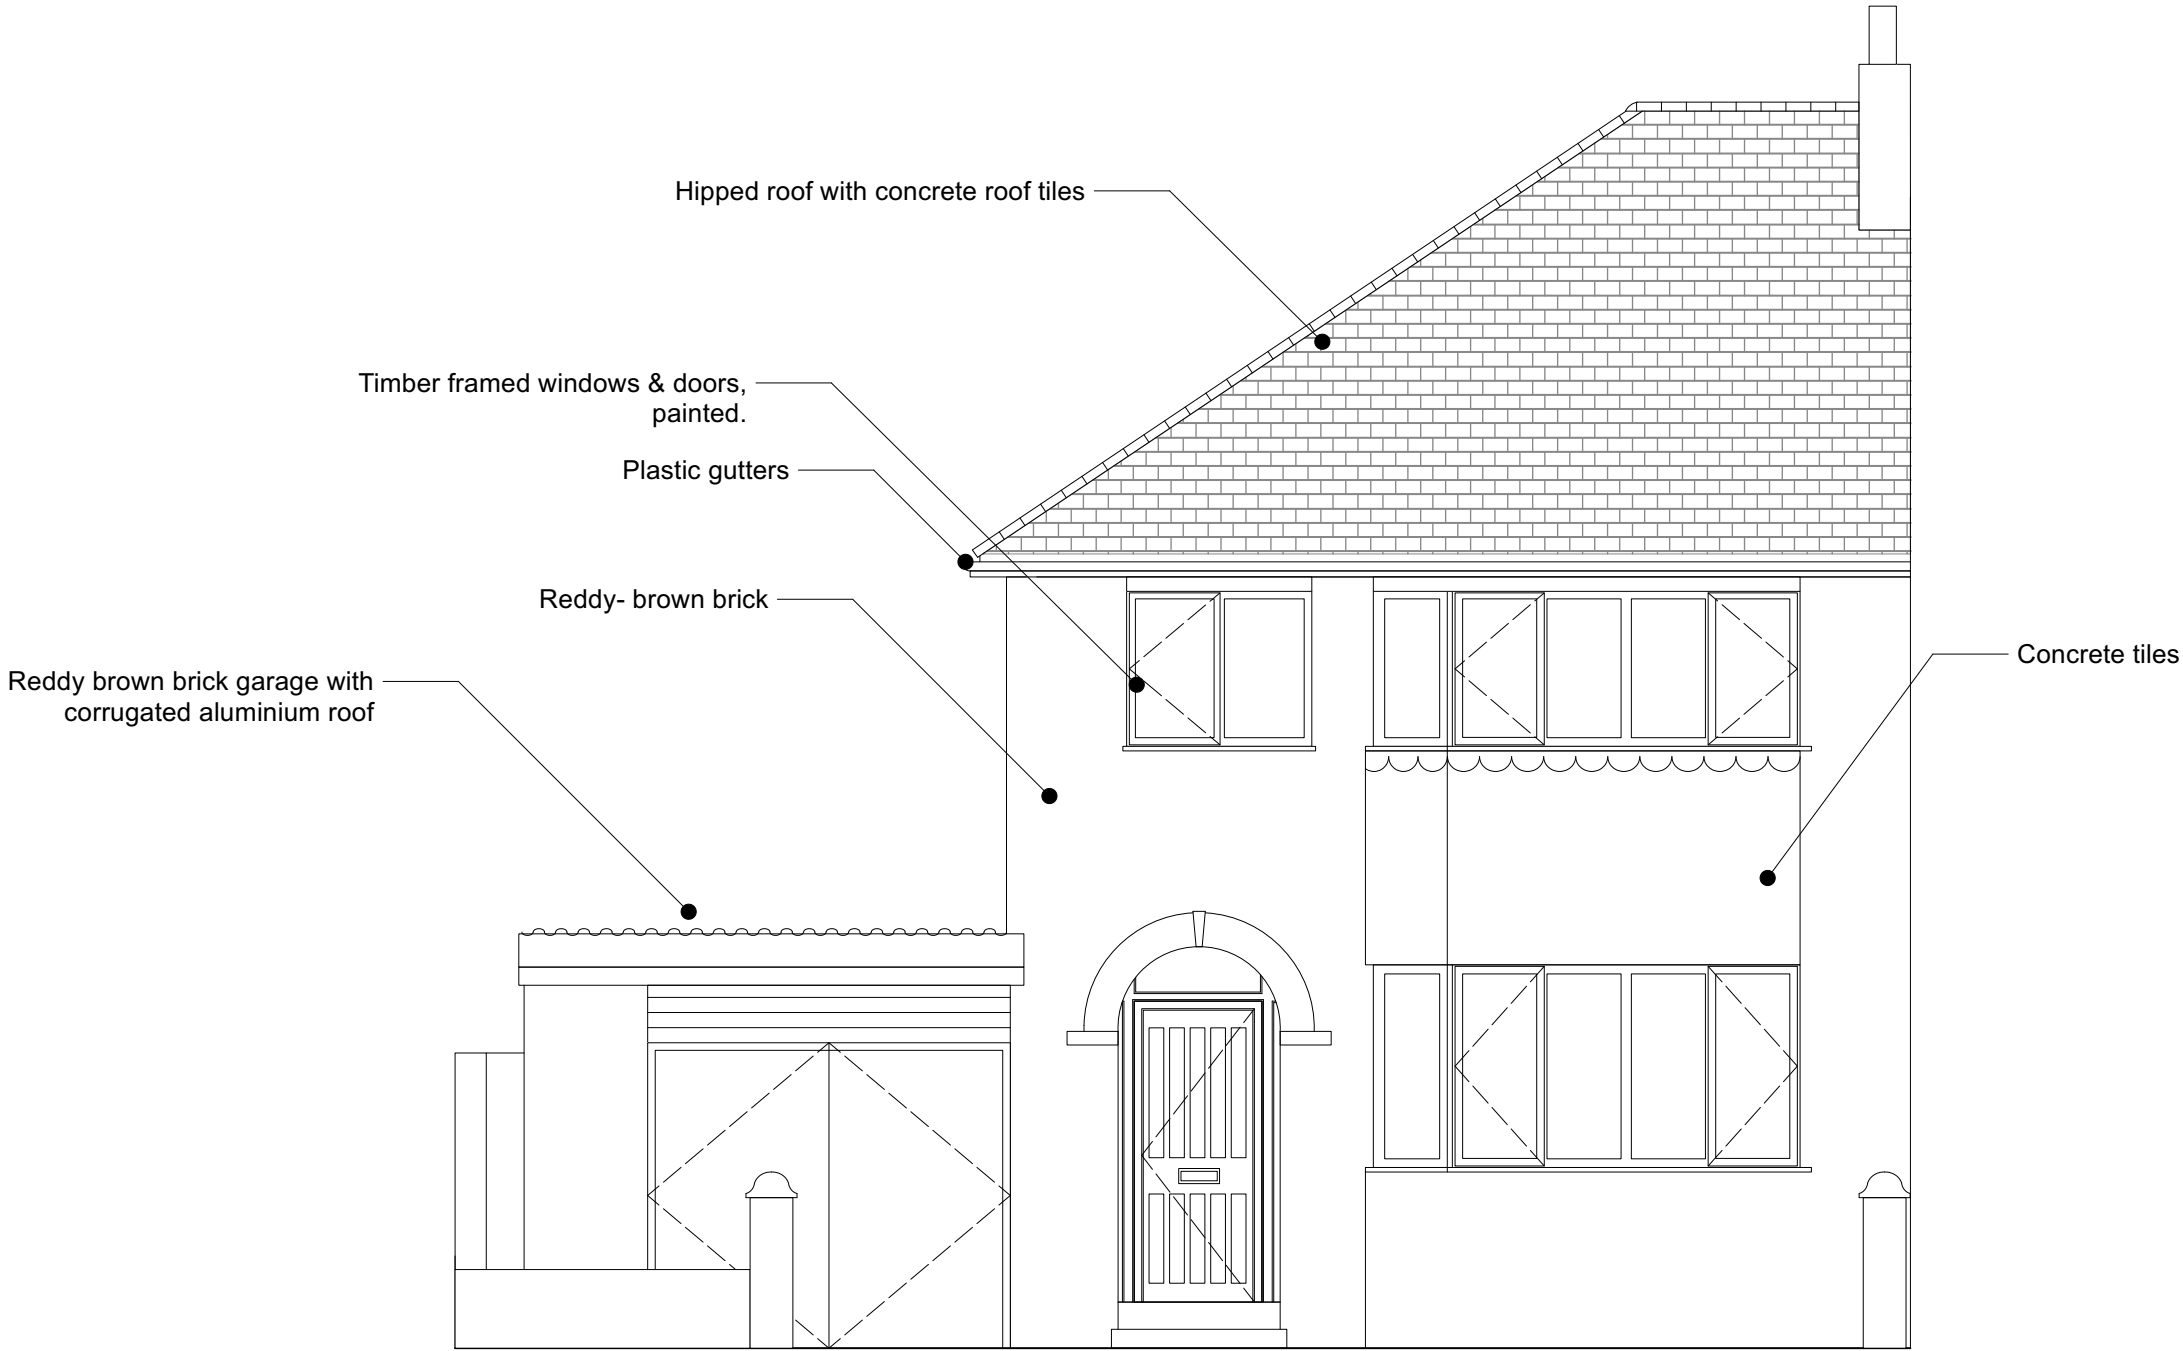


FOR PLANNING

 

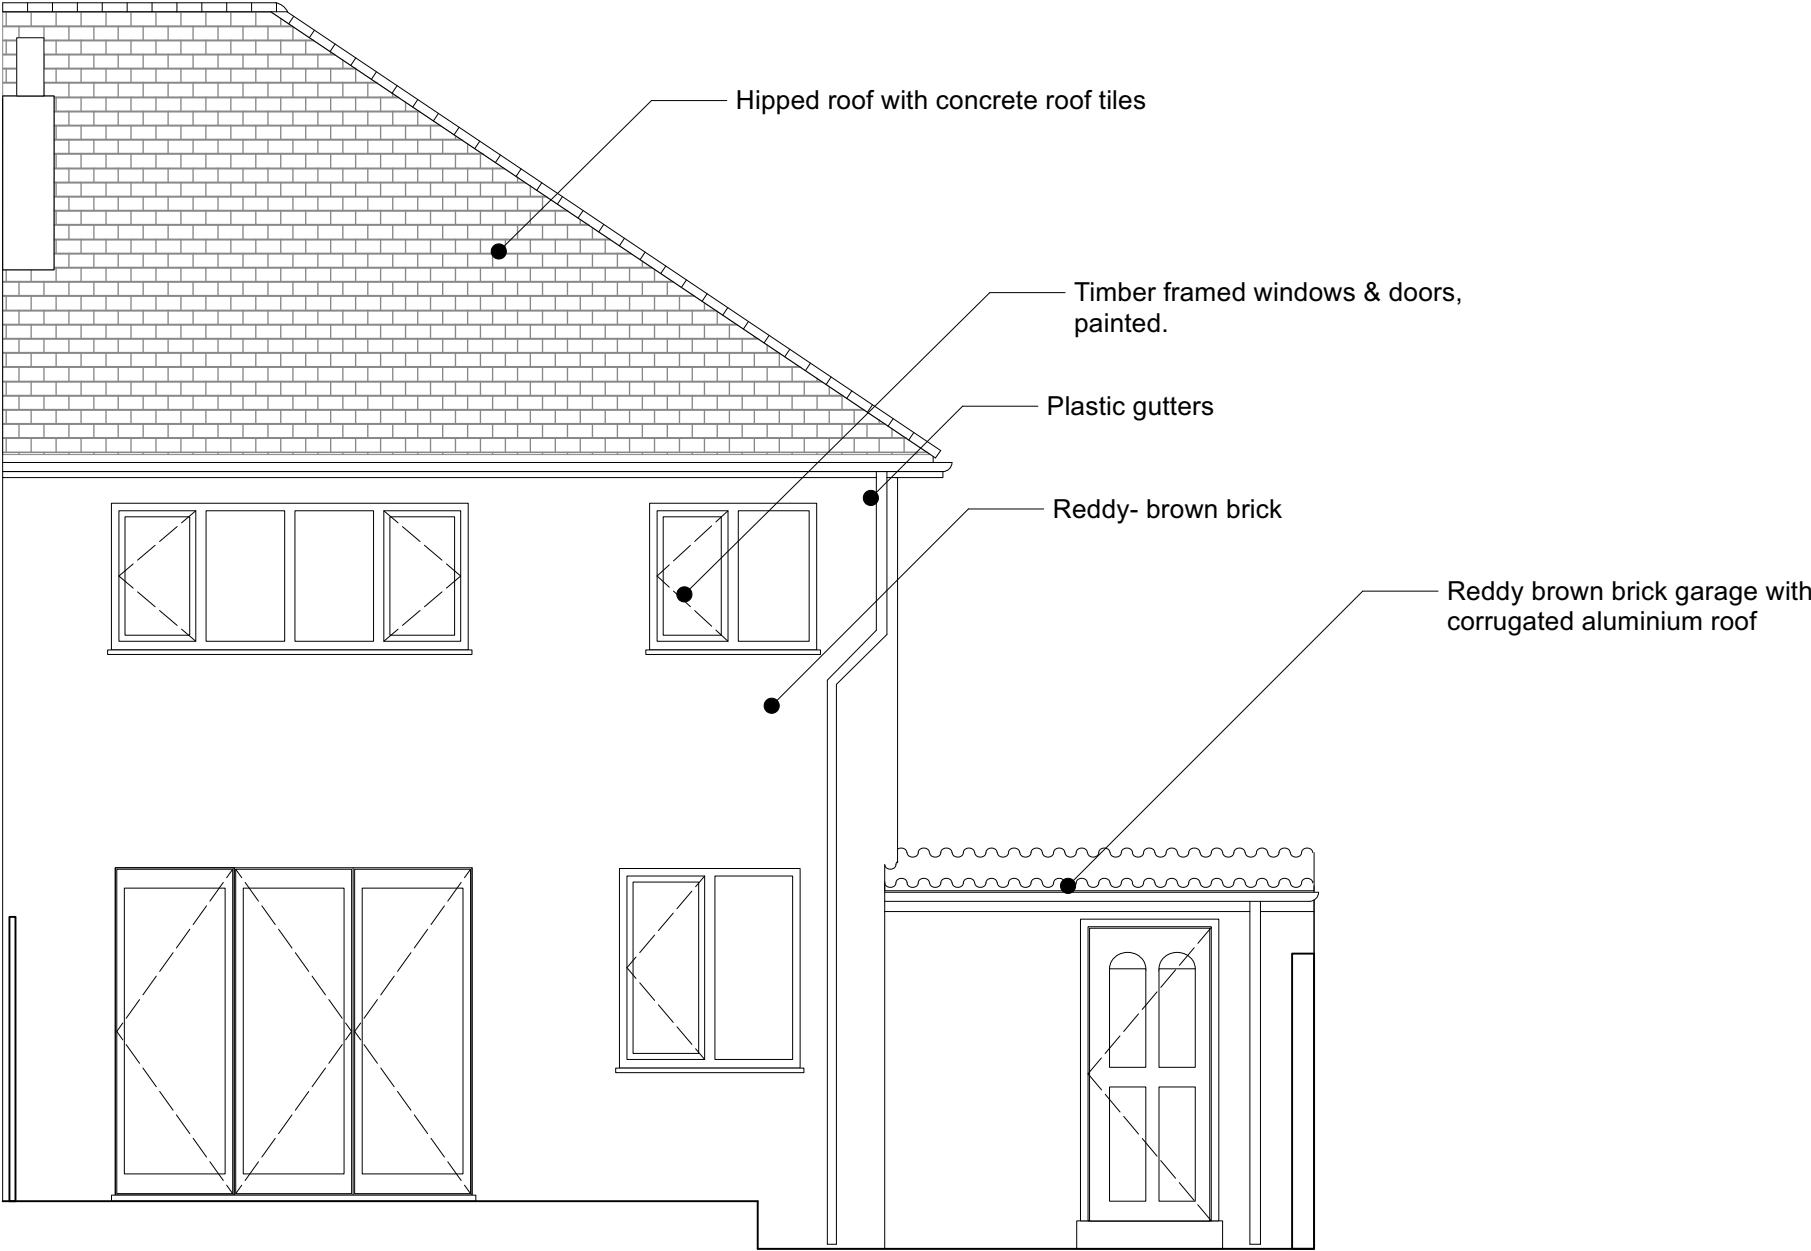


FOR PLANNING

 


EDITIONAL
STUDIO

Drawing
Existing
Back Elevation
Project
Groby Road

Contact
post@editionalstudio.com
Scale 1:50 @ A3 Date 13.09.21 Drawing No. 046_L05_02_A

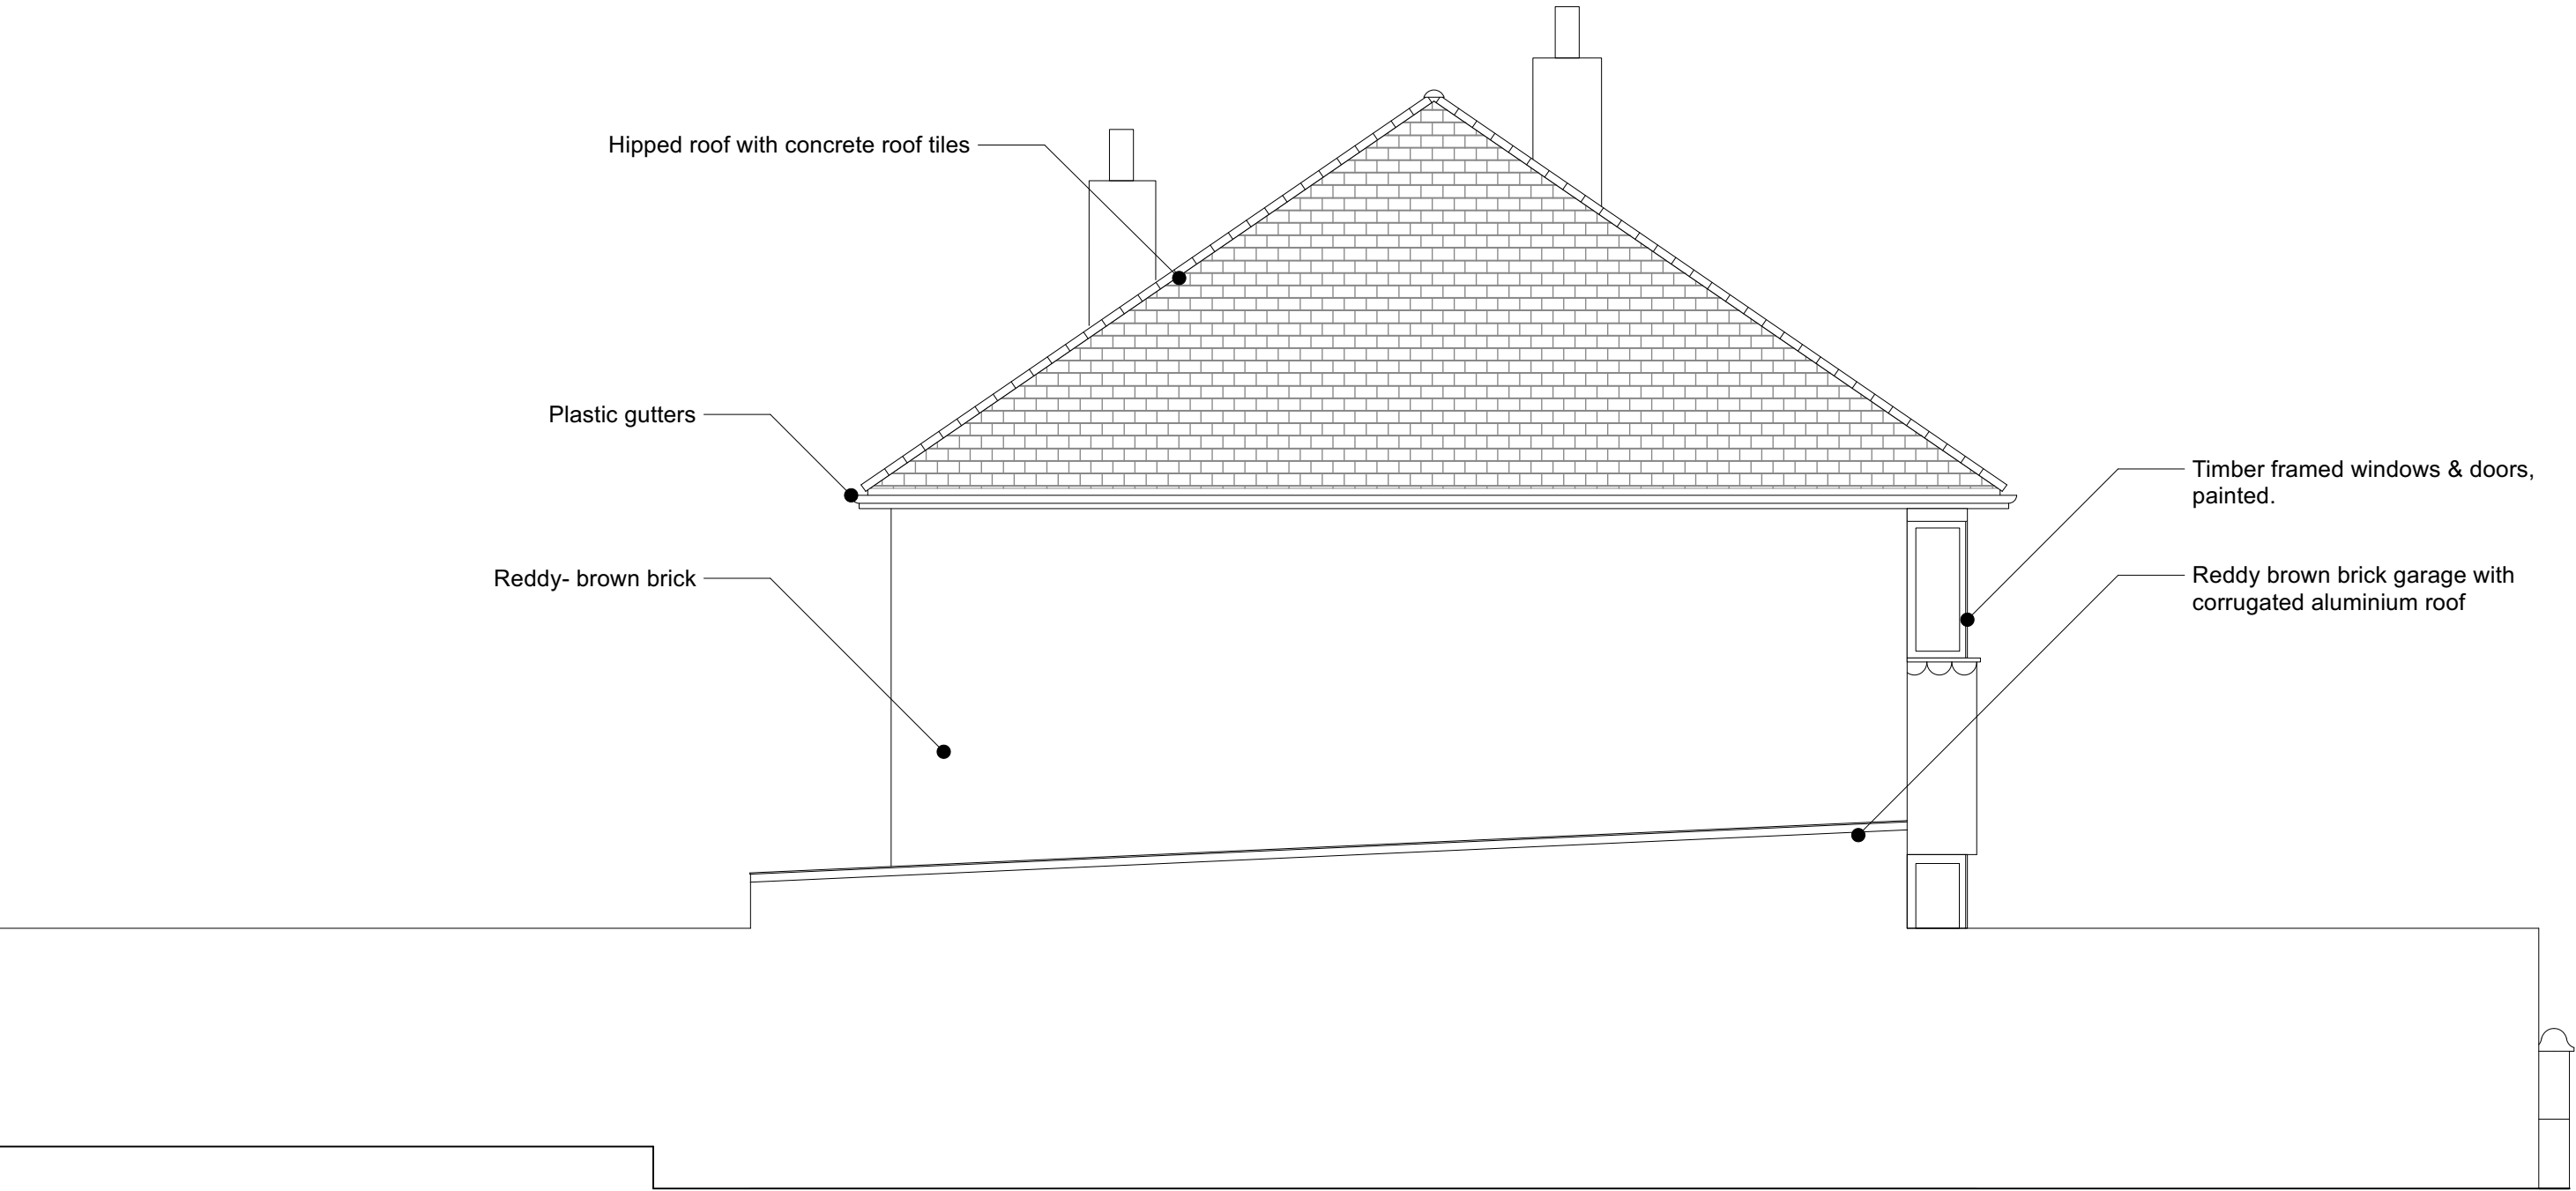

FOR PLANNING

 


**EDITIONAL
STUDIO**


Drawing
Existing
Side Elevation
Project
Groby Road

Contact
post@editionalstudio.com

Scale 1:50 @ A3	Date 13.09.21	Drawing No. 046_L05_03_A
--------------------	------------------	-----------------------------

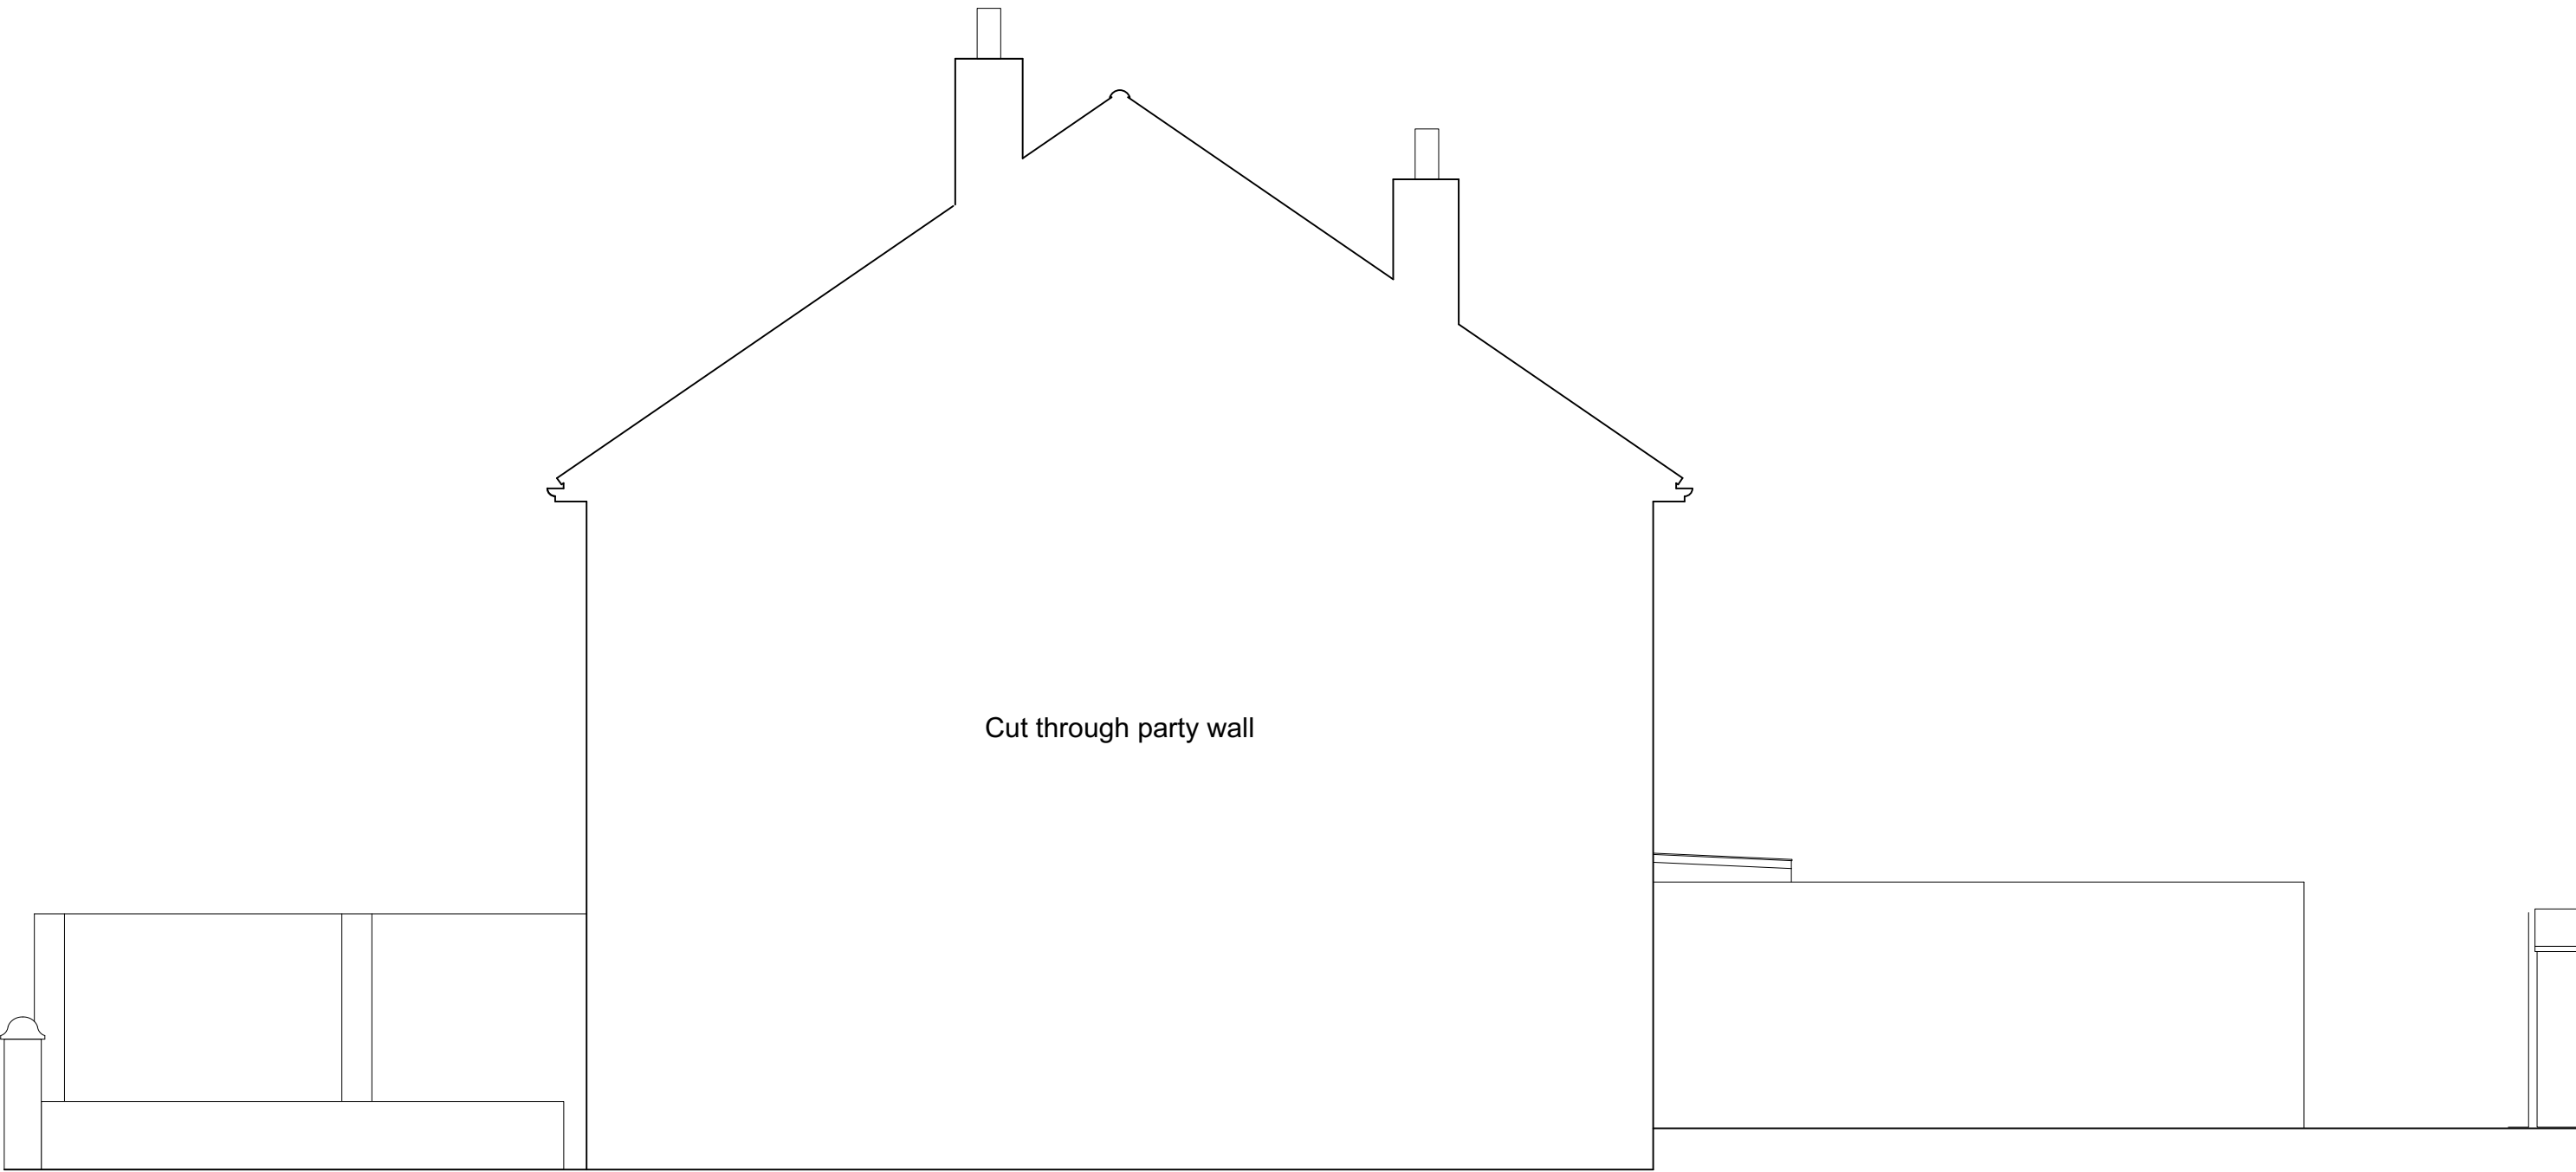

FOR PLANNING

 

**EDITIONAL
STUDIO**

Drawing
Existing
Side Elevation
Project
Groby Road

Contact
post@editionalstudio.com

Scale 1:50 @ A3	Date 13.09.21	Drawing No. 046_L05_04_A
--------------------	------------------	-----------------------------