



WALL TYPE LEGENDS

	Common Solid Wall Construction
	Cavity Wall Construction
	Exterior Solid Wall Construction
	Alley Solid Wall Construction

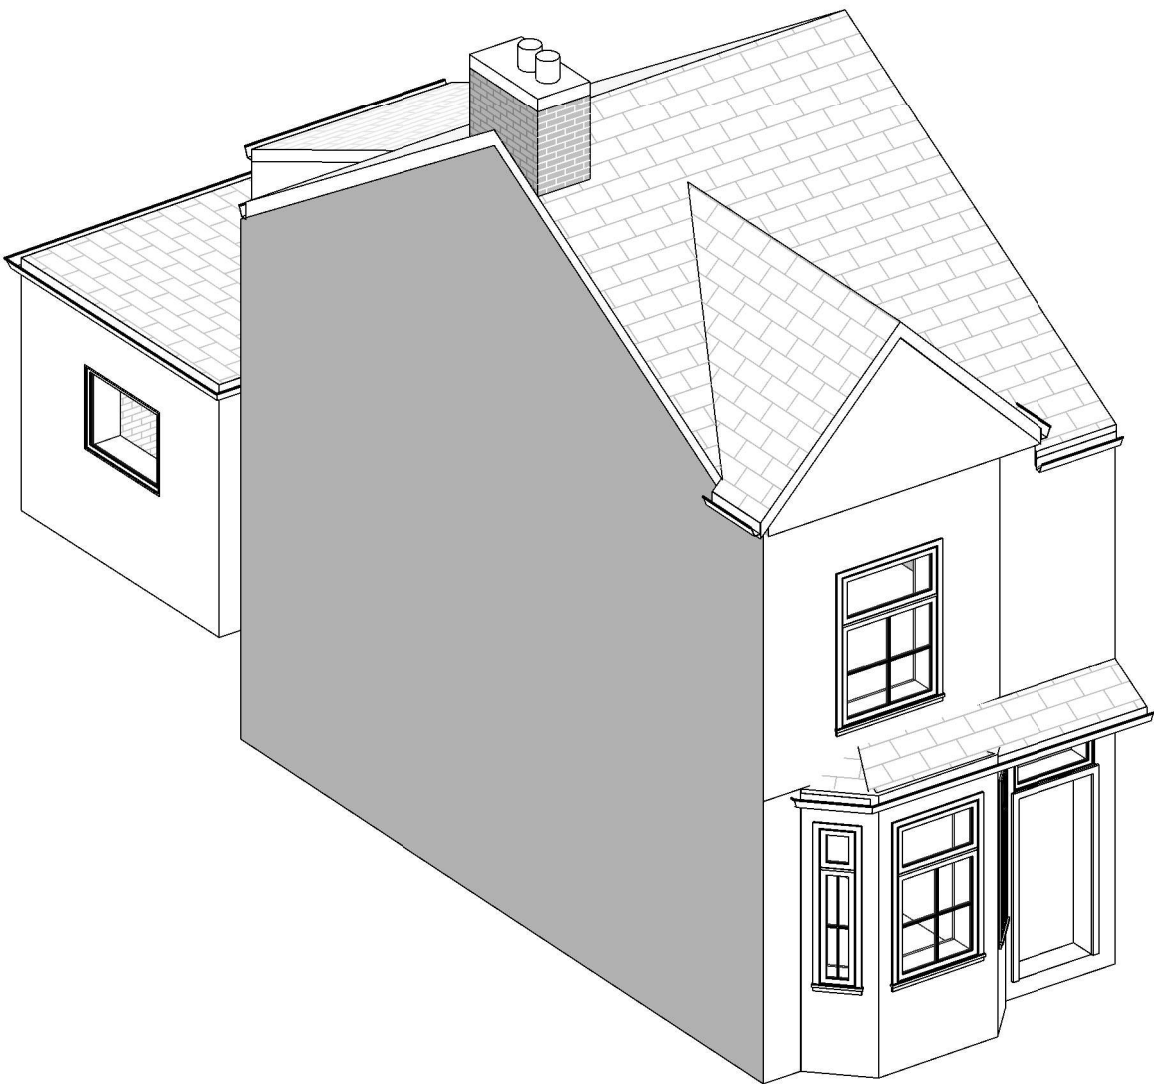


1 3D VIEW_1

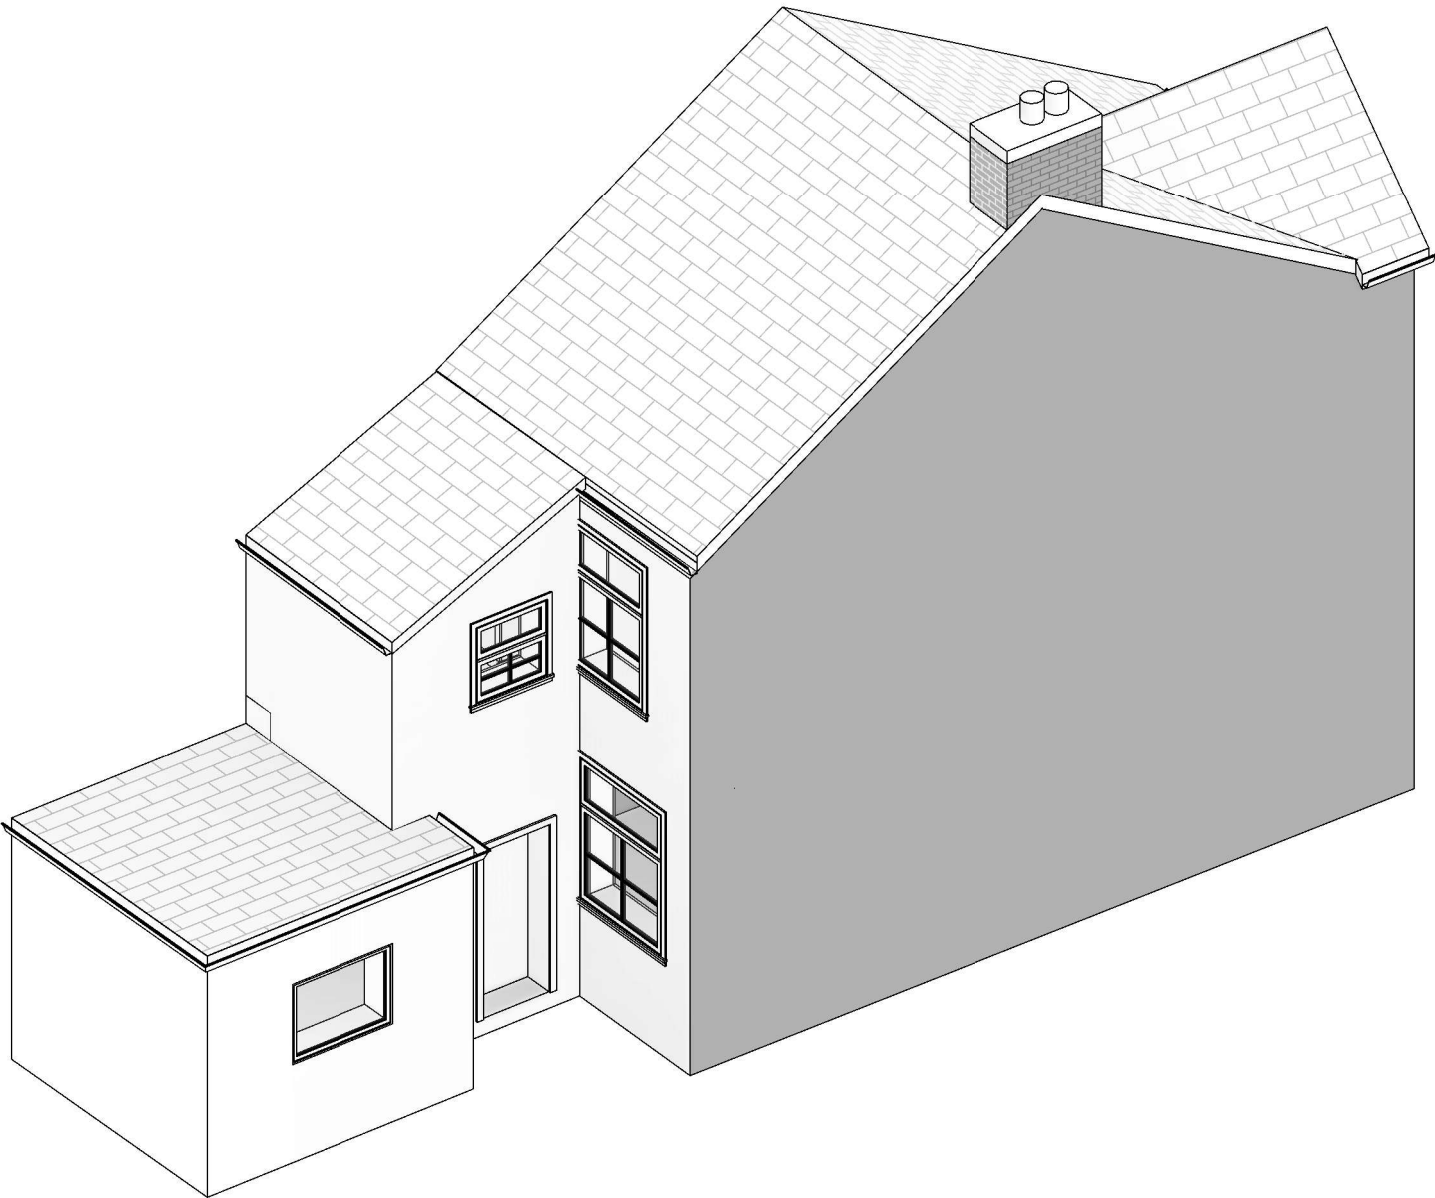

2 3D VIEW_2

No.	Description	Date

Nationwide Drones info@nationwidedrones.co.uk 0117 990 2880	Project	20 Wincombe Street		Client :  E.ON	
	Postal code	M14 7PJ			
	Sheet	3D View		Date 01-10-2022	Project Number
				Drawn By	Checked By Danny Mackeown
				Scale (@ A3) 1 : 1	
				Drawing Number A01	
				REV	

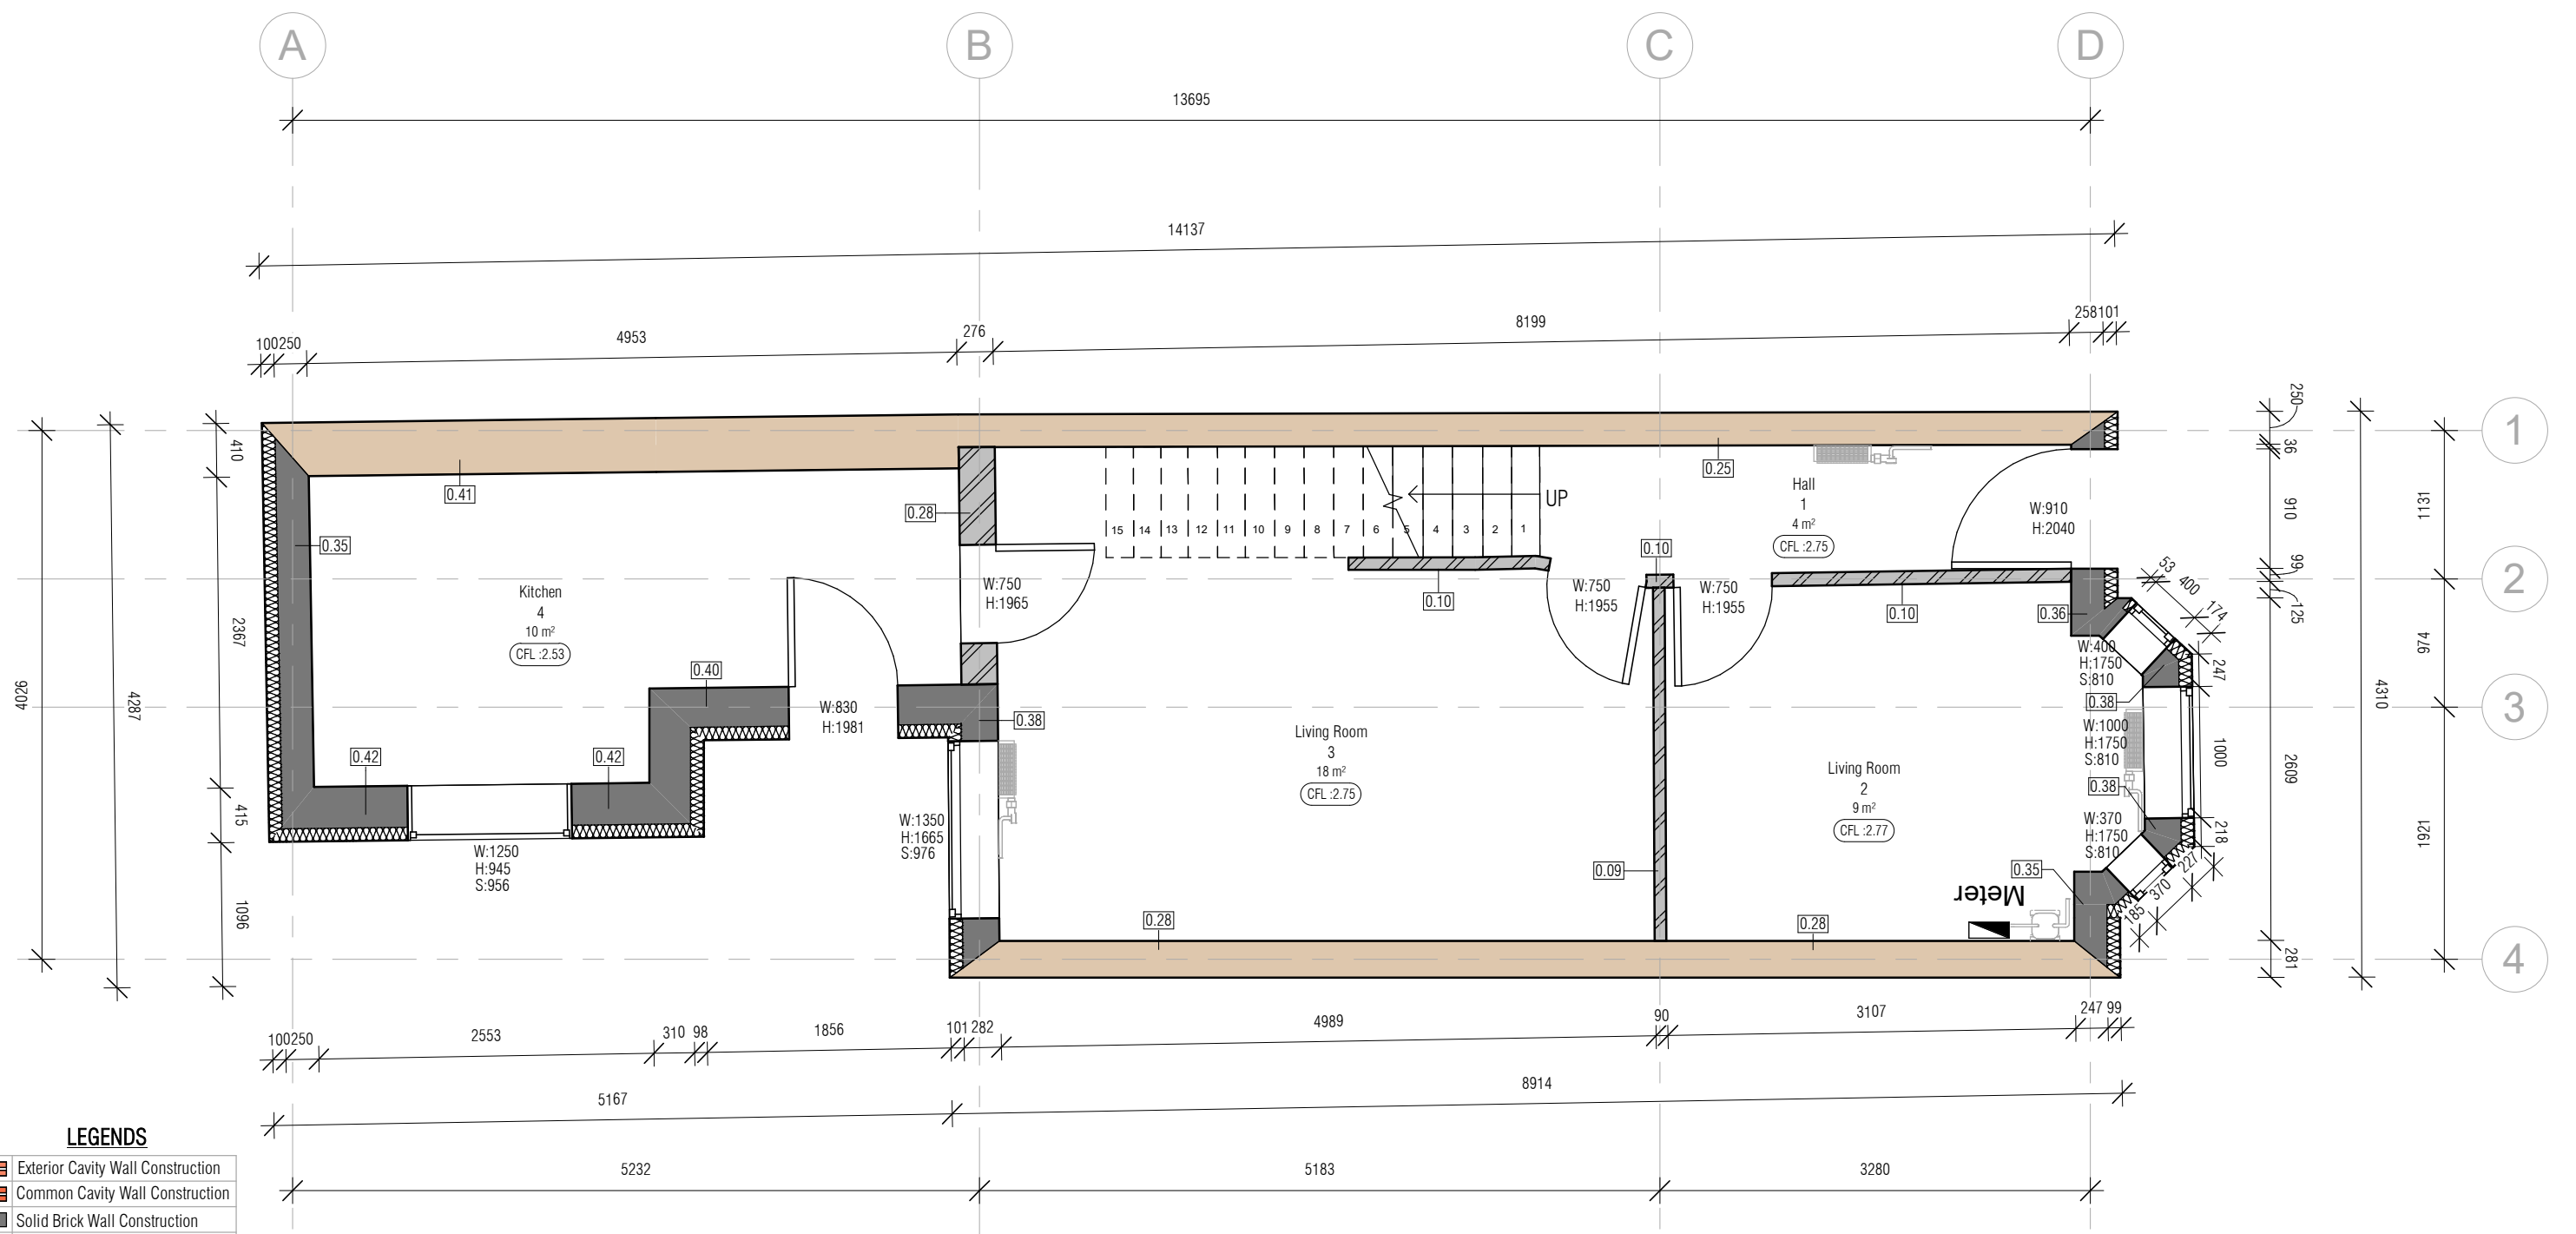


No.	Description	Date

Nationwide Drones
info@nationwidedrones.co.uk
0117 990 2880

Project	20 Wincombe Street
Postal code	M14 7PJ
Sheet	Ground Floor Plan

Client :  E.ON

Date 01-10-2022	Project Number	Scale (@ A3) As indicated	REV
Drawn By	Checked By Danny Mackeown	Drawing Number A02	

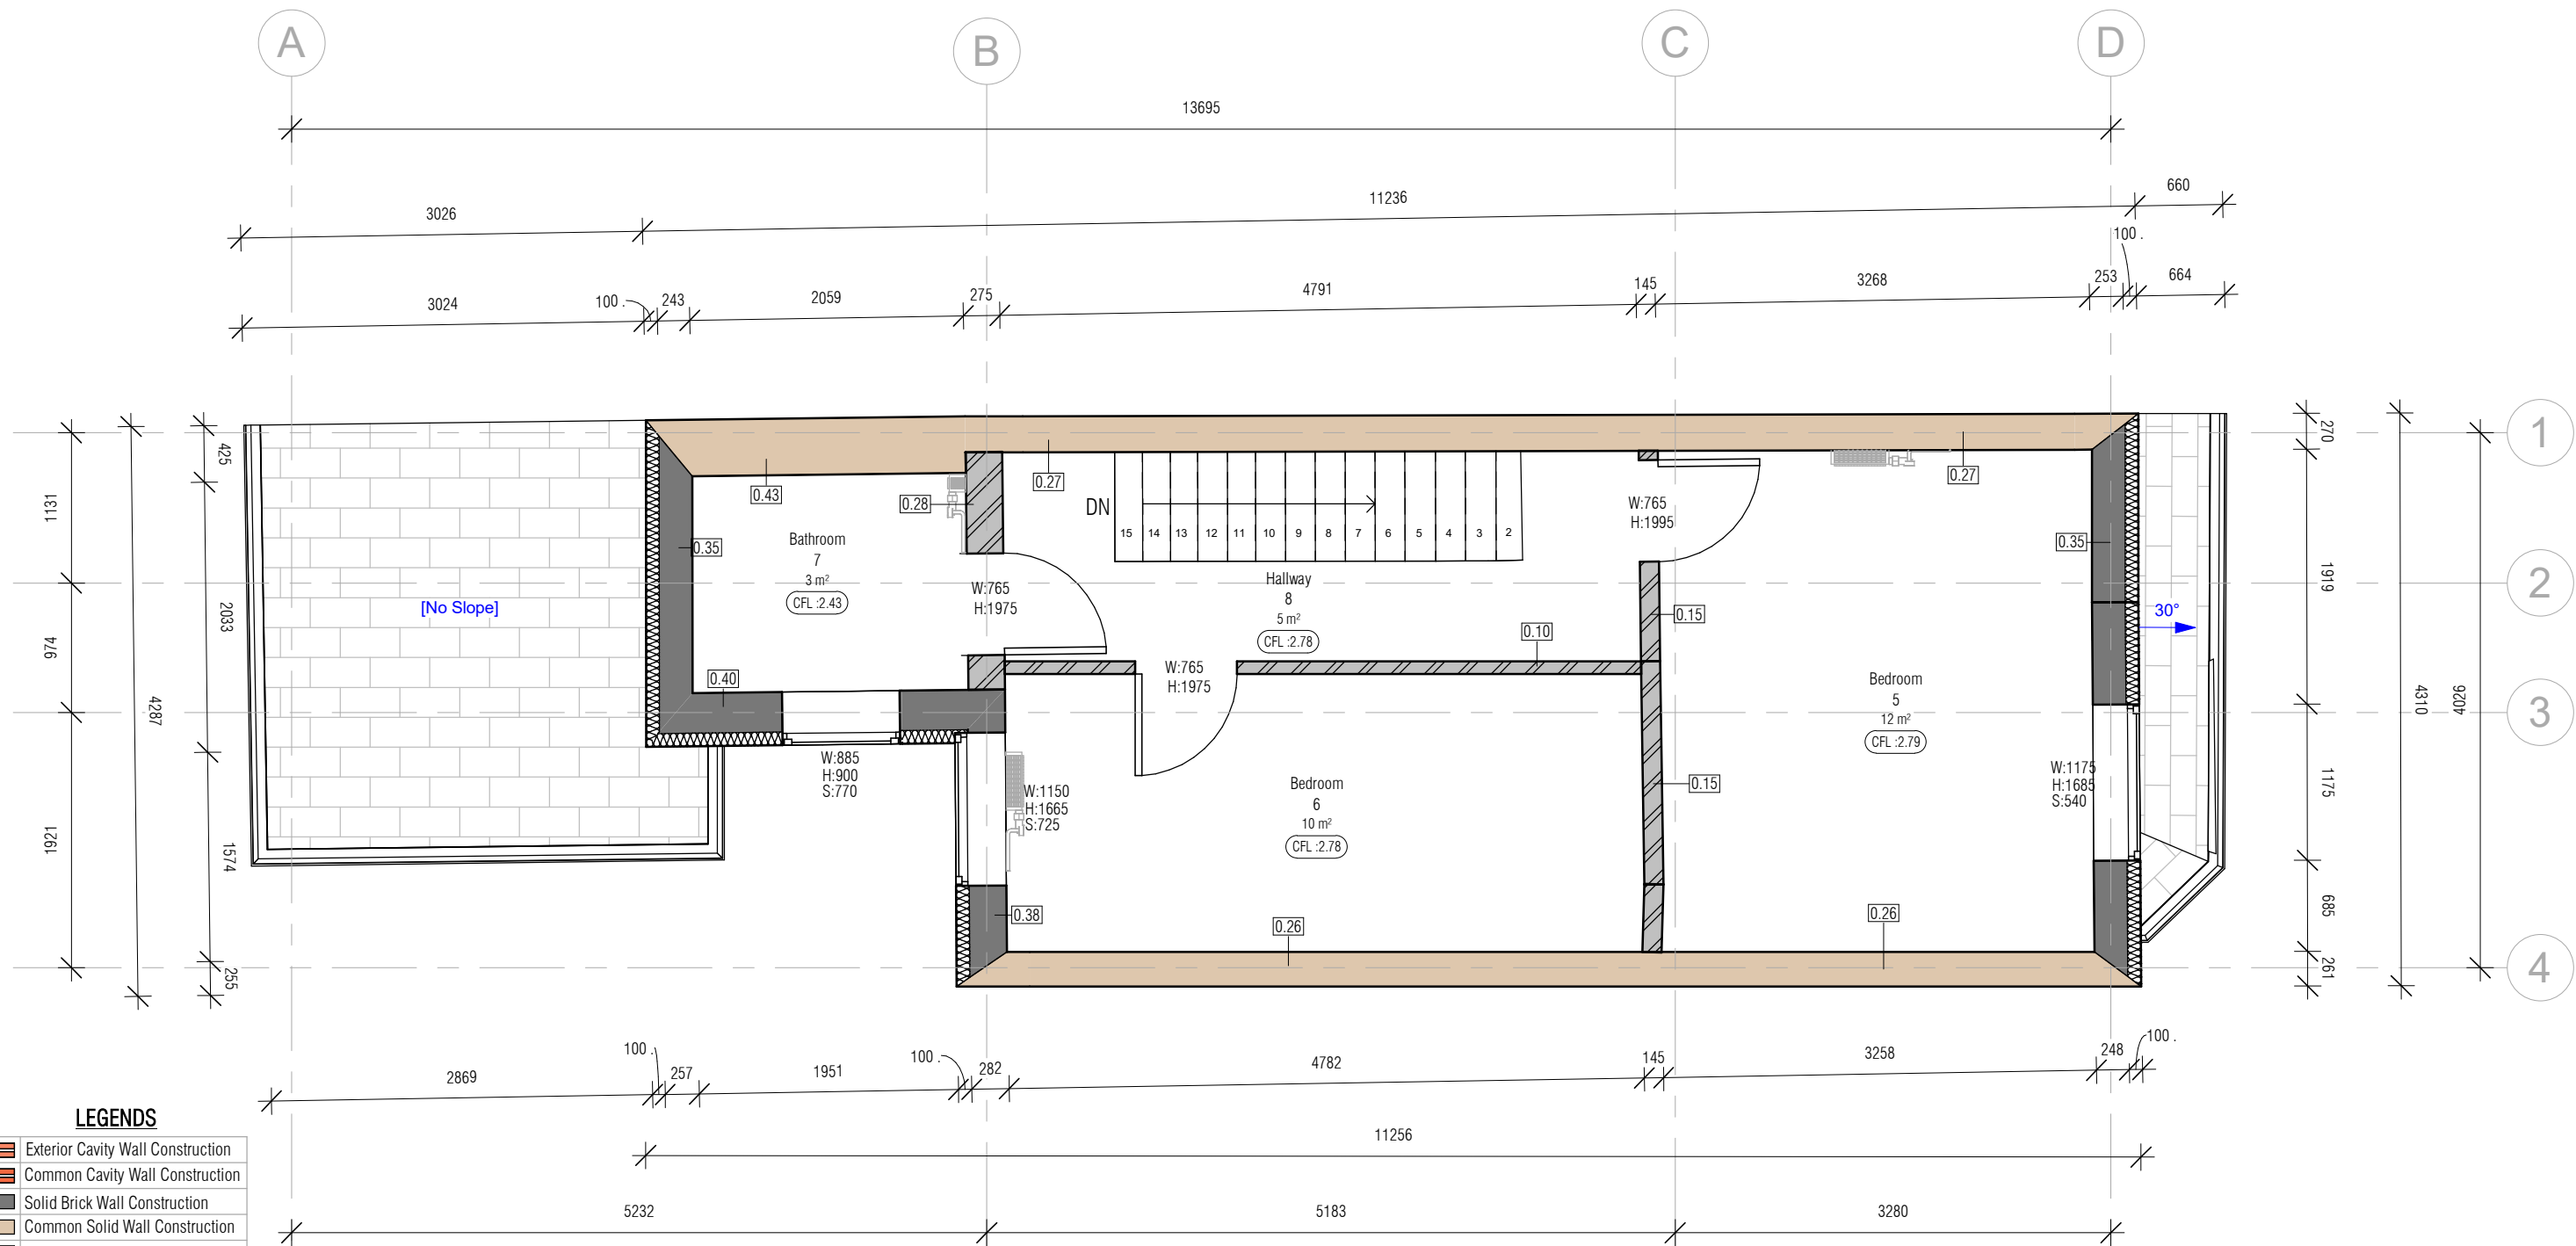


LEGENDS

	Exterior Cavity Wall Construction
	Common Cavity Wall Construction
	Solid Brick Wall Construction
	Common Solid Wall Construction
	Interior Wall Cut
	Wooden Wall Construction
	Basic Wall (Not Insulated)
	Insulation(100mm)
	Panel Wall
	Gypsum-Plaster
	Earth Filling
FFL	Finish Floor Level
CFL	Ceiling Finish Level
W	Width
H	Height
SH	Sill Height
HH	Head Height

1 FIRST FLOOR PLAN

1 : 50

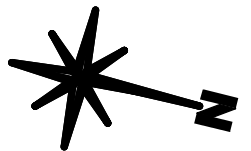


No.	Description	Date

Nationwide Drones
info@nationwidedrones.co.uk
0117 990 2880



Project **20 Wincombe Street**
Postal code **M14 7PJ**
Sheet **First Floor Plan**


Client : e.on E.ON			
Date 01-10-2022	Project Number	Scale (@ A3) As indicated	REV
Drawn By	Checked By Danny Mackeown	Drawing Number A03	

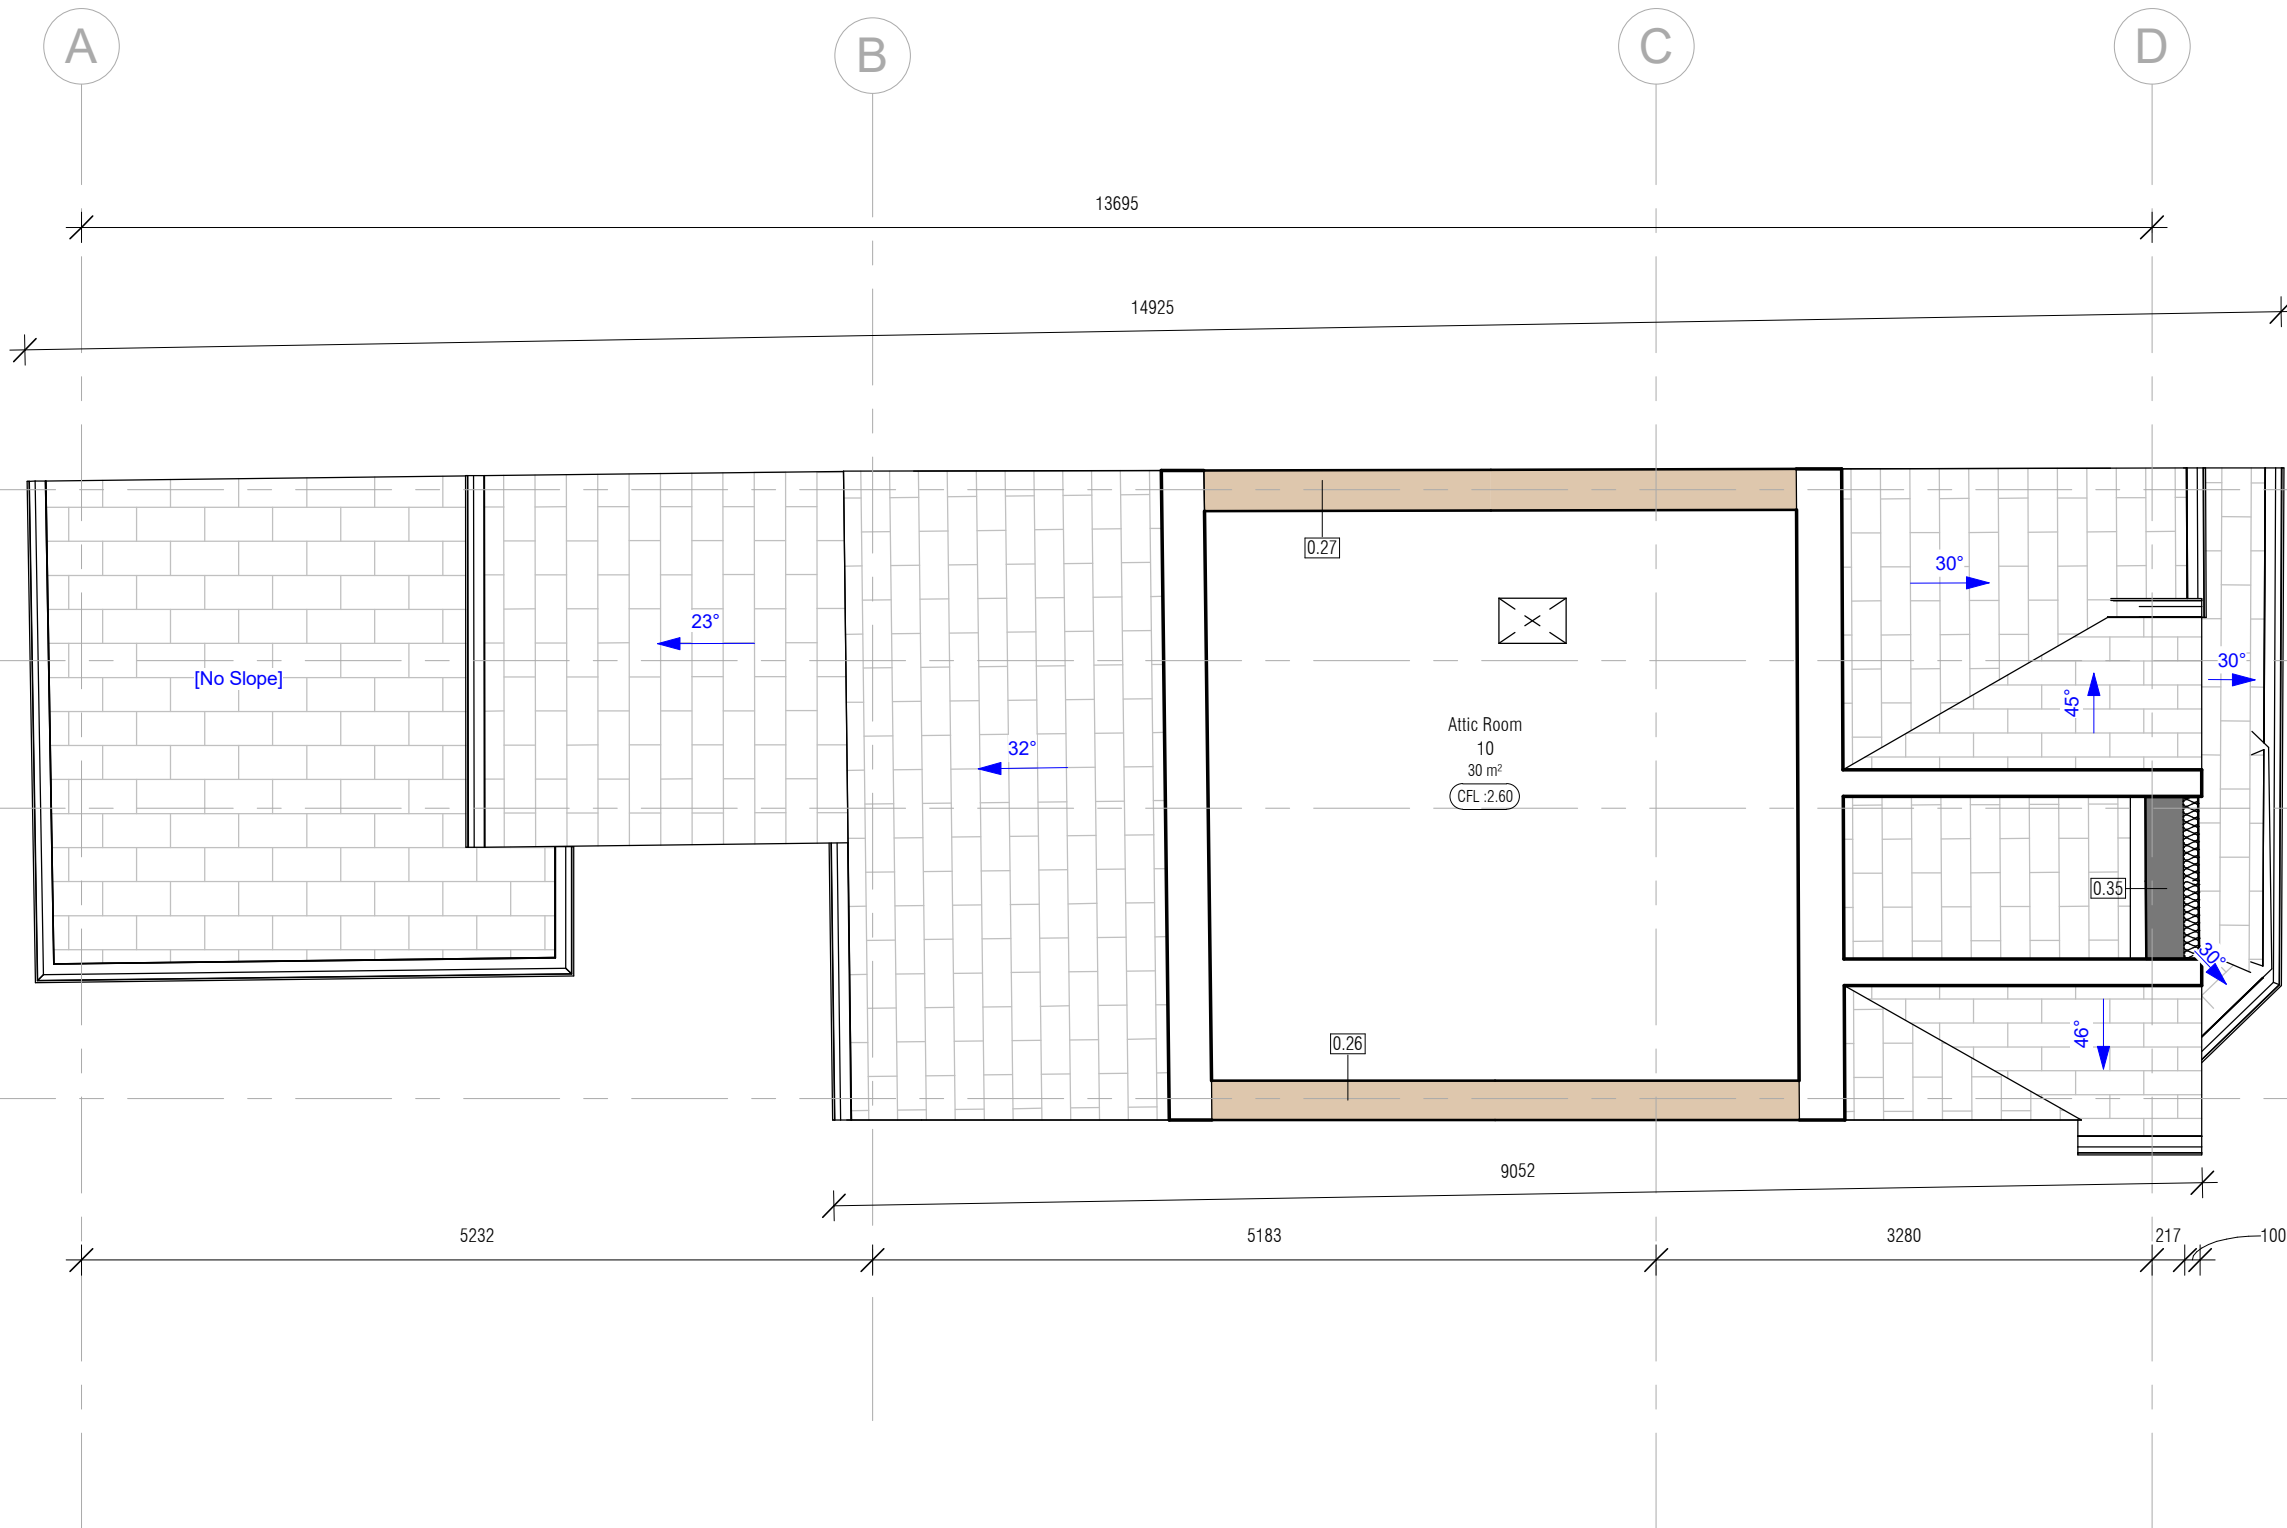

LEGENDS


	Exterior Cavity Wall Construction
	Common Cavity Wall Construction
	Solid Brick Wall Construction
	Common Solid Wall Construction
	Interior Wall Cut
	Wooden Wall Construction
	Basic Wall (Not Insulated)
	Insulation(100mm)
	Panel Wall
	Gypsum-Plaster
	Earth Filling
FFL	Finish Floor Level
CFL	Ceiling Finish Level
W	Width
H	Height
SH	Sill Height
HH	Head Height

1 ATTIC FLOOR PLAN
1 : 50

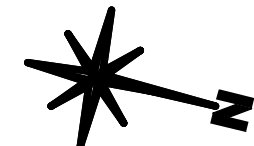


No.	Description	Date

 Nationwide Drones info@nationwidedrones.co.uk 0117 990 2880	Project 20 Wincombe Street	Client : E.ON	
	Postal code M14 7PJ	Date 01-10-2022	Project Number
Sheet Attic Floor Plan		Drawn By	Checked By Danny Mackeown
		Scale (@ A3) As indicated	REV
		Drawing Number A04	

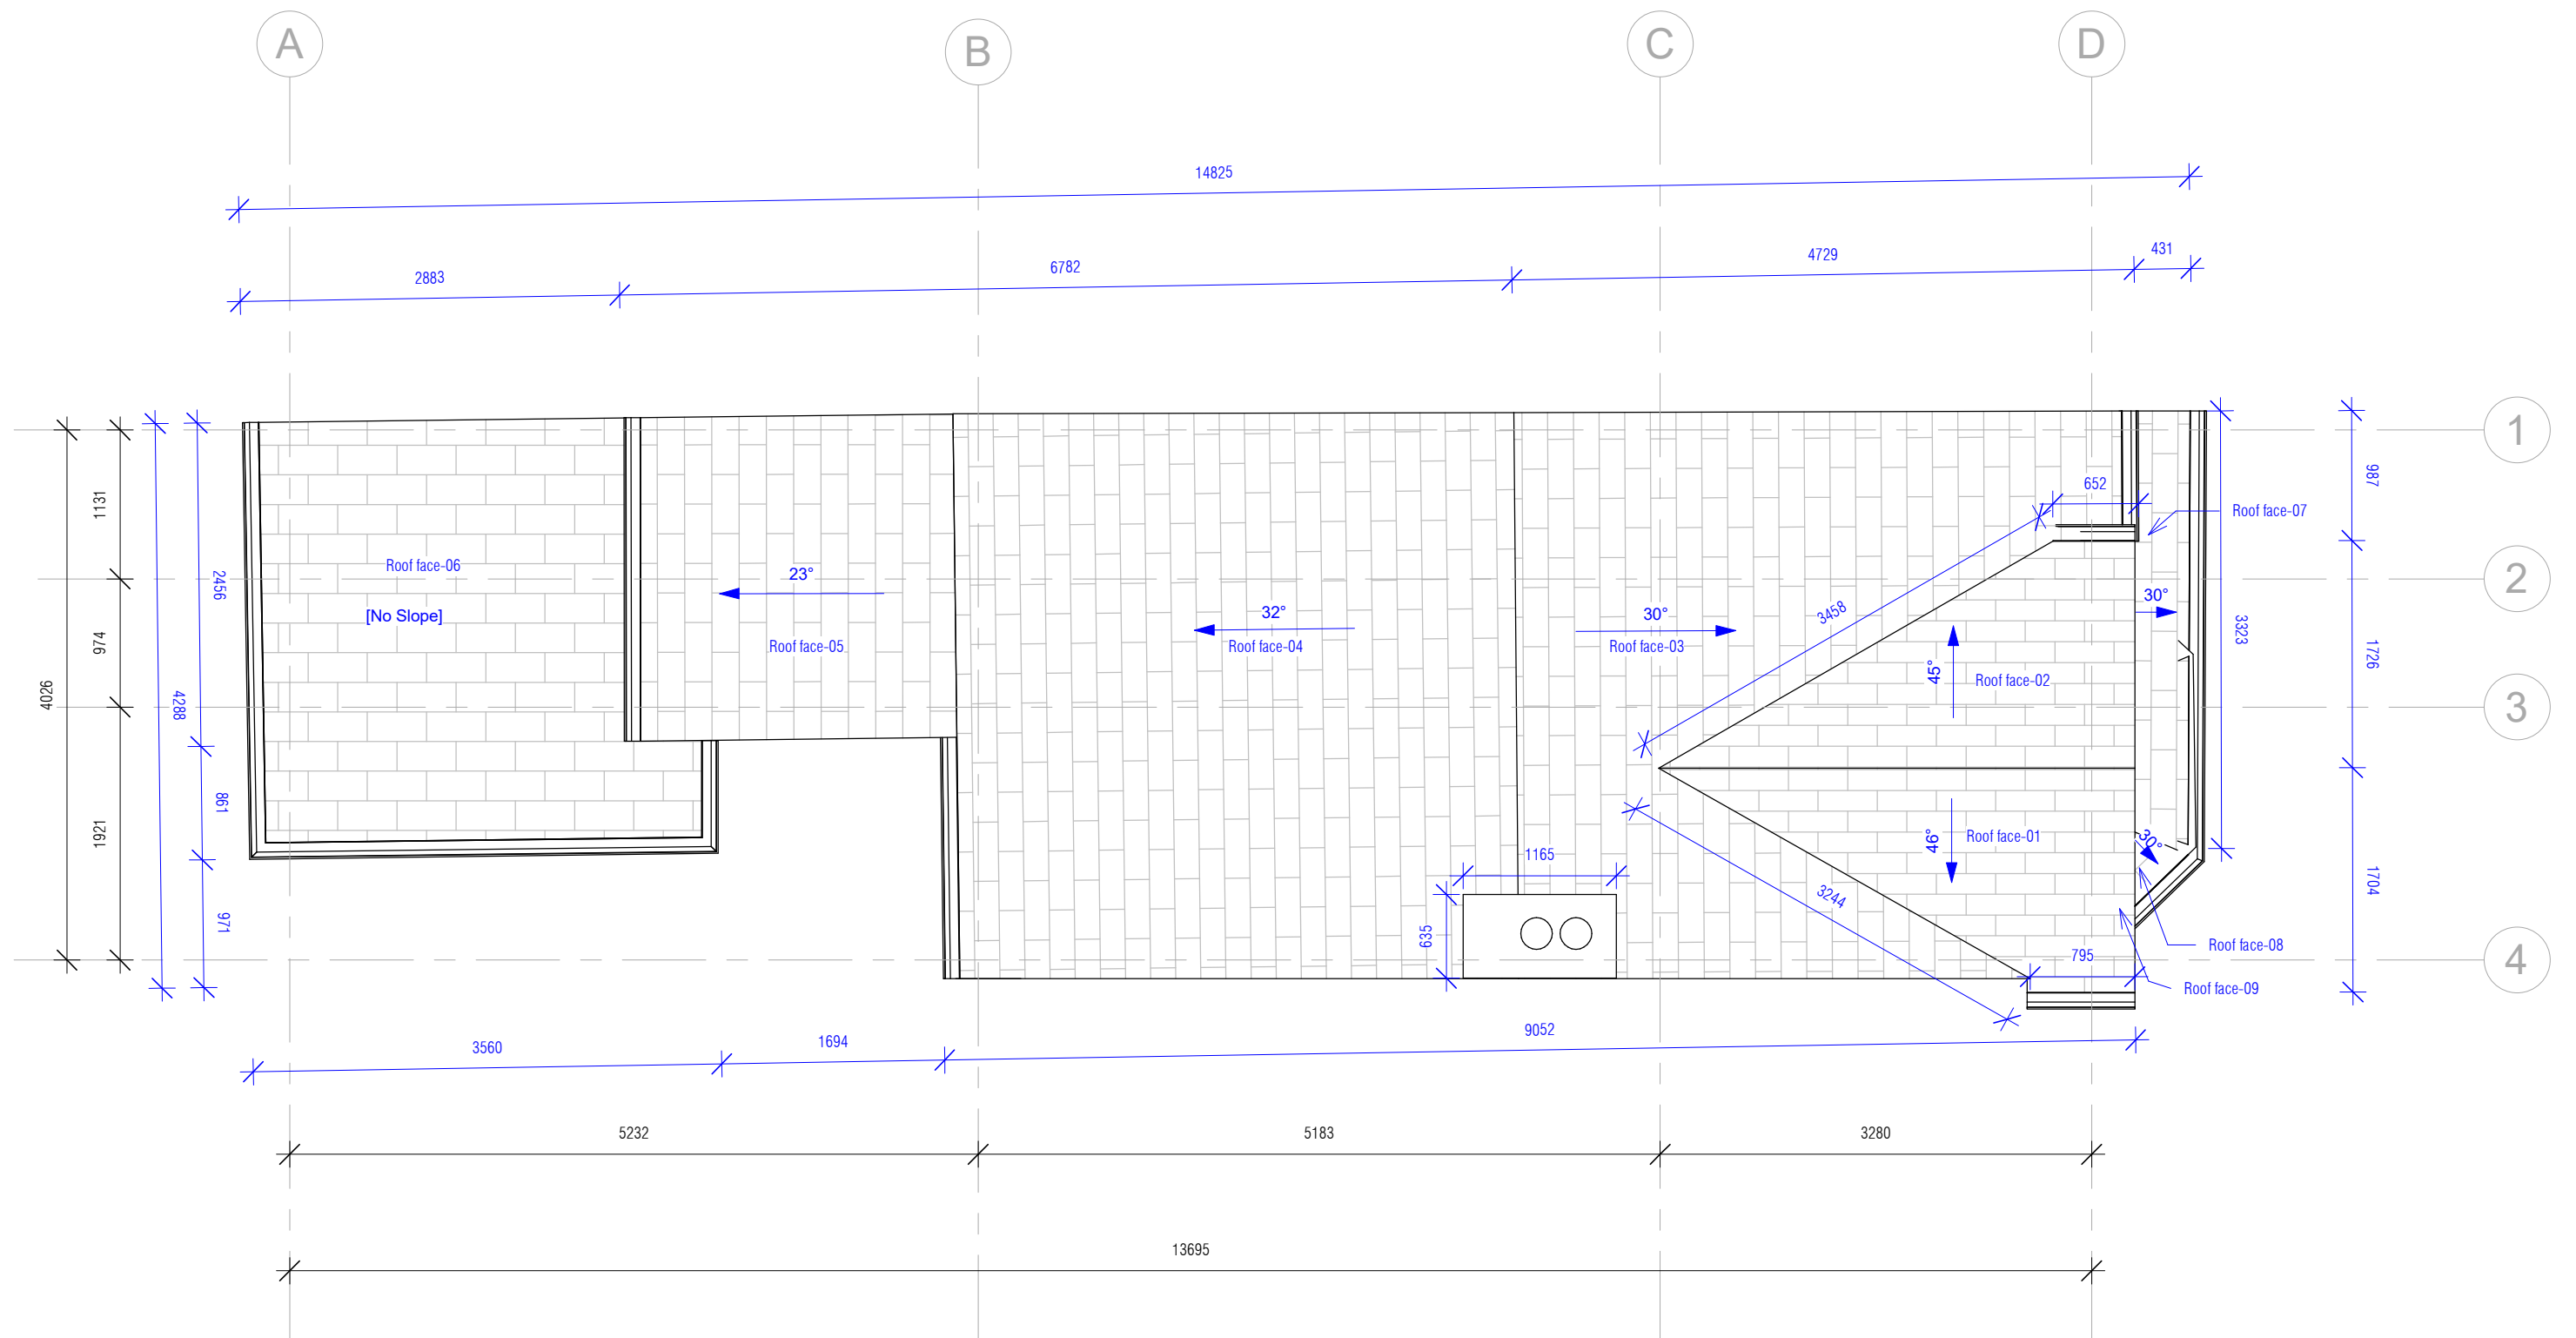

1 ROOF PLAN
1 : 50

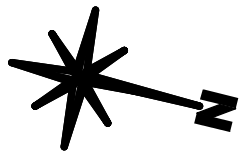


No.	Description	Date

Nationwide Drones info@nationwidedrones.co.uk 0117 990 2880	Project 20 Wincombe Street	Client : e-on E.ON	
	Postal code M14 7PJ	Date 01-10-2022	Project Number
Sheet Roof Plan		Drawn By	Checked By Danny Mackeown
		Scale (@ A3) As indicated	REV
		Drawing Number A05	



1 FRONT ELEVATION
1 : 50

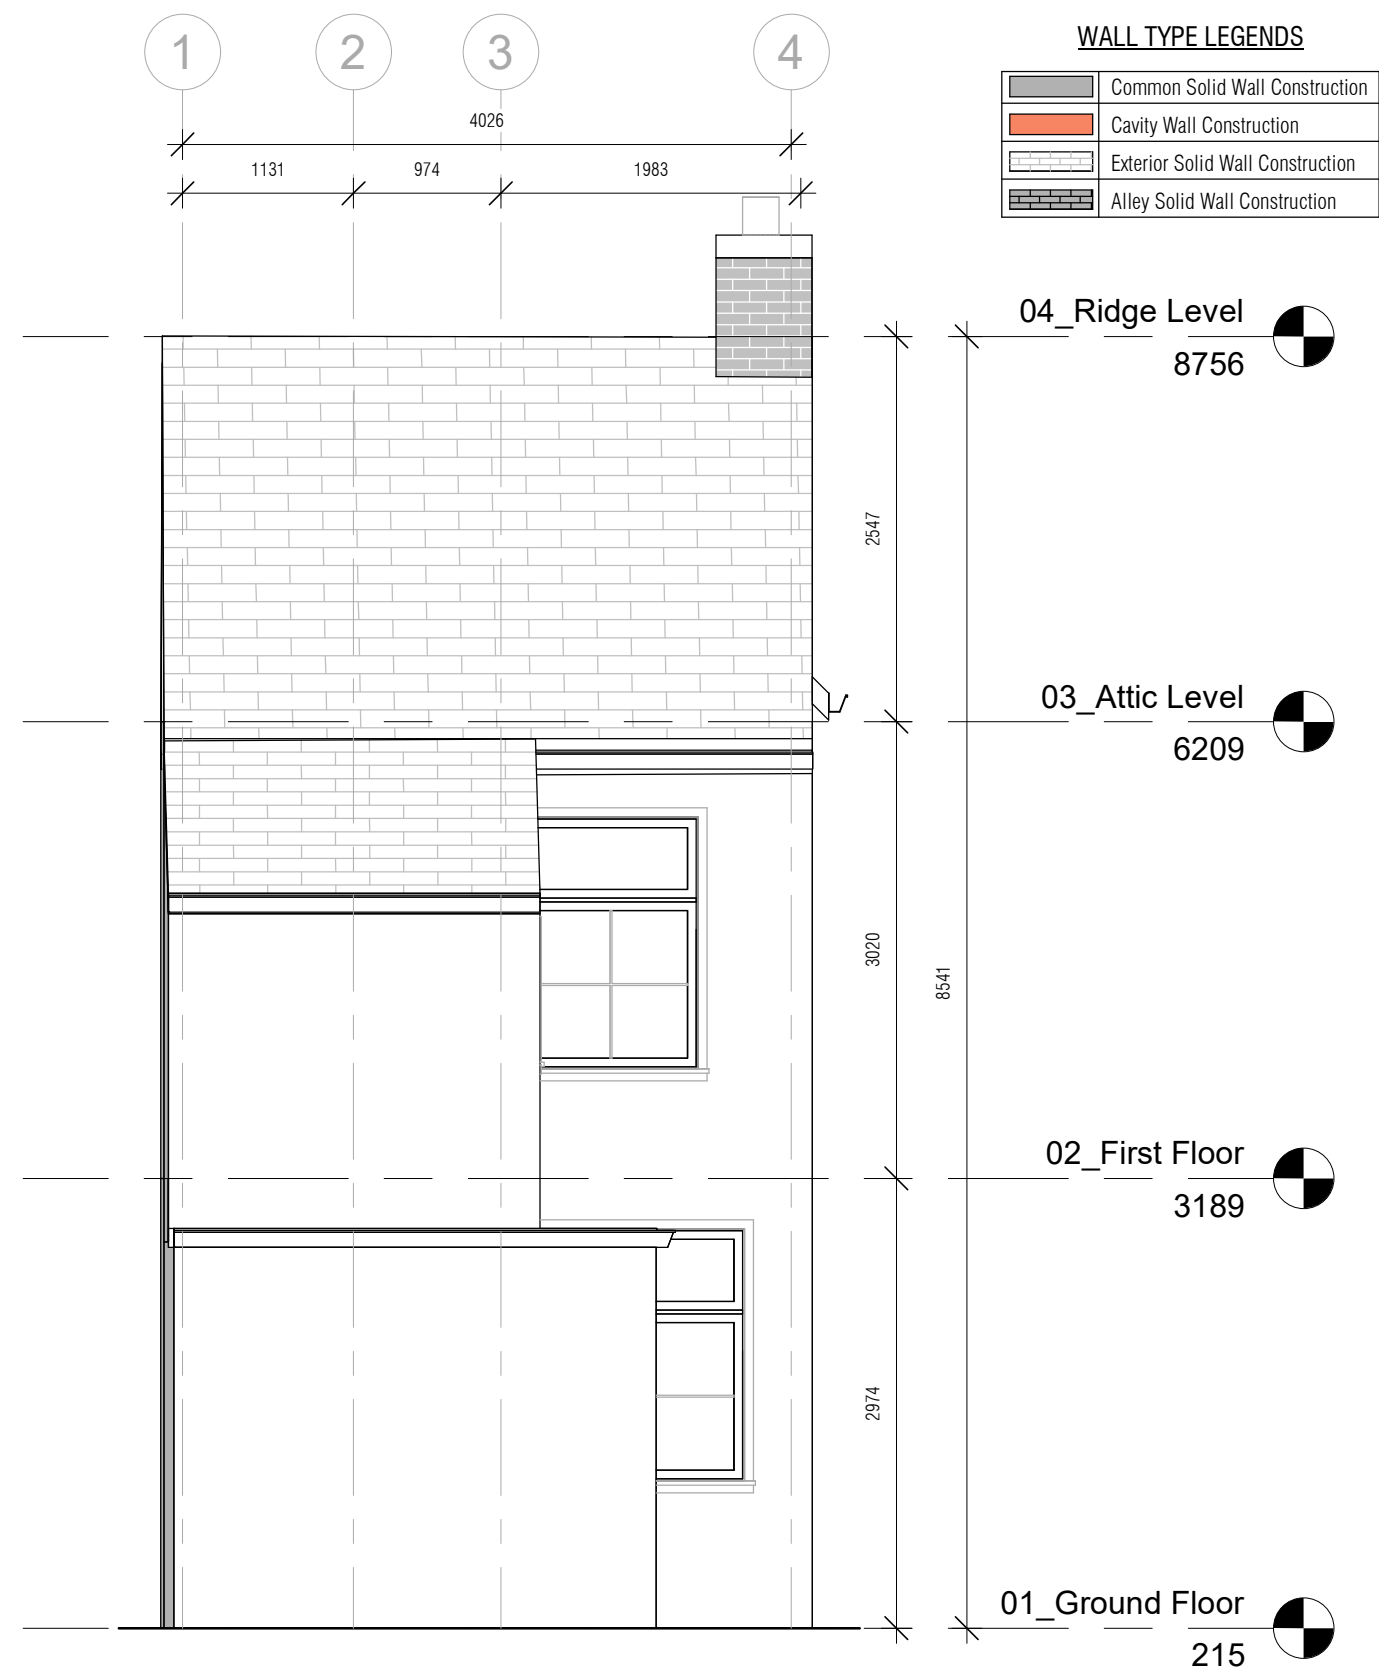

2 REAR ELEVATION
1 : 50

WALL TYPE LEGENDS	
	Common Solid Wall Construction
	Cavity Wall Construction
	Exterior Solid Wall Construction
	Alley Solid Wall Construction

No.	Description	Date

Nationwide Drones 

info@nationwidedrones.co.uk
0117 990 2880

Project **20 Wincombe Street**

Postal code **M14 7PJ**

Sheet **Elevations**

Client : **e.on** E.ON

Date 01-10-2022	Project Number	Scale (@ A3) As indicated	REV
Drawn By	Checked By Danny Mackeown	Drawing Number A06	



1 LEFT ELEVATION
1 : 50

No.	Description	Date

Nationwide Drones info@nationwidedrones.co.uk 0117 990 2880	Project	20 Wincombe Street		Client :  E.ON		
	Postal code	M14 7PJ				
	Sheet	Elevations		Date	Project Number	Scale (@ A3)
	01-10-2022				As indicated	
			Drawn By	Checked By	Drawing Number	
				Danny Mackeown	A07	