




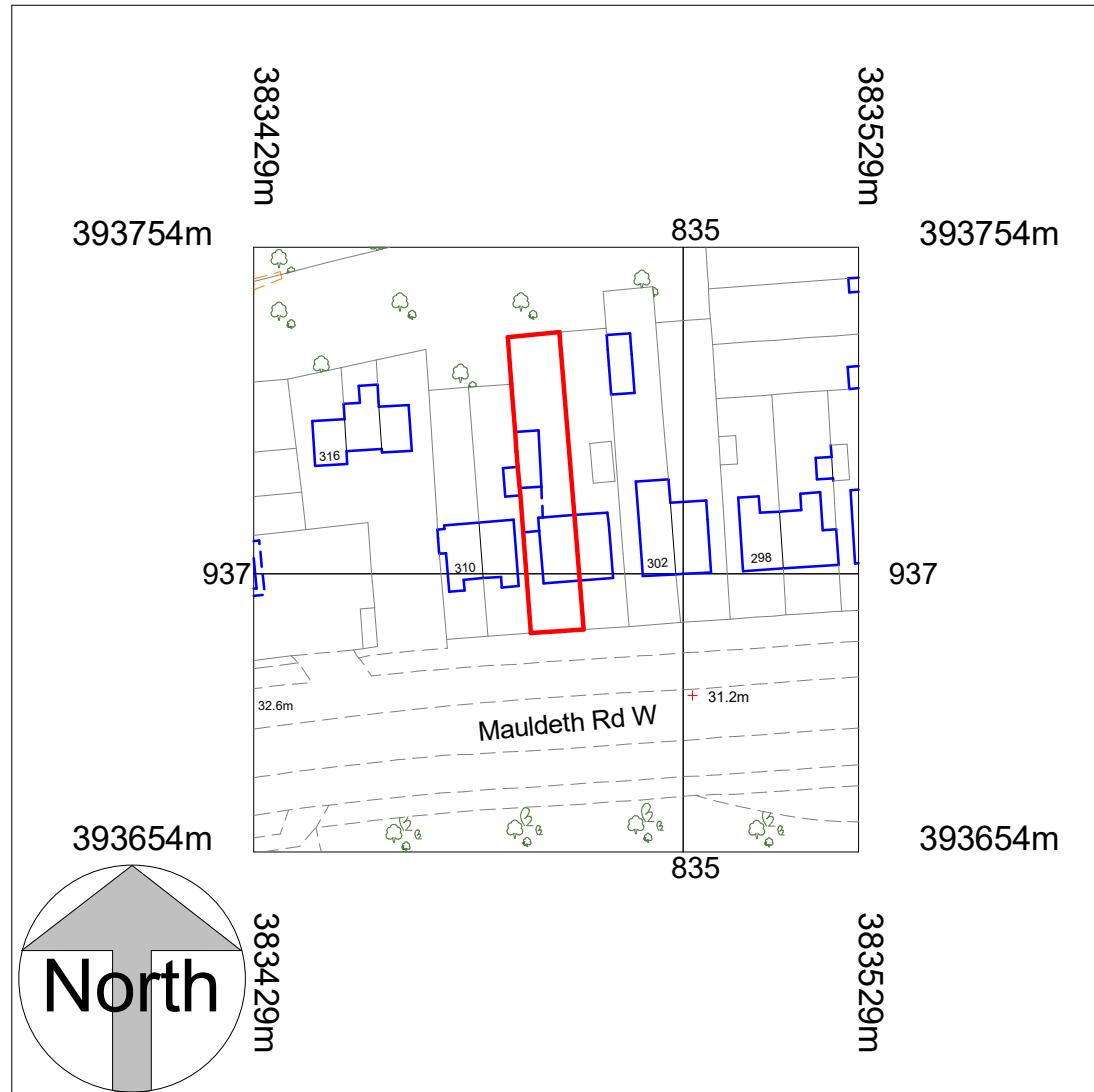

Location Plan
1 : 1250

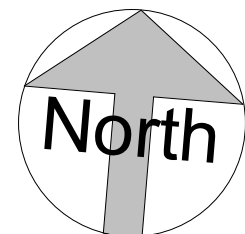

Site Plan
1 : 200

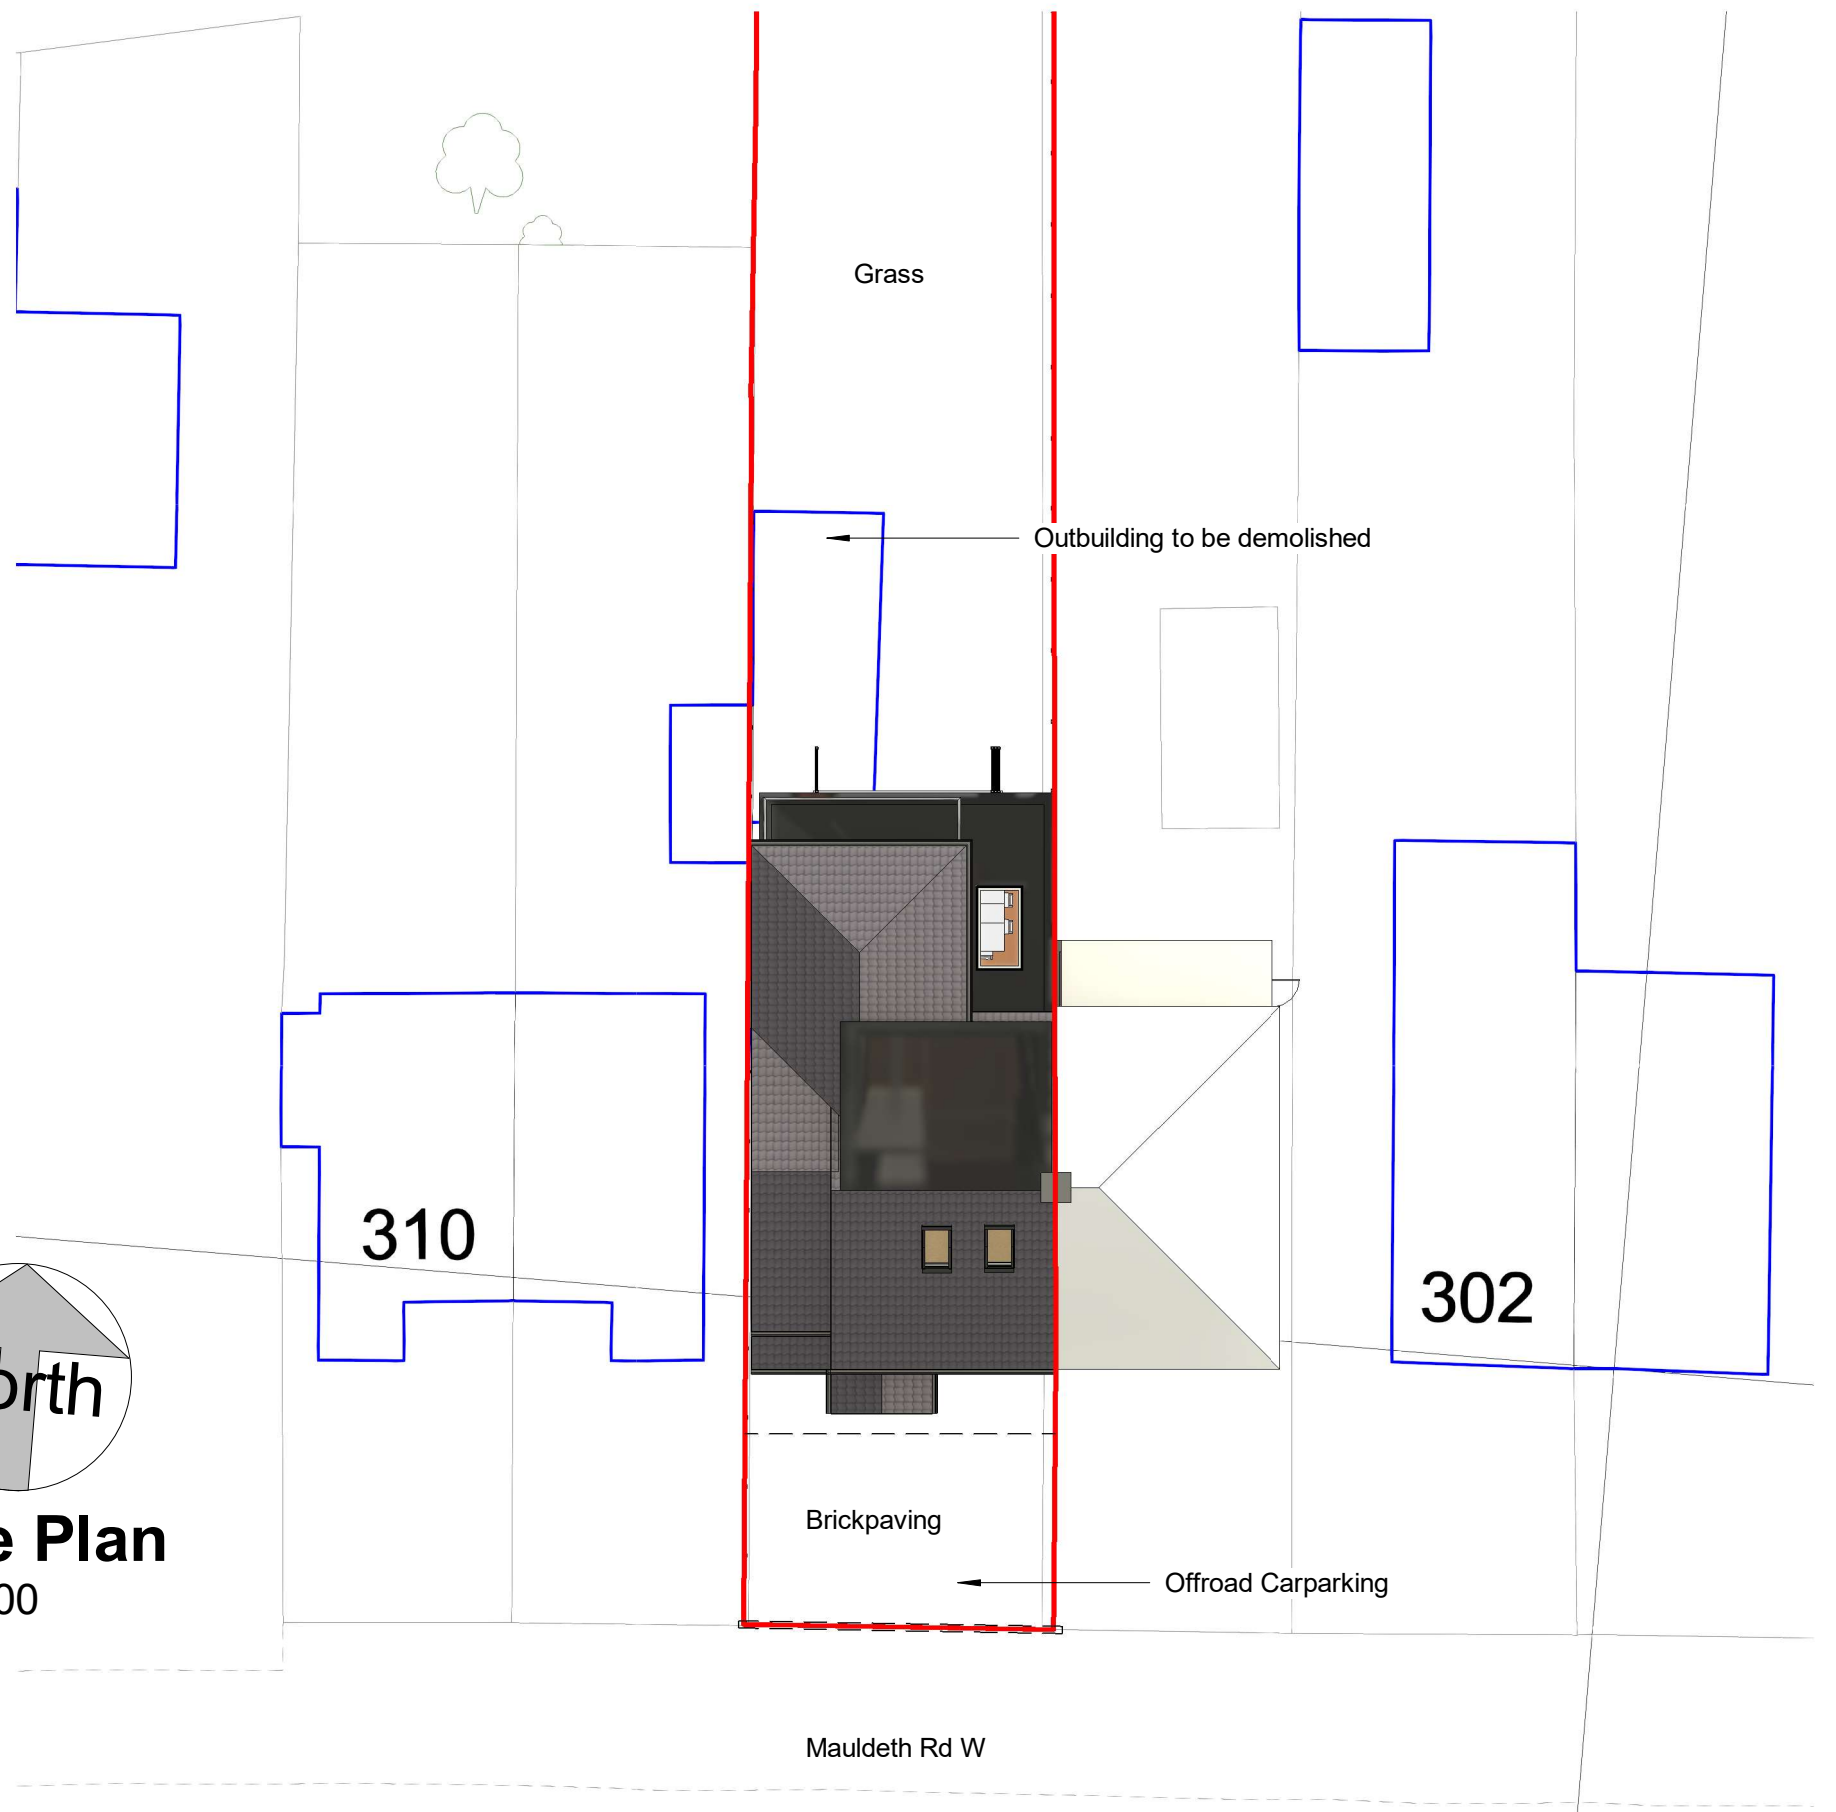

COPYRIGHT © ALL RIGHTS RESERVED BY VIKAS ALYAS LTD. DO NOT SCALE FROM DRAWING. DRAWING INDICATES DESIGN INTENT ONLY. REPORT ANY DISCREPANCIES TO CLIENT / VA LTD. NOT TO BE USED FOR CONSTRUCTION UNLESS STATED SO. TO BE READ IN CONJUNCTION WITH OTHER DRAWINGS OR SPECIFICATION WHERE PROVIDED.

ARCHITEK
BUILDING DESIGN CONSULTANCY

0161 511 8479
vikas@architek.uk
916 Stockport Road, Levenshulme, Manchester, M19 3AB

No.	Description	Date
P1	Issue to Planning	14.06.2022

PROJECT	
Two storey side and rear extension + Roof Dormer Extension	
Manchester City Council	PURPOSE OF ISSUE PLANNING

ADDRESS	
306 Mauldeth Road West Chorlton cum Hardy Manchester M21 7RF	
SHEET	Location and Site Plan

CLIENT		
Tasneem Riaz		
Date 14.06.2022	Project number 1164	Scale (@ A3) As indicated
Drawn by VA	DRAWING NUMBER A101	REV
Checked by VA		P1