




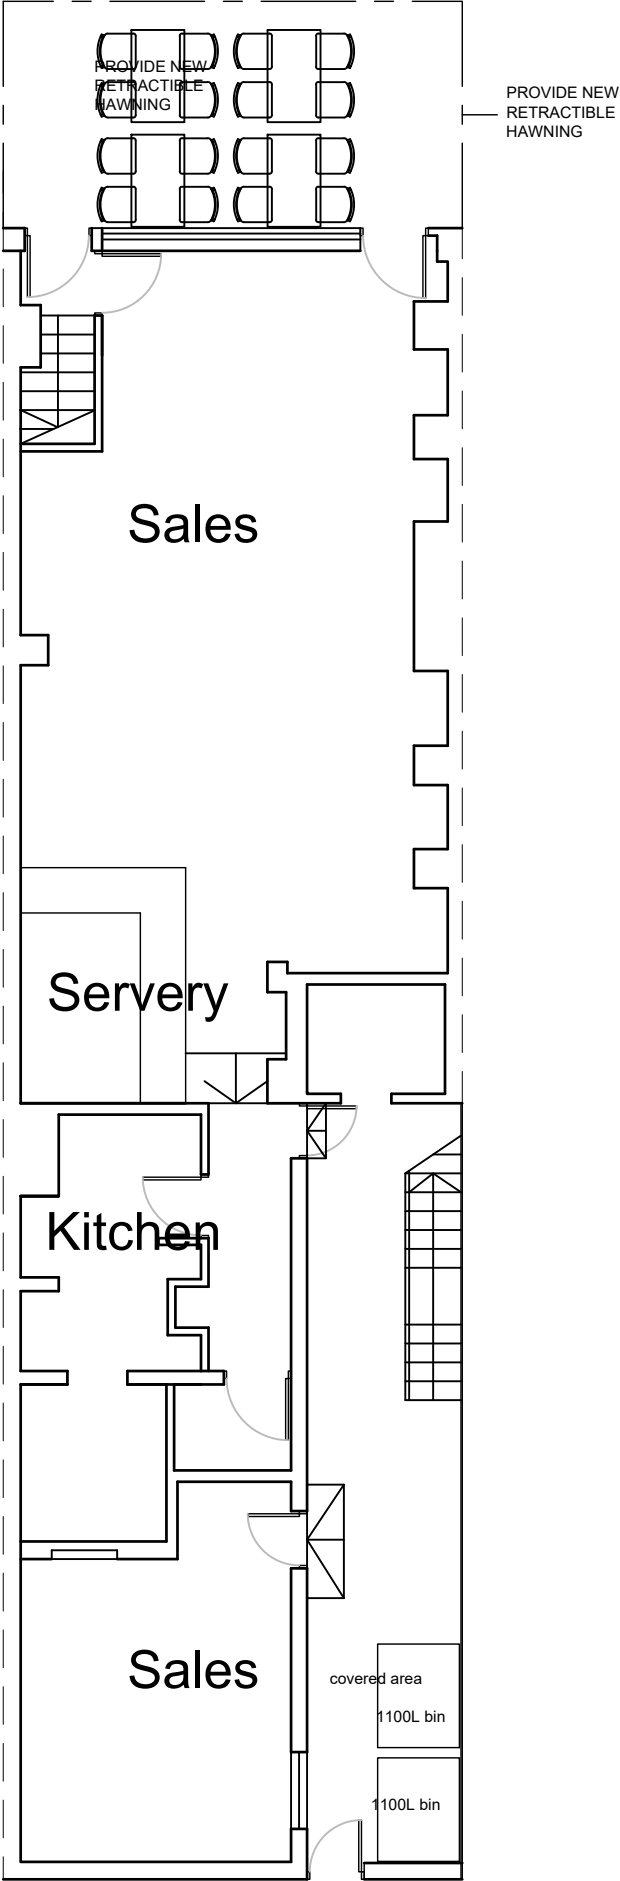

Ground Floor Plan

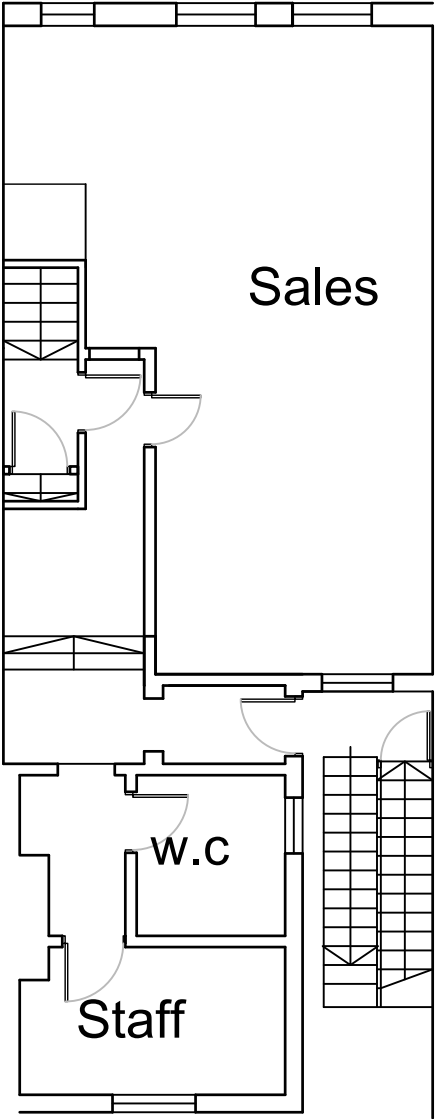


First Floor Plan

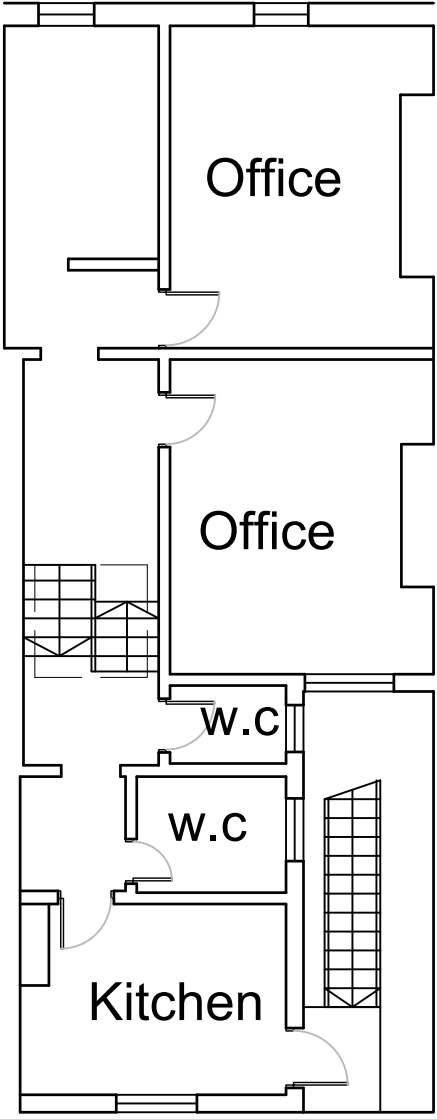

Second Floor Plan

All dimensions are to be checked on site.
All dimensions are in millimetres.
All Discrepancies are to be reported to the architect immediately.
Drawings marked "planning" or "design" are not to be used for construction purposes.
Drawing is to be read with the schedule of work / specification if applicable
This drawing is Copyright of 1st Architects Ltd.

 

REVISION DESCRIPTION		REV	DATE	BY
..\\Admin\\Drawing sheets\\Drawing Sheets\\Dwg Logo_Blk.jpg				
1st Architects, 1 Cranleigh Avenue, Stockport, Cheshire SK4 3PZ T:07581056056 E:phil.holmes@1st-architects.com www.manchester.1st-architects.com				
CLIENT F Keset & B Kahsay		SCALE 1:100 @ A3		
PROJECT 113 PRINCESS ROAD		DATE JAN 2021		
DRAWING TITLE PROPOSED FLOOR PLANS		BY CJ		
STATUS PLANNING		JOB No.		
		DWG No. F01-FP-02B		