



 AREA OF CHANGE ON ROOF

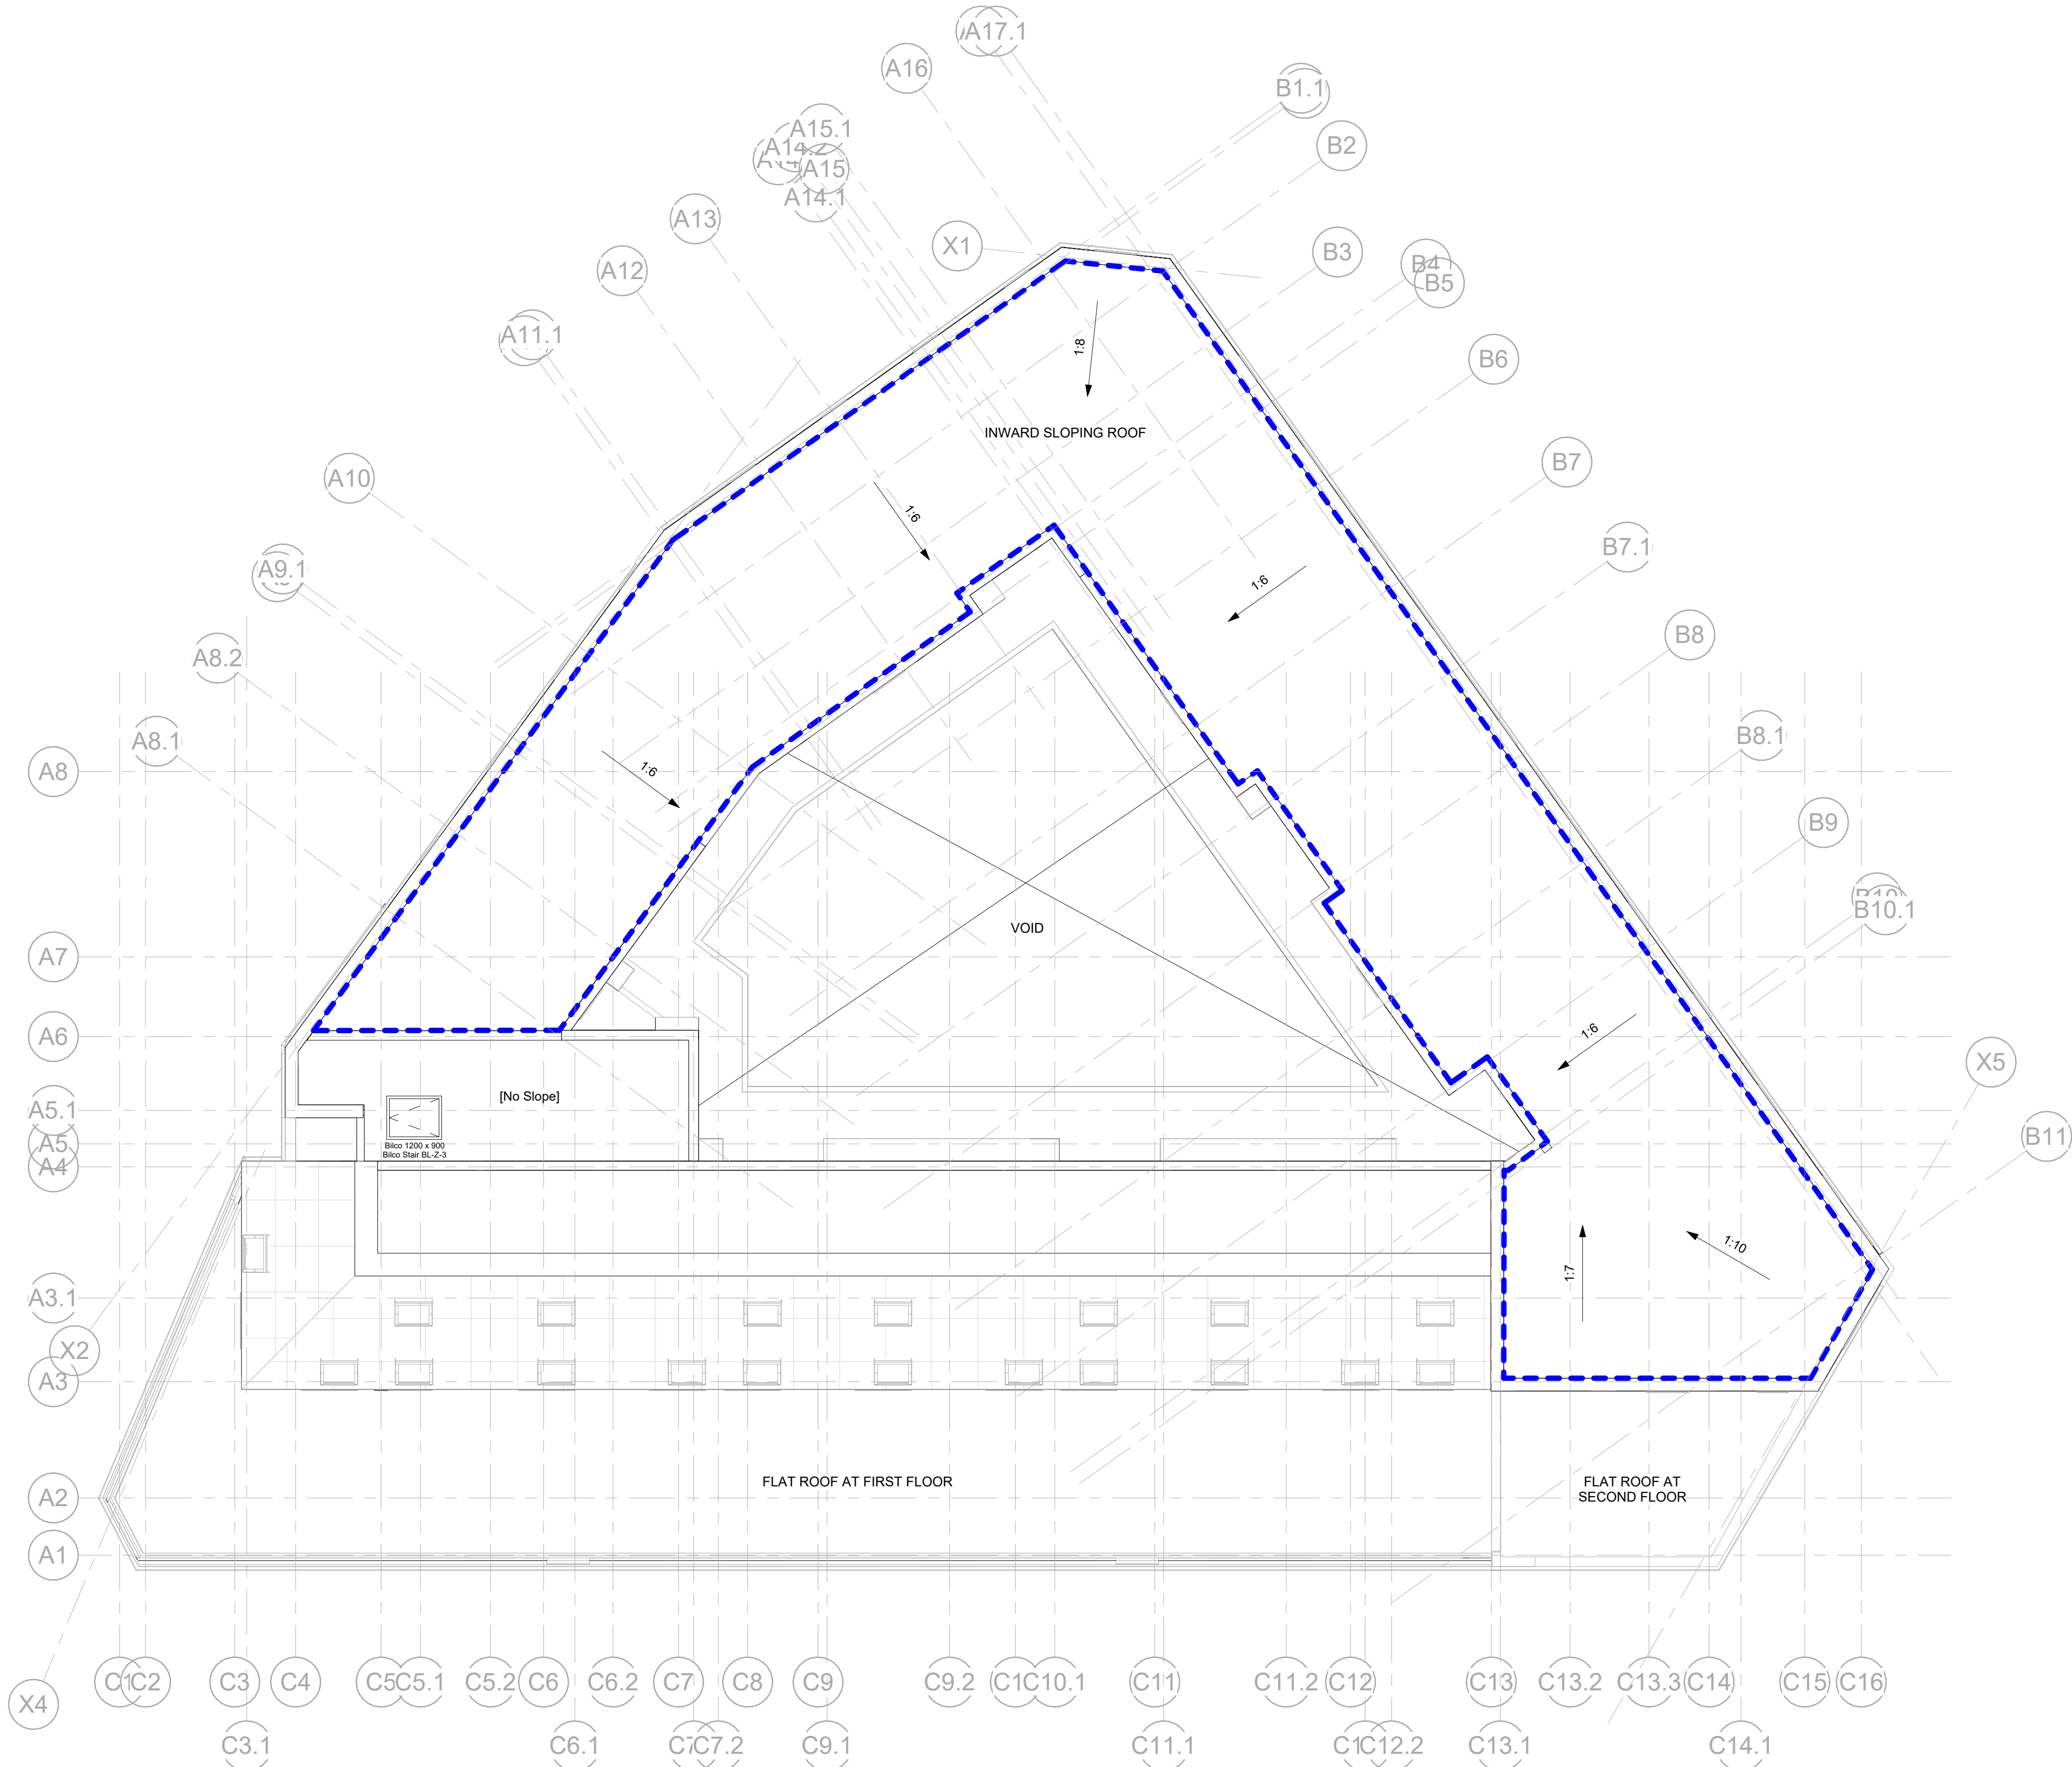

Existing Roof Plan
1 : 100

 

REV	DATE	COMMENT
CLIENT: GGC POLYGON MANCHESTER LIMITED		
PROJECT: SONA		
DRAWING: Existing Roof Plan		
DRAWING NO: 2066-ABWA-Z1-ZZ-DR-A-(30)-0000	REV: S4	STATUS: 1:100 GW A1 13.05.2022