




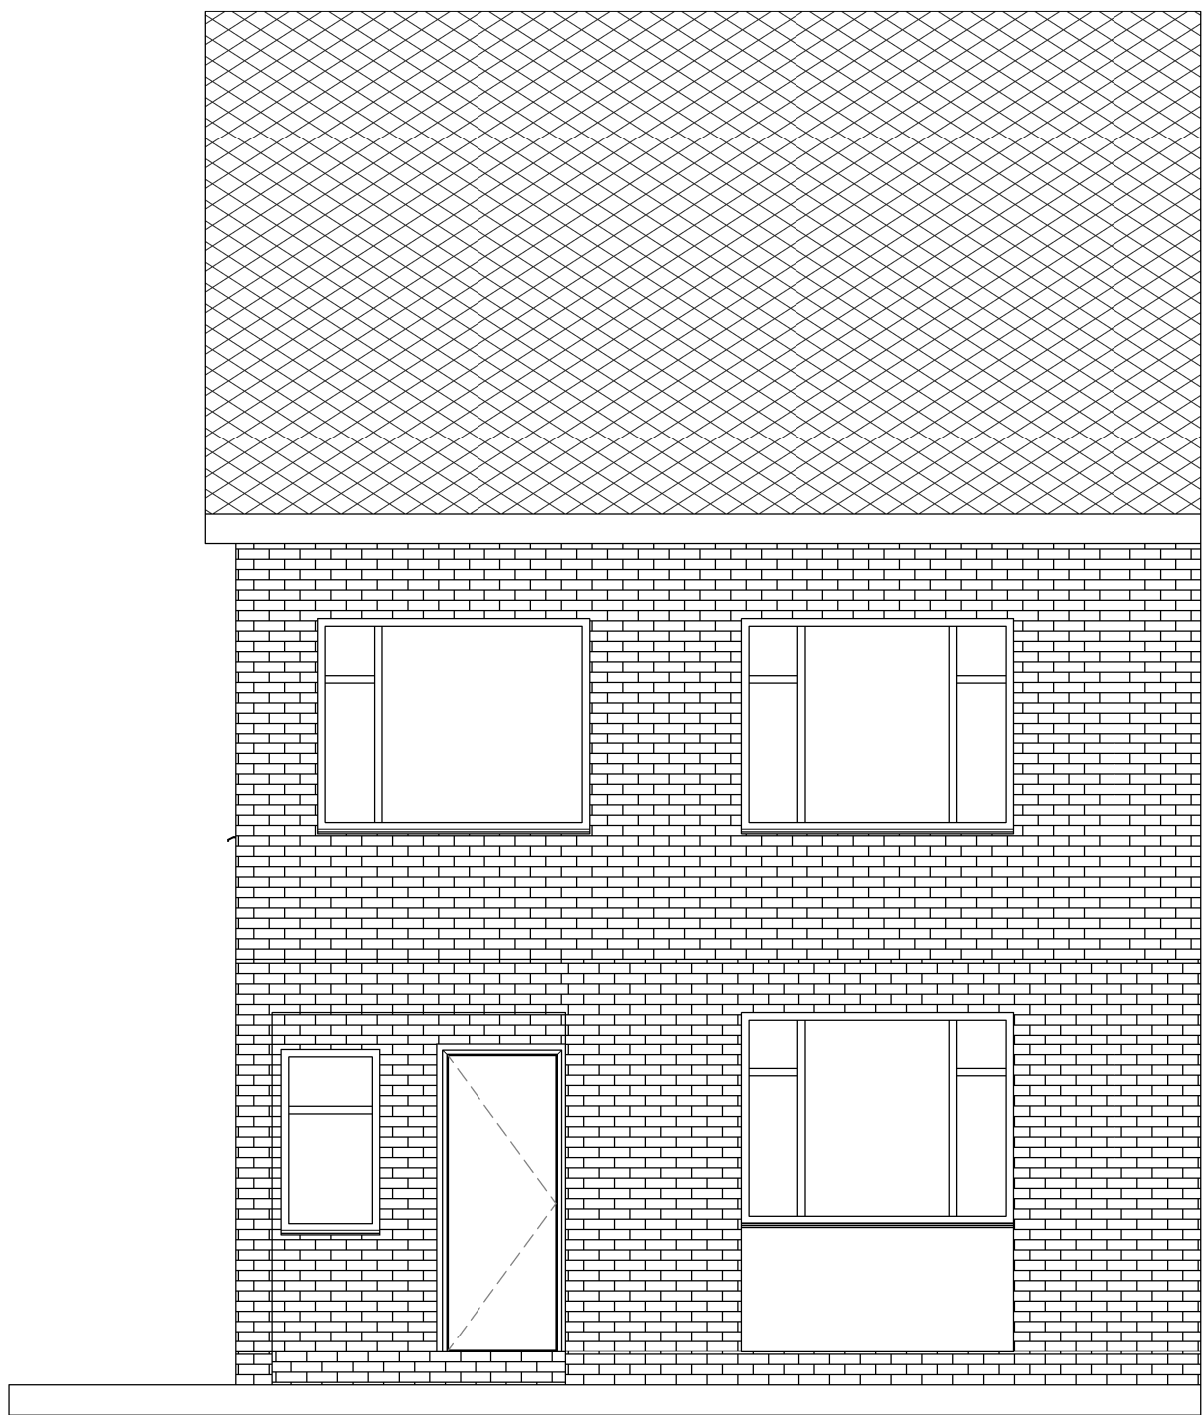



1 Existing Front Elevation
1 : 50

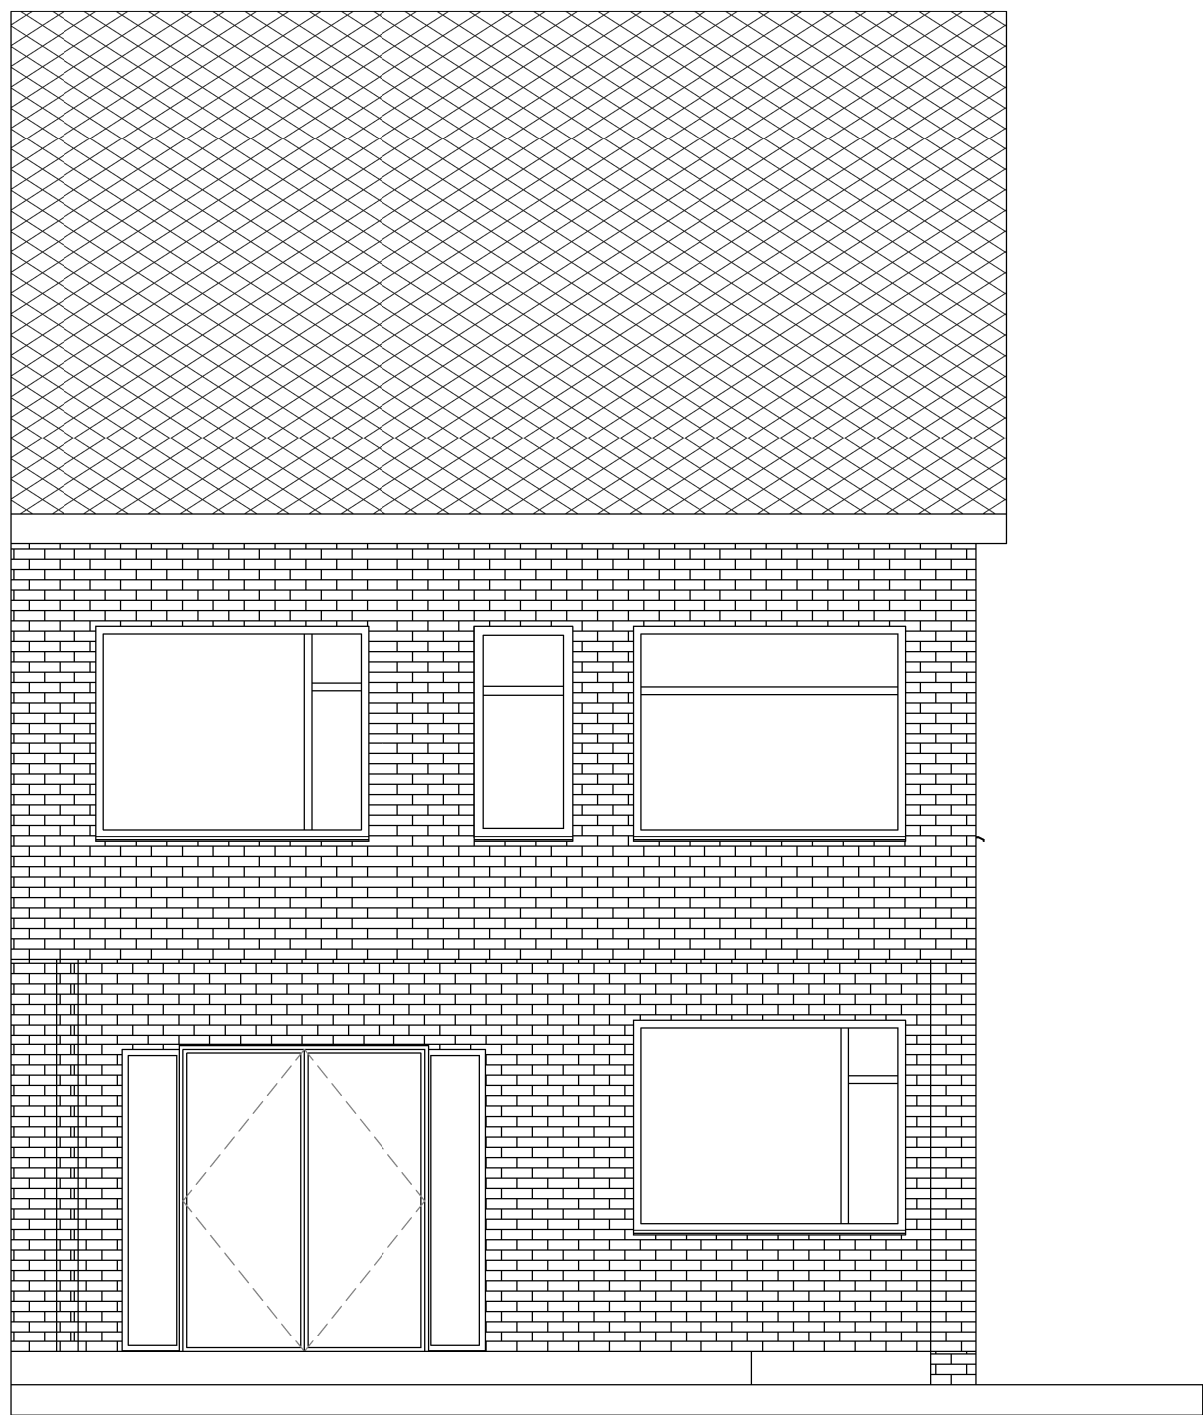


3 Existing Rear Elevation
1 : 50

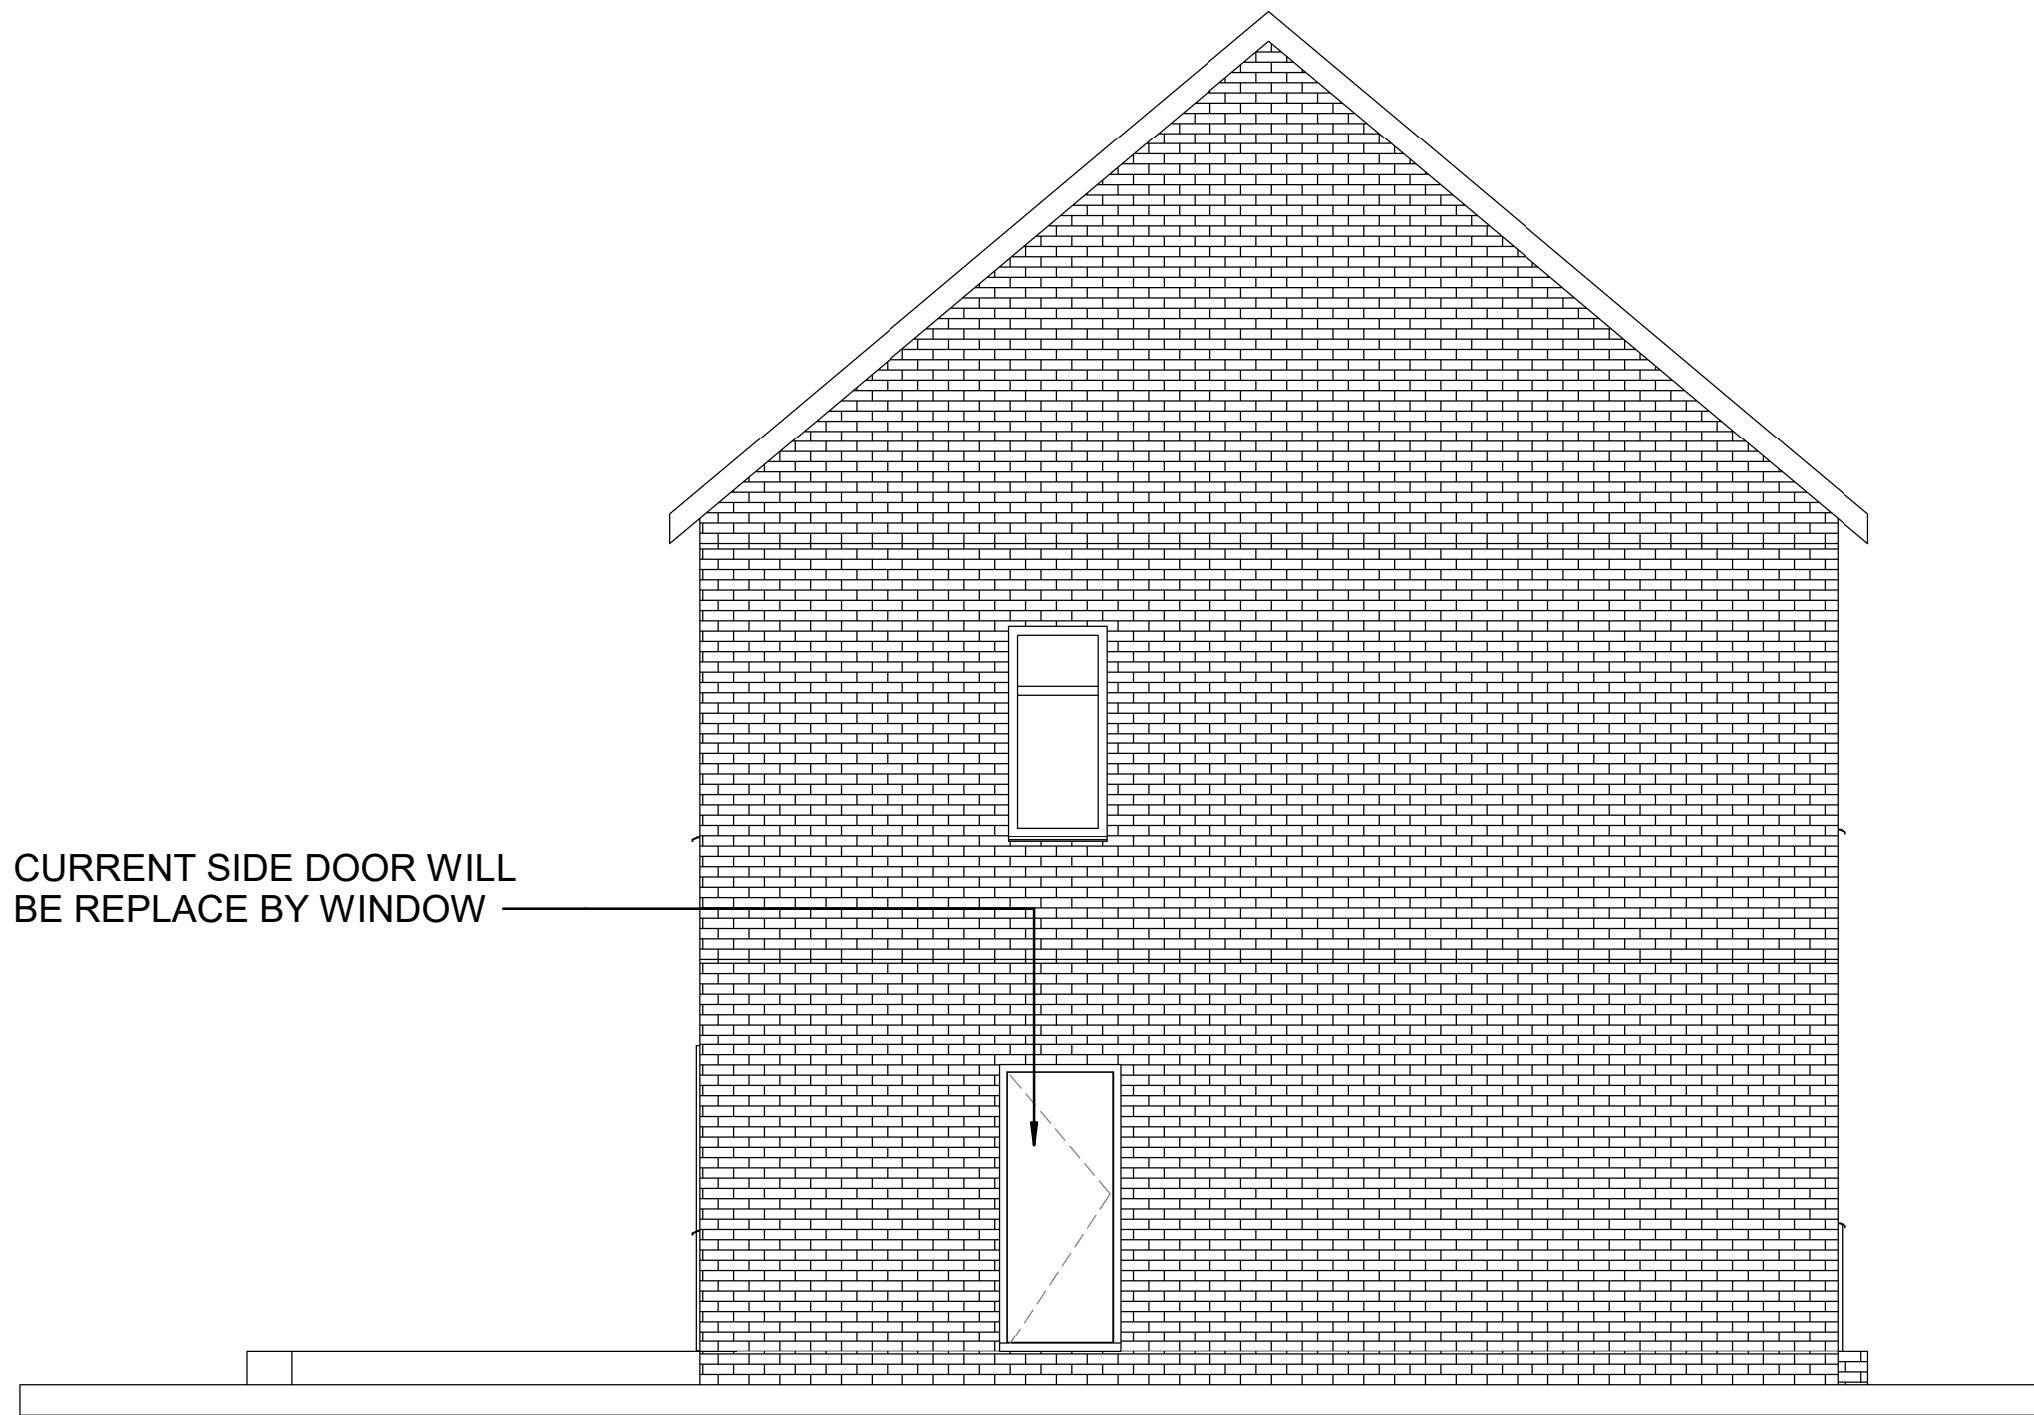

5 Existing Side Elevation
1 : 50

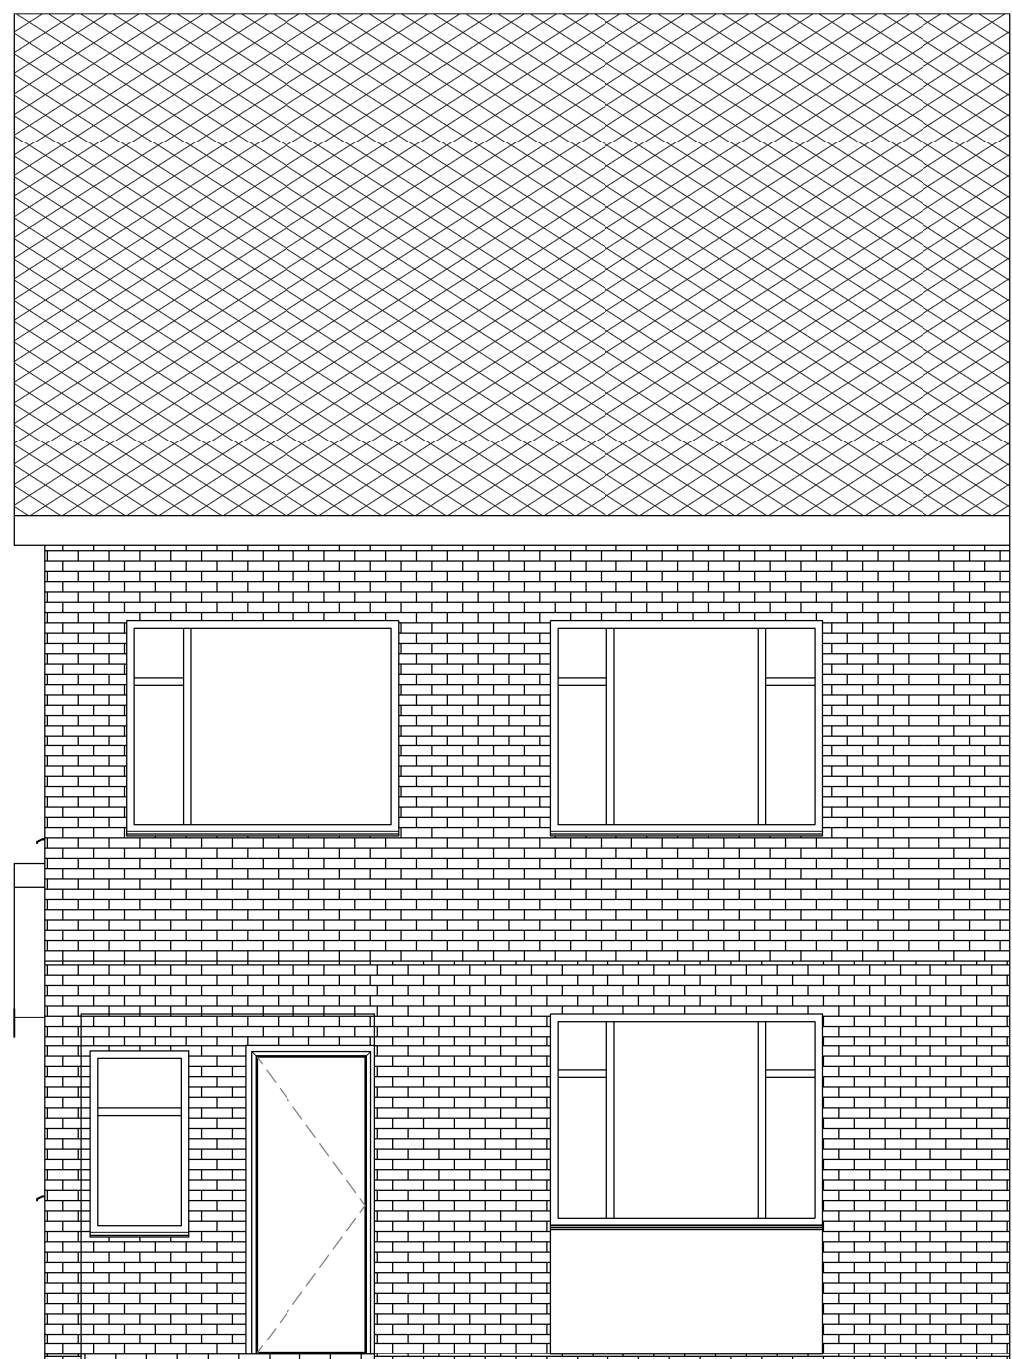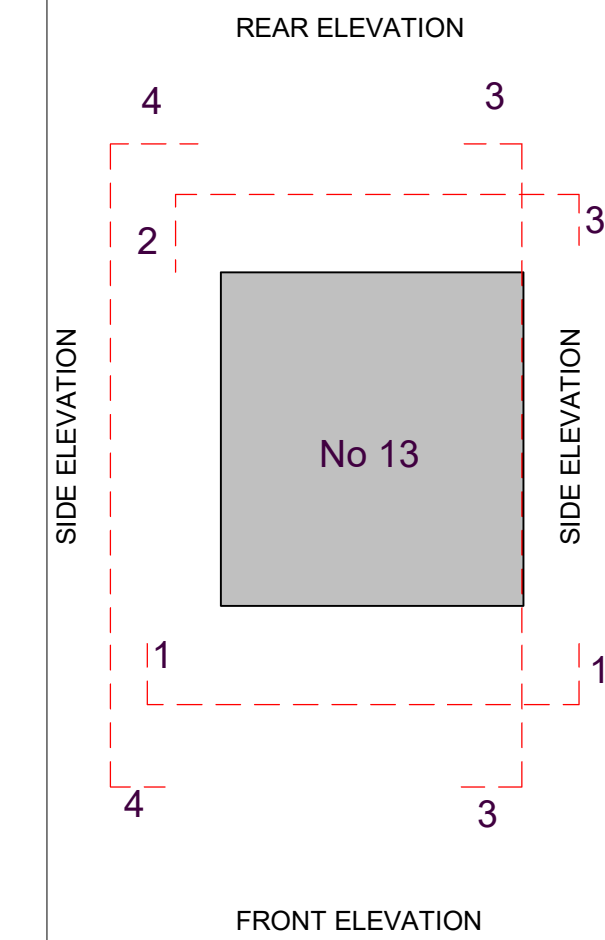


2 Proposal Front Elevation (As Existing)
1 : 50

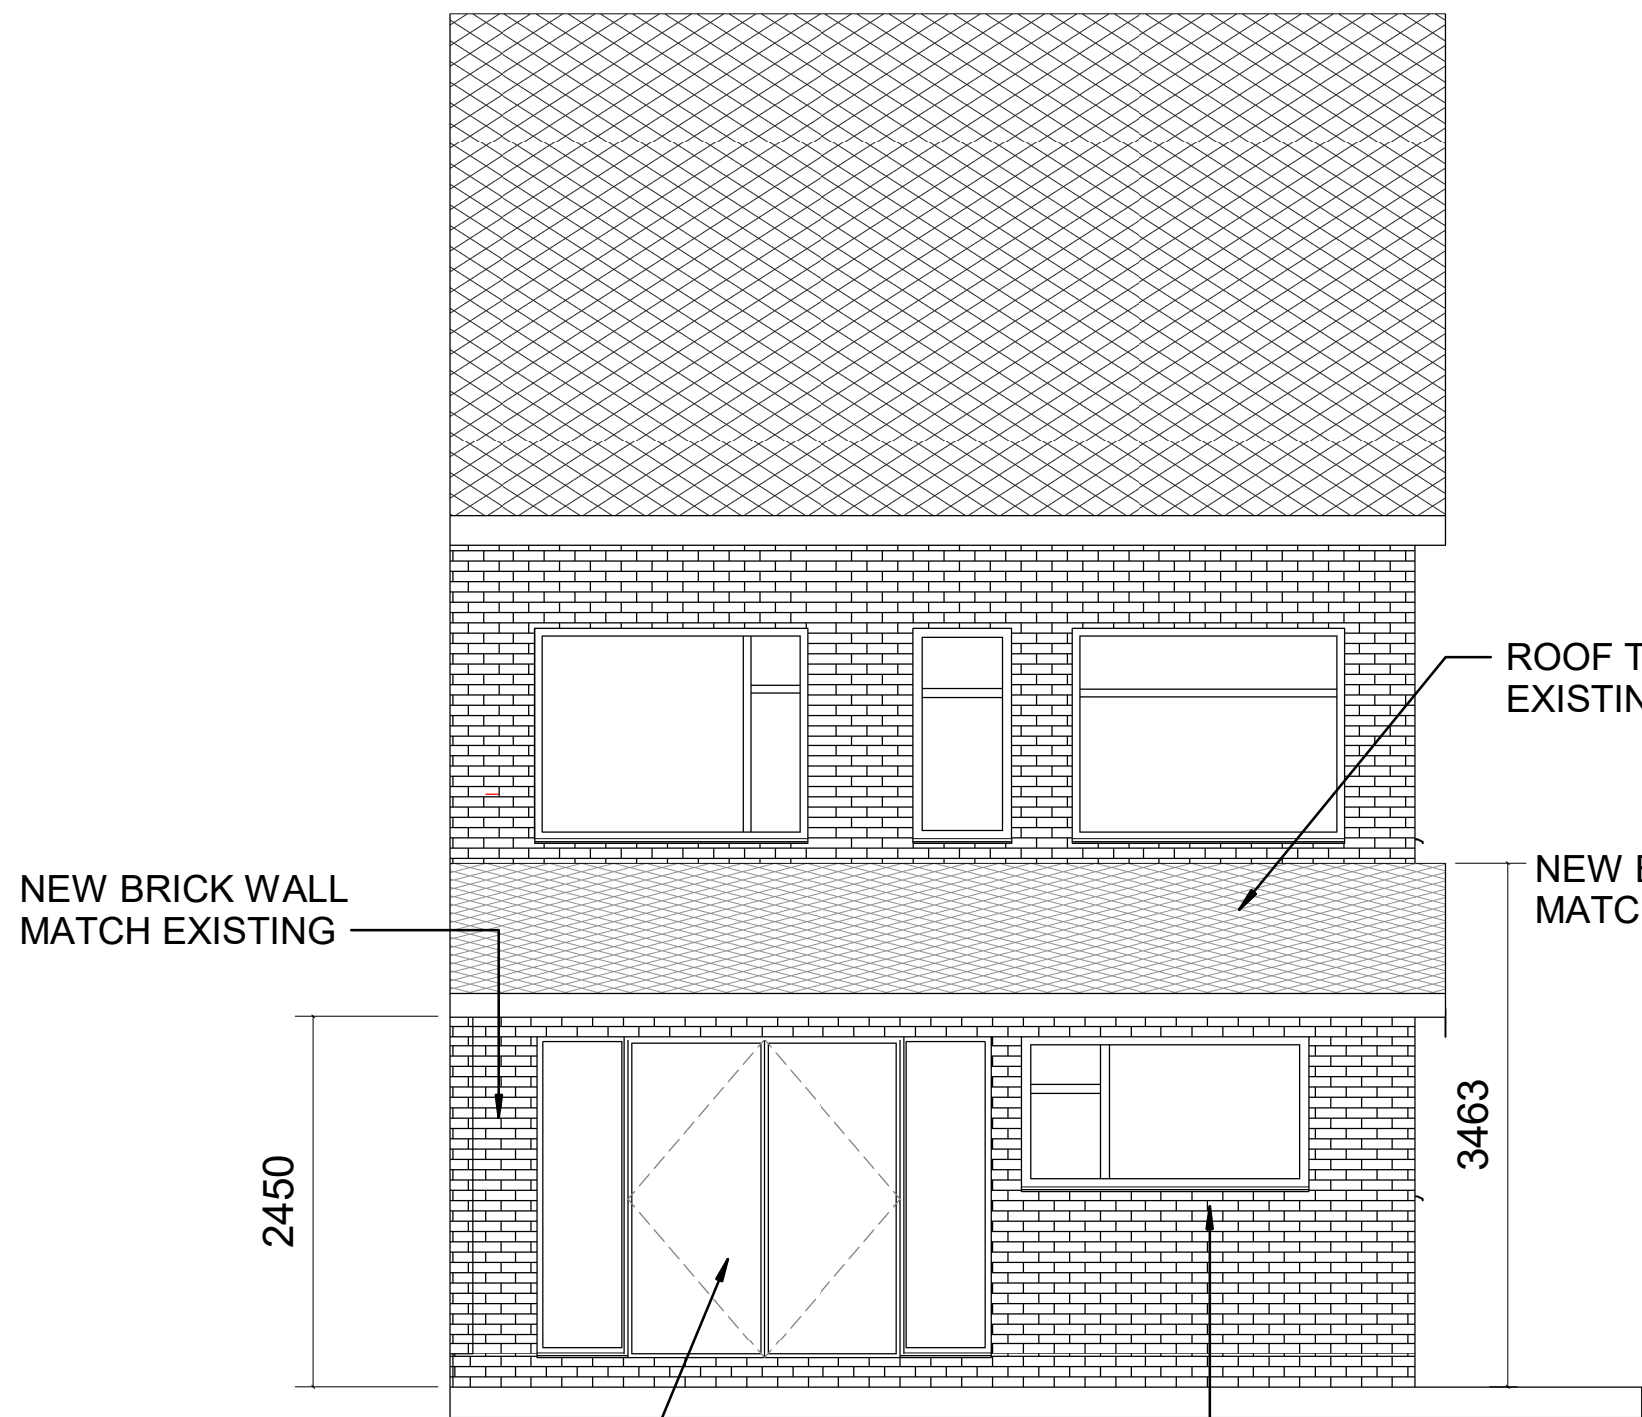

4 Proposal Rear Elevation
1 : 50

GARDE DOOR uPVC TO
MATCH EXISTING
WINDOWS

NEW WINDOW TO
MATCH EXISTING

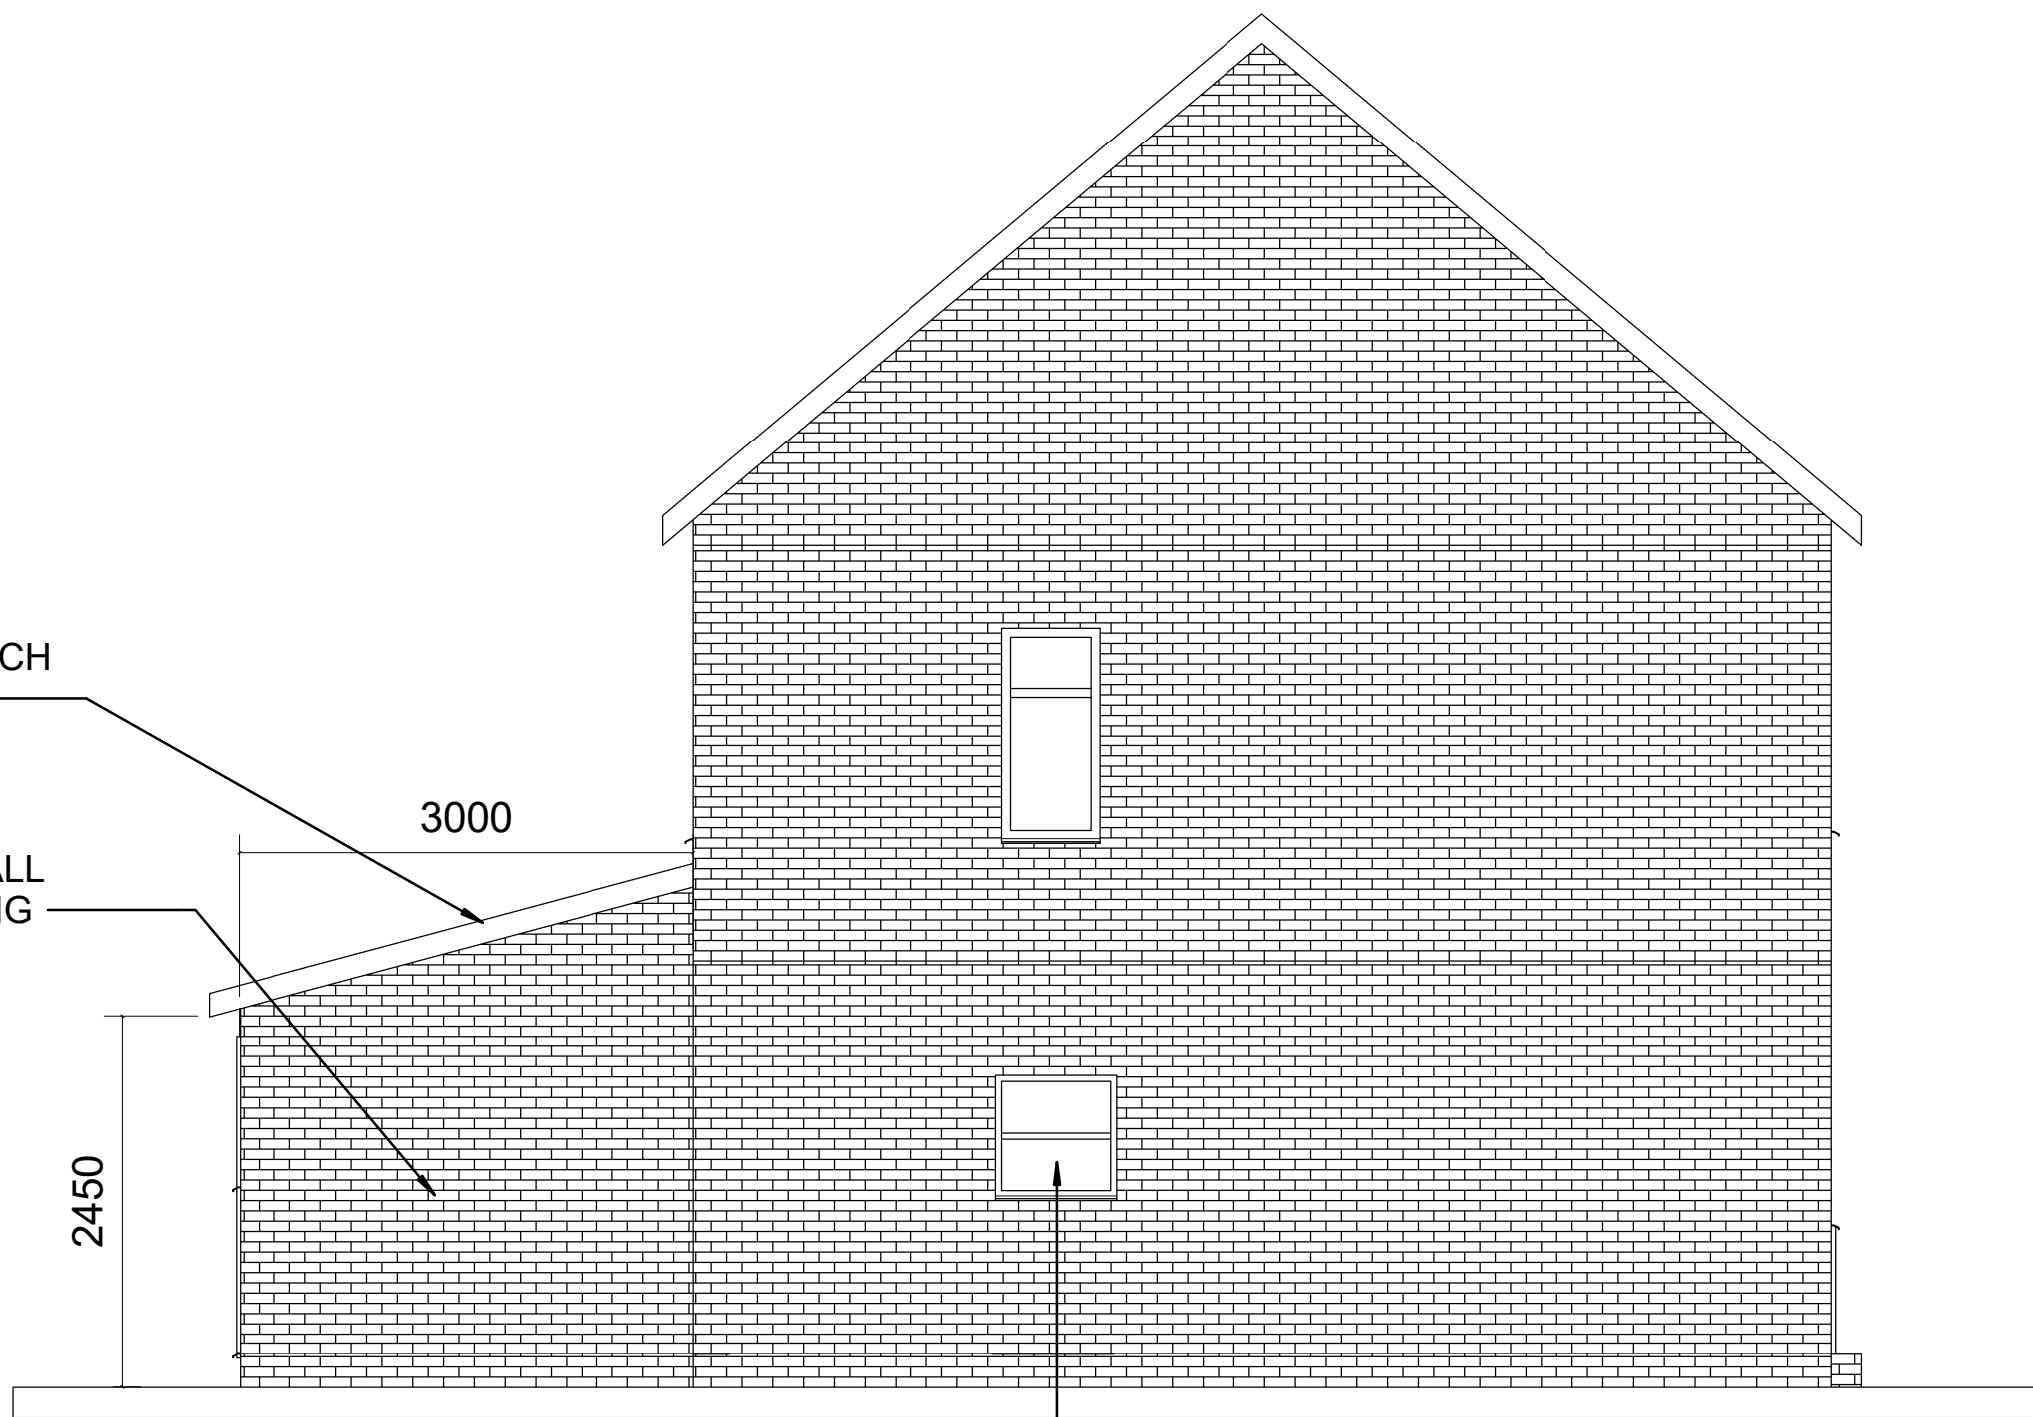

6 Proposal Side Elevation
1 : 50

BATHROOM WINDOW
WITH OBSCURE GLASS

Rev.	Date	Seq.	BY	Description
01	20.05.2022	1	MK	Issue for Planning



Client:
Mr. Ho Kwan WONG

Project:
13 Sidmouth Dr, Manchester M9
8BU

Drawing area:

Drawing Title:
ELEVATIONS

Approved By: J	Date: 20.05.2022
Checked By: A	Scale: As indicated
Drawn By: MZ	Size: A1
Status: FOR PLANNING	
Drawing No. 13 Sidmouth Dr - 004	Rev. 01