



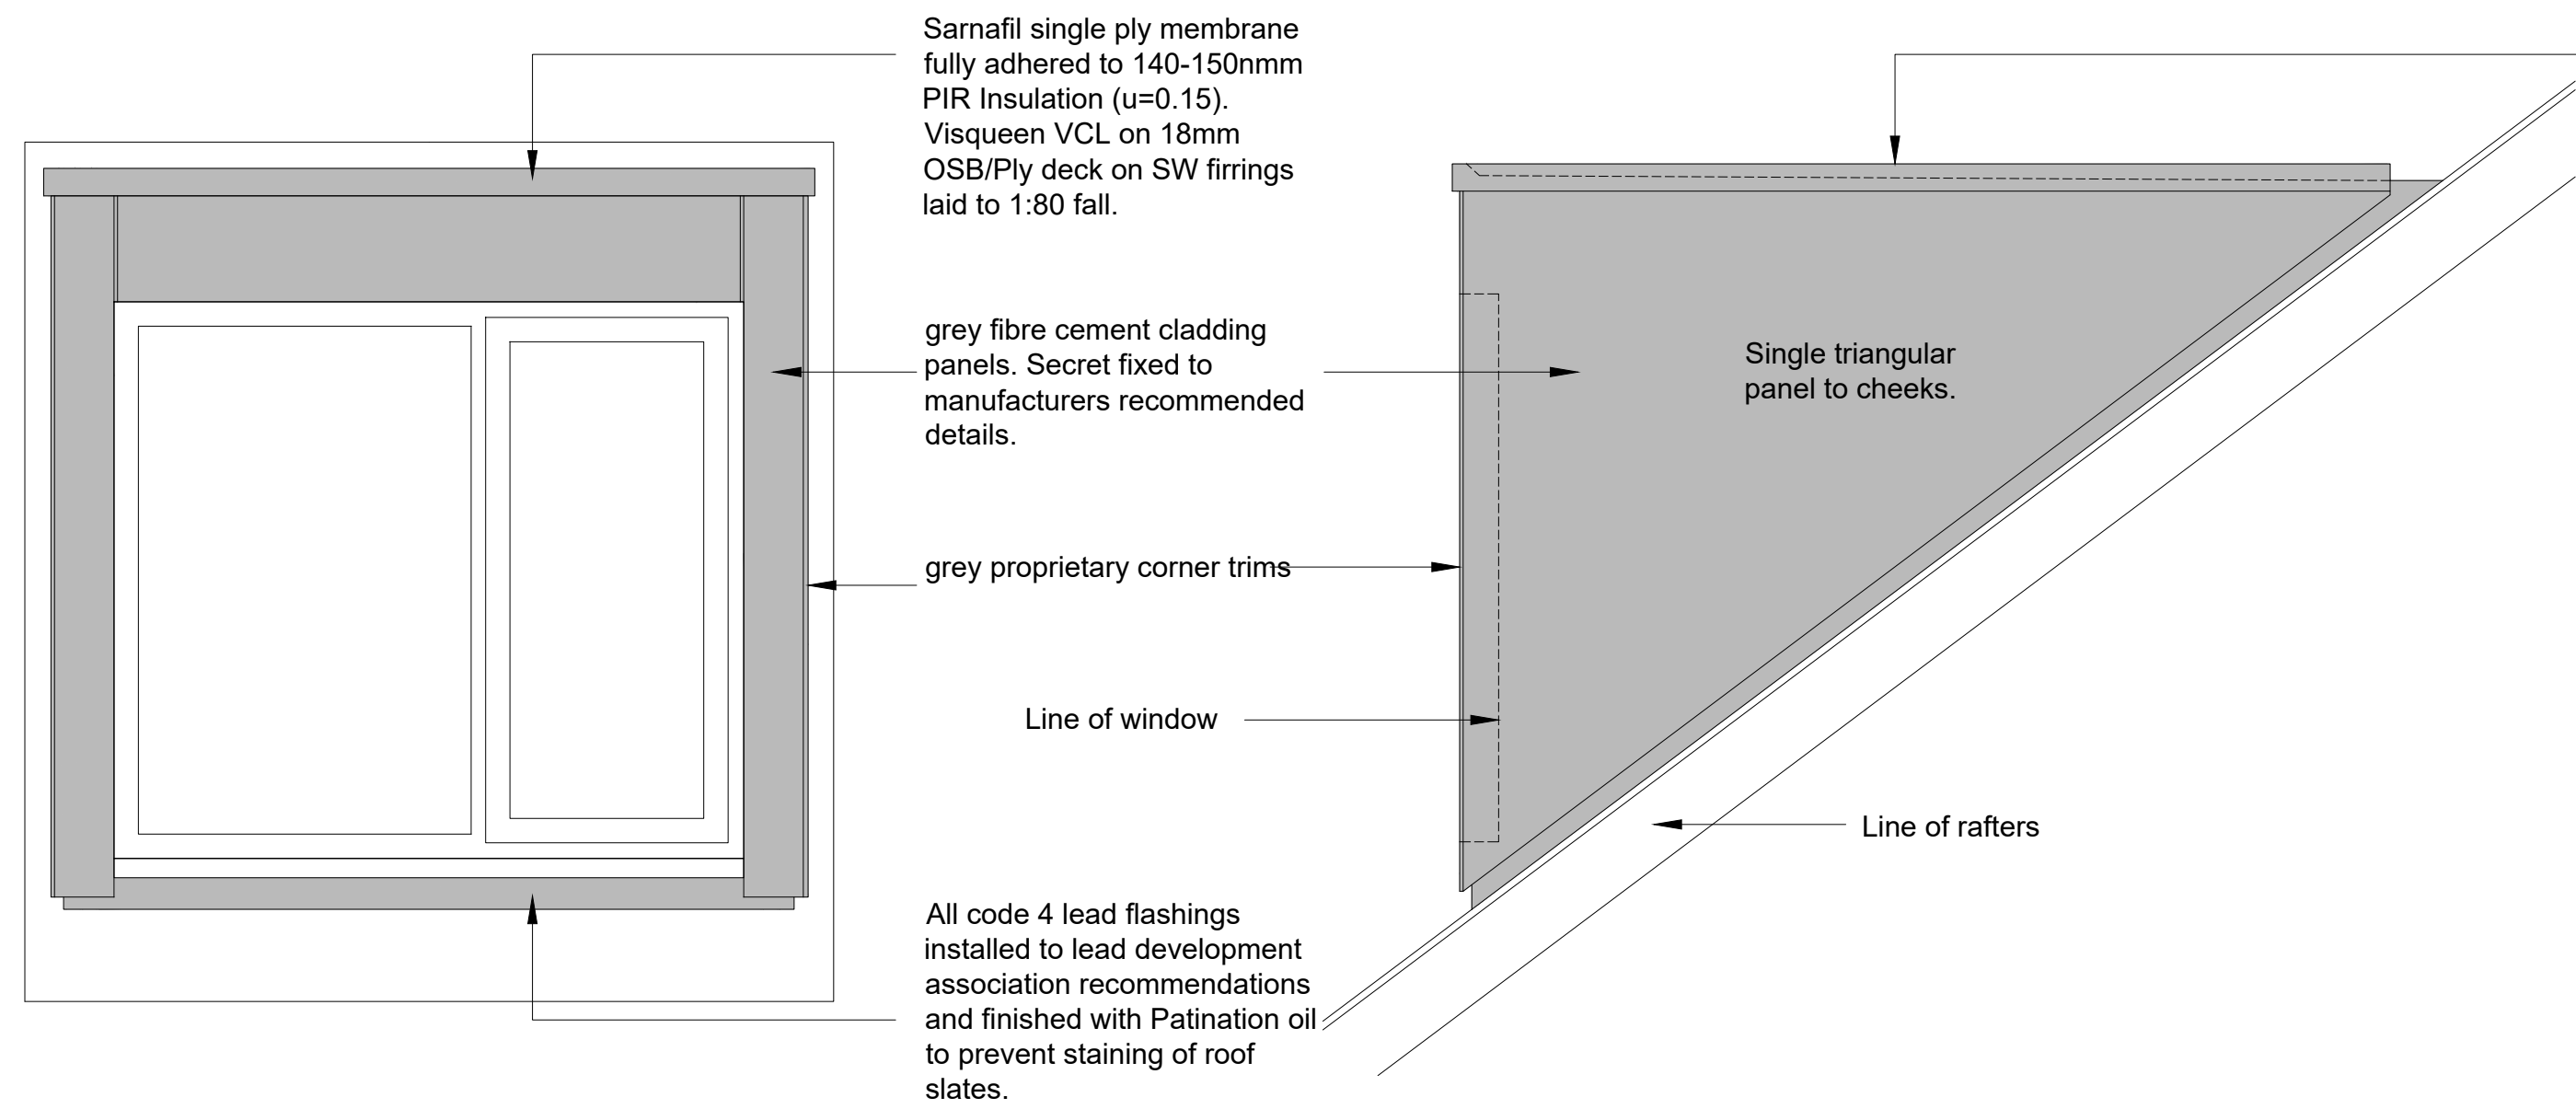


FE Front Elevation
Scale 1:20

SE Side Elevation
Scale 1:20

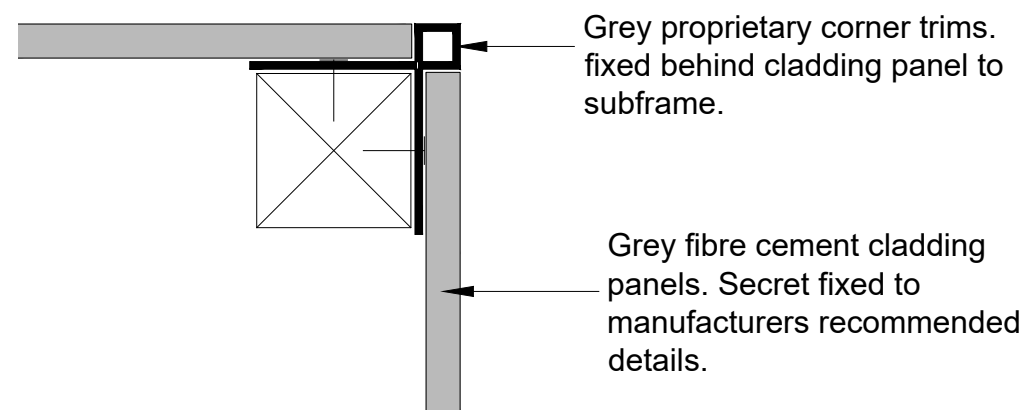

05 DR-05 : Corner Detail
Scale 1:2

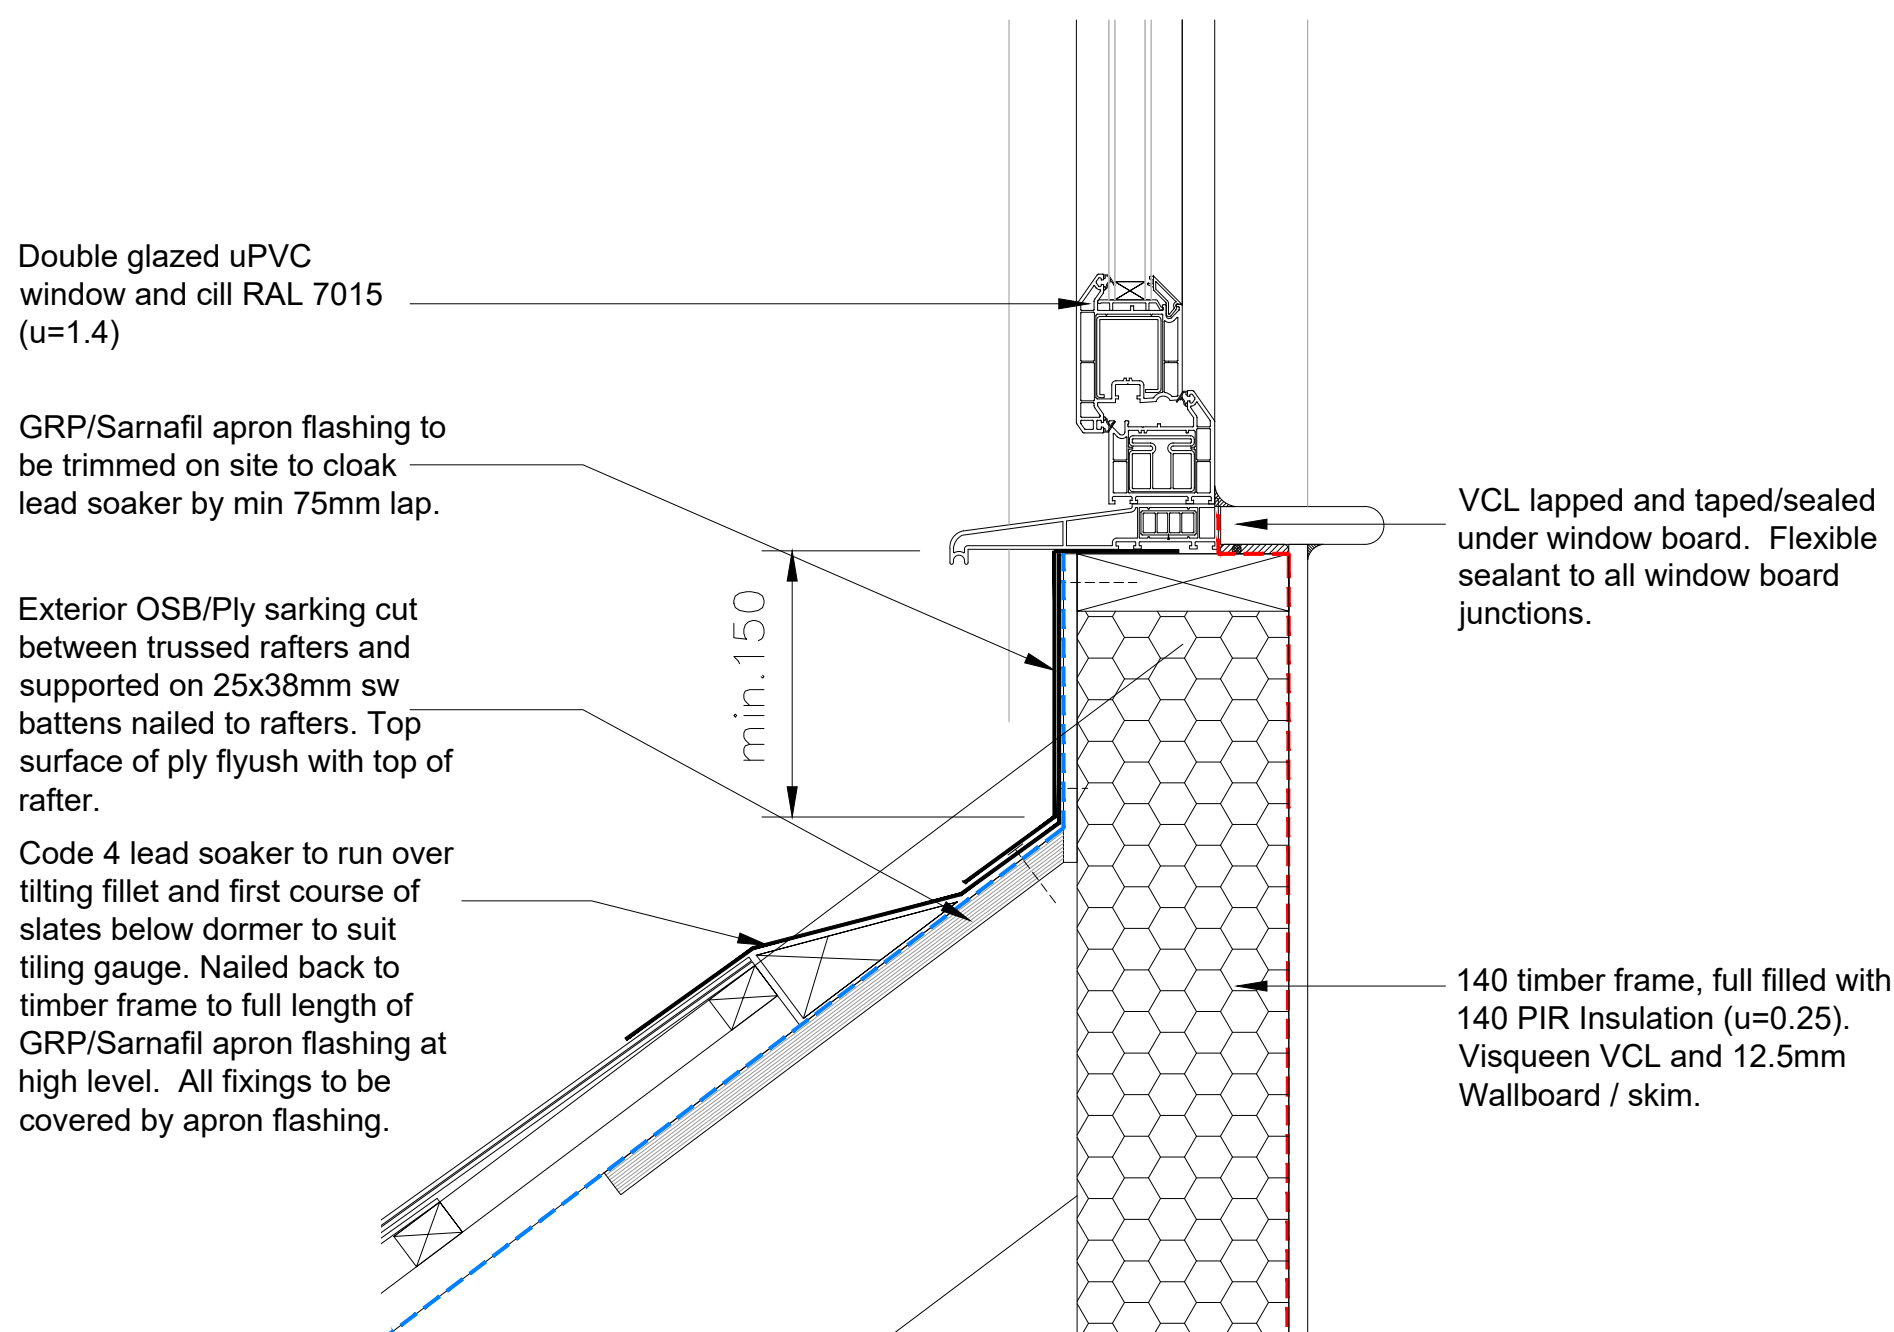


02 DR-02 : Cill / Apron Detail
Scale 1:5

Cedral Fibre cement Roof Slates on SW treated battens and counter battens, with BBA accredited LR VP underlay over rafters and draped over tilting fillet to provide sufficient weathering.

Exterior grade ply sarking with Sarnafil (o.e.a) membrane lapped up min 150mm under tilting fillet. Hot air welds to all cover strips over fixings.

Sarnafil (o.e.a) single ply membrane fully adhered to 140-150mm PIR Insulation (u=0.15). Visqueen VCL on 18mm OSB/Ply deck.

SW firrings to min. 1:80 fall. On 140 deep rafters by Timbertight. Underdrawn with airtight VCL and 15mm Wallboard.

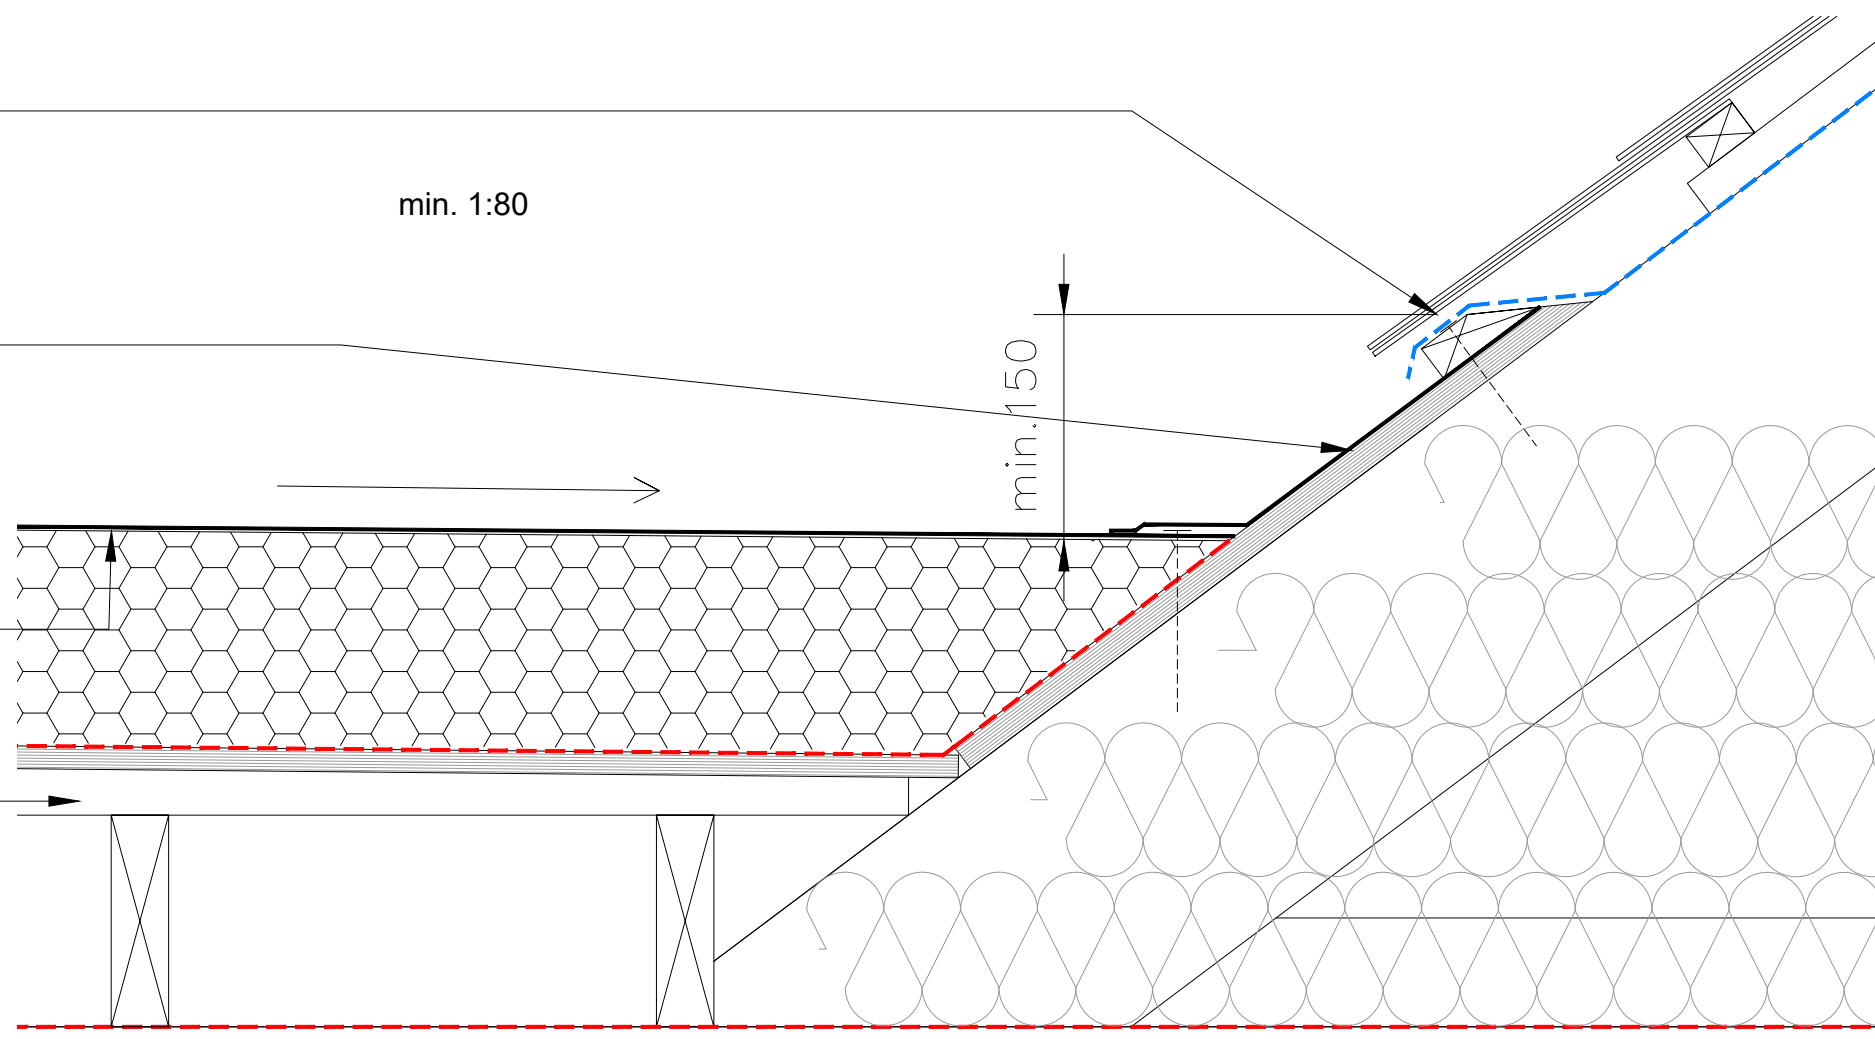

03 DR-03 : Pitched roof abutment detail
Scale 1:5


Sarnafil single ply membrane fully adhered to 140-150mm PIR Insulation (u=0.15). Visqueen VCL on 18mm OSB/Ply deck on SW firrings laid to 1:80 fall.

Mechanically fixed Sarnafil Waterstop Roof Trim with Sarnafil (o.e.a) single ply membrane. Hot welds to all cover strips over fixings.

Grey fibre cement cladding. Secret fixed.

Vertical 25mm sw treated battens form drained and ventilated cavity top and bottom as per LABC guidance (insect mesh).

9mm OSB and breather membrane by Timbertight

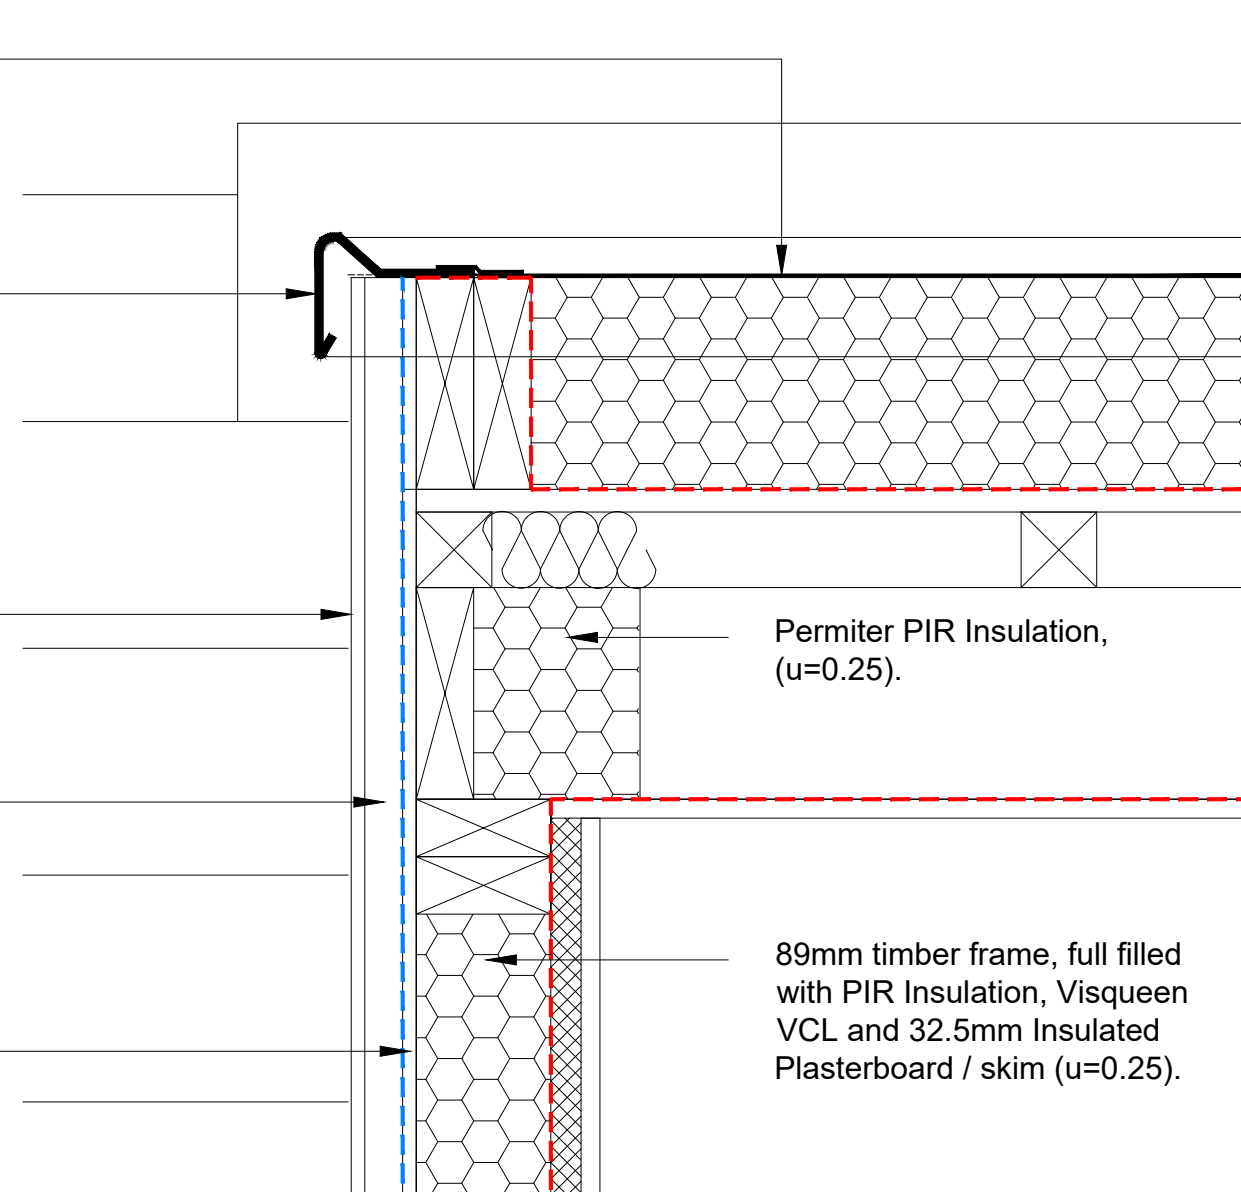


01 DR-01 : Dormer verge detail
Scale 1:5

Grey fibre cement cladding panel. Secret fixed back to timber battens.

Code 4 lead soakers and flashings. Finish all lead with patination oil to prevent staining of tiles.

Cedral Fibre cement Roof Slates on SW treated battens and counter battens, with BBA accredited LR VP underlay over trussed rafters.

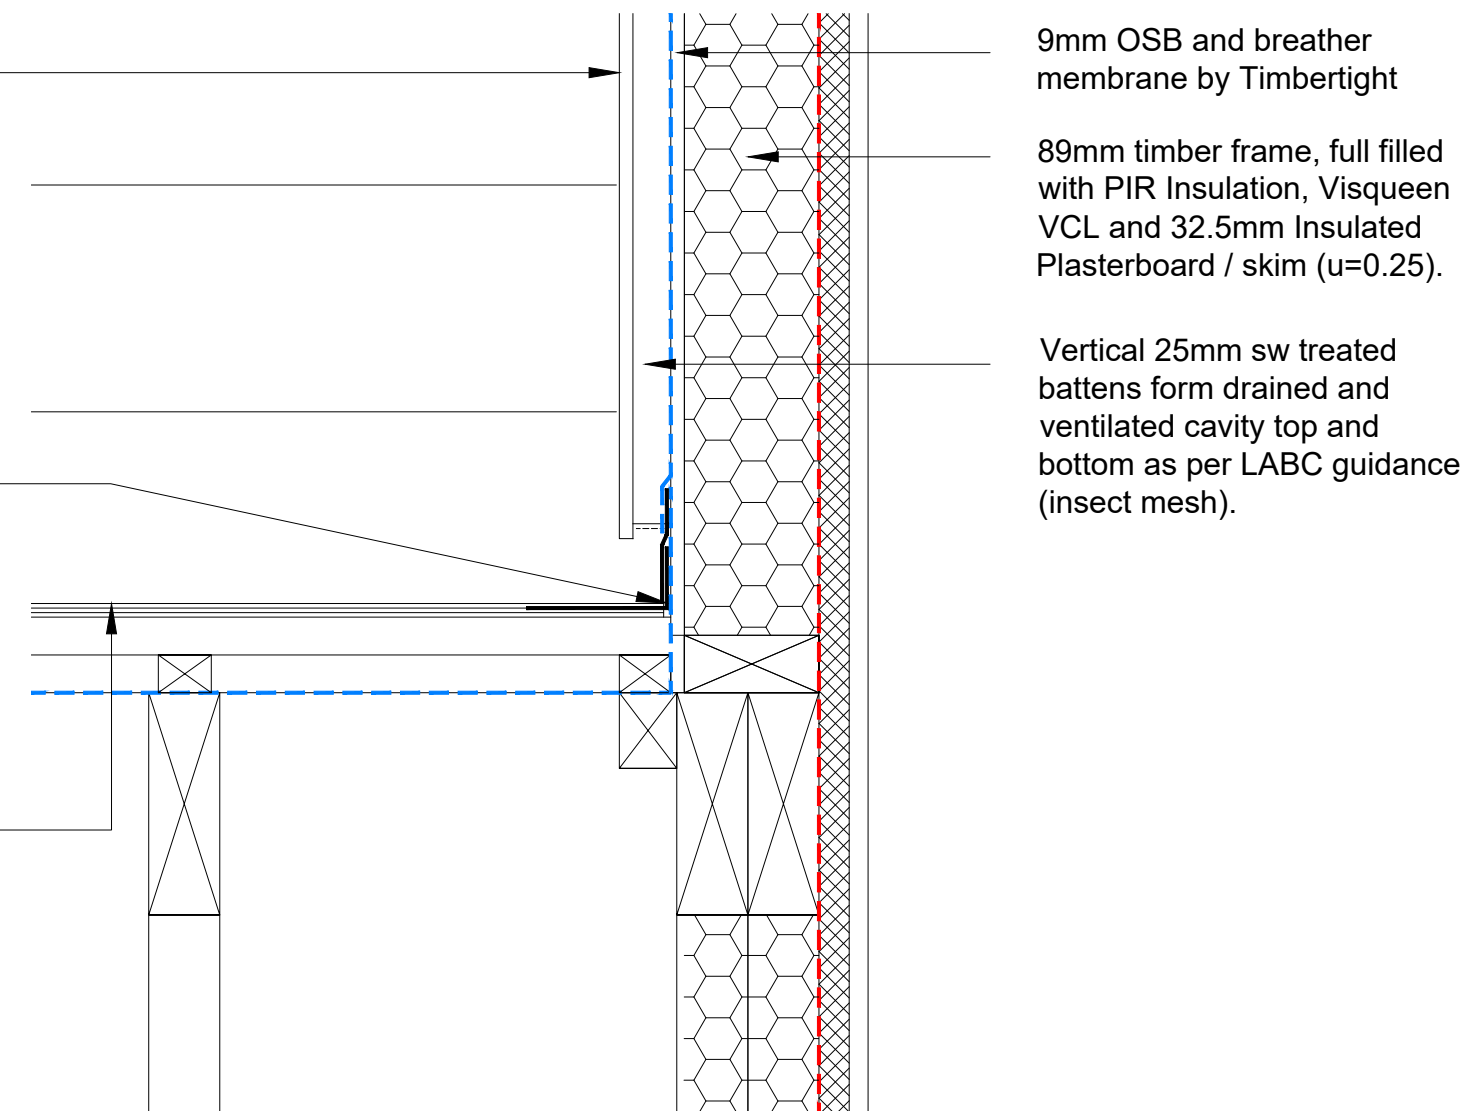

04 DR-04 : Dormer cheek gutter detail
Scale 1:5

Contractors are not to scale dimensions from this drawing

Rev	Description	By	Date
C01	Initial Construction Issue	MM	11/04/22
C02	Dormer cladding updated as per RCL	MM	29/06/22

MC

AU

Modern City

Architecture & Urbanism

Eastgate

2 Castle Street

Castletfield

Manchester

M3 4LZ

t: 0161 974 7203

e: info@mcau.co.uk

www.mcau.co.uk

Client
Rowlinson

Project
Silk Street, Manchester

Description
Proposed Dormer Details

Status	Scale	Drawn	Date
Construction	1:5/1:20 @ A1	MM	April 22
Job number	Drawing number	Revision	
1184	HT-27-004	C02	

Copyright Modern City Architecture & Urbanism