

Key

Cavity Drainage System (type C)


External Wall Insulation

Masonry Infill

New Stud Wall

Wall Tile

Floor Tile

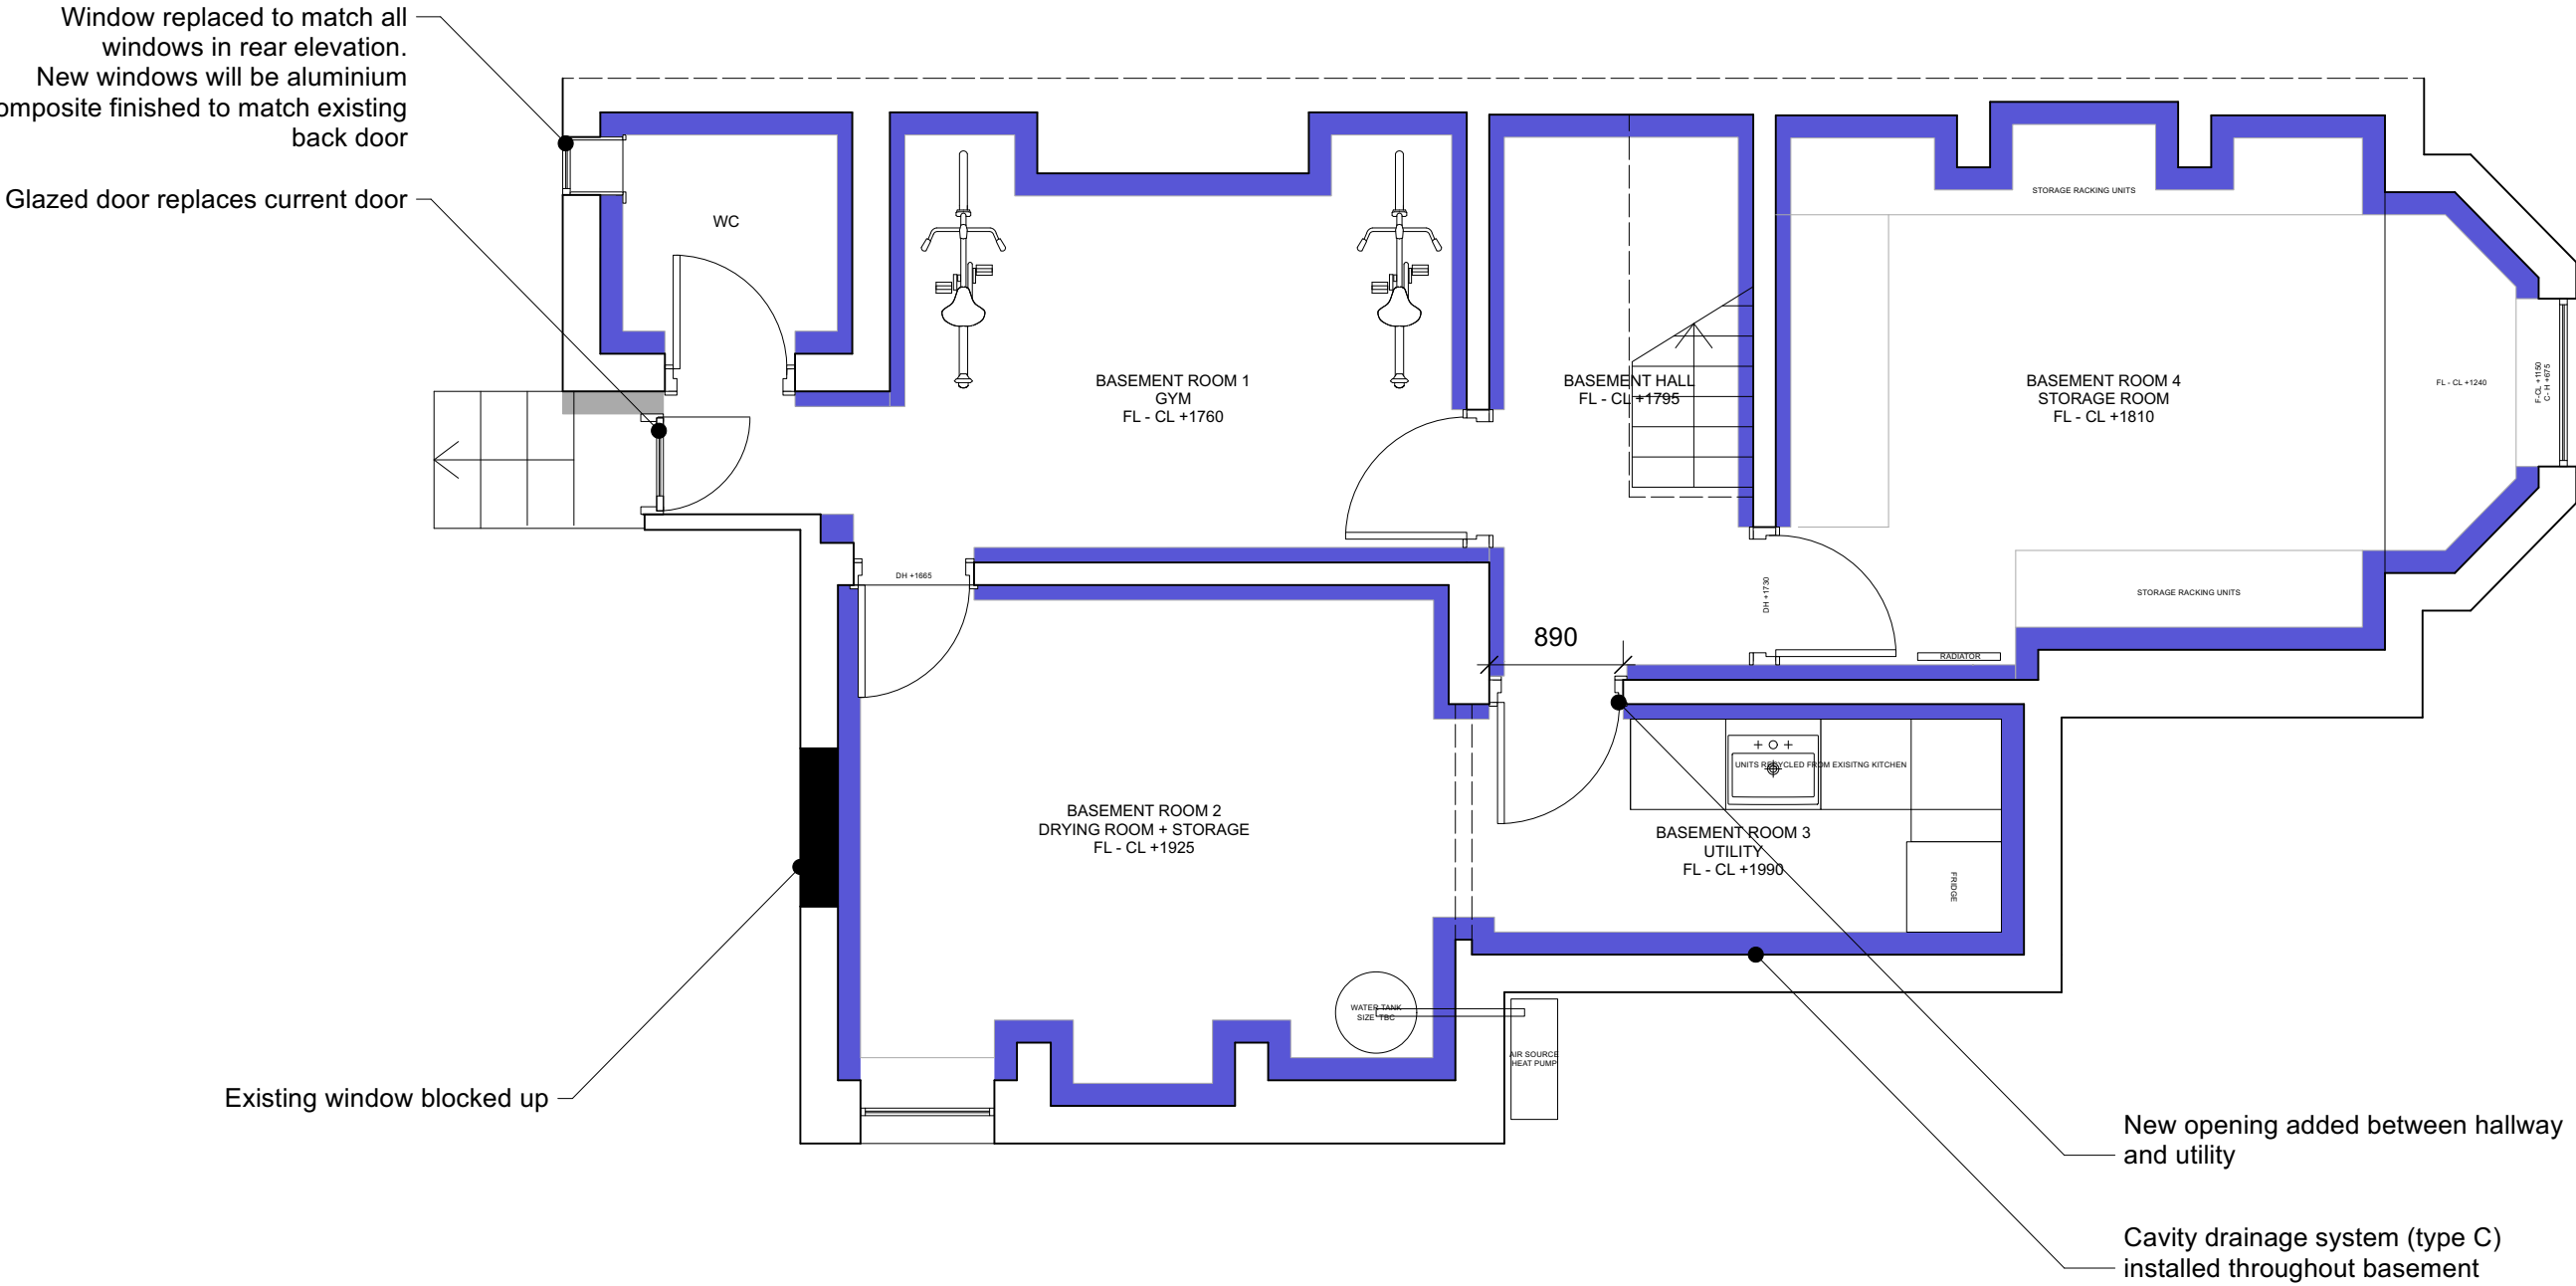


FOR PLANNING

0 0.5 1 m

North Arrow

Key

- External Wall Insulation
- Masonry Infill
- New Stud Wall
- Wall Tile
- Floor Tile

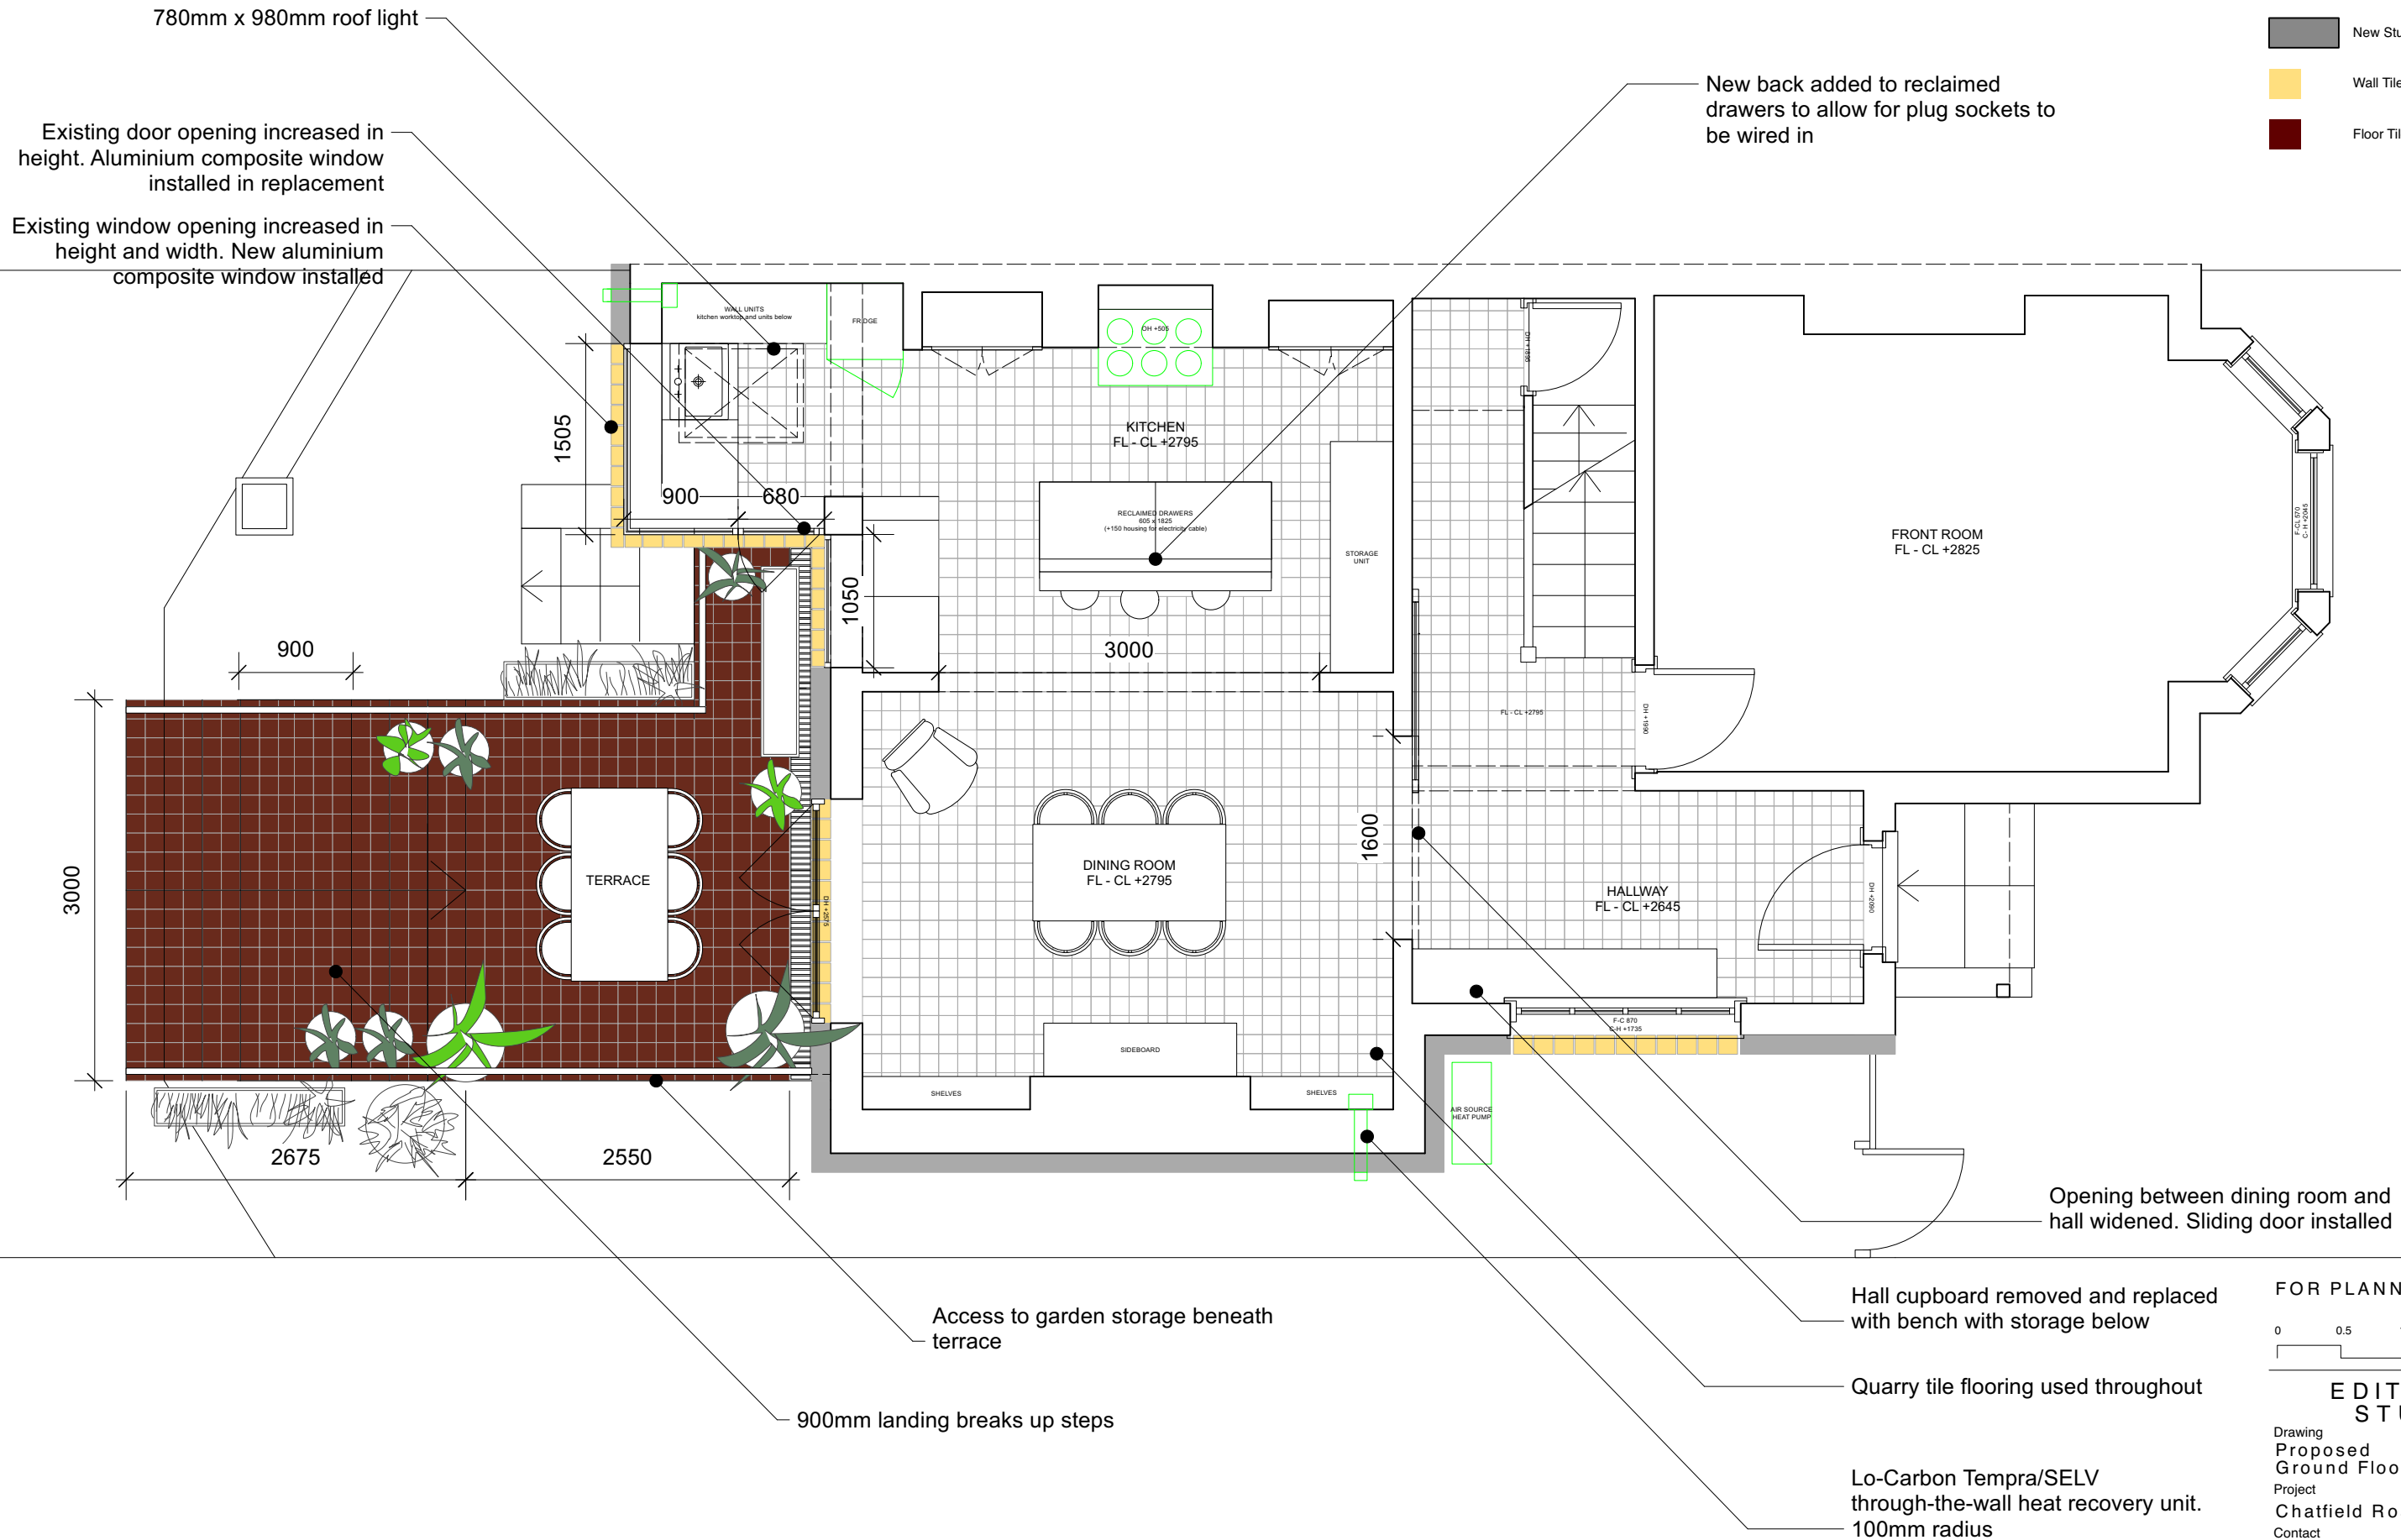

Notes

© Editional Studio Ltd. All rights as per the Copyright and Patents Design Act 1988 have been asserted.


All dimensions to be checked on site.

Key

- External Wall Insulation
- Masonry Infill
- New Stud Wall
- Wall Tile
- Floor Tile

Existing windows in rear elevation replaced with aluminum composite, and installed to sit flush with exterior wall insulation and render

780mm x 980mm roof light

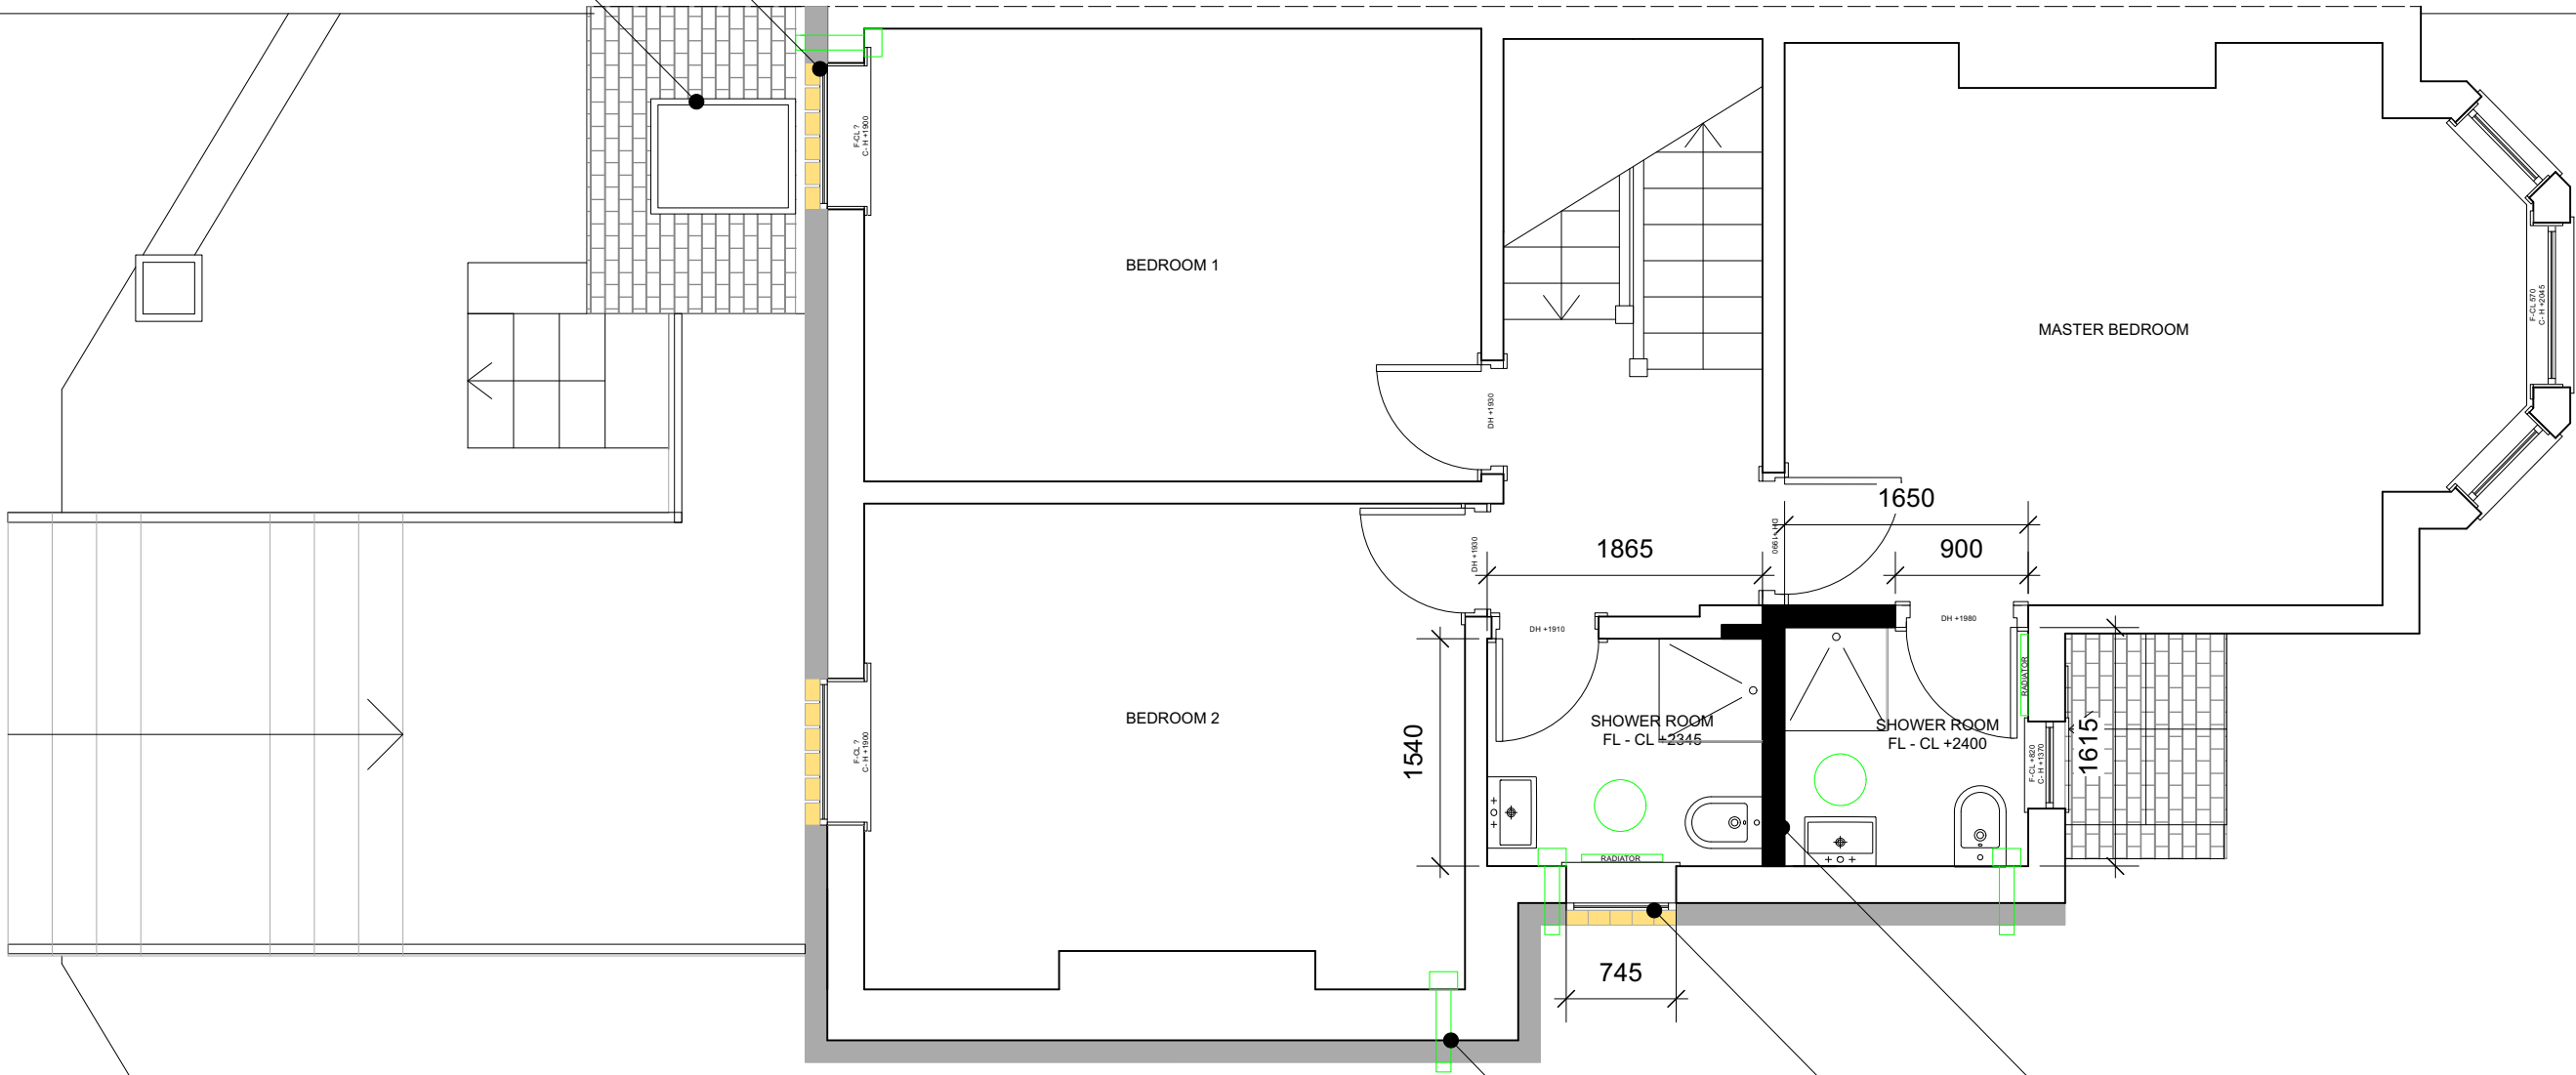

Dividing wall rebuilt to create evenly sized shower rooms

Bathroom window opening moved and resized

Lo-Carbon Tempra/SELV through-the-wall heat recovery unit. 100mm radius



EDITIONAL
STUDIO

Drawing
Proposed
First Floor Plan_Opt A
Project
Chatfield Road
Contact
post@editionalstudio.com
Scale
1:50 @ A3
Date
27.07.22
Drawing No.
053_L12_03


Key

- External Wall Insulation
- Masonry Infill
- New Stud Wall
- Wall Tile
- Floor Tile

Existing access hatch replaced with arched door

Existing windows in rear elevation replaced with aluminium composite, and installed to sit flush with exterior wall insulation and render

Lo-Carbon Temptra/SELV through-the-wall heat recovery unit. 100mm radius

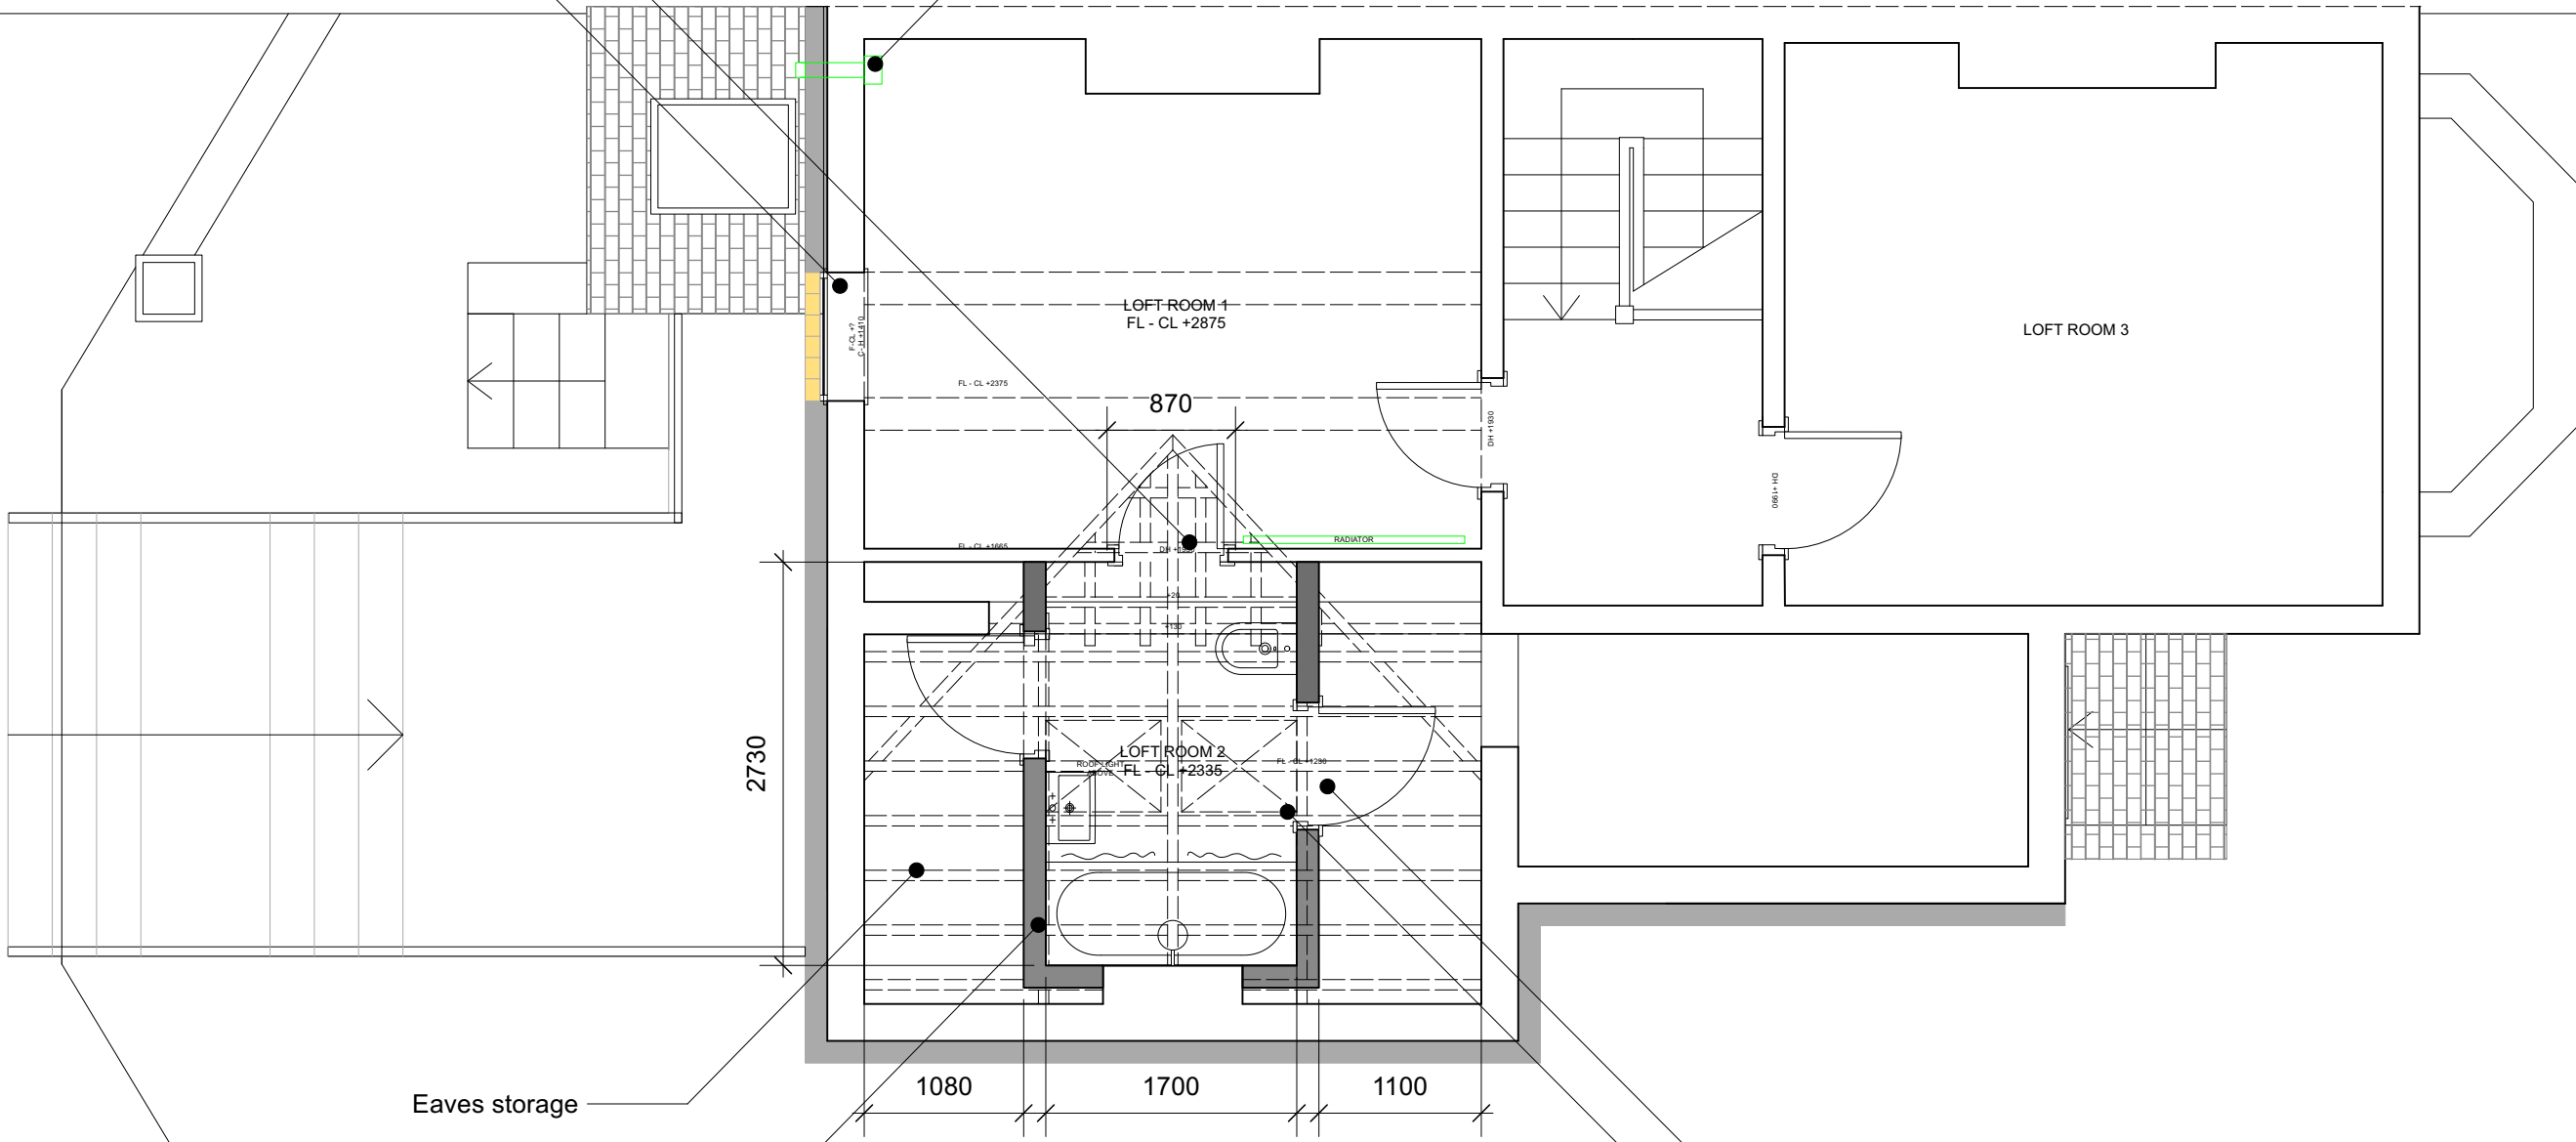

Eaves storage

New stud walls separates eaves storage and bathroom

1055mm X 870mm access door to boarded eaves storage

2no. 780mm x 980mm roof lights

FOR PLANNING

0 0.5 1 m

EDITIONAL STUDIO

Drawing
Proposed
Second Floor Plan
Project
Chatfield Road
Contact
post@editionalstudio.com
Scale
1:50 @ A3
Date
27.07.22
Drawing No.
053_L12_04

Notes

© Editional Studio Ltd. All rights as per the
Copywrite and petents Design Act 1988 have
been asserted.

All dimensions to be checked on site.

Key


External Wall Insulation

Masonry Infill

New Stud Wall

Wall Tile

Floor Tile

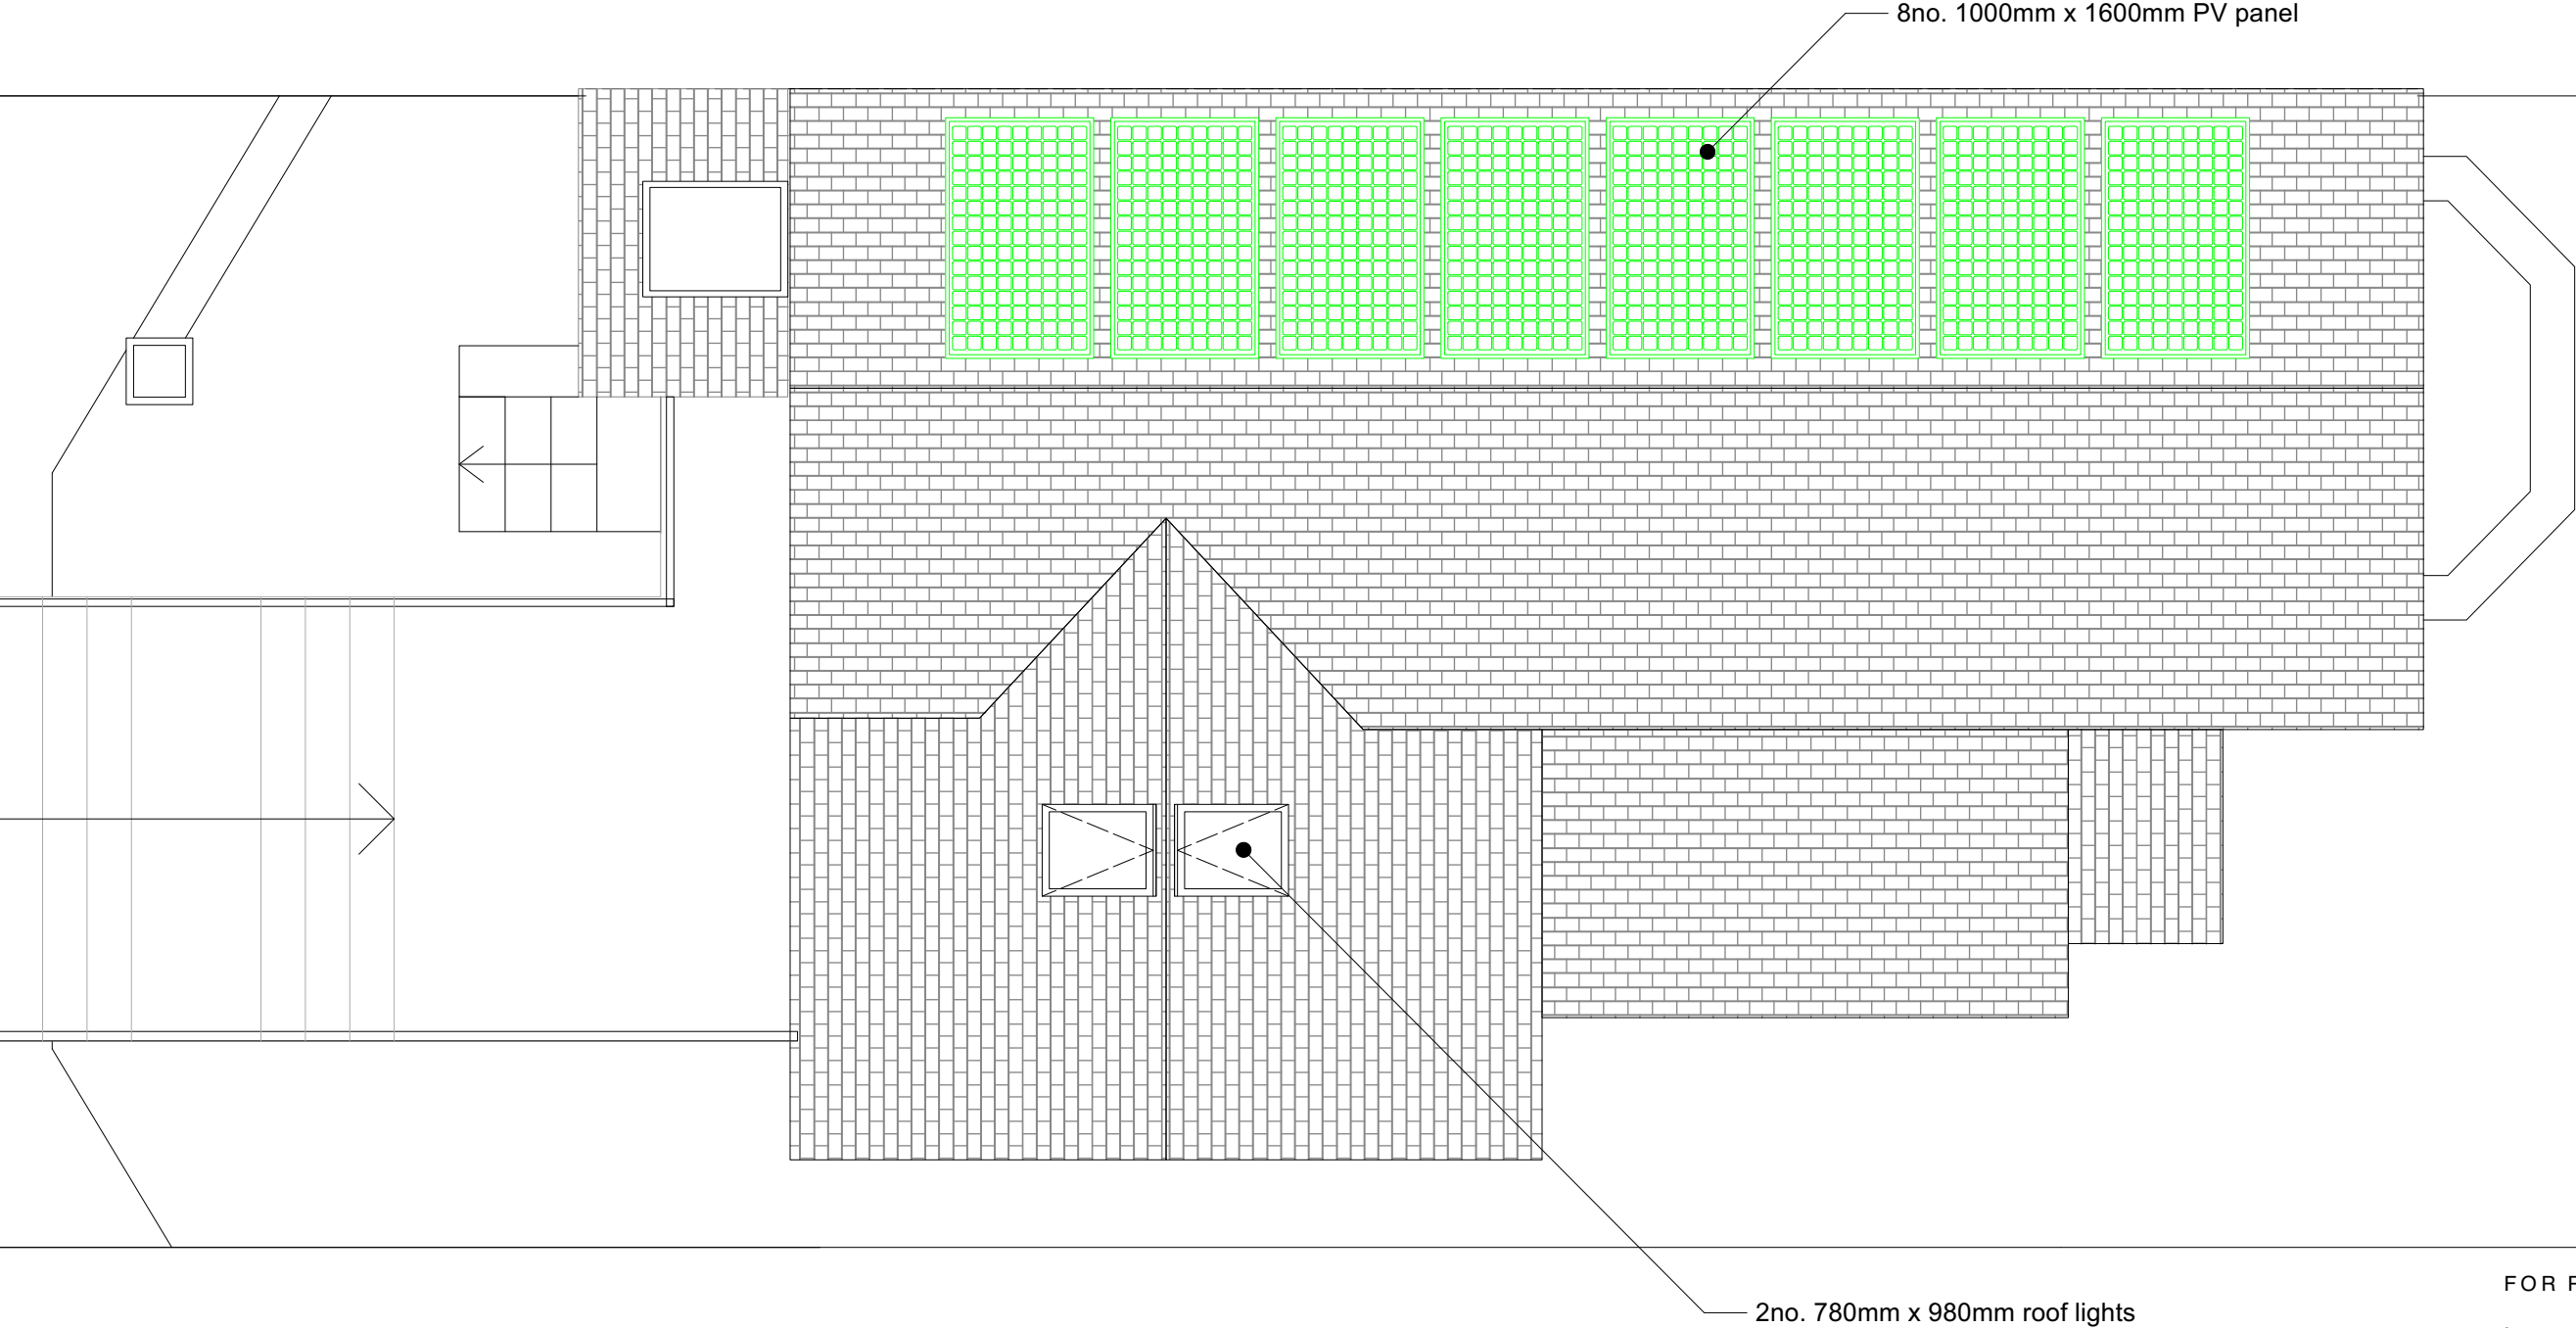

FOR PLANNING

0 0.5 1 m

EDITIONAL
STUDIO

Drawing
Proposed
Second Floor Plan
Project
Chatfield Road
Contact
post@editionalstudio.com

Scale
1:50 @ A3

Date
27.07.22

Drawing No.
053_L12_05


Notes

© Editorial Studio Ltd. All rights as per the Copyright and Patents Design Act 1988 have been asserted.


All dimensions to be checked on site.

Key


	External Wall Insulation
	Cavity Drainage System (type C)
	Internal insulation
	Wall Tile
	Floor Tile

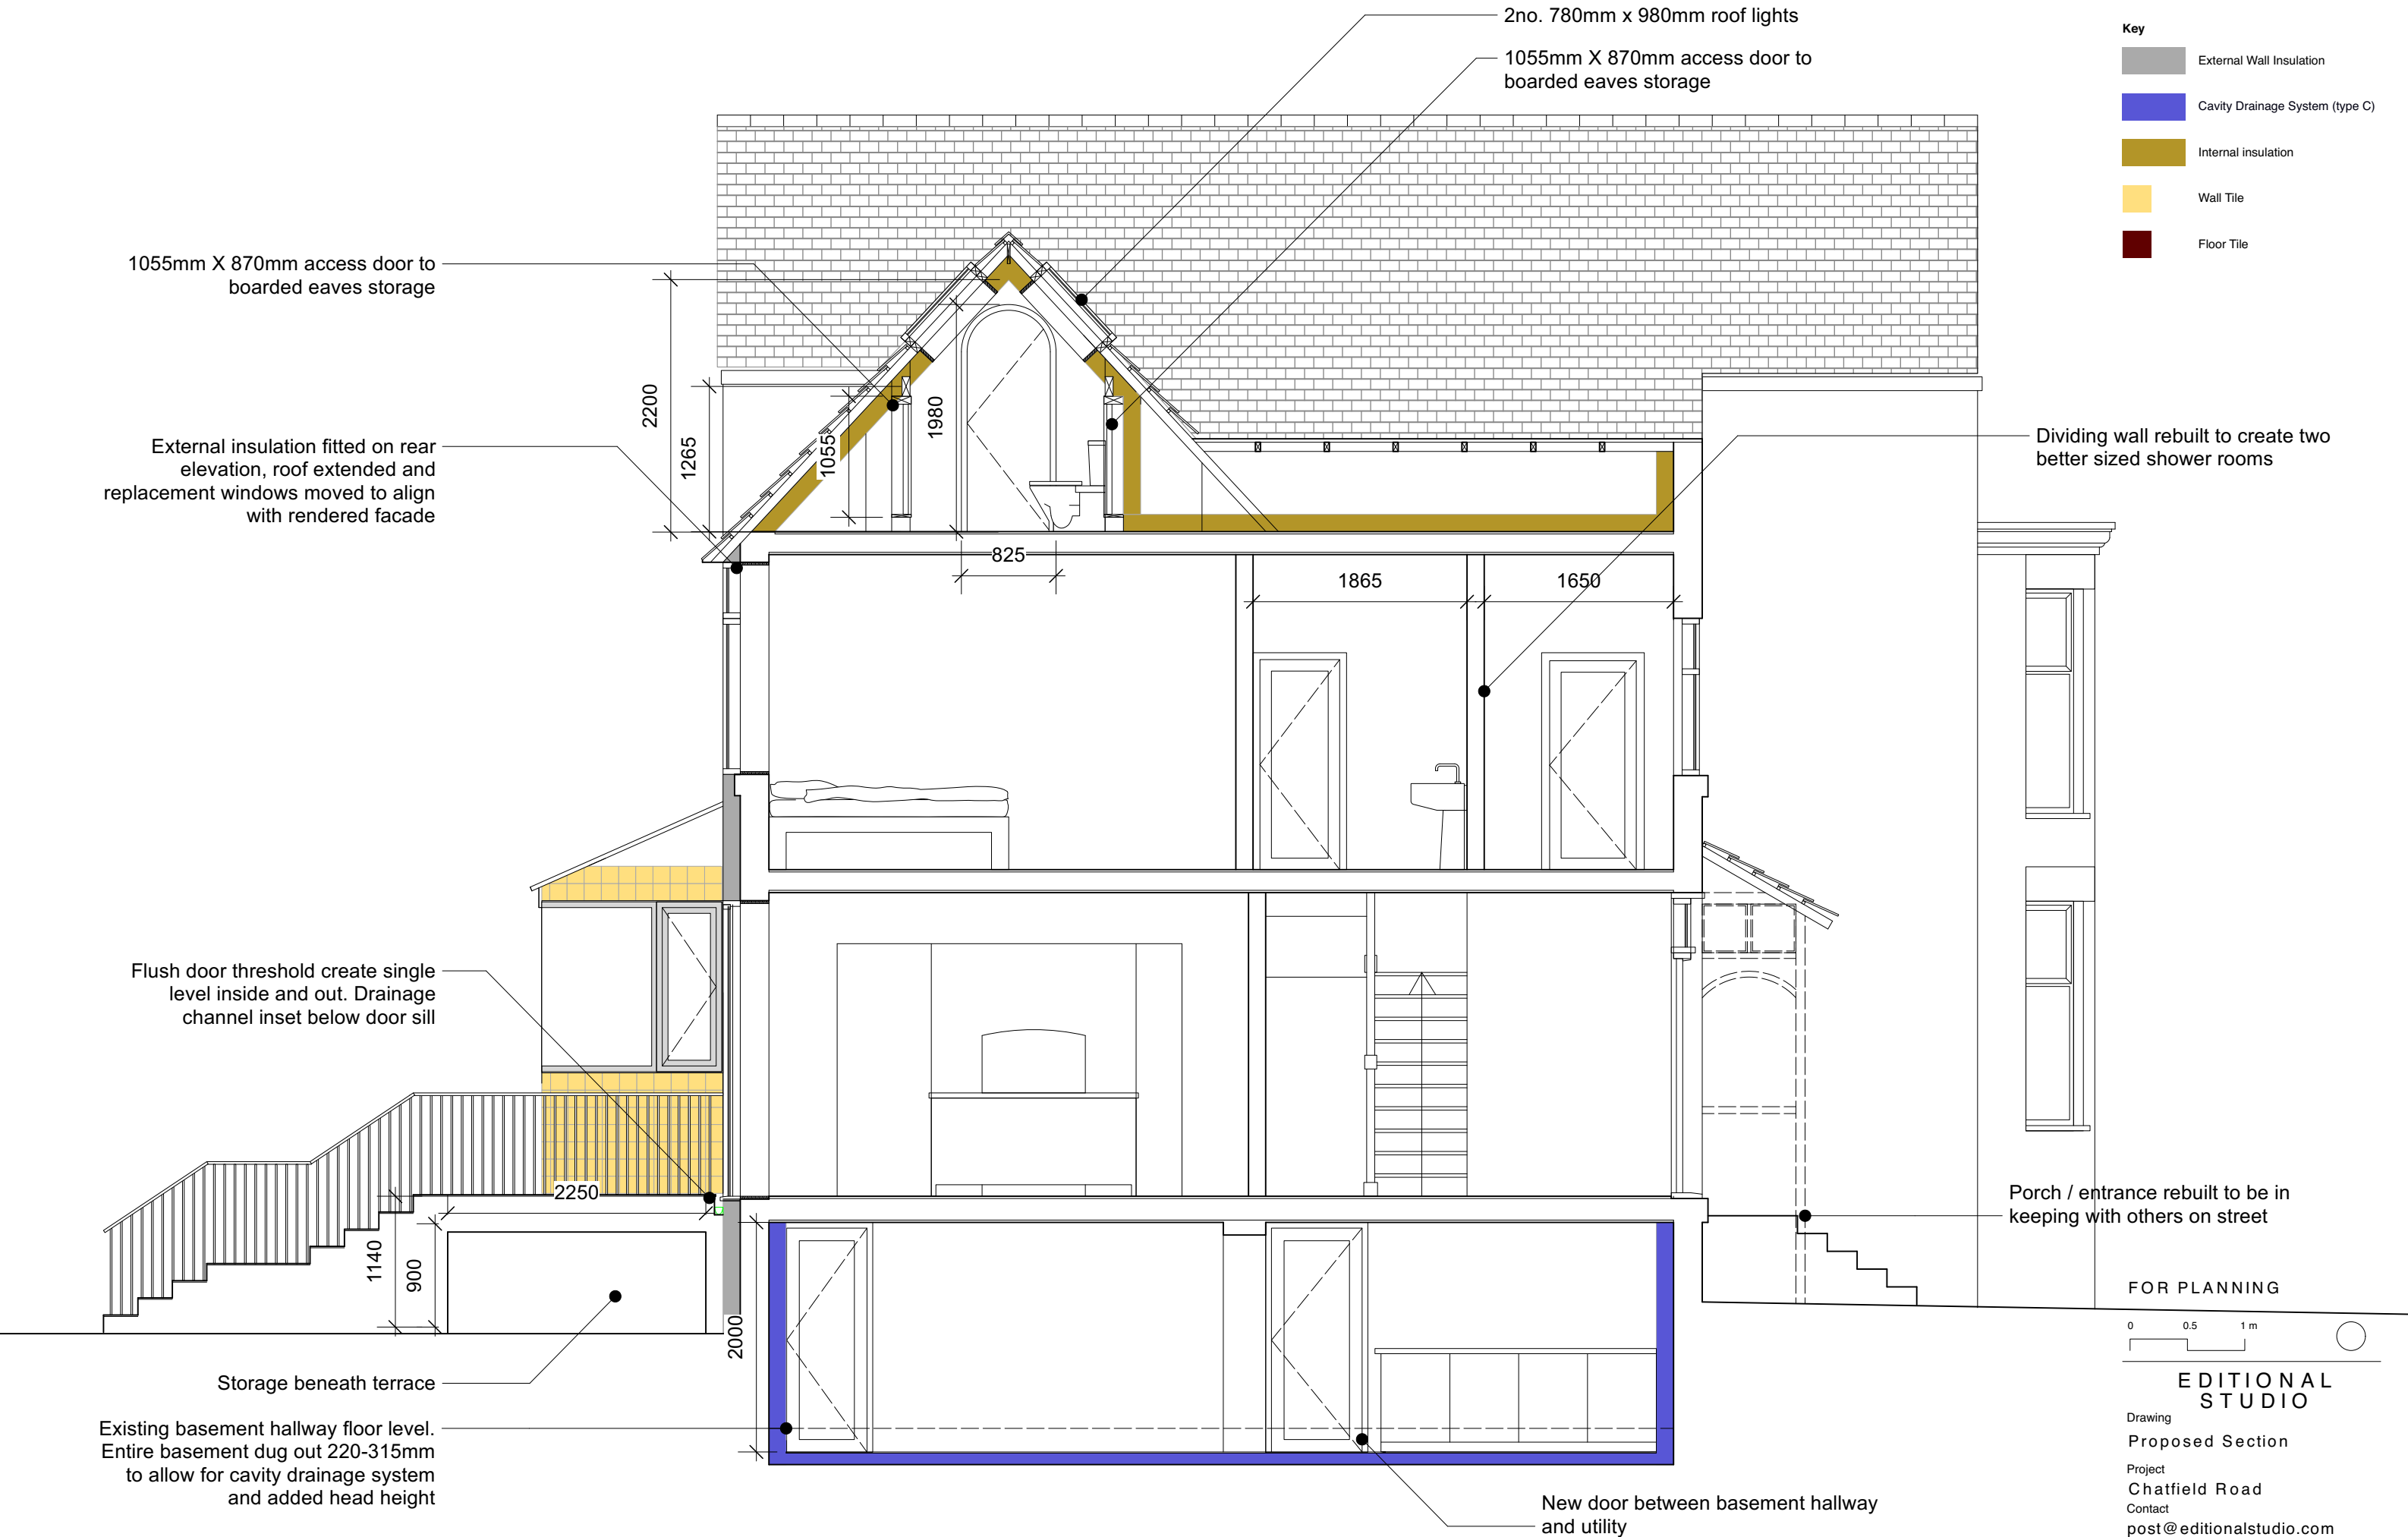

- Key
- External Wall Insulation
 - Masonry Infill
 - New Stud Wall
 - Wall Tile
 - Floor Tile

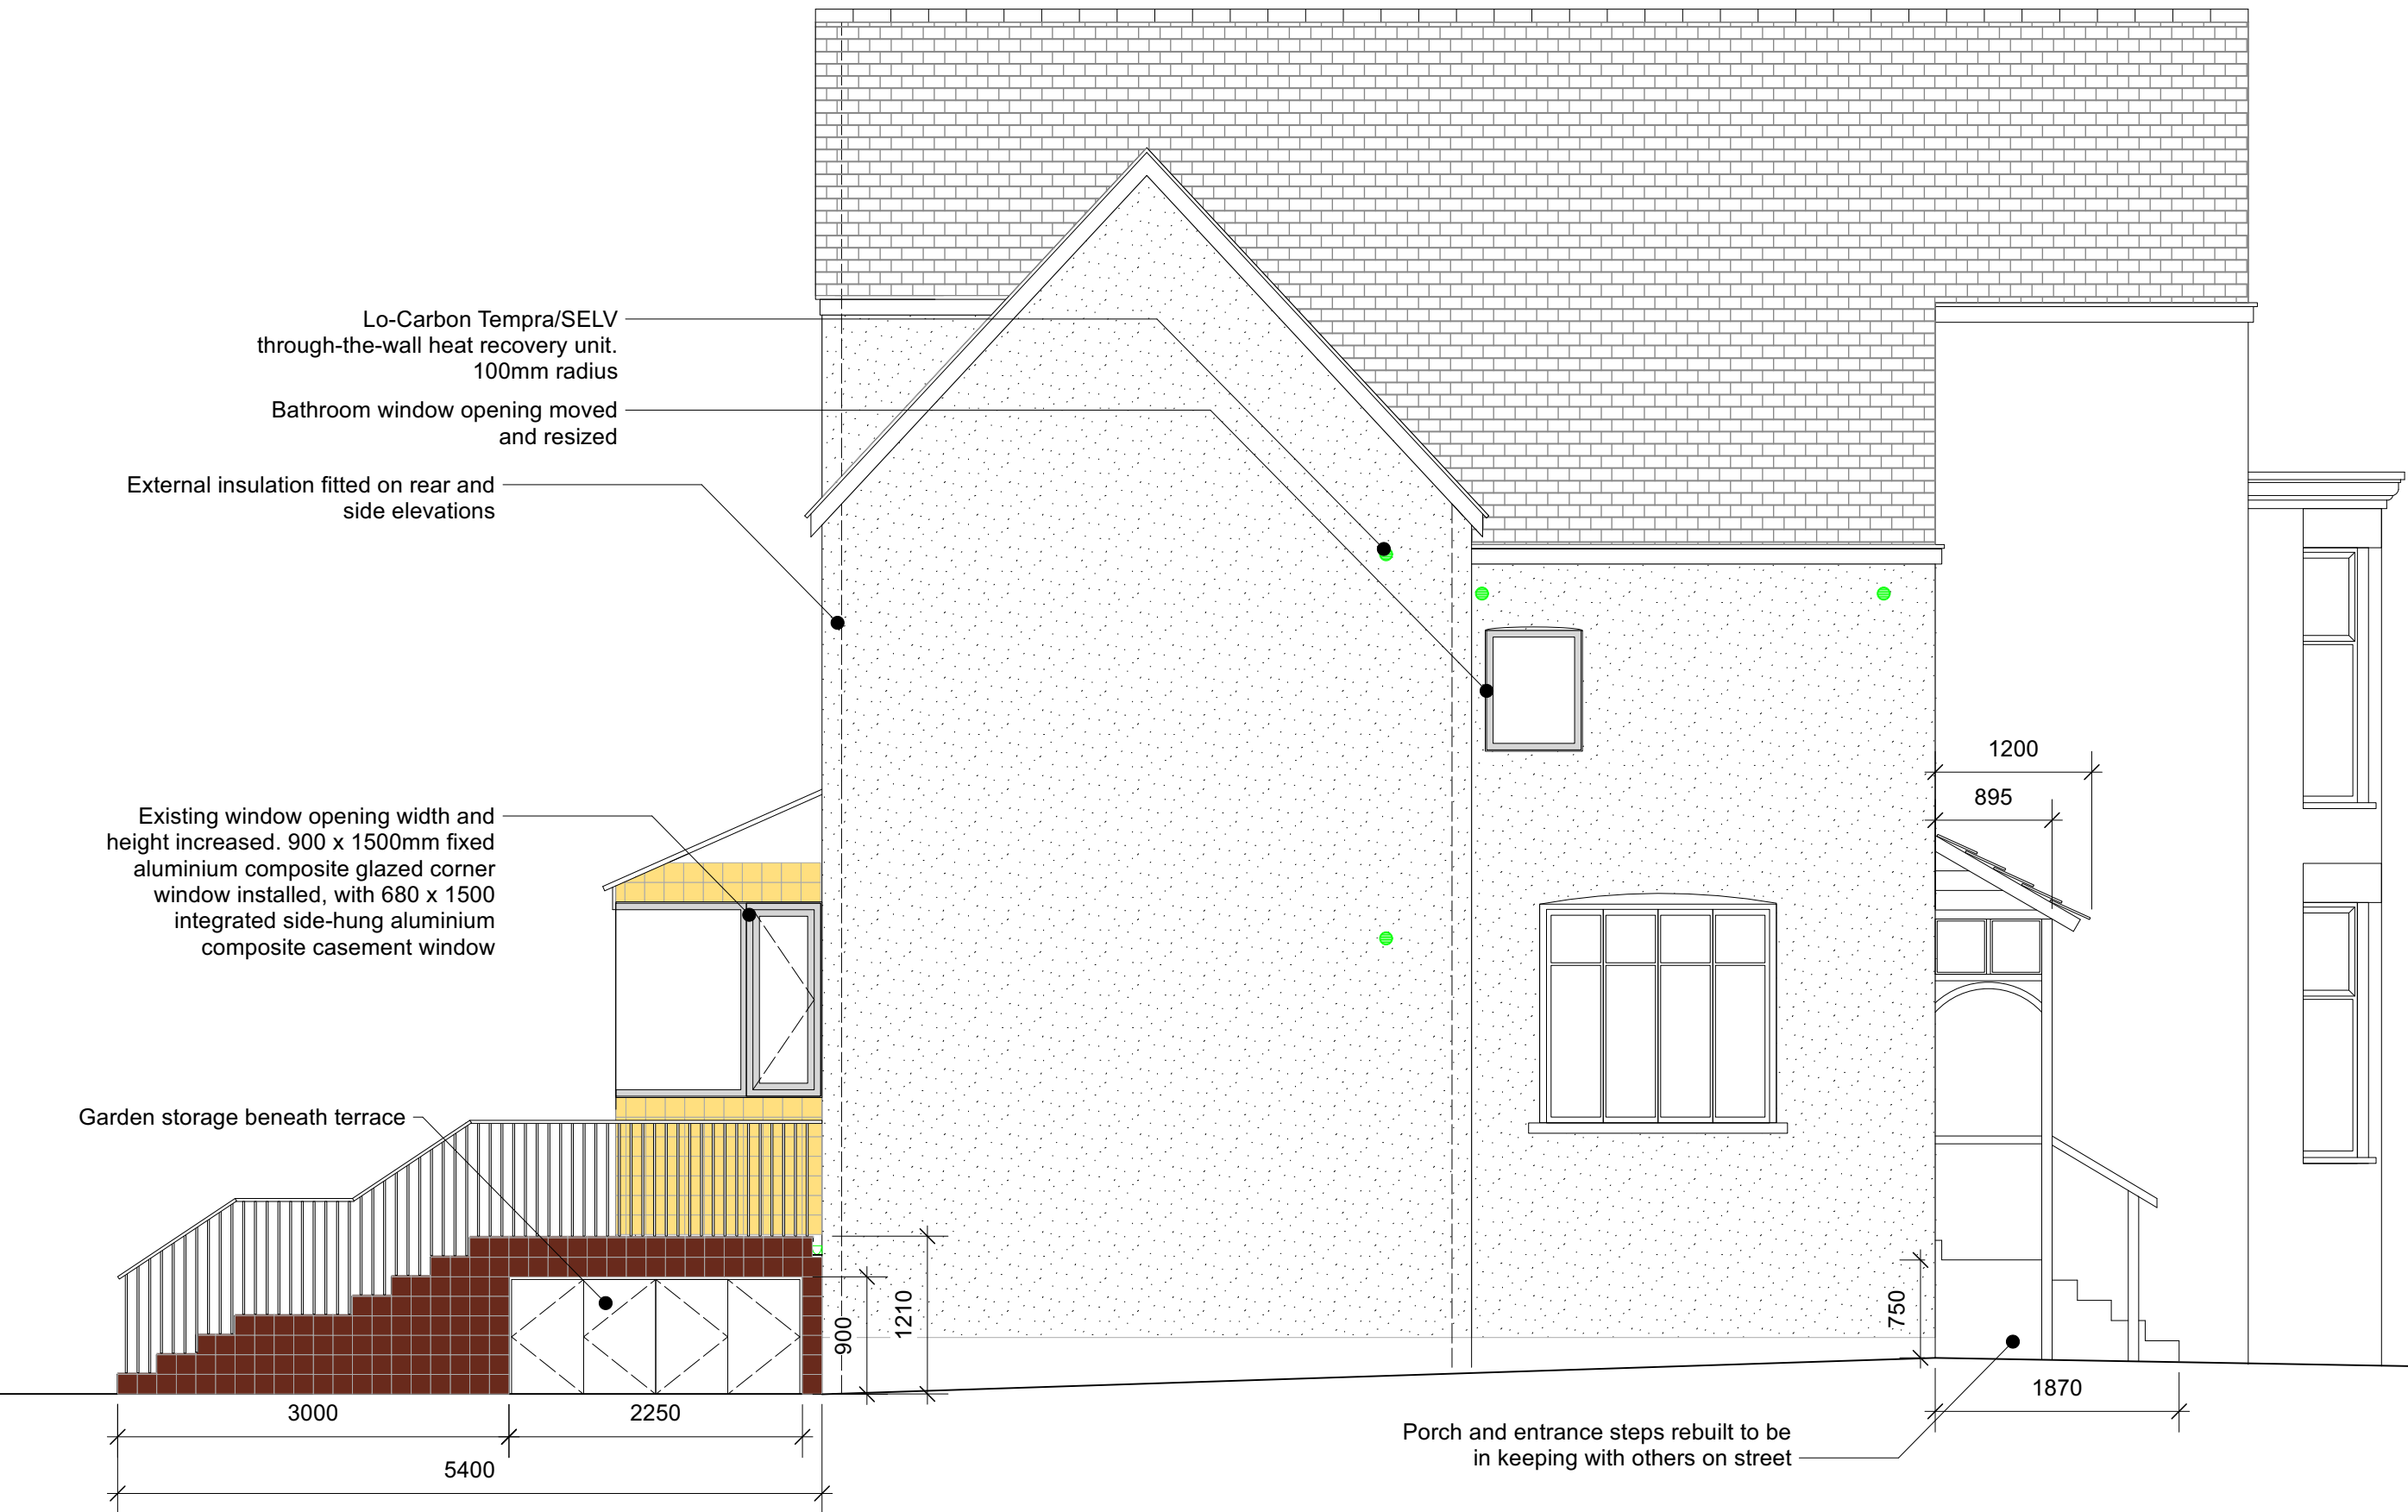

FOR PLANNING

 

EDITIONAL
STUDIO

Drawing
Proposed Side Elevation

Project
Chatfield Road
Contact
post@editionalstudio.com


Scale
1:50 @ A3

Date
27.07.22

Drawing No.
053_L15_02


Key

- External Wall Insulation
- Masonry Infill
- New Stud Wall
- Wall Tile
- Floor Tile

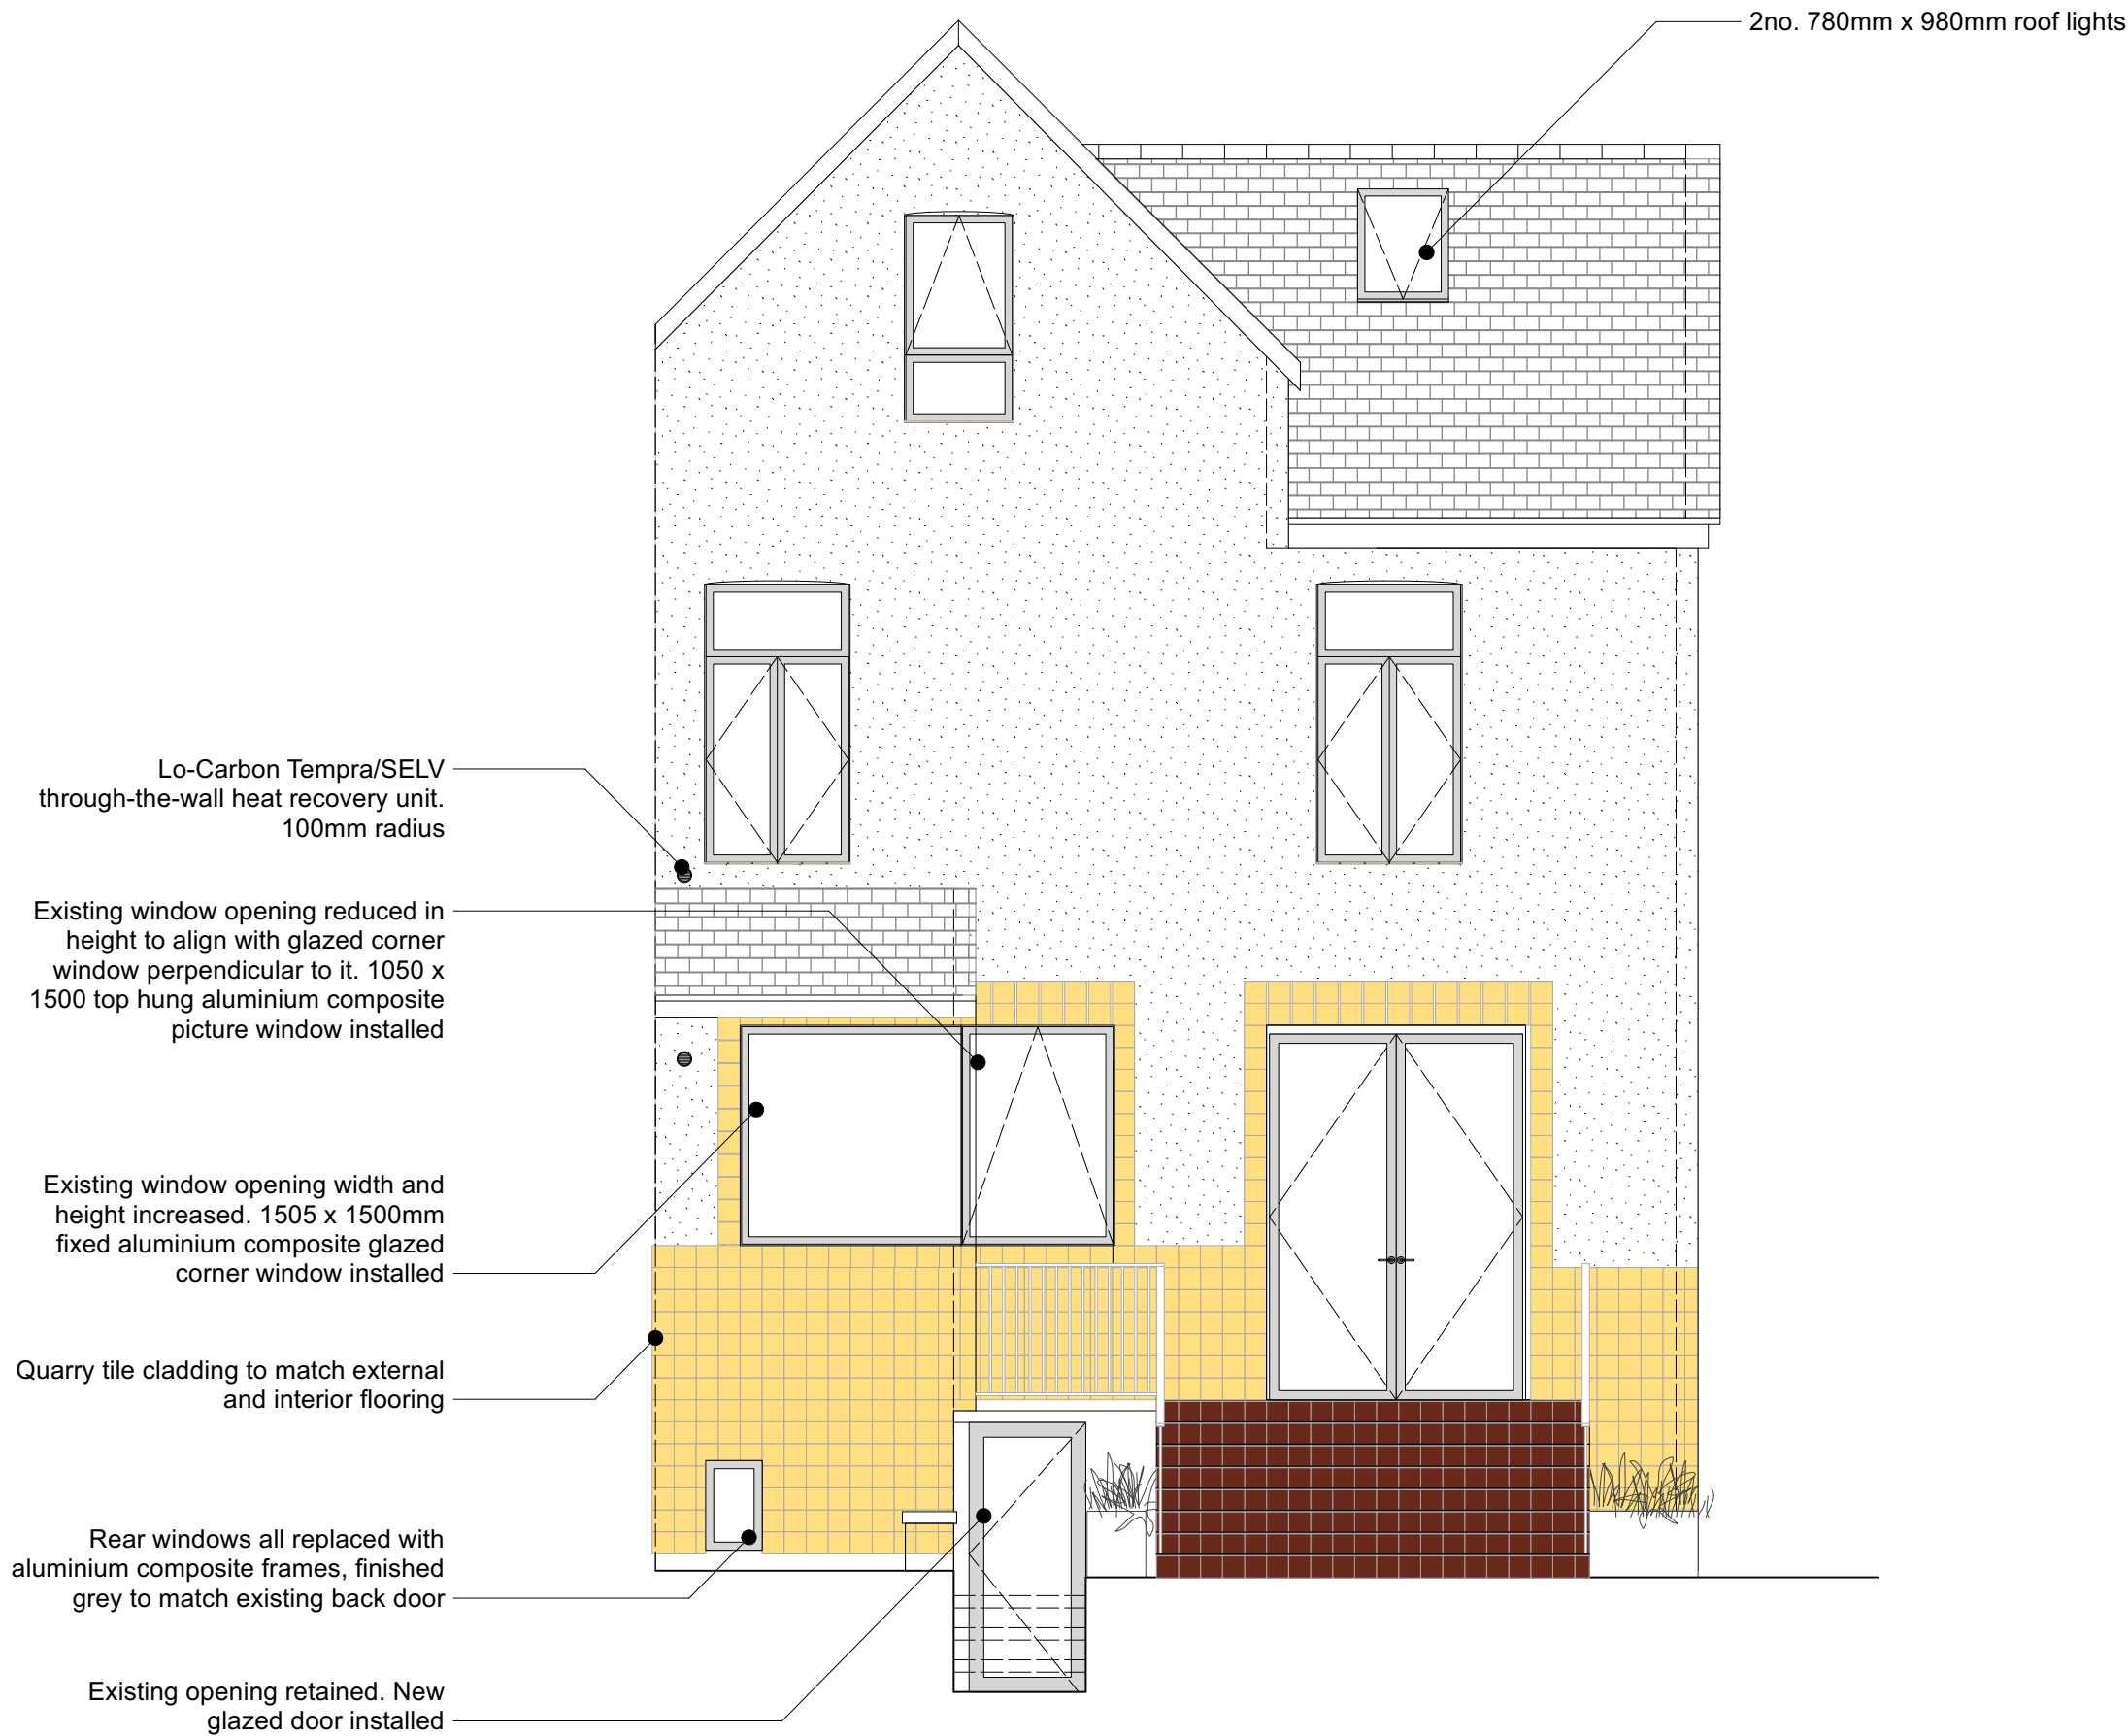

200mm x 200mm x 1.5mm
London Encuastic Tiles in
Antique Plum and French
Mustard

FOR PLANNING

 

EDITIONAL
STUDIO

Drawing
Proposed Rear Elevation

Project
Chatfield Road
Contact
post@editionalstudio.com
Scale 1:50 @ A3 Date 27.07.22 Drawing No. 053_L15_01