

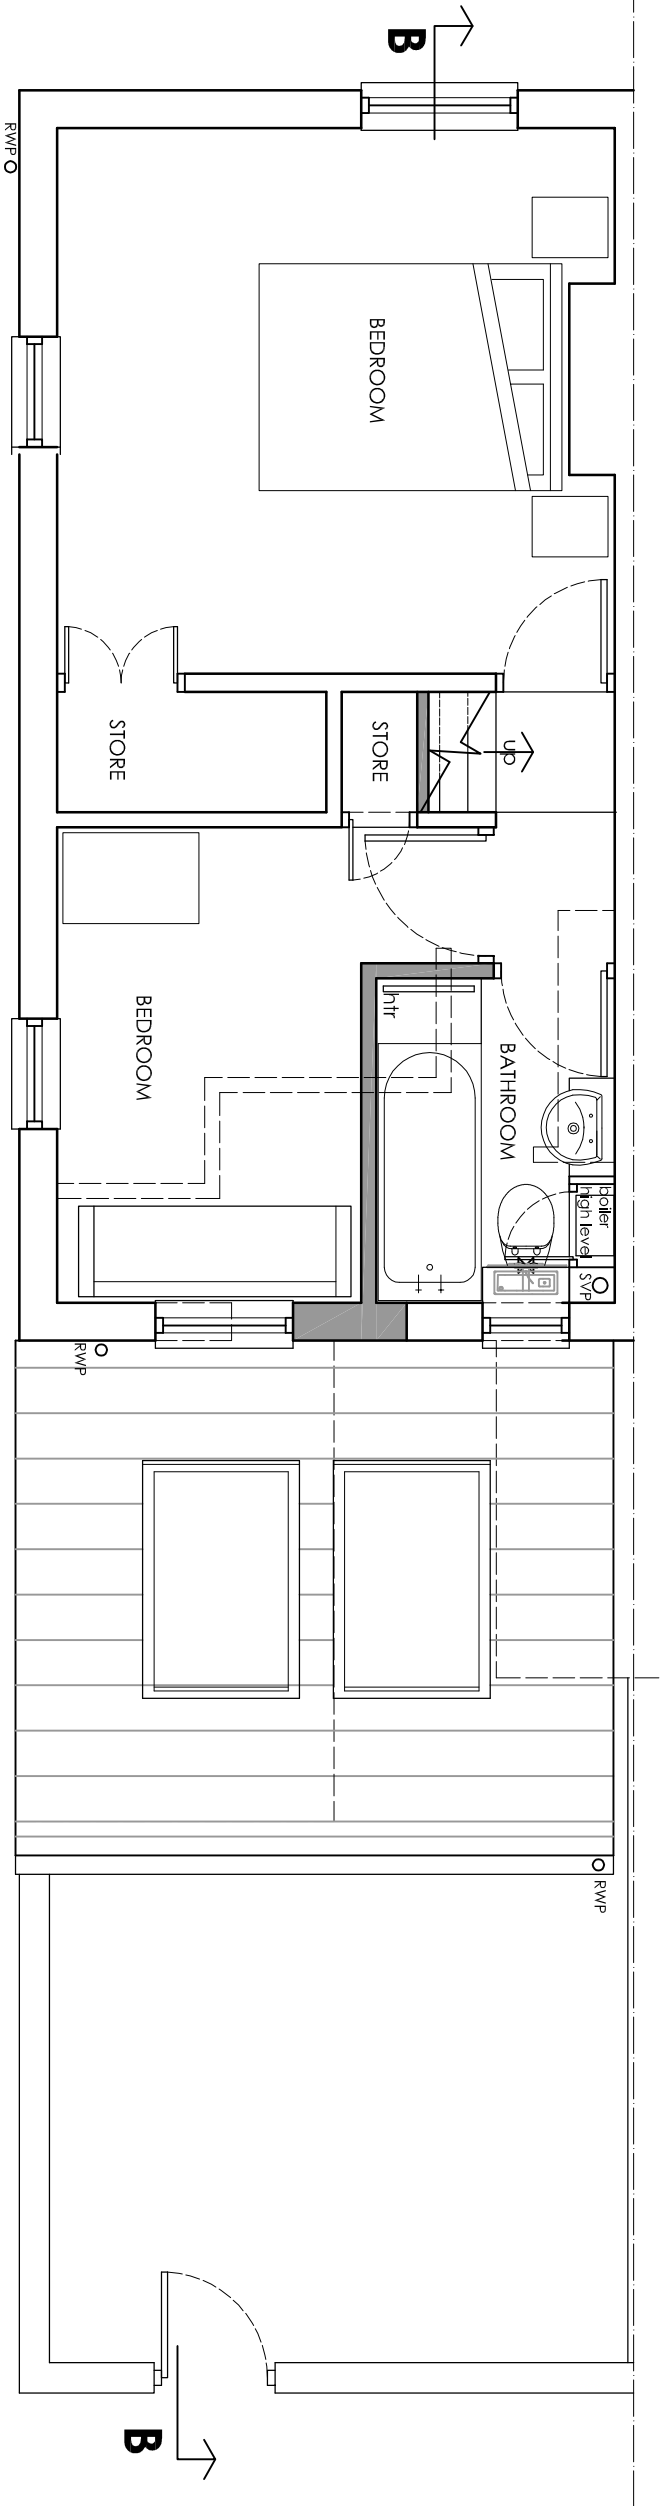


 


FIRST FLOOR PLAN 1:50

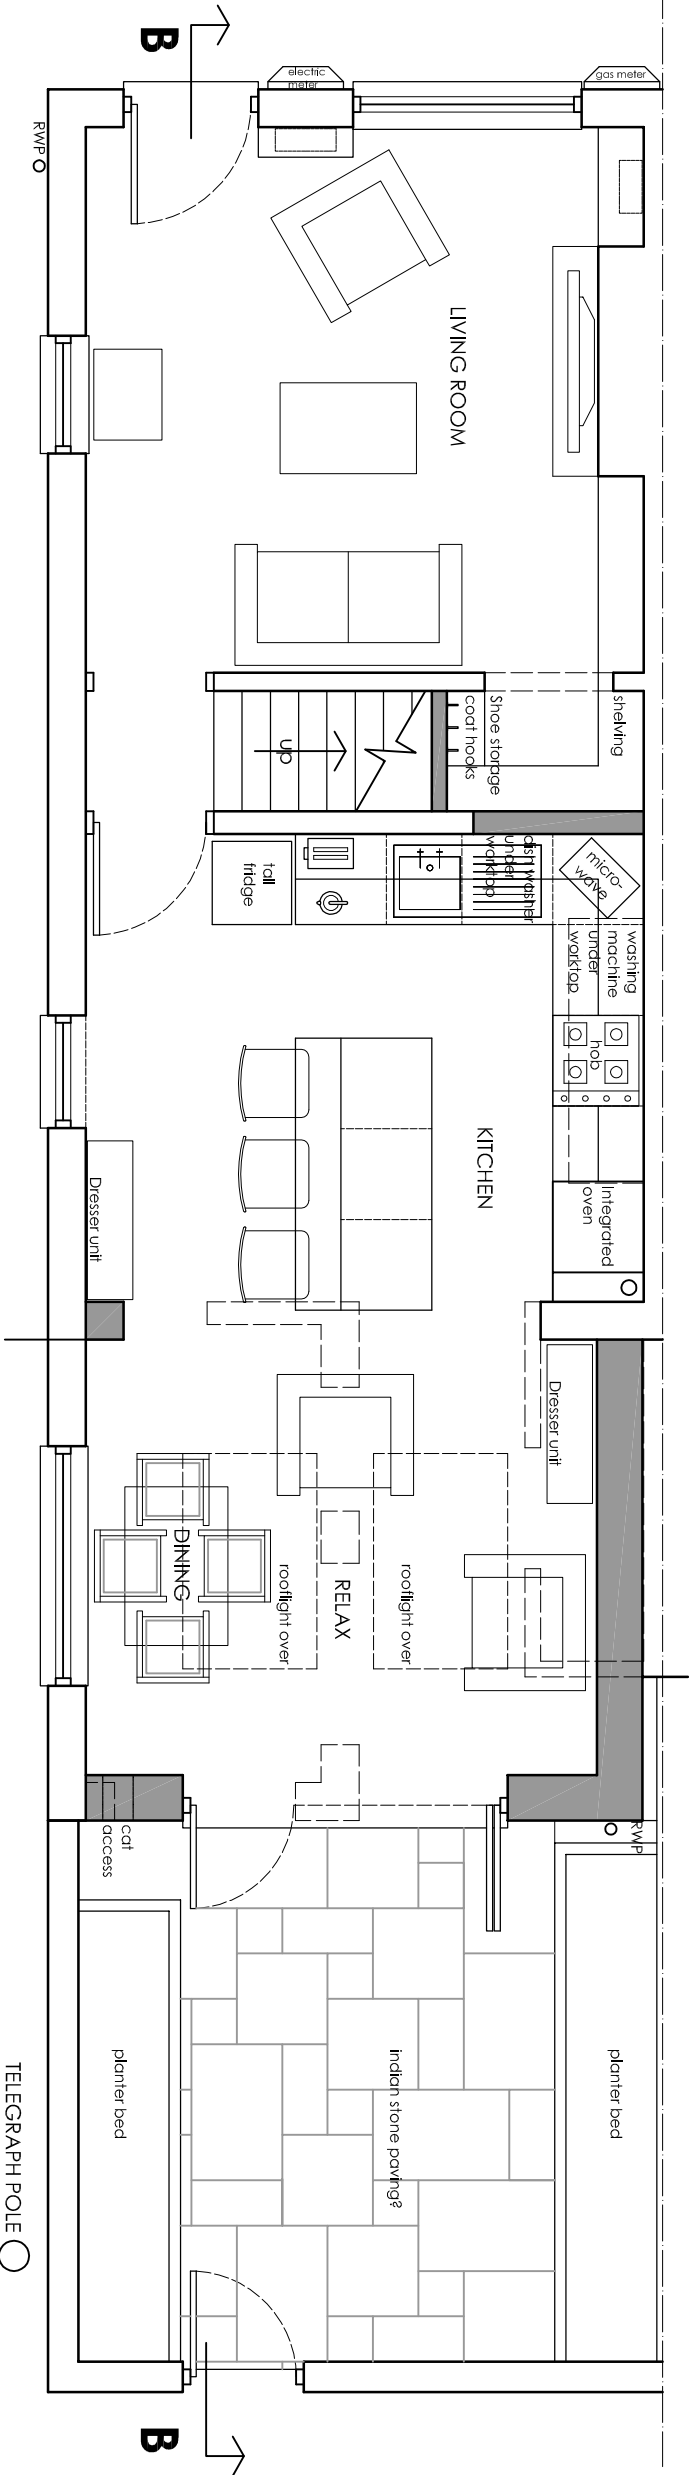

GROUND FLOOR PLAN 1:50

This drawing is copyright to Urbanization. It shall not be used without our written consent. All dimensions are in millimeters unless otherwise stated. It is assumed that all works will be carried out by a competent contractor working, where appropriate, to an approved method statement.

KEY

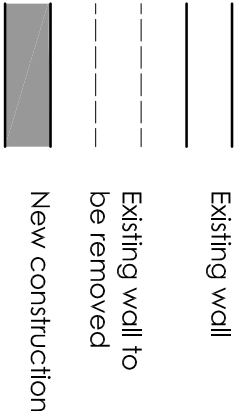

- Abbreviations
- SVP Soil and vent pipe
 - RWP Rainwater pipe
 - HTR Heated towel rail

Revision 8 under stairs store, fixed units and side window amended; new meter positions indicated; July 2021
Revision A kitchen rearranged; rooflights / garden indicated following review meeting; July 2021

rev description date drawn

11 Mallock Street, Manchester M20 7HG T: 0161 789 0877
M: 07971 570956 E: mark@urbanization-architects.com

client
Fay Dodds

project
2 Swinfield Ave, Chofion M21 9FU

Proposed floor plans

project ref	drawing no.	revision	date	scale
U 228	106	B	June 2021	1:50

approval status
□ feasibility ■ design □ tender □ construction □ on build