
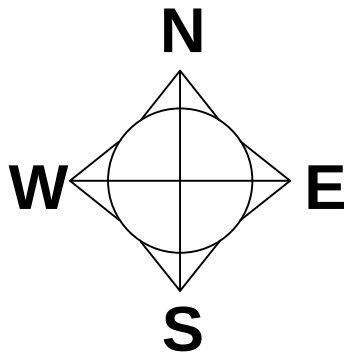


SITE PLAN 1:200

HEYWOOD ST

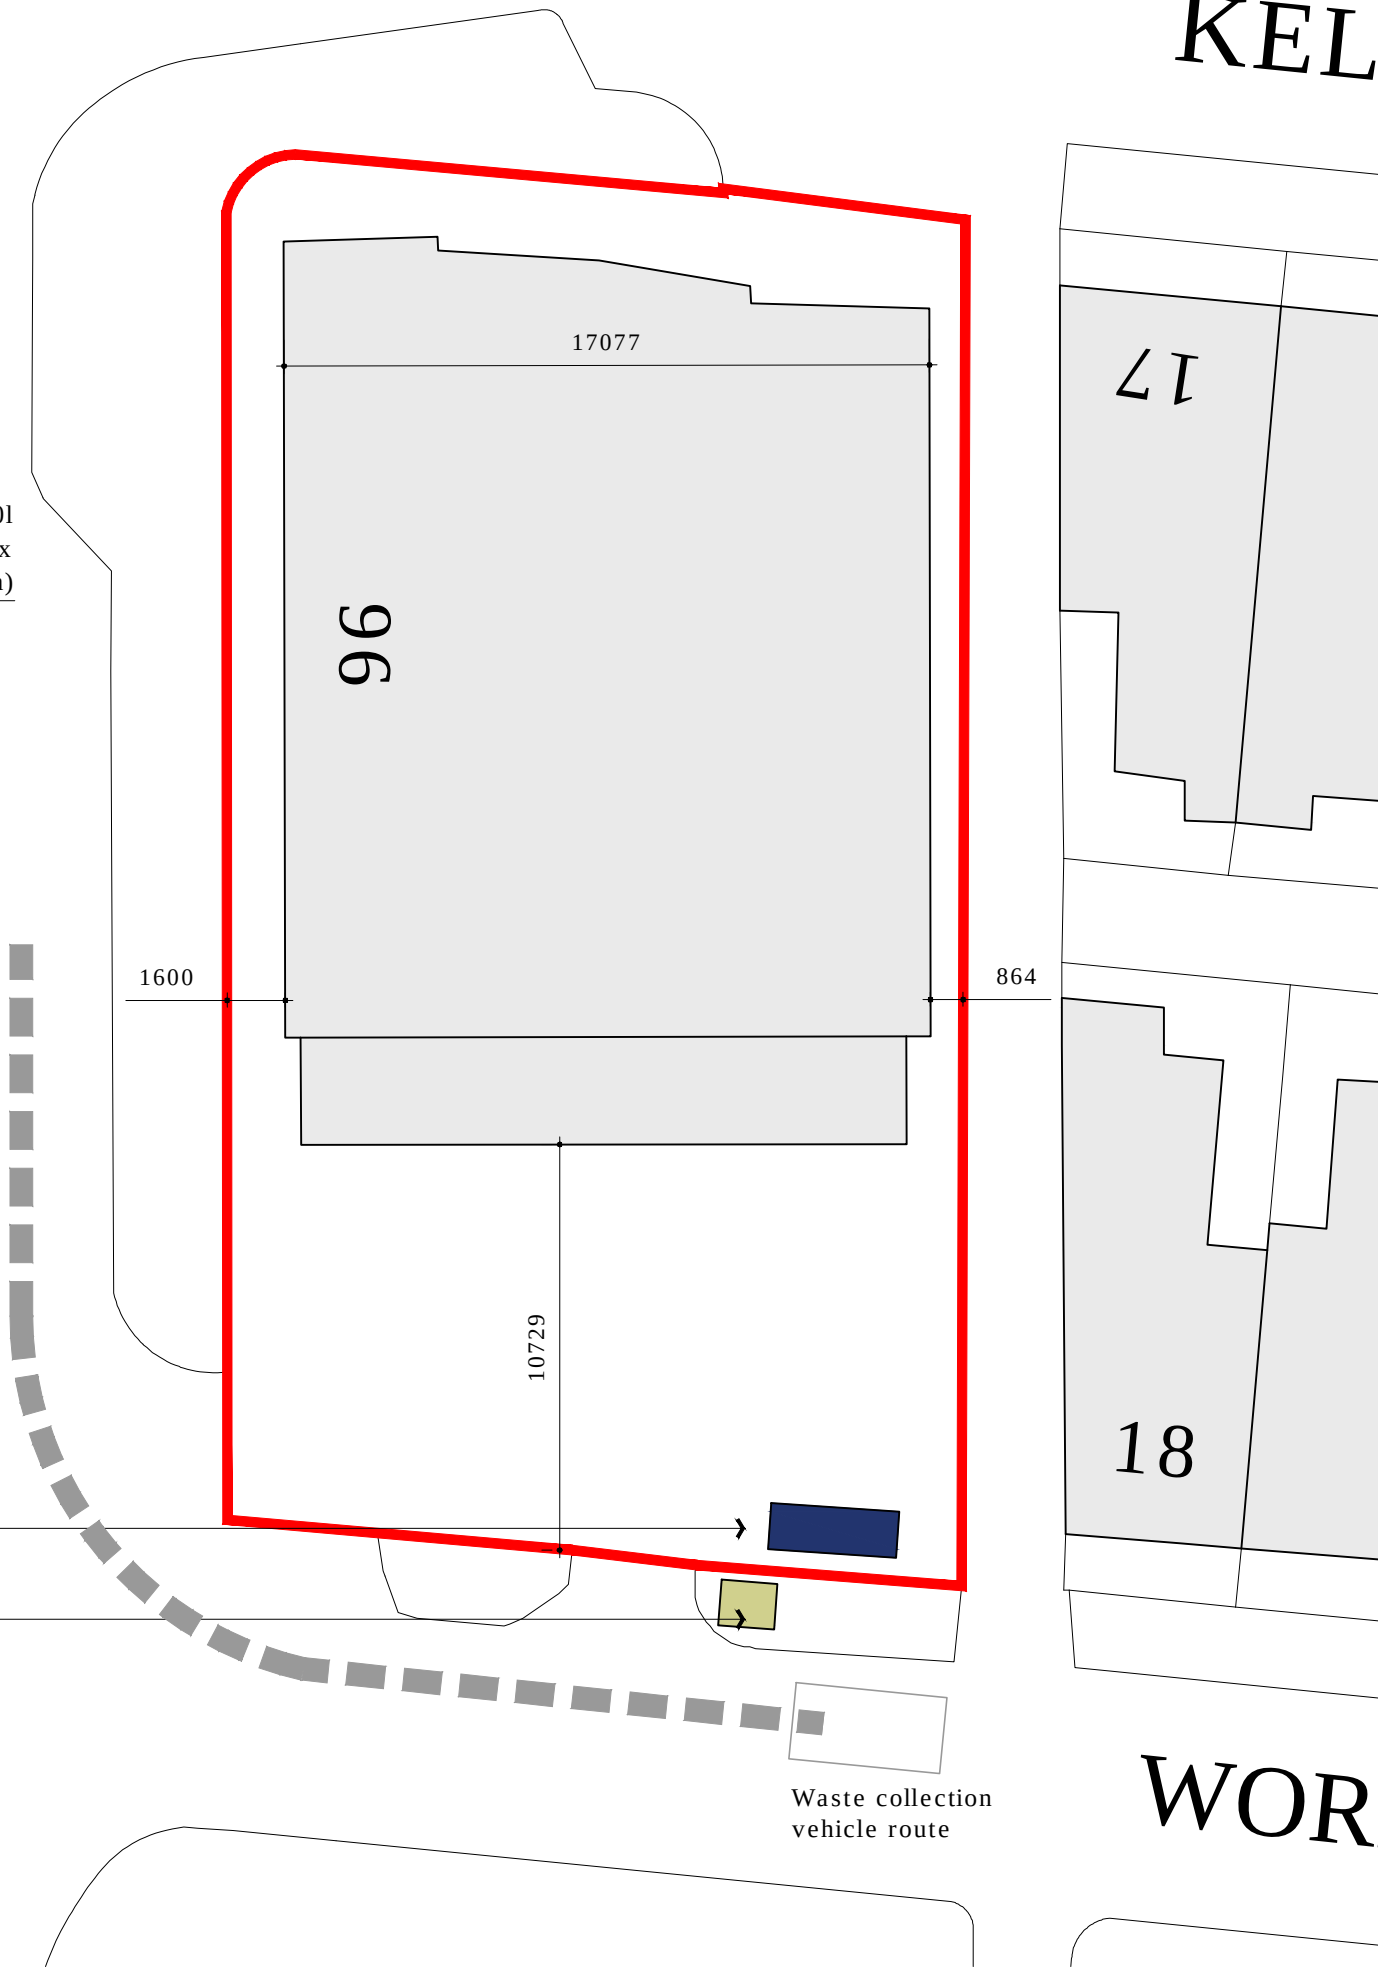

LUM
LUMITEKTON

190 - PL05

Revisions

revision	date	comments
----------	------	----------

Job Title

First floor extension

Site Address

Al Falah Masjid
Islamic Centre
96 Heywood St
Cheetham Hill
Manchester
M8 0DT

Drawing Title

Waste management plan

Scale

as shown @ A3

Date

25.07.22

Drawn

uf

A. 275a Upper Brook St
Manchester
M13 0HR

T. 07894401574

E. info@lumitekton.com