
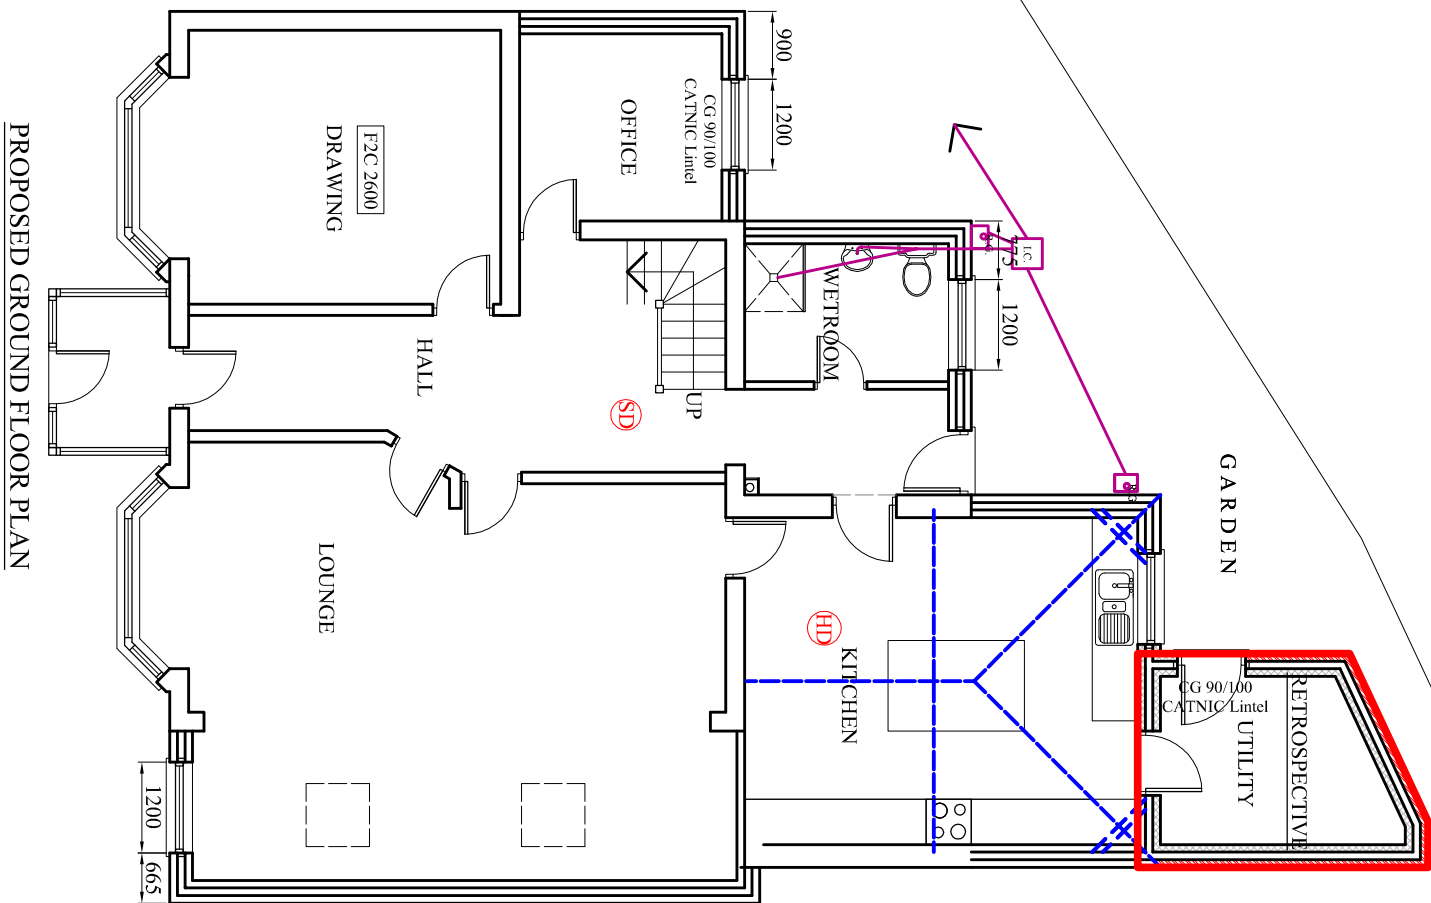


Do not scale from this drawing. All information should be checked by the contractor on site before commencing work. Any discrepancies should be reported to the architect immediately. All rights are reserved and are not transferable. Unauthorised reproductions of this drawing are not permitted.

PURPOSE OF ISSUE PLANNING

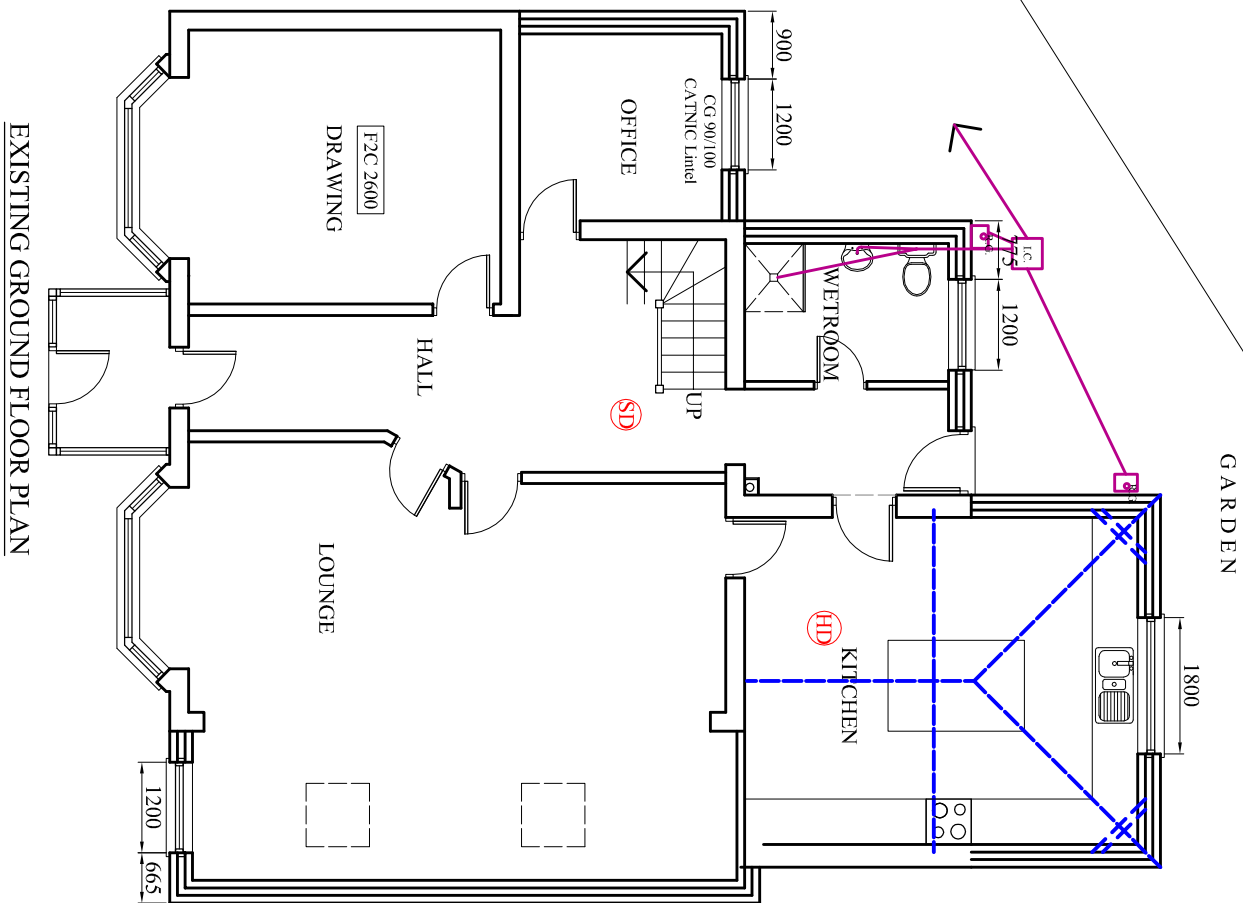

PROJECT
2, Macauley Road,
Chorlton
CLIENT
Mr. Talat Mehmood
DRAWING TITLE

Proposed Floor Plan

JOB No DRAWING No
NA-P01
SCALE DATE REVISION
1:100@A3 Jun. 2021
t: 0782 895 3405
e: niamat@hotmail.co.uk