


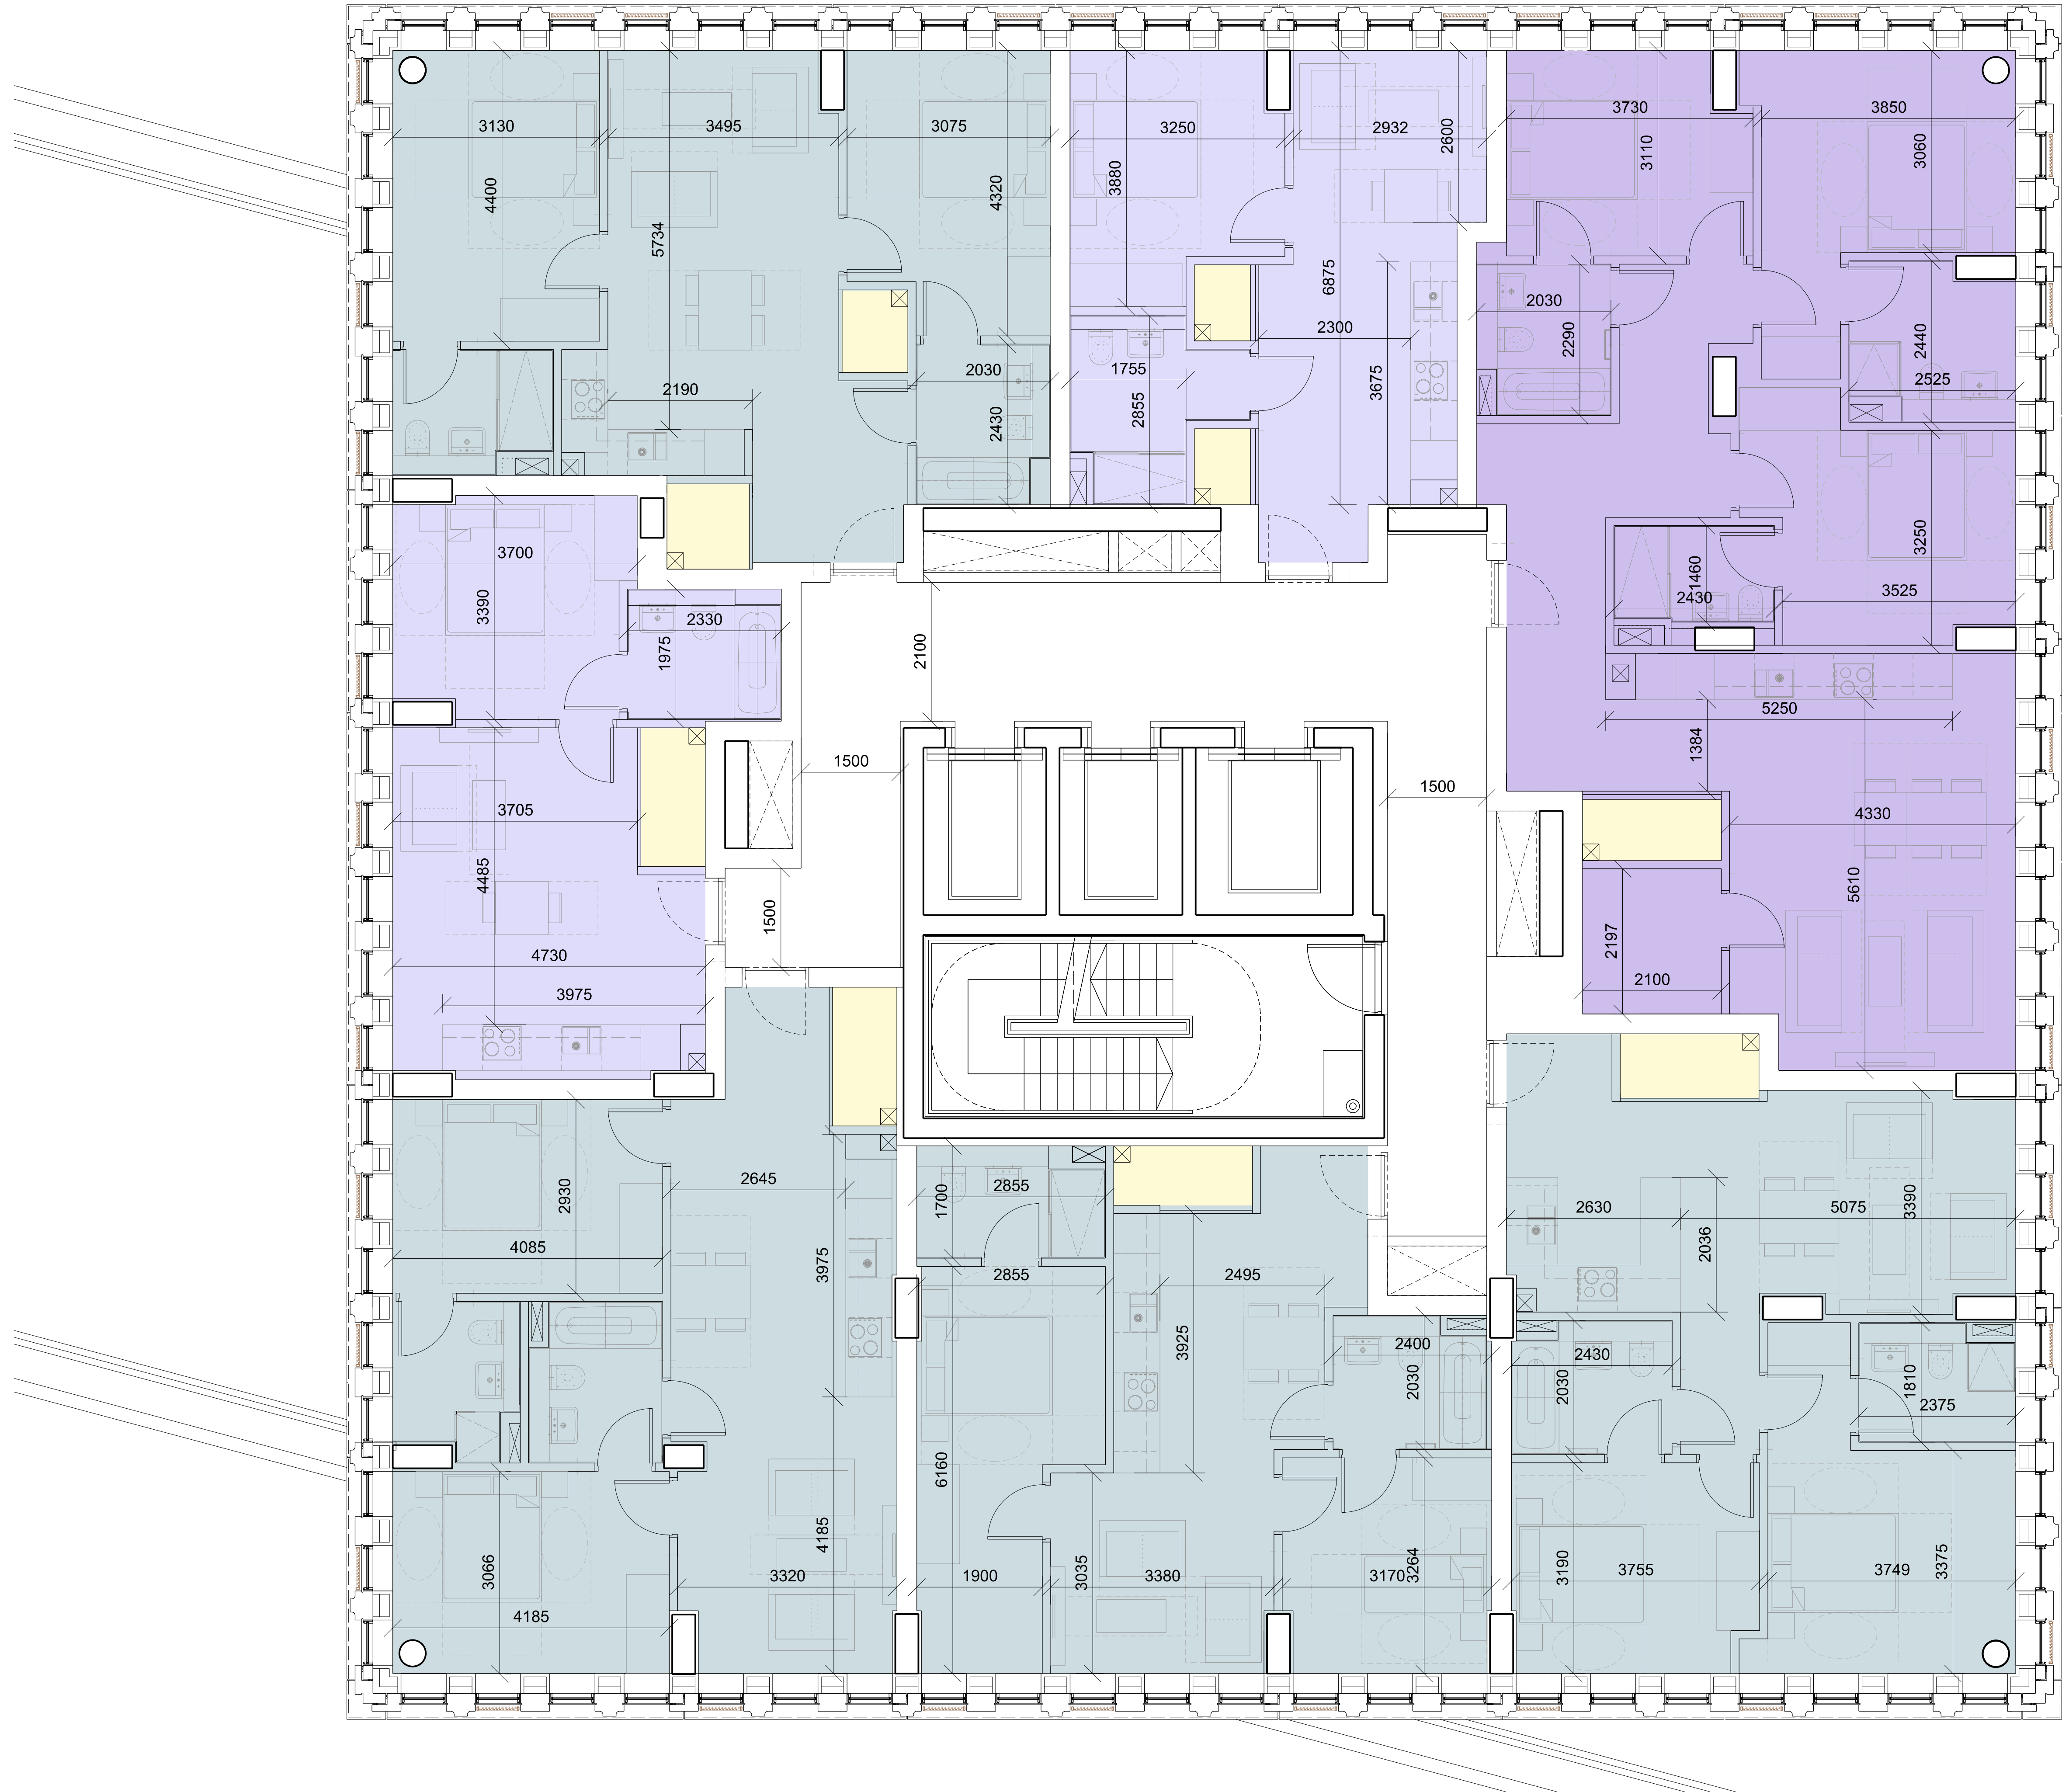


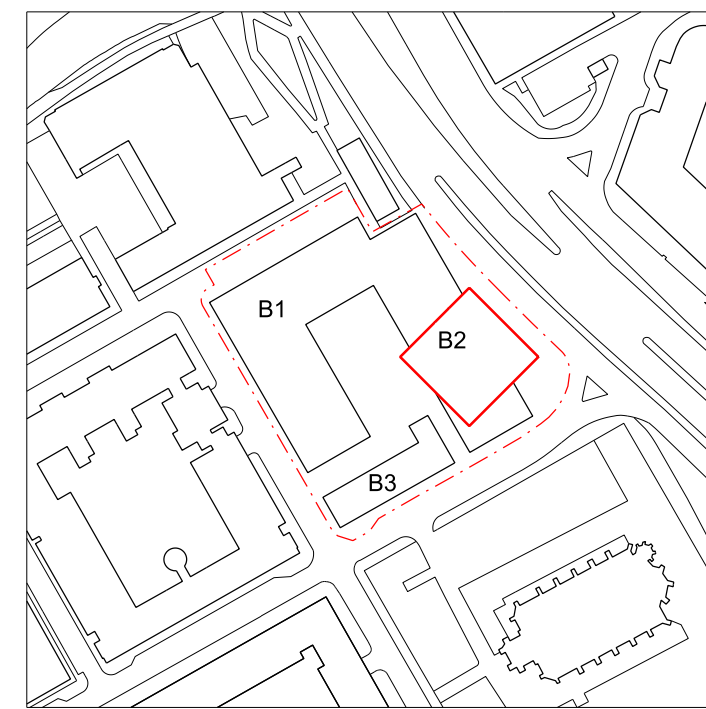

Note:
Whether in hardcopy or digital format,
this drawing should not be used as a
basis for measurement or setting-out
unless specific dimensions have been
provided. SimpsonHaugh and Partners
will not be responsible for the accuracy
of any dimension that is scaled or
measured from this information.

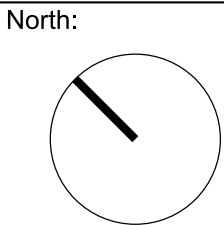

- KEY
- 1 Bed
 - 2 Bed
 - Service Cupboard

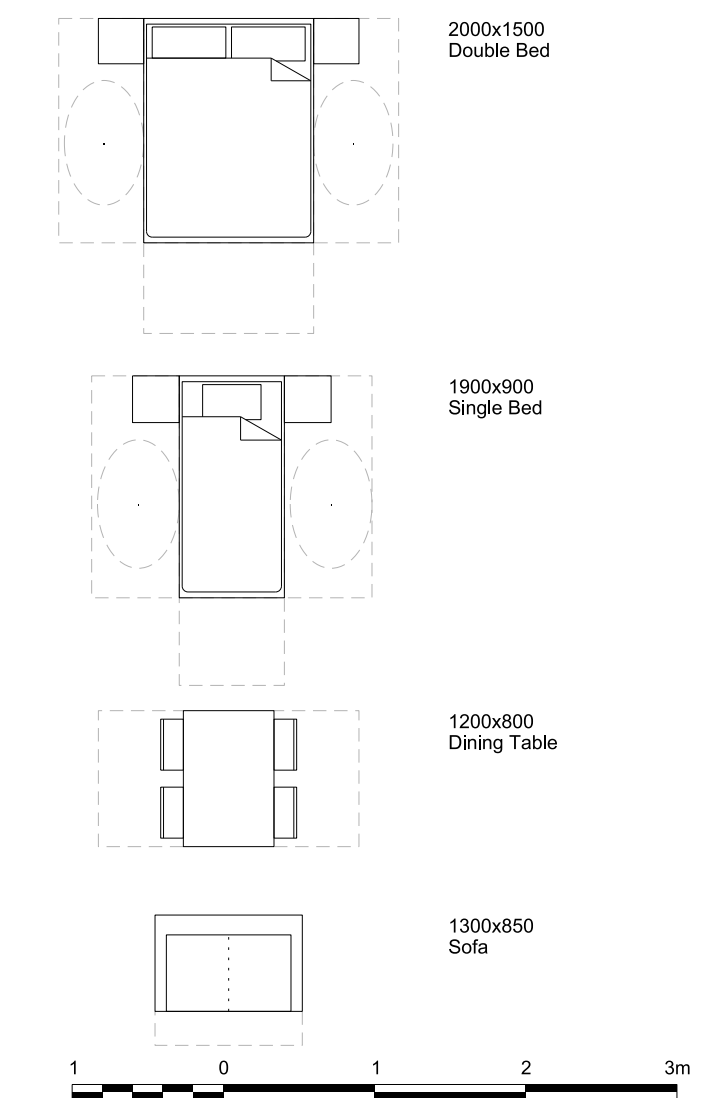

P2	April 2022	Planning Update
P1	03.04.2019	Planning Issue
Rev	Date	Description



Project Title
**ARUNDEL STREET
MANCHESTER
M15 4JZ**

Drawing Title
**Proposed Floor Plan
Typical Apartments Building 2 Core C
Upper Levels
General Arrangement
April 2019 Planning Application**

Status
Planning

Job No
10090

Scale
A1 - 1:50

Date
03/04/2019

Drawing No
10090-1903-A-G200-P-165

Revision
P2



MANCHESTER
Riverside, 4 Commercial St
Manchester M15 4JZ
+44 (0)161 835 2345
www.simpsonhaugh.com

LONDON
5-8 Roberts Place
London EC1R 0BB
+44 (0)20 7549 4000
mail@simpsonhaugh.com