




Ground Floor Plan

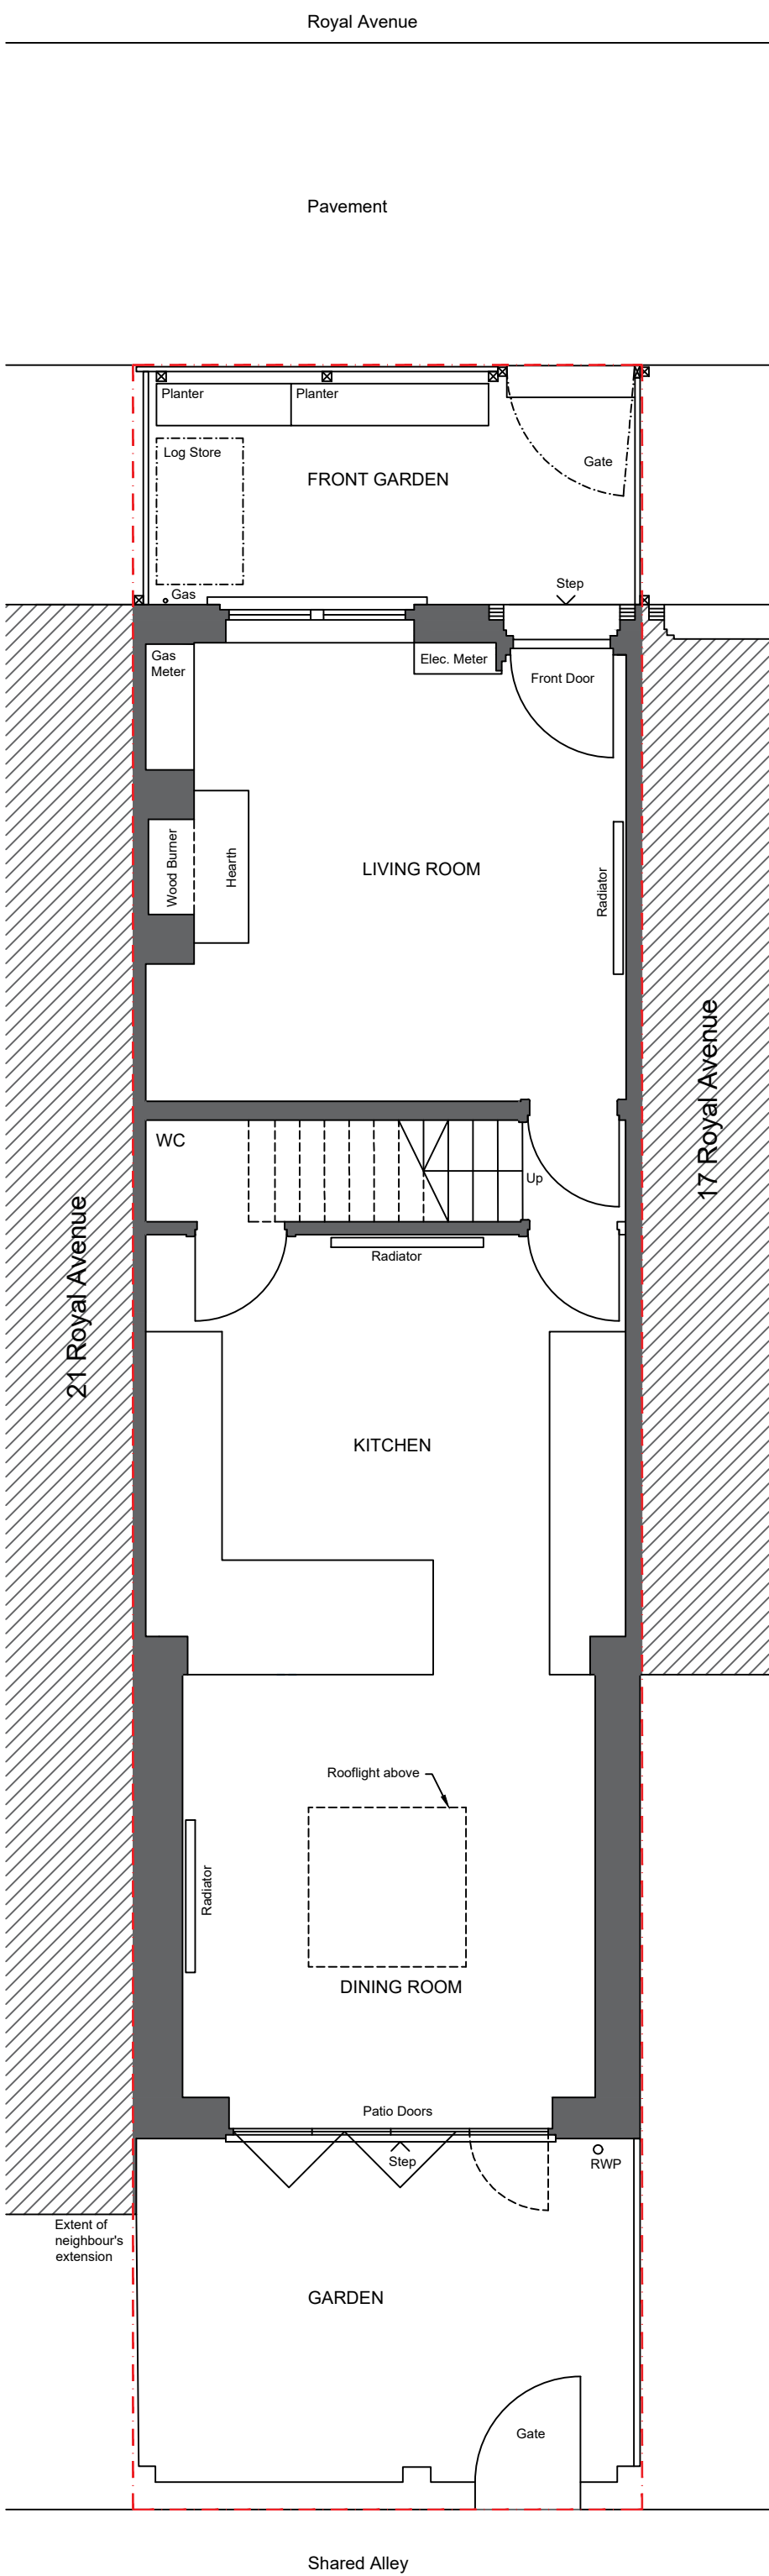


First Floor Plan

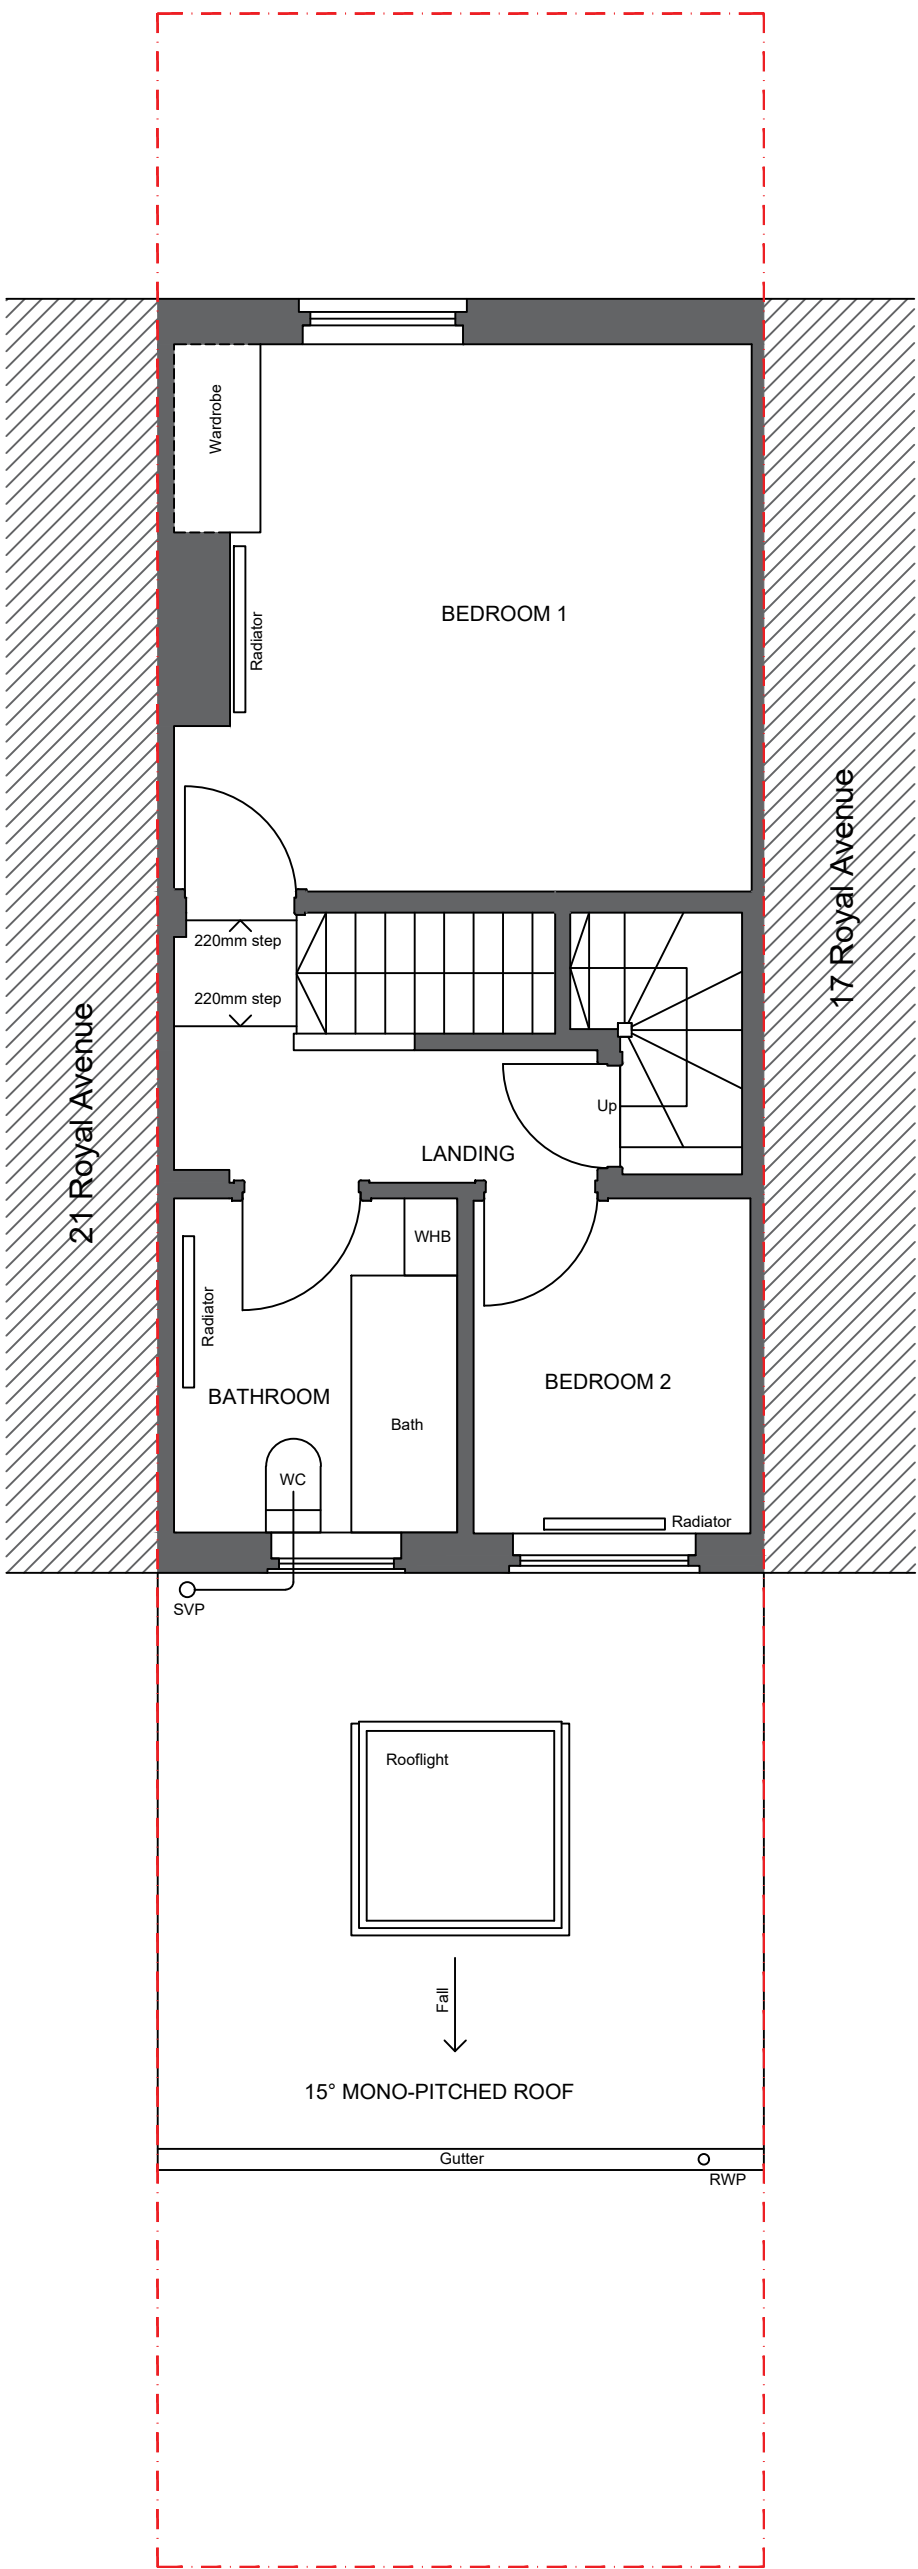

Second Floor Plan

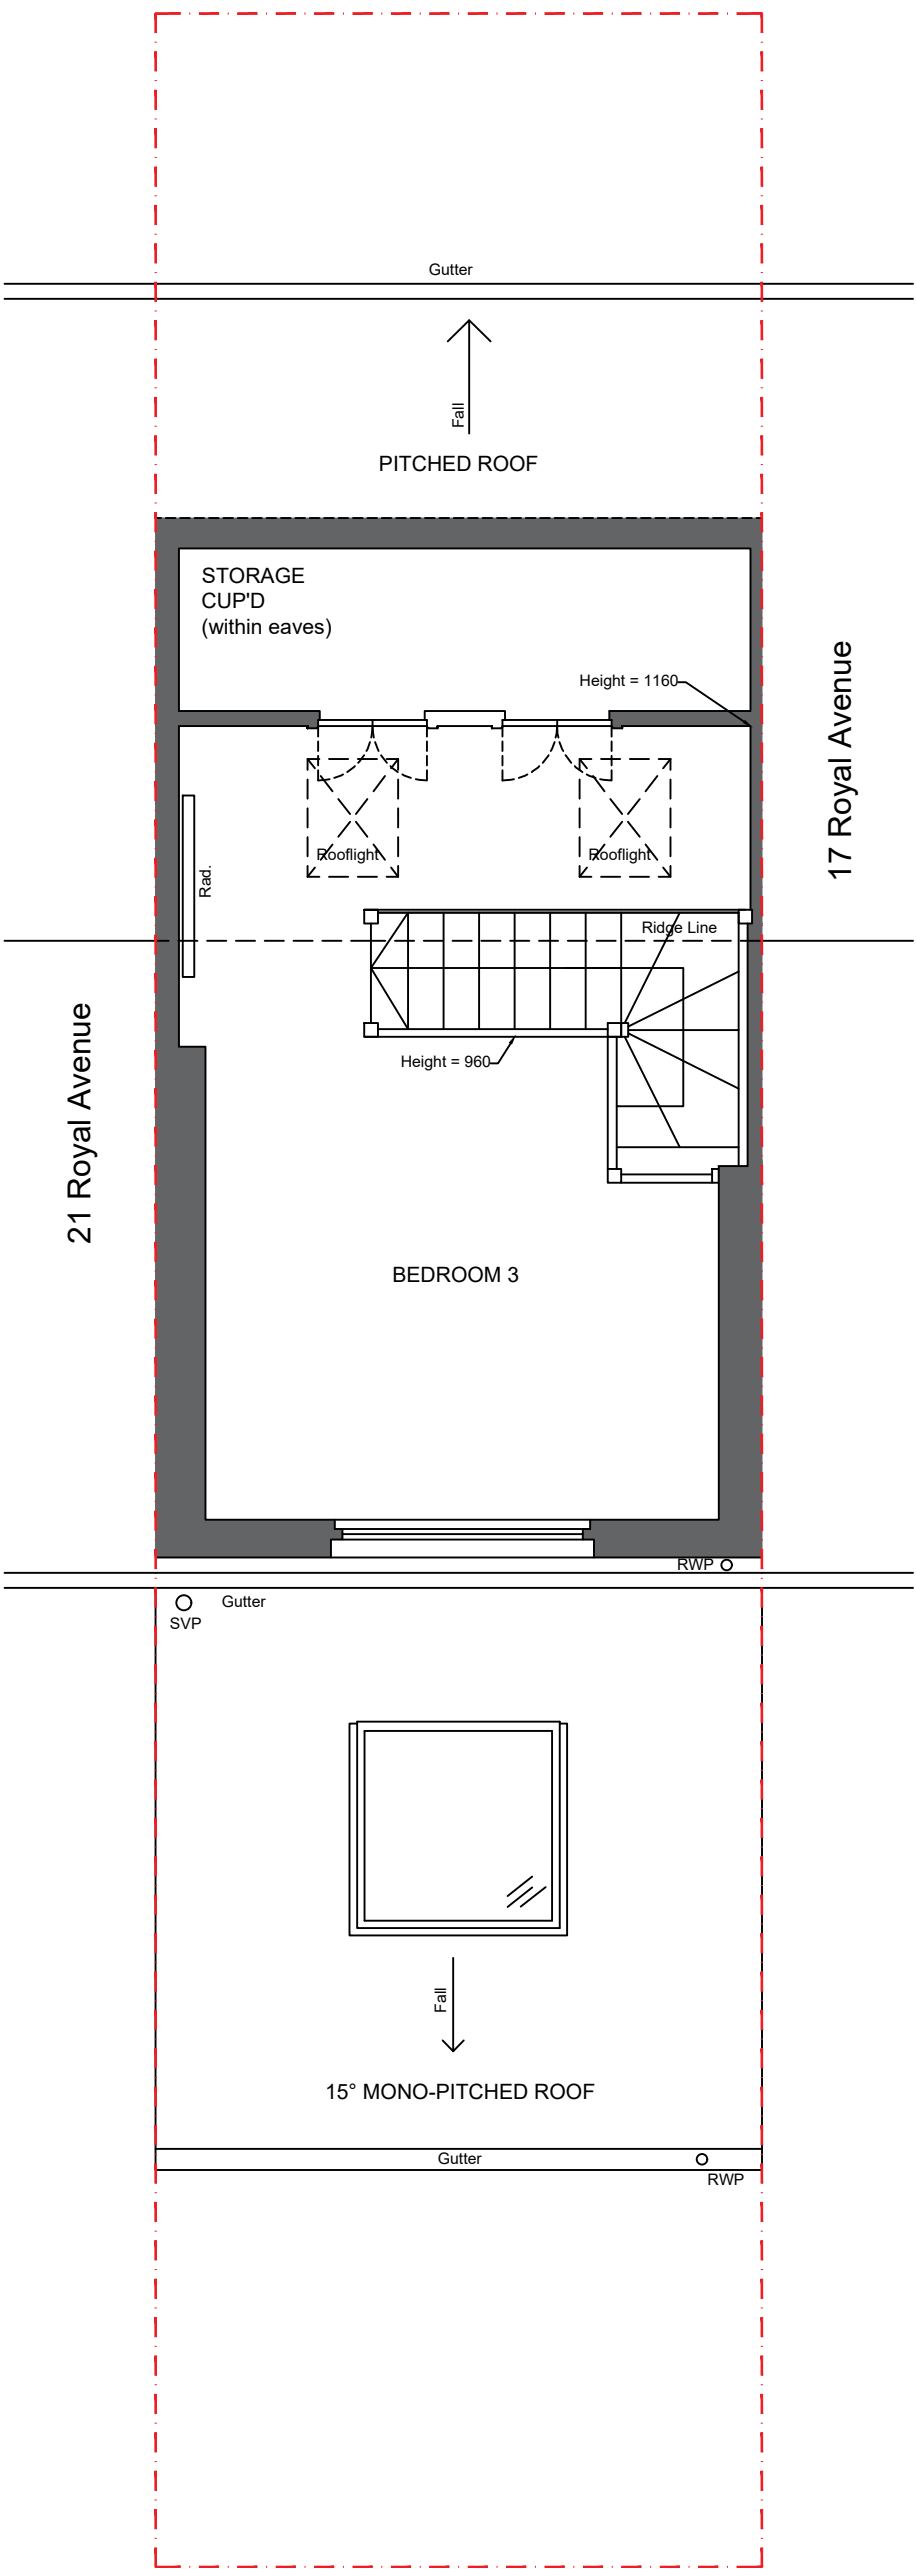


Roof Plan

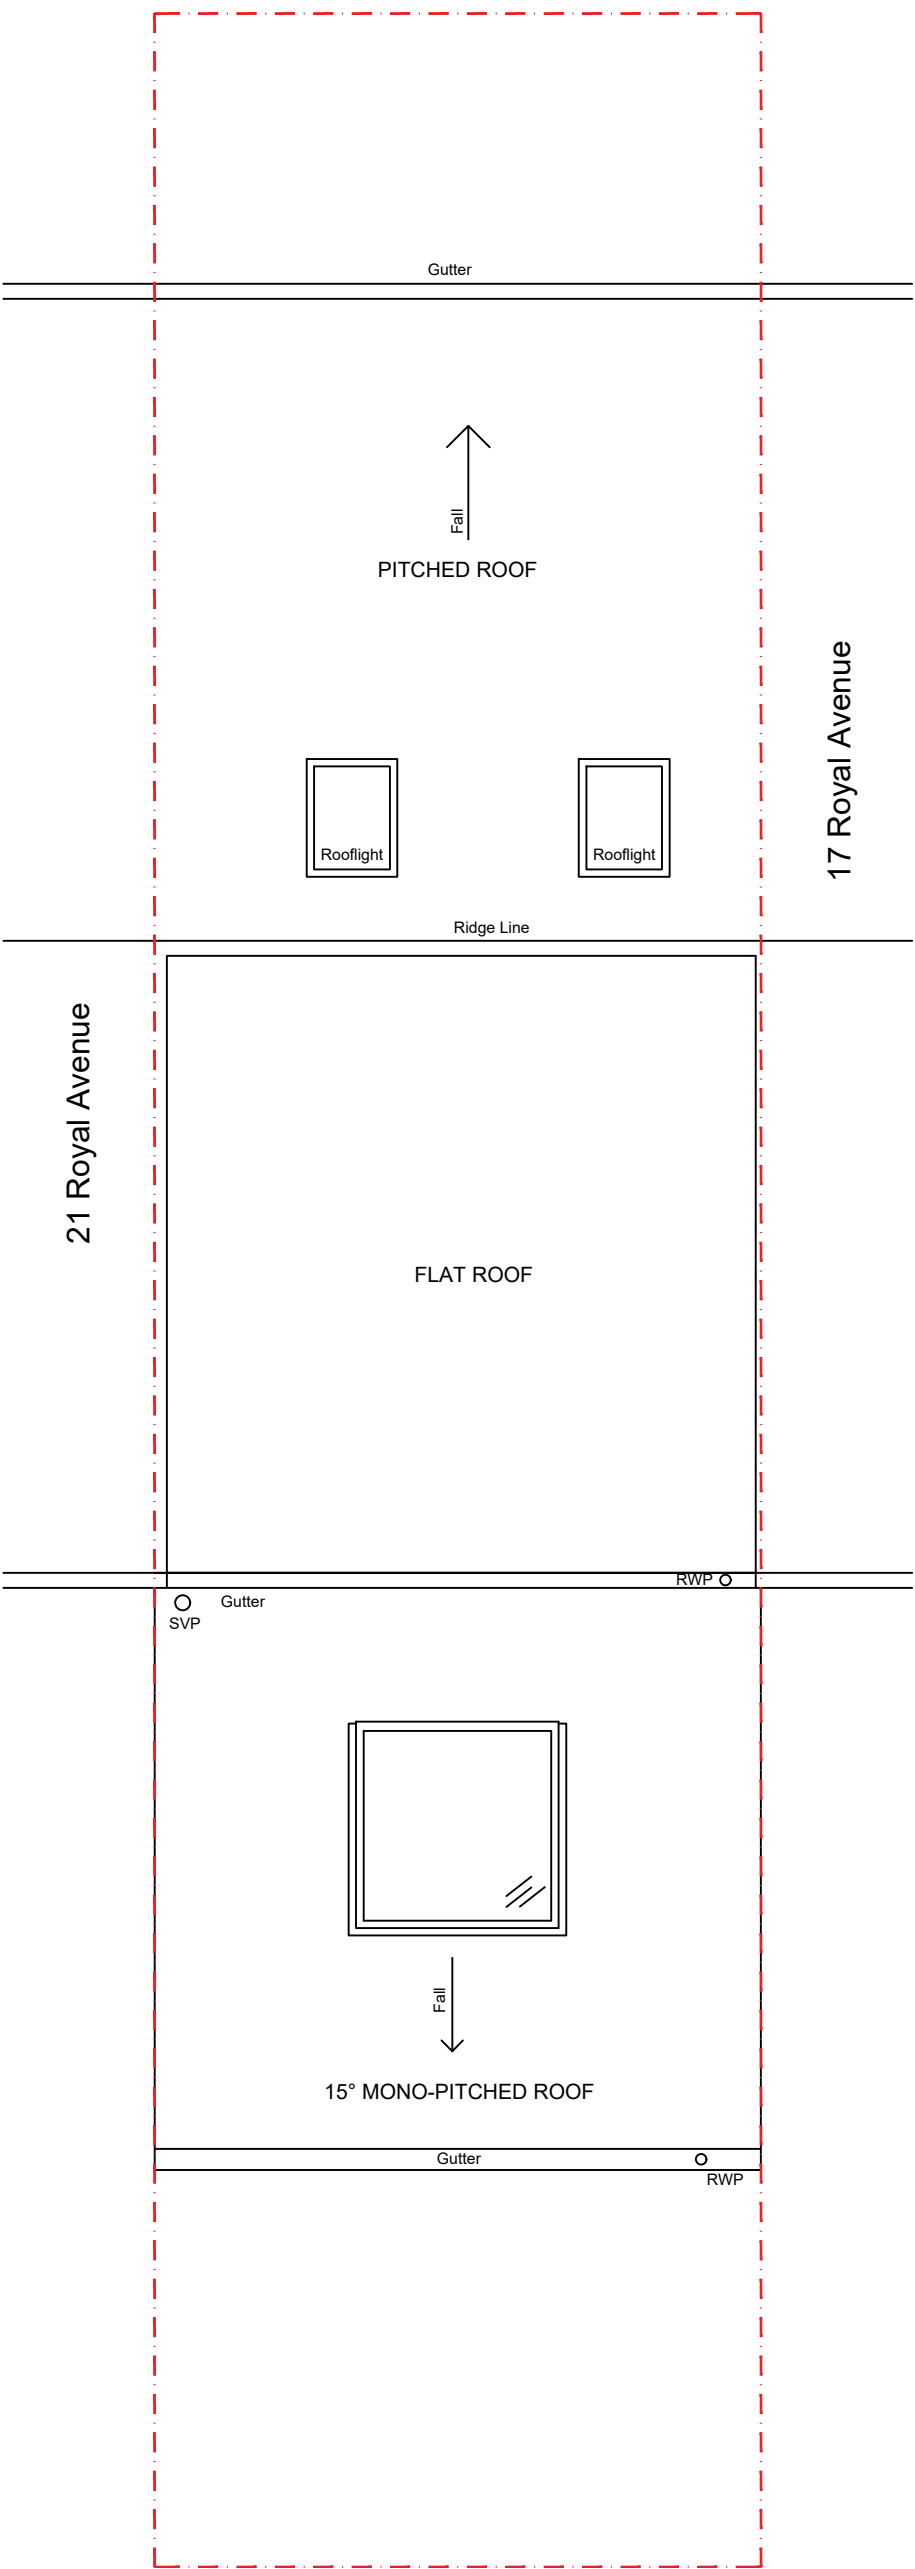

THIS DRAWING IS FOR
PLANNING APPLICATION
PURPOSES ONLY

Drawing History:			
Revision	Description	Author	Date
-	Initial Issue	MW	24/03/2021
A	Planning Application	MW	14/07/2022

This drawing is the property of Whitfield Architects and must not be reproduced without prior written agreement. This drawing is provided to scale, for design and cost estimation purposes (not for construction). Any financial decisions relating to this information must make due allowance for dimensional or area variation resulting from the design development and construction processes. We recommend that all dimensions and levels should be cross-checked on site (for construction) and any discrepancies should be reported to Whitfield Architects immediately. Design responsibility cannot be accepted for alteration to (or deviation from) this drawing without the prior acknowledgement of Whitfield Architects. Please email hello@whitfieldarchitects.com with any questions.

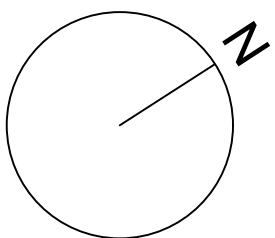

Approximate Client Ownership /
Planning Application Boundary

Project Title
19 Royal Ave, Chorlton, M21 9EU

Drawing Title
Existing Floor Plans

Project No: D032
Date: 24/03/2021
Drawn: Mark Whitfield
Scale @ A1: 1:50

Client Name
K. Hall

Drawing Number
P(01)01

Revision
A

