


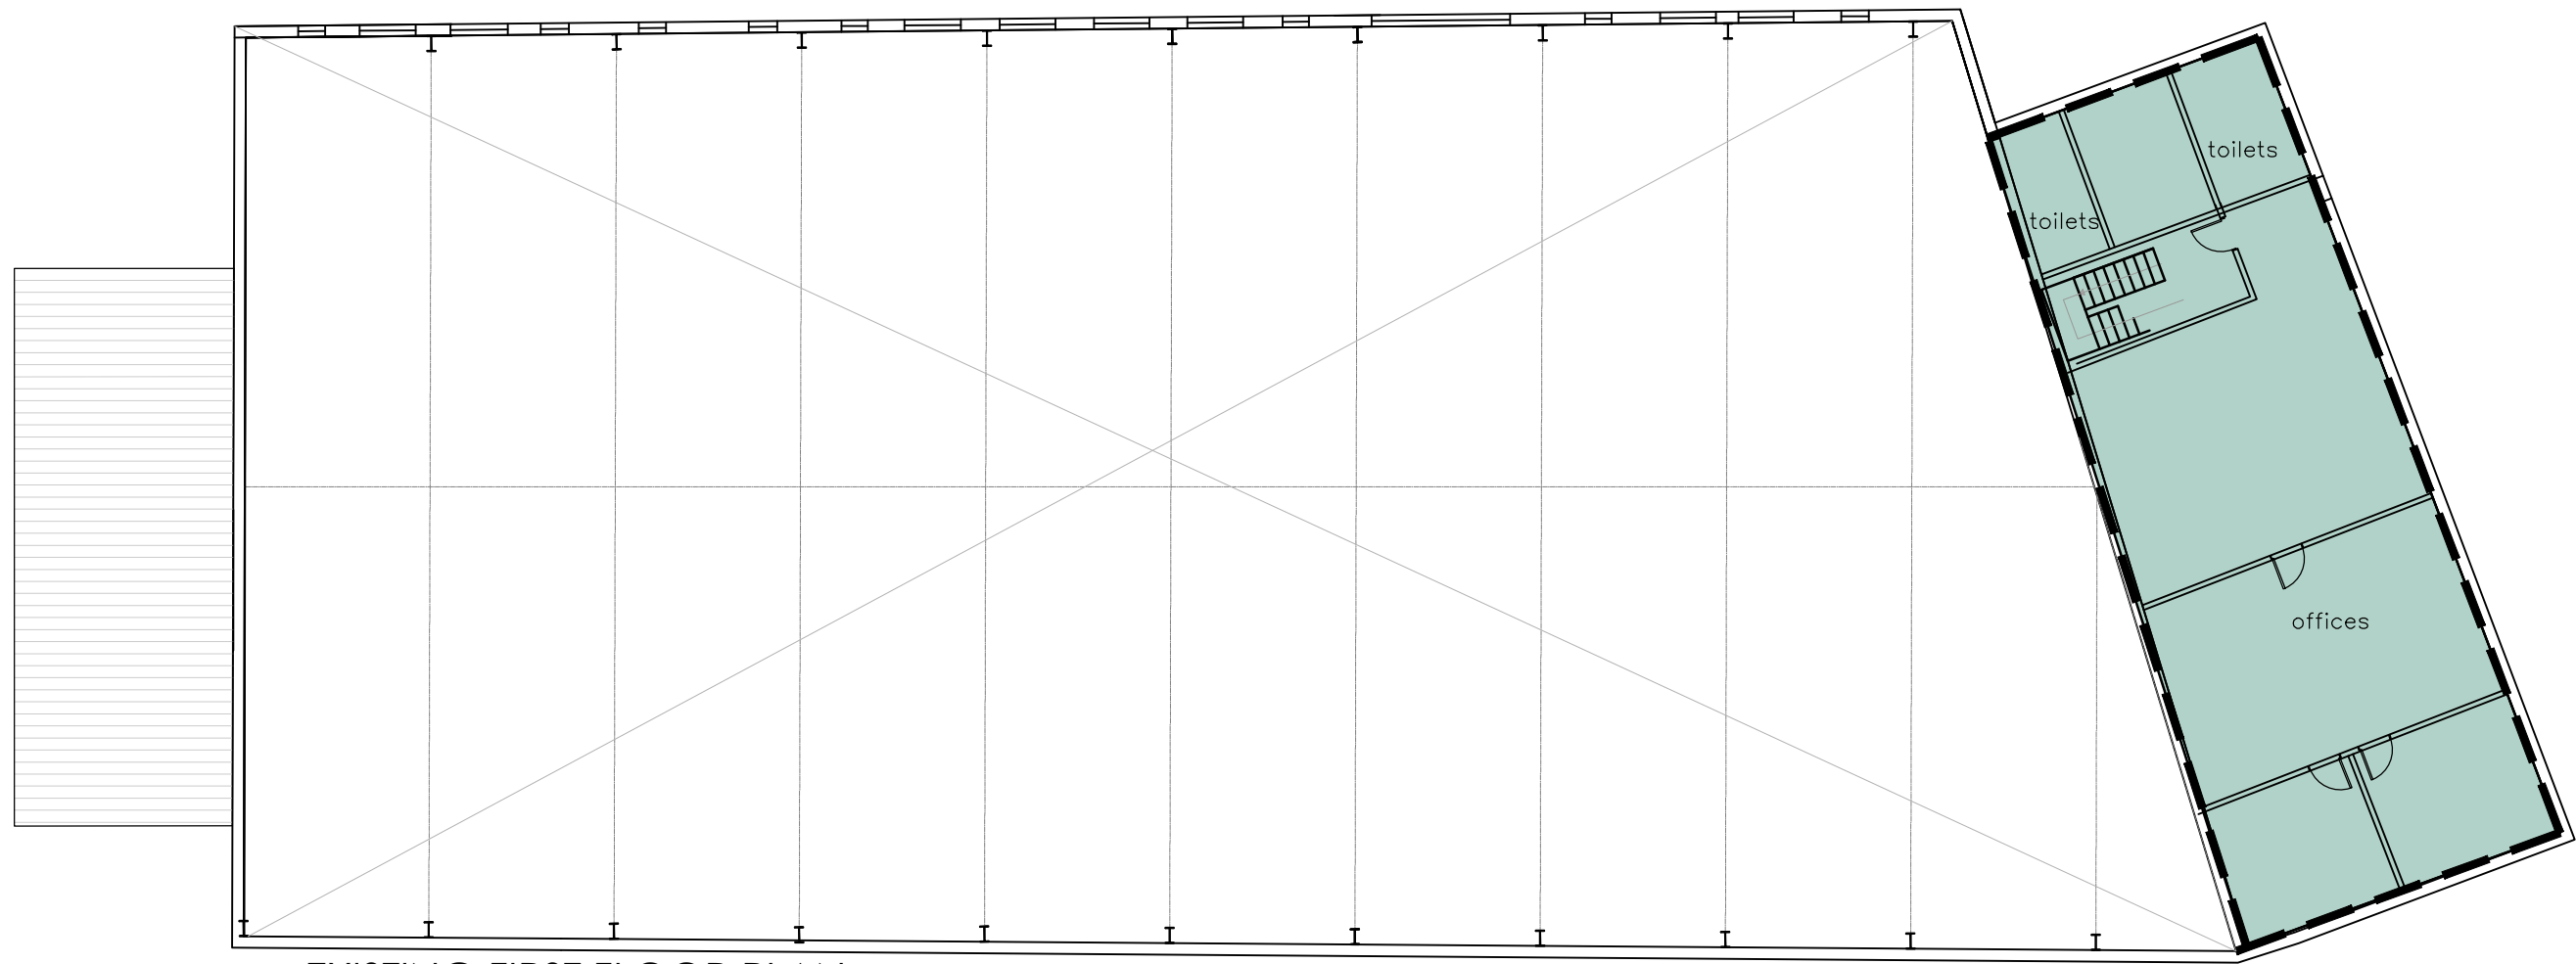

EXISTING FIRST FLOOR PLAN

EXISTING FIRST FLOOR PLAN
PROPOSED MEZZANINE, CHANGE OF USE AT PARK HOUSE, ALLISON STREET

SCALE 1:200 @ A3



FOB Design (UK) Ltd
72A Water Lane,
Wilmslow, Cheshire. SK9 5BB
01625 251644
office@fob-design.com www.fob-design.com

REV	DATE	DRAWN BY
Copyright of fob design (UK) Ltd, all rights reserved. All information contained within this drawing remains the property of fob design. The information should not be reproduced in whole or part or modified without written consent of fob design. No information within this drawing should be modified or disclosed or passed onto third parties without written consent of fob design. Do not scale from drawing.		
XXX		
EMPRESS, ALLISON STREET		
EXISTING FIRST FLOOR PLAN		
XXX		
Drawn	XXX	Status XXX Date JULY 21
Checked	XXX	Original A3 Scale 1:200@A3
PL 04		