


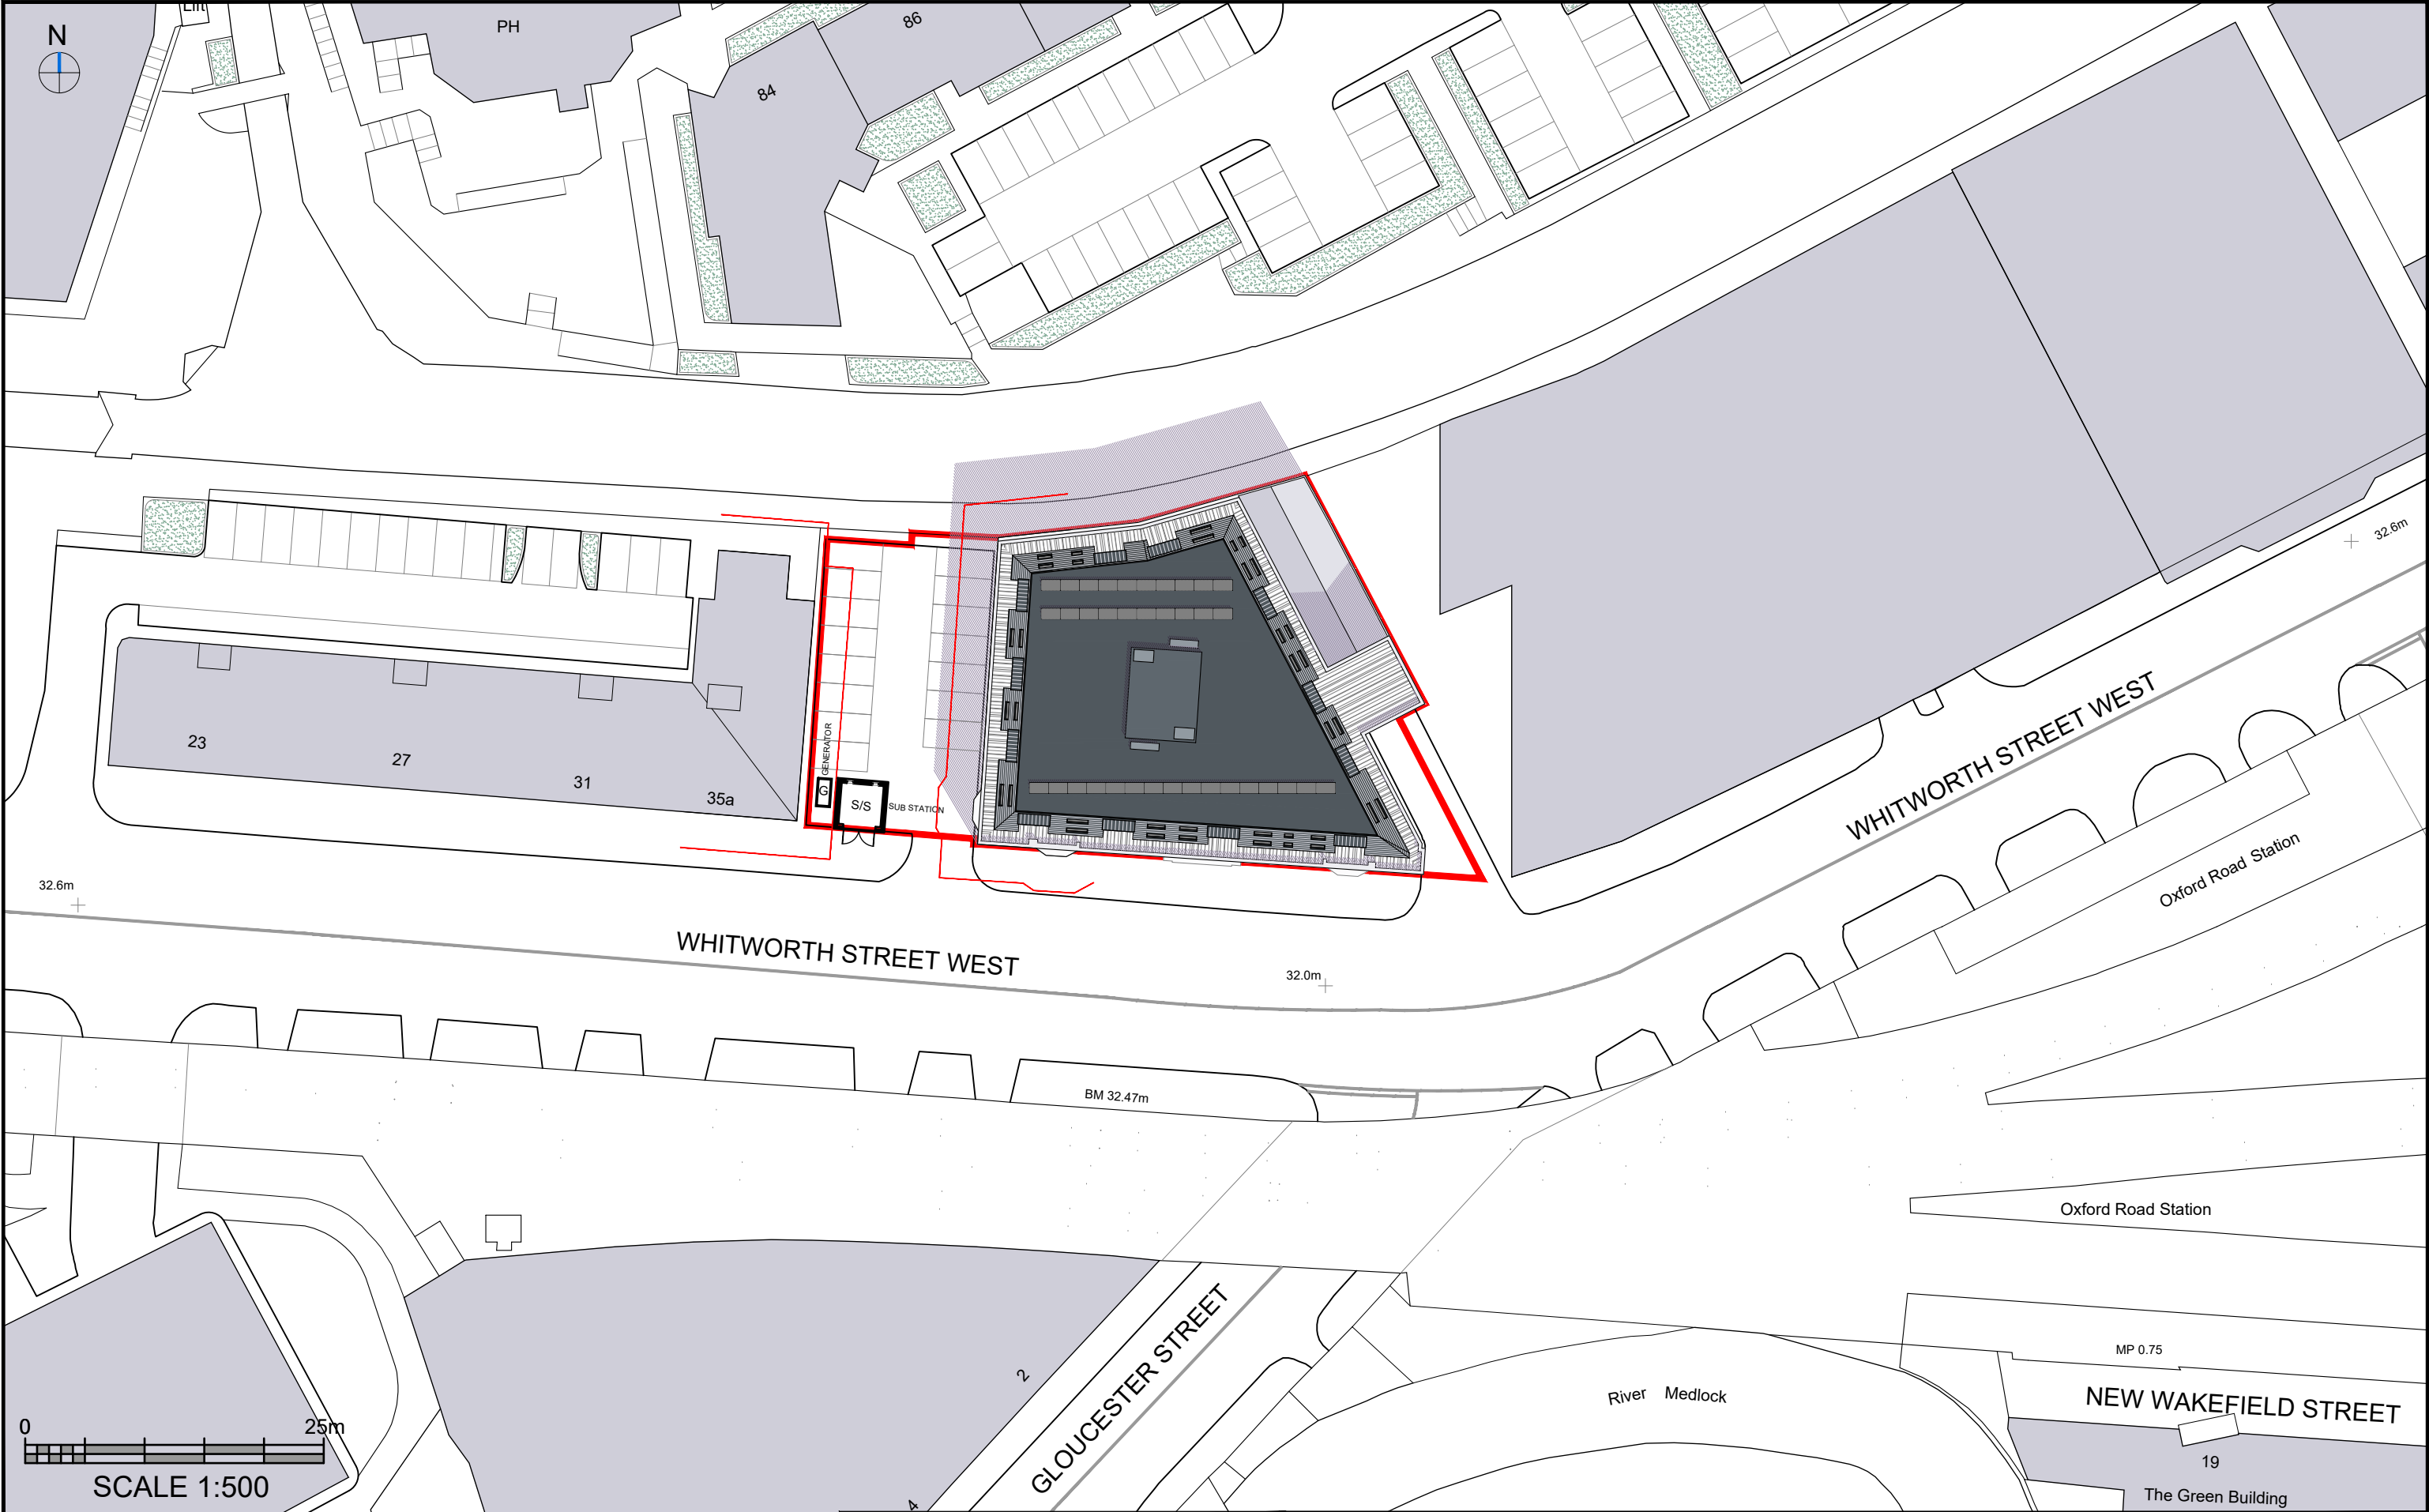

E	SUB STATION ACCESS REVISED	S MCK	28.06.22
D	LAYOUT REVISED TO 3.0M FROM BUILDINGS	S MCK	12.05.22
C	GENERATOR RELOCATED	S MCK	28.04.22
B	GENERATOR ADDED	S MCK	28.04.22
A	FIRST ISSUE	S MCK	27.04.22
REV	DESCRIPTION	BY	DATE



HOWARD & SEDDON A.R.I.B.A.

CHARTERED ARCHITECTS

64 WASHWAY ROAD

SALE, CHESHIRE, M33 7RE

TEL NO. 0161 - 973 8296

FAX NO. 0161 - 962 3485

E-MAIL : ADMIN@HOWARDANDEDSDON.CO.UK

PROJECT	PROPOSED DEVELOPMENT BARCLAY HOUSE WHITWORTH ST. WEST, MANCHESTER
CLIENT	MR K FAN

TITLE	PROPOSED SITE PLAN SUB STATION
-------	-----------------------------------

DRAWN S.MCK	DRG No. 12,982
DATE 27.04.22	M21
SCALE 1:500	AMENDMENT E