
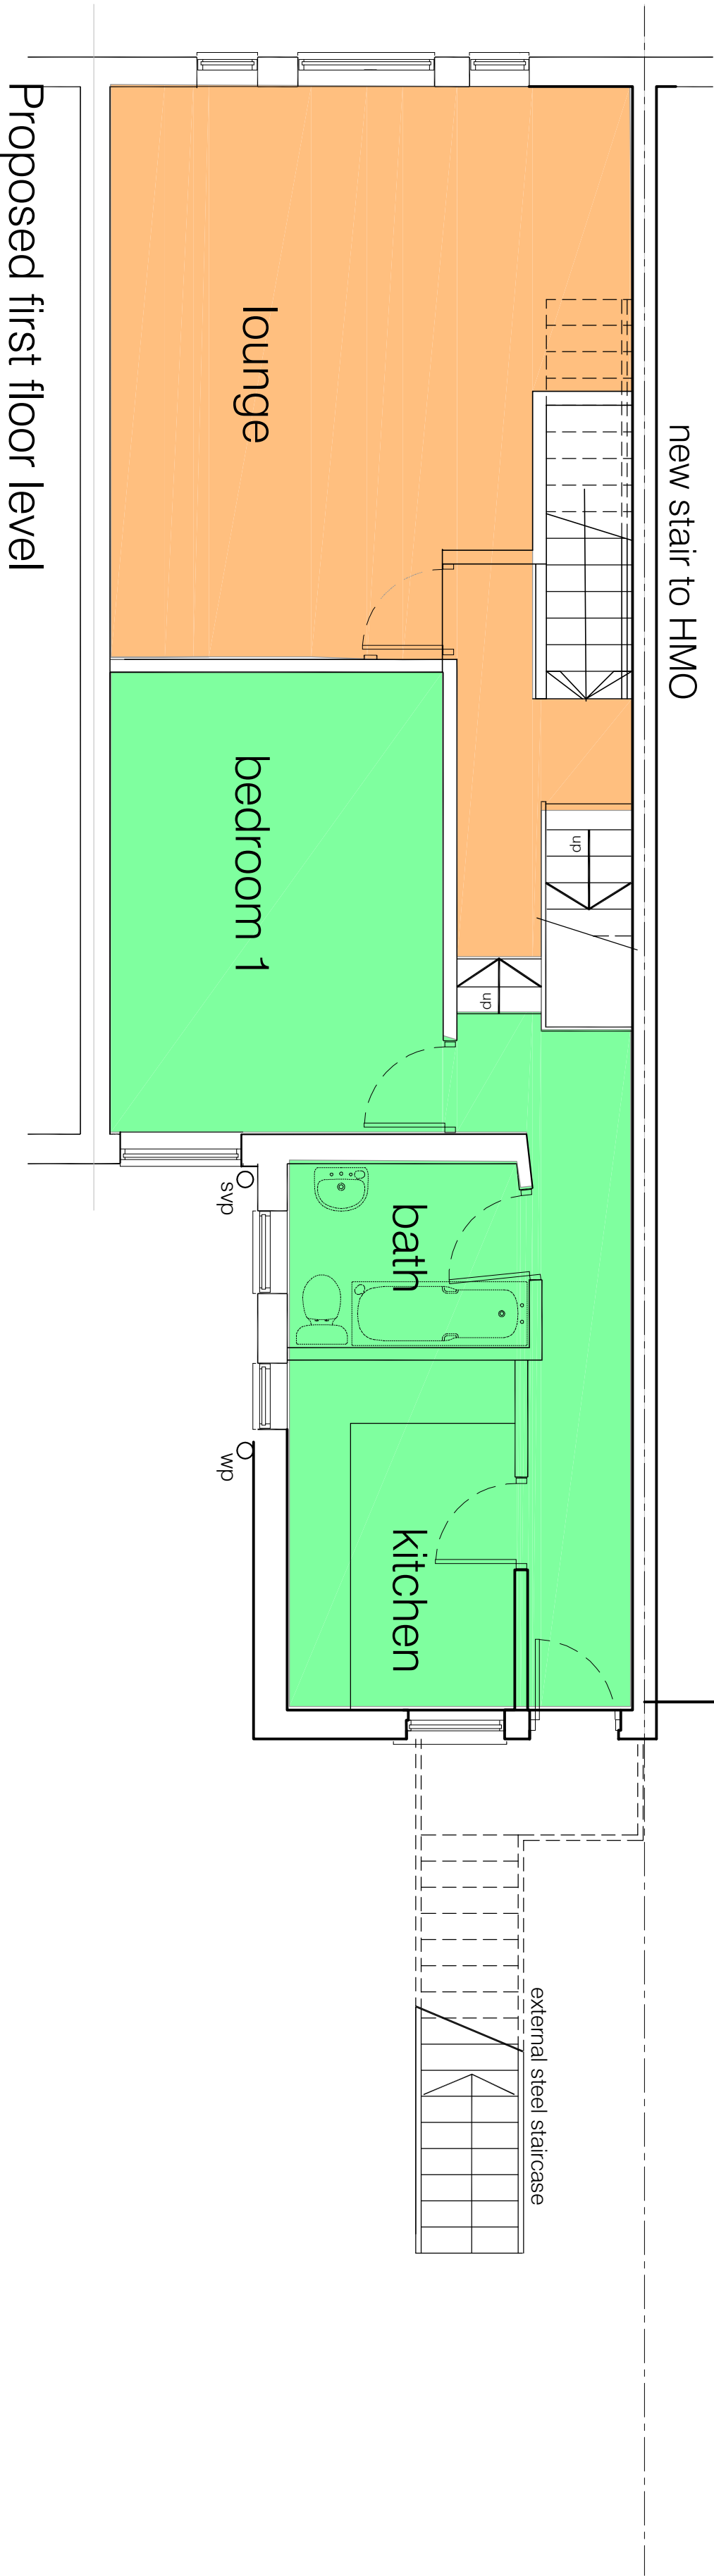
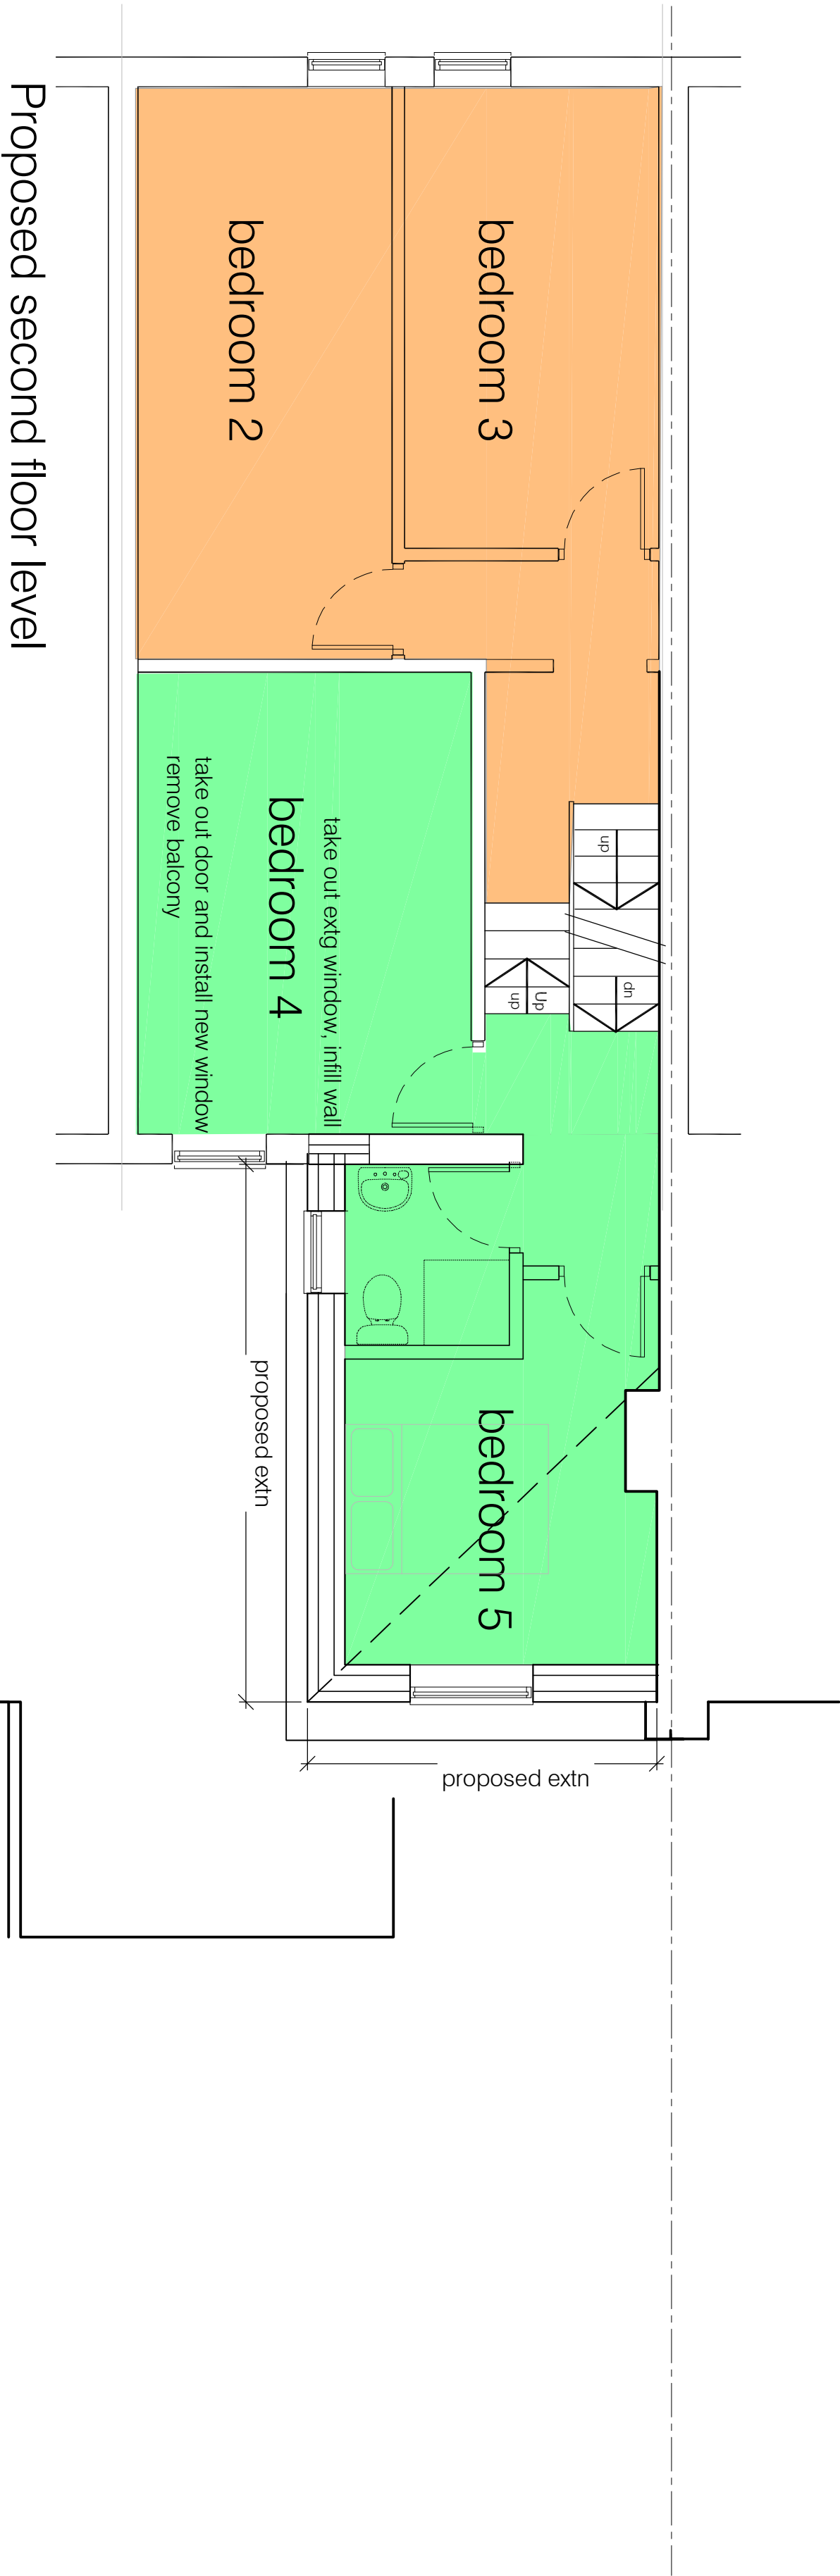


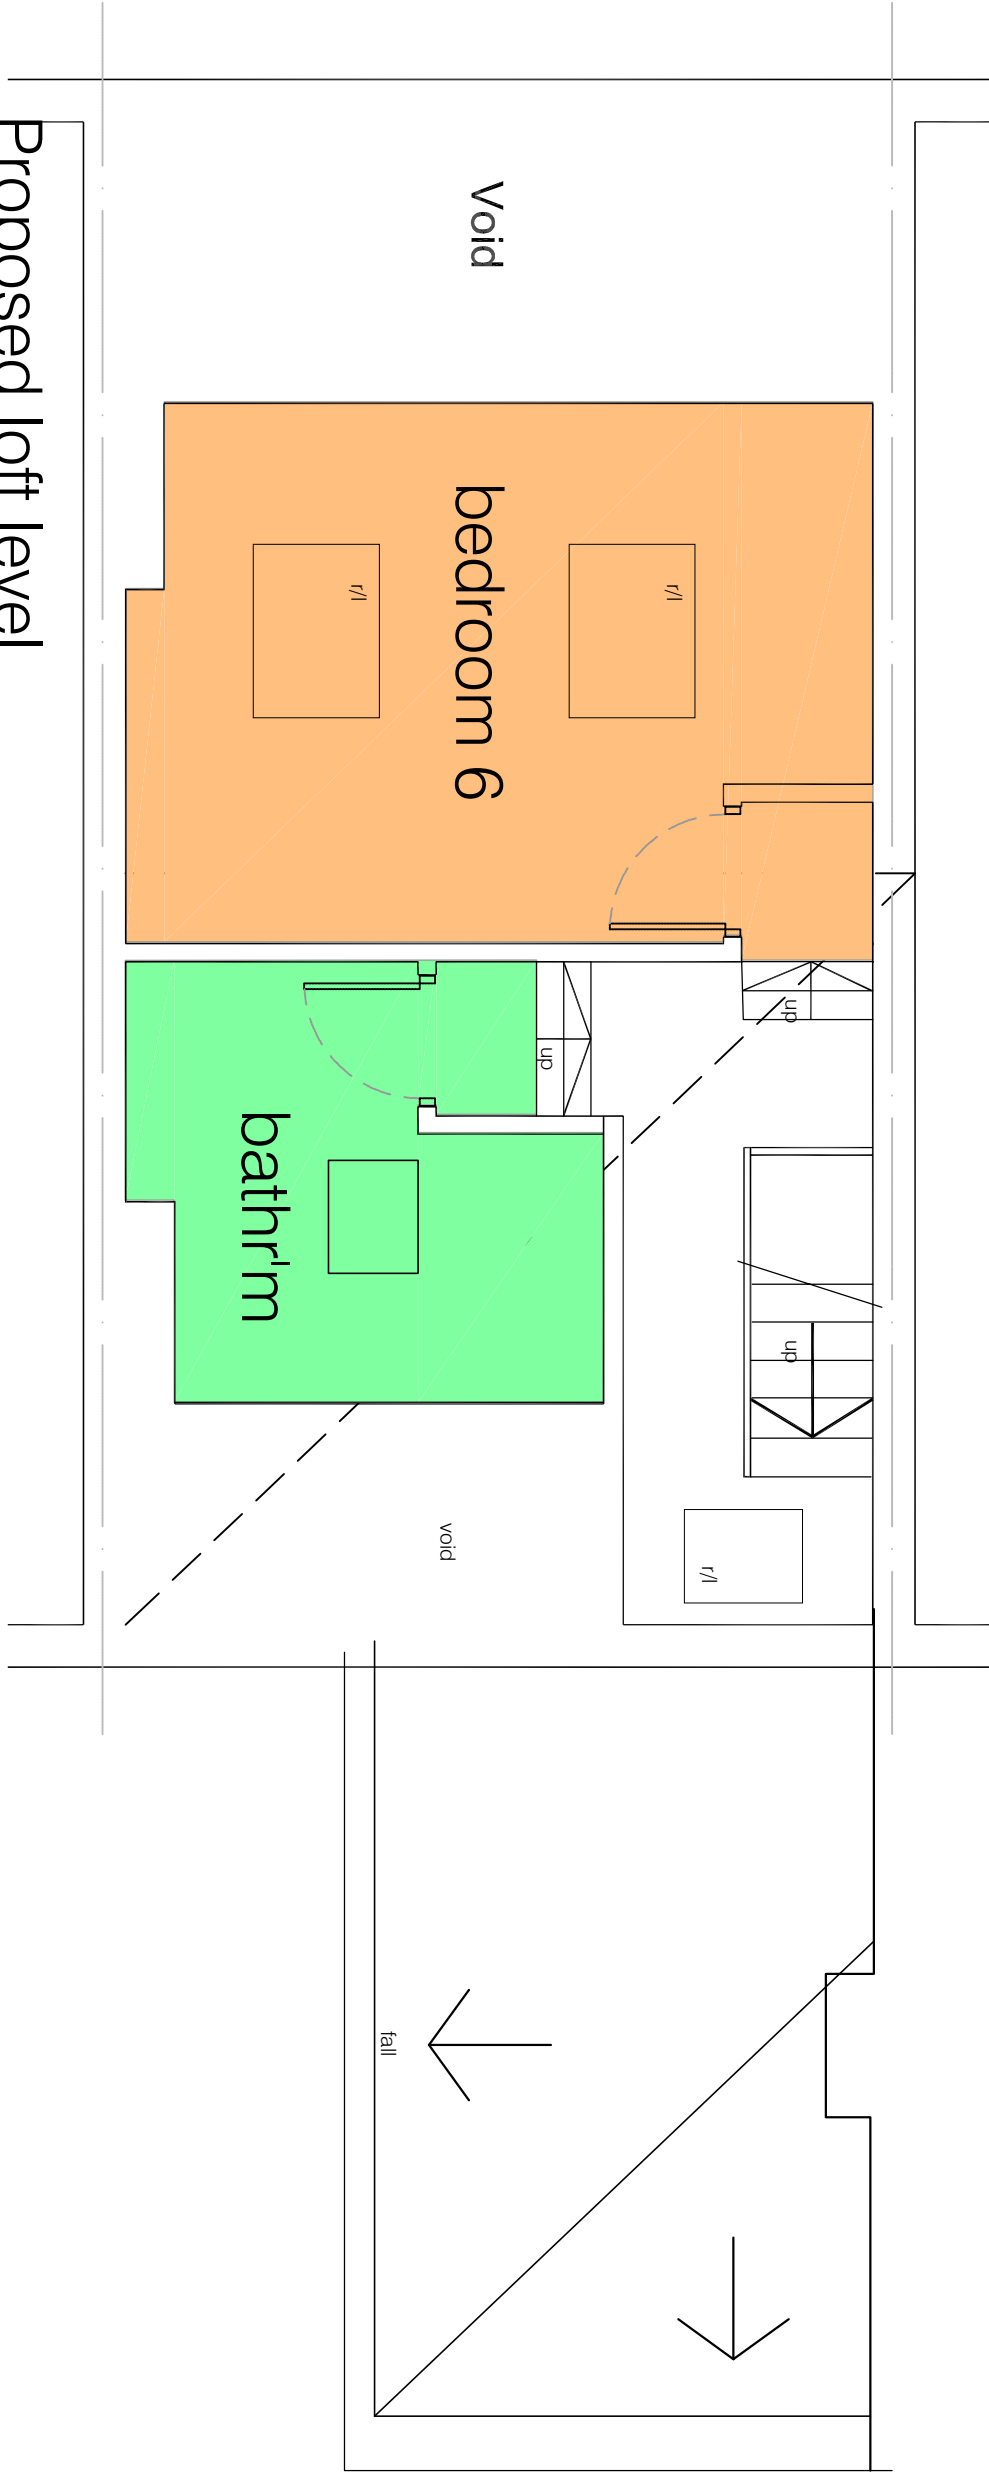

Revision

Date

Revision note

Notes

Simon R Miles
Chartered Architect
Disbury
Manchester
T: 07778 137830
E: similesarchitect@gmail.com

Do not scale. Contractors must check all dimensions on site before preparing production drawings or commencing any work. This drawing and its design is the copyright of SR Miles Ltd and may not be reproduced in any form whatsoever without their prior express written consent.

Project : 741 WILMSLOW ROAD DISBURY - PROPOSED
Title : 1st, 2nd and Loft floor plans
Drawing number : 22 353 PL201
Issue :
Client : C BYRNE
Scale : 1:50@A1, 1:100@A3
Date : 20.07.22
CAD Ref : PL100
Drawn by : SRM

SRM
Simon R Miles
Chartered Architect