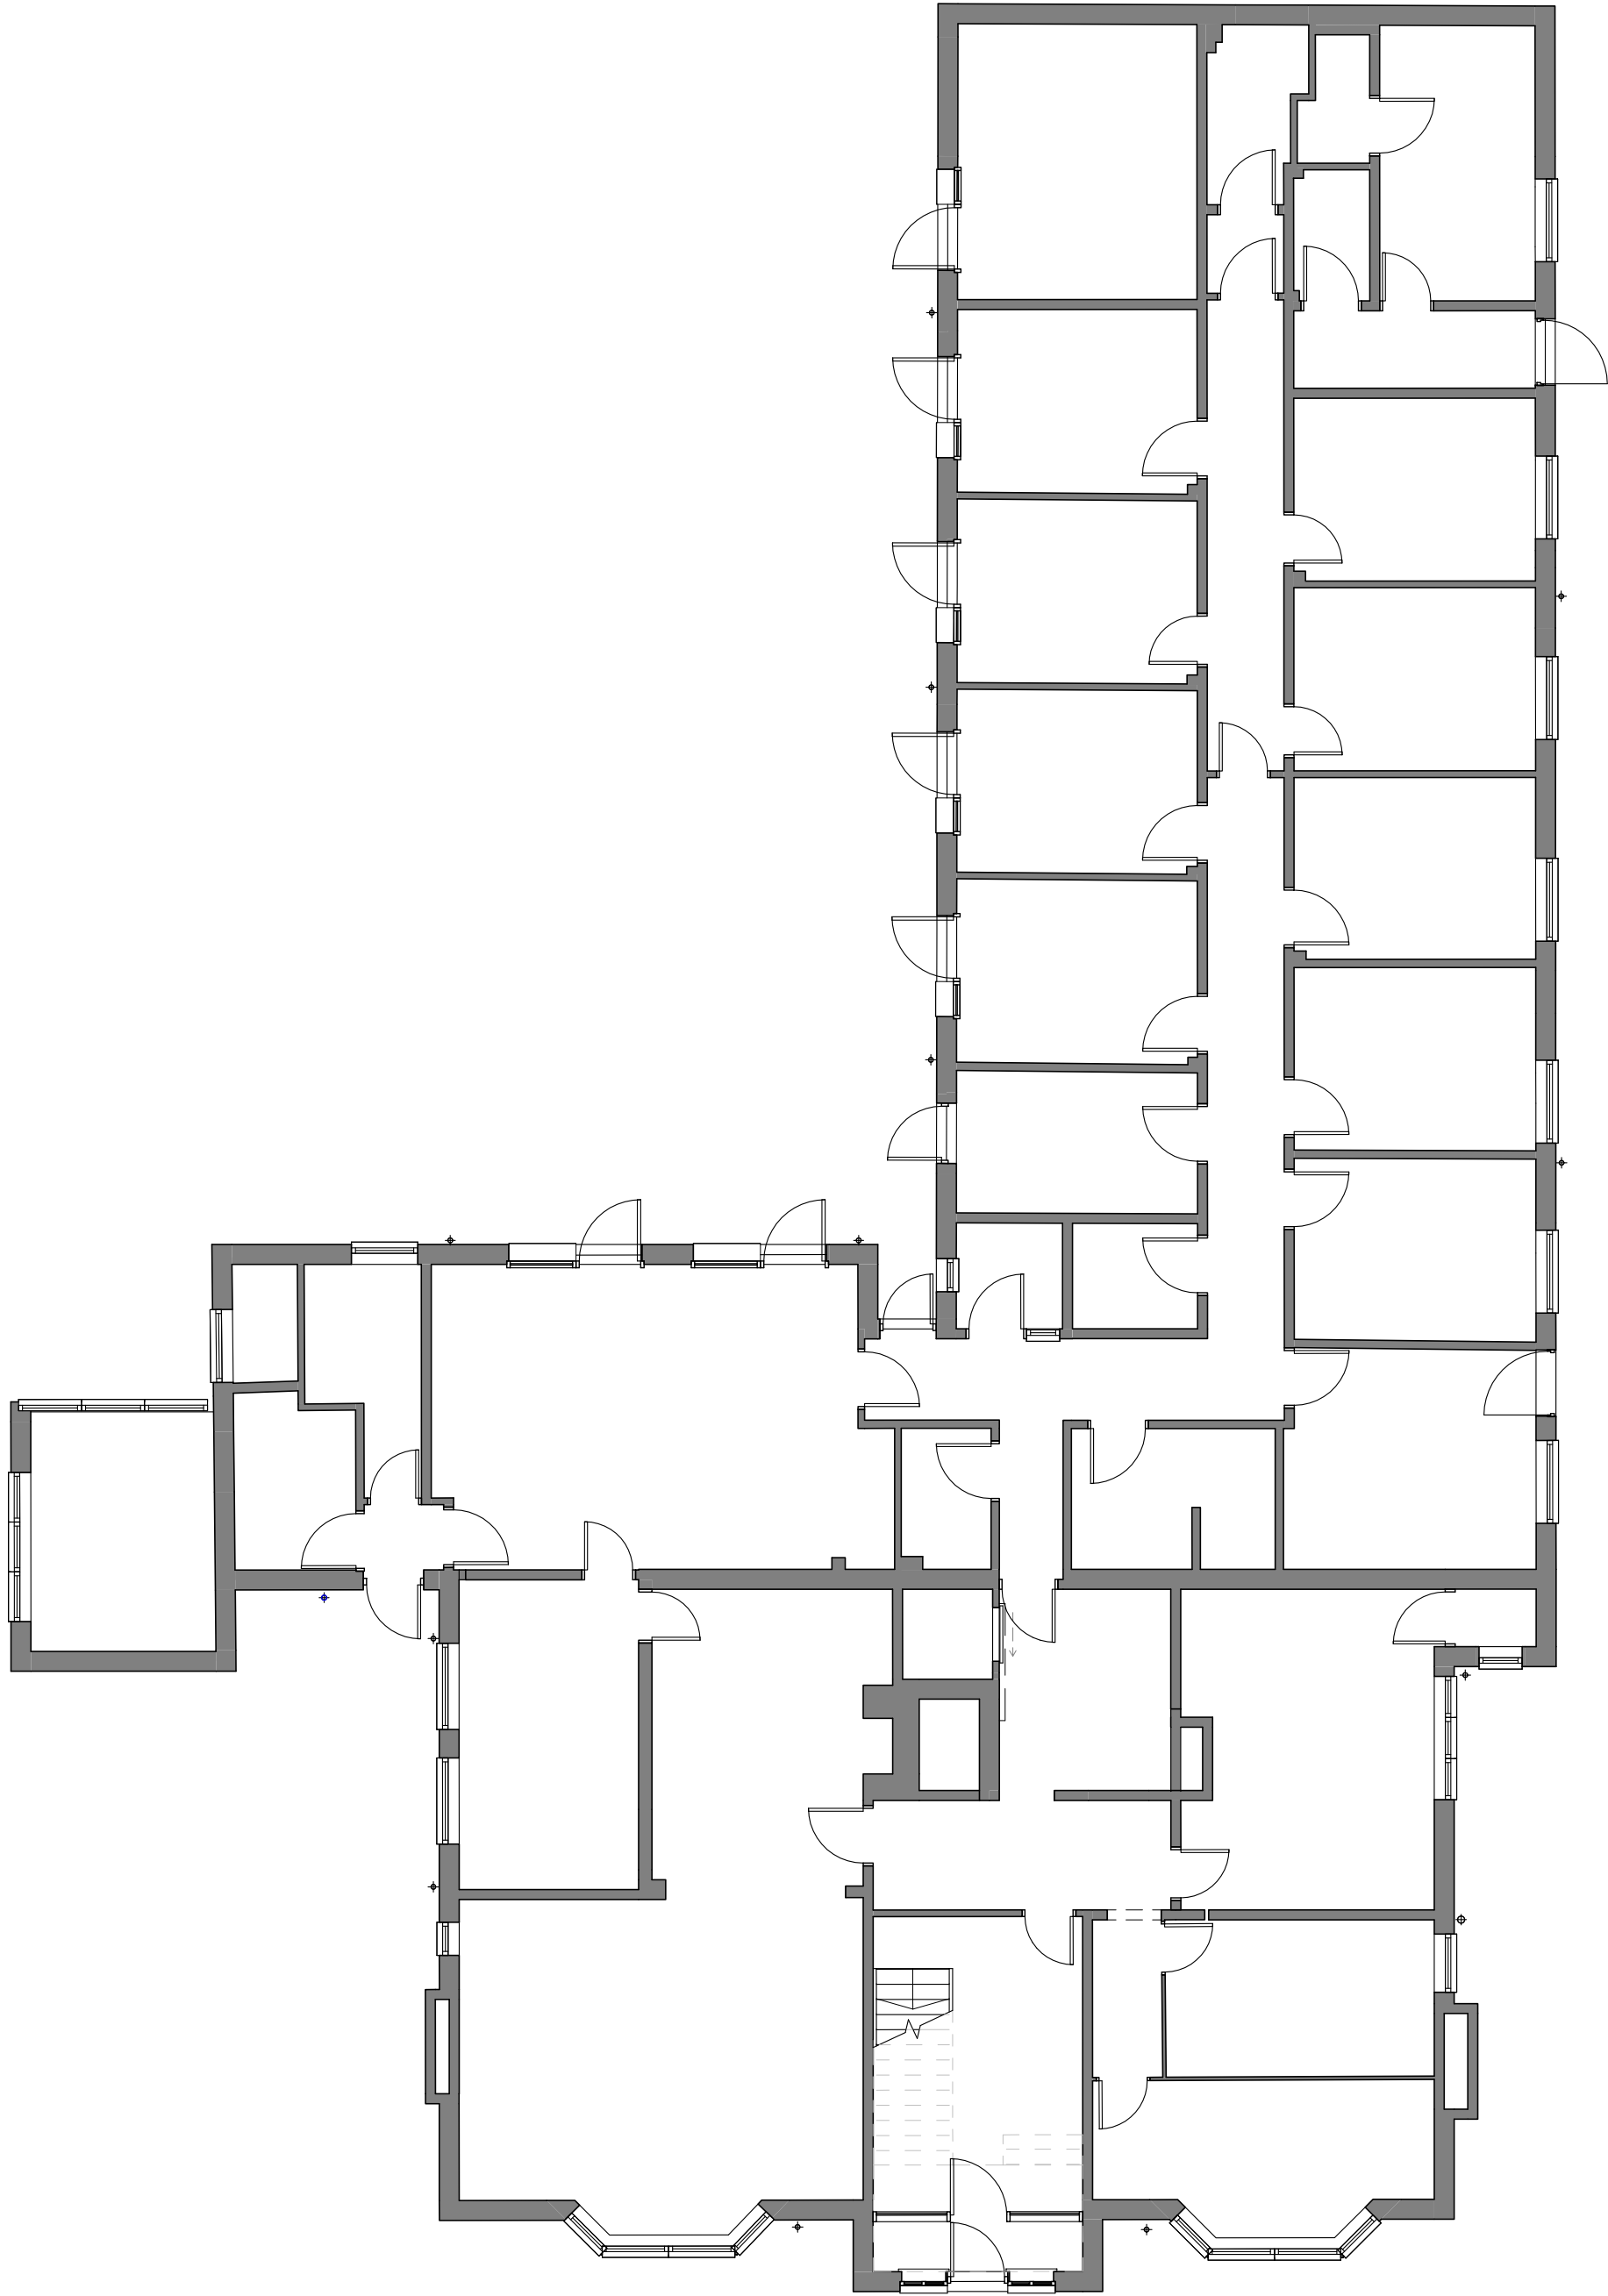


The copyright of this drawing is vested with Corstorphine & Wright Ltd and must not be copied or reproduced without the consent of the company.

P-01 Issued For Planning
P-00 First Issue
Rev. Description

20.06.2022 DN RE
22.04.2022 DN RE
Date Drw. Chk.

Client:
SUMO Developments

Project:
Maybank House, Altrincham

Drawing Title:
Existing Ground Floor Plan

Drawing Status:
PLANNING

Corstorphine & Wright

Manchester Studio
The Stables, Paradise Wharf, Ducie Street, Manchester, M1 2JN
0161 272 8100
corstorphine-wright.com

Drawing No.				Revision
21769-CWA-B1-00-DR-A-0202				P-01
Drawn	Checked	Paper Size	Scale	Date
JS	RE	A1	1 : 100	11.04.2022