


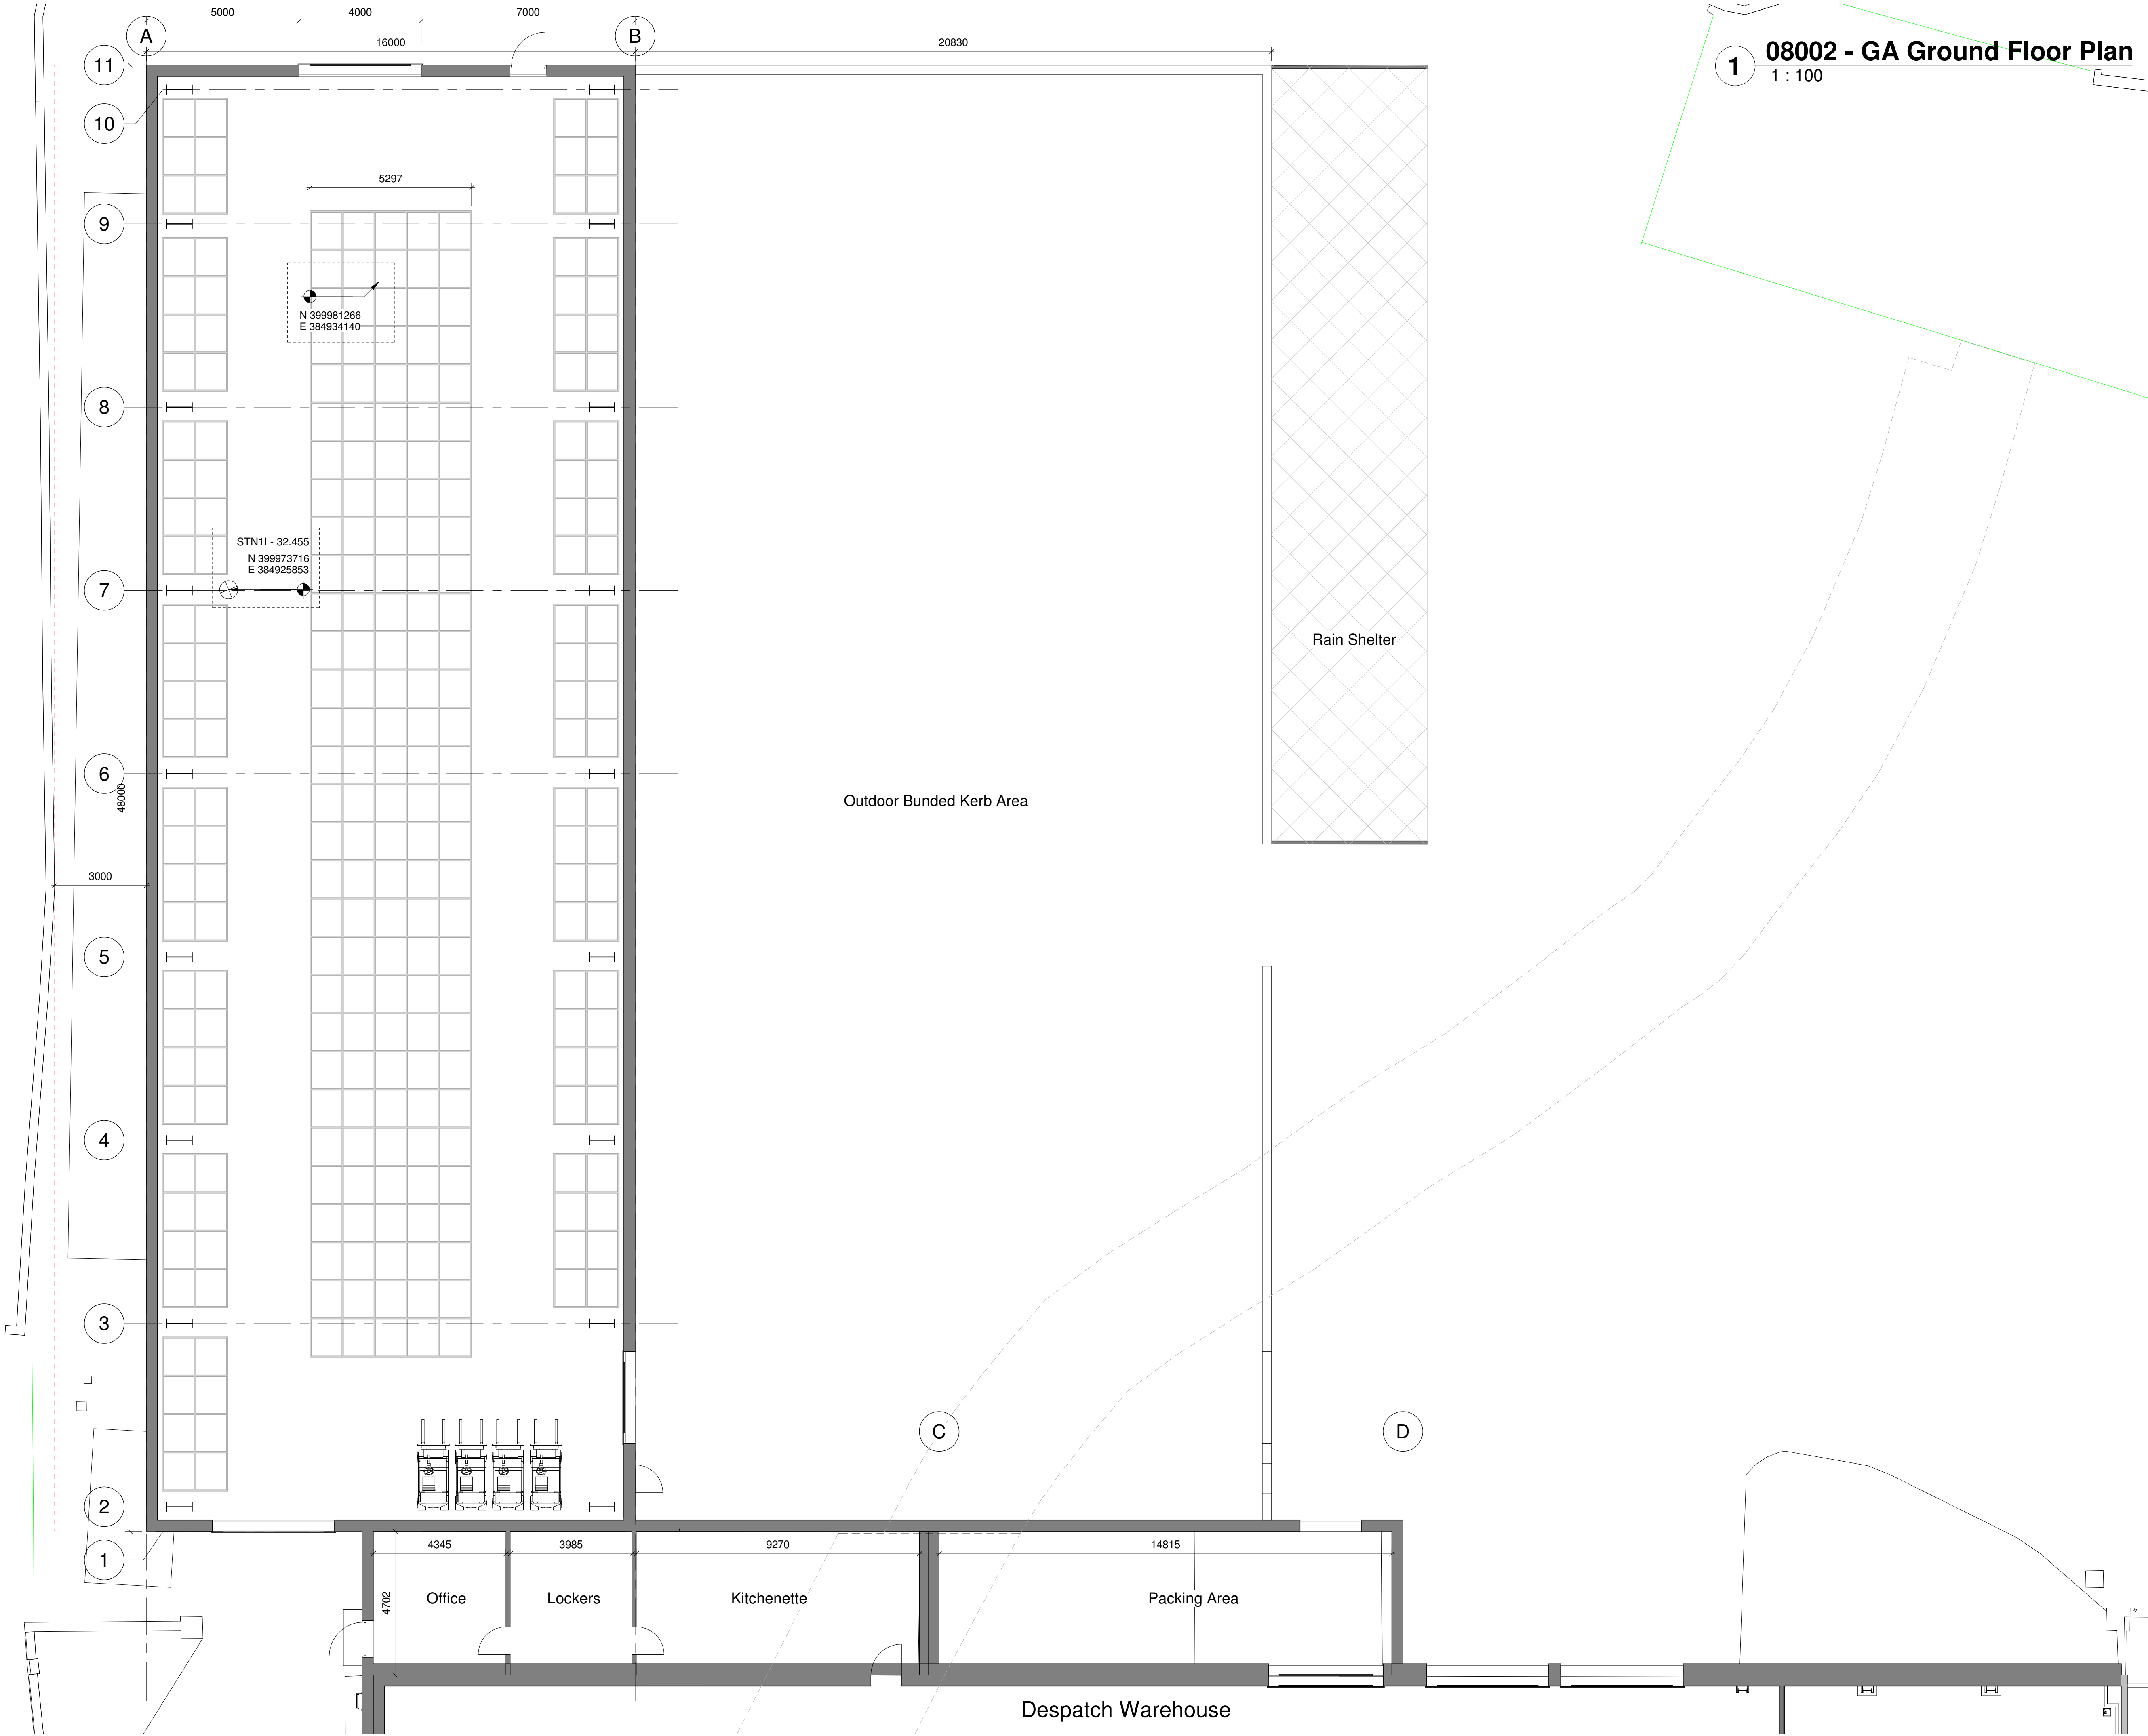

Notes

The Contractor is to check all dimensions and conditions on site before commencing. Do not scale from this drawing.

This drawing remains the copyright of FAIRHURSTS DESIGN GROUP.

Scale Bars TO BE USED ONLY AS GUIDANCE

1:100	mm	0	1000	2000	3000	4000	5000
1:200	mm	0	500	1000	1500	2000	2500
1:500	M	0	5	10	15	20	25
1:1250	M	0	10	20	30	40	50

KEYPLAN

North

Note: Indicative Structural Steel Column (Awaiting Structural Design)

1	Planning Issue	AS	14/07/22
Rev	Description	By	Date
Project Status		Drawing Status	
Stage 2		S4	
This information, whether drawn or as a data file, is copyright and issued strictly for use on the project for which it is provided			
Client / Project			
HMG Paints			
Project Crystal			
Drawing			
GA Ground Floor Plan			
Date	30/06/22	Scale	1 : 100
Drawn By	MCA	Drawn By	AS
Checked		Checked	IRC
Manchester: 55 King Street, Manchester M2 4LQ, +44 (0)161 851 7500			
Southampton: Manor Park, Southampton SO43 7FY, +44 (0)23 8081 7500			
Cambridge: CB1 Business Centre, 20 Station Road, Cambridge CB1 2JD, +44 (0)1223 863 868			
www.fairhursts.com			
Rev	7703-08002	Status	Rev
7703-FDG-DR-XX-GF-A-08002-1			1