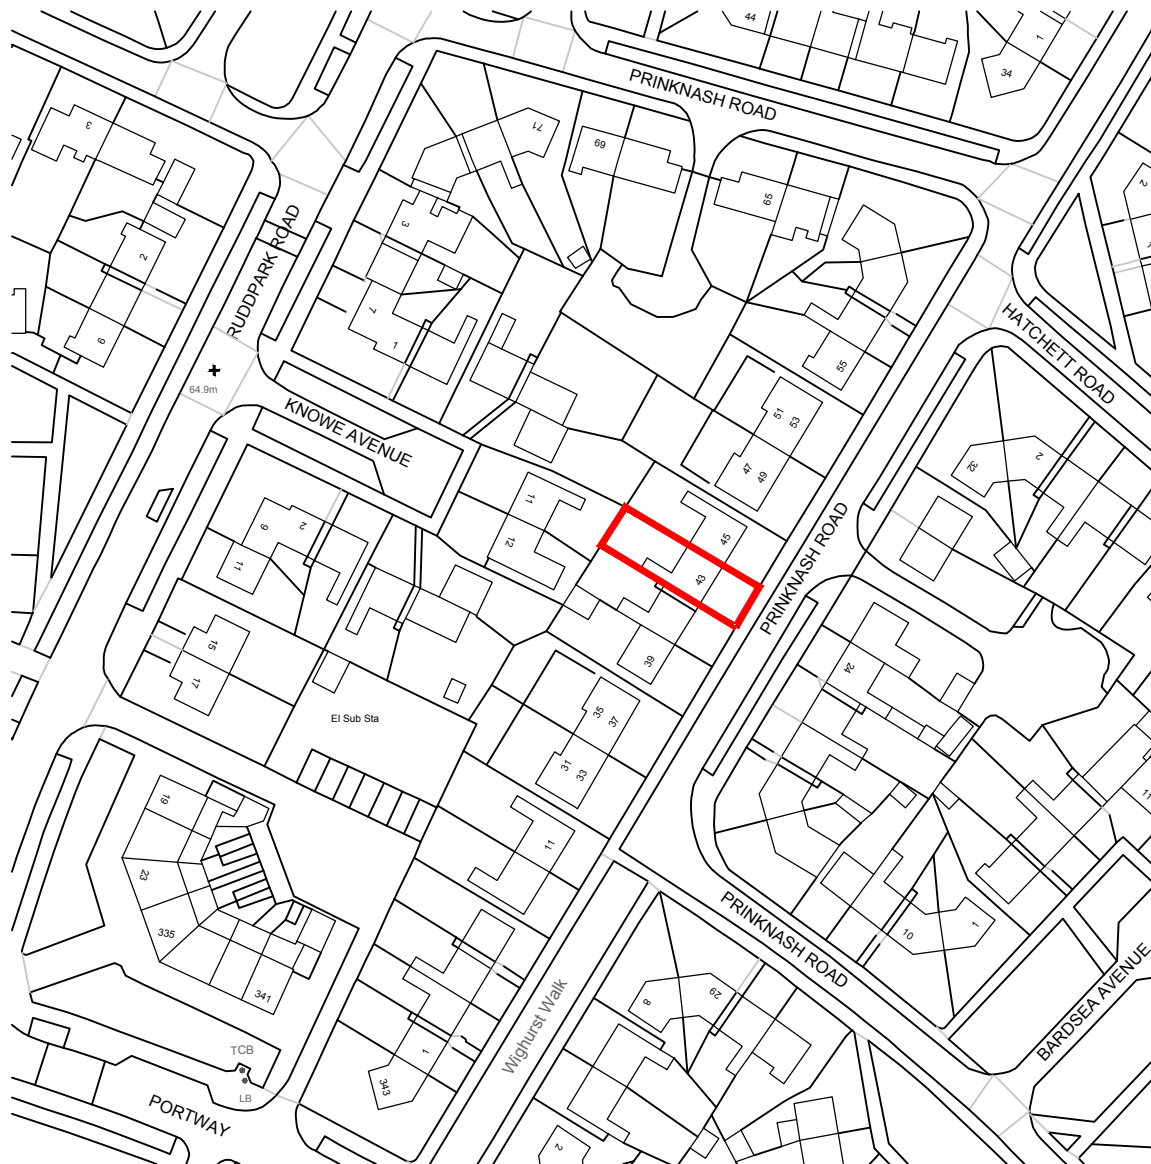
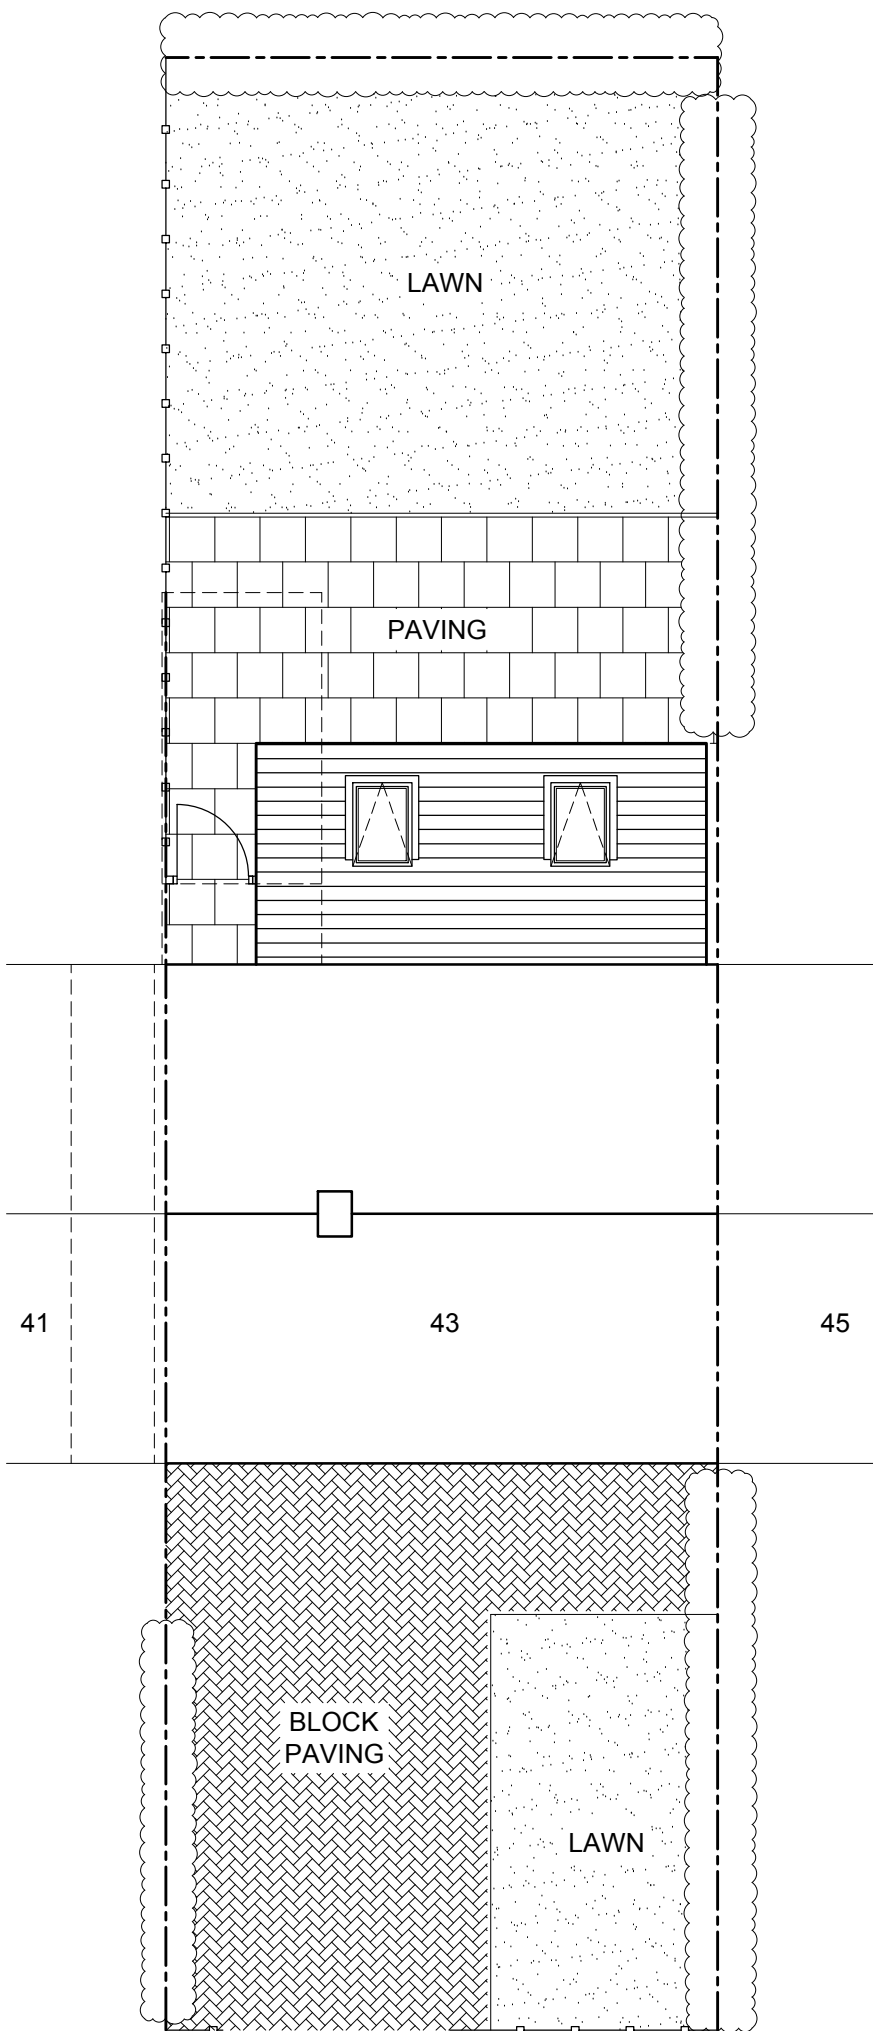
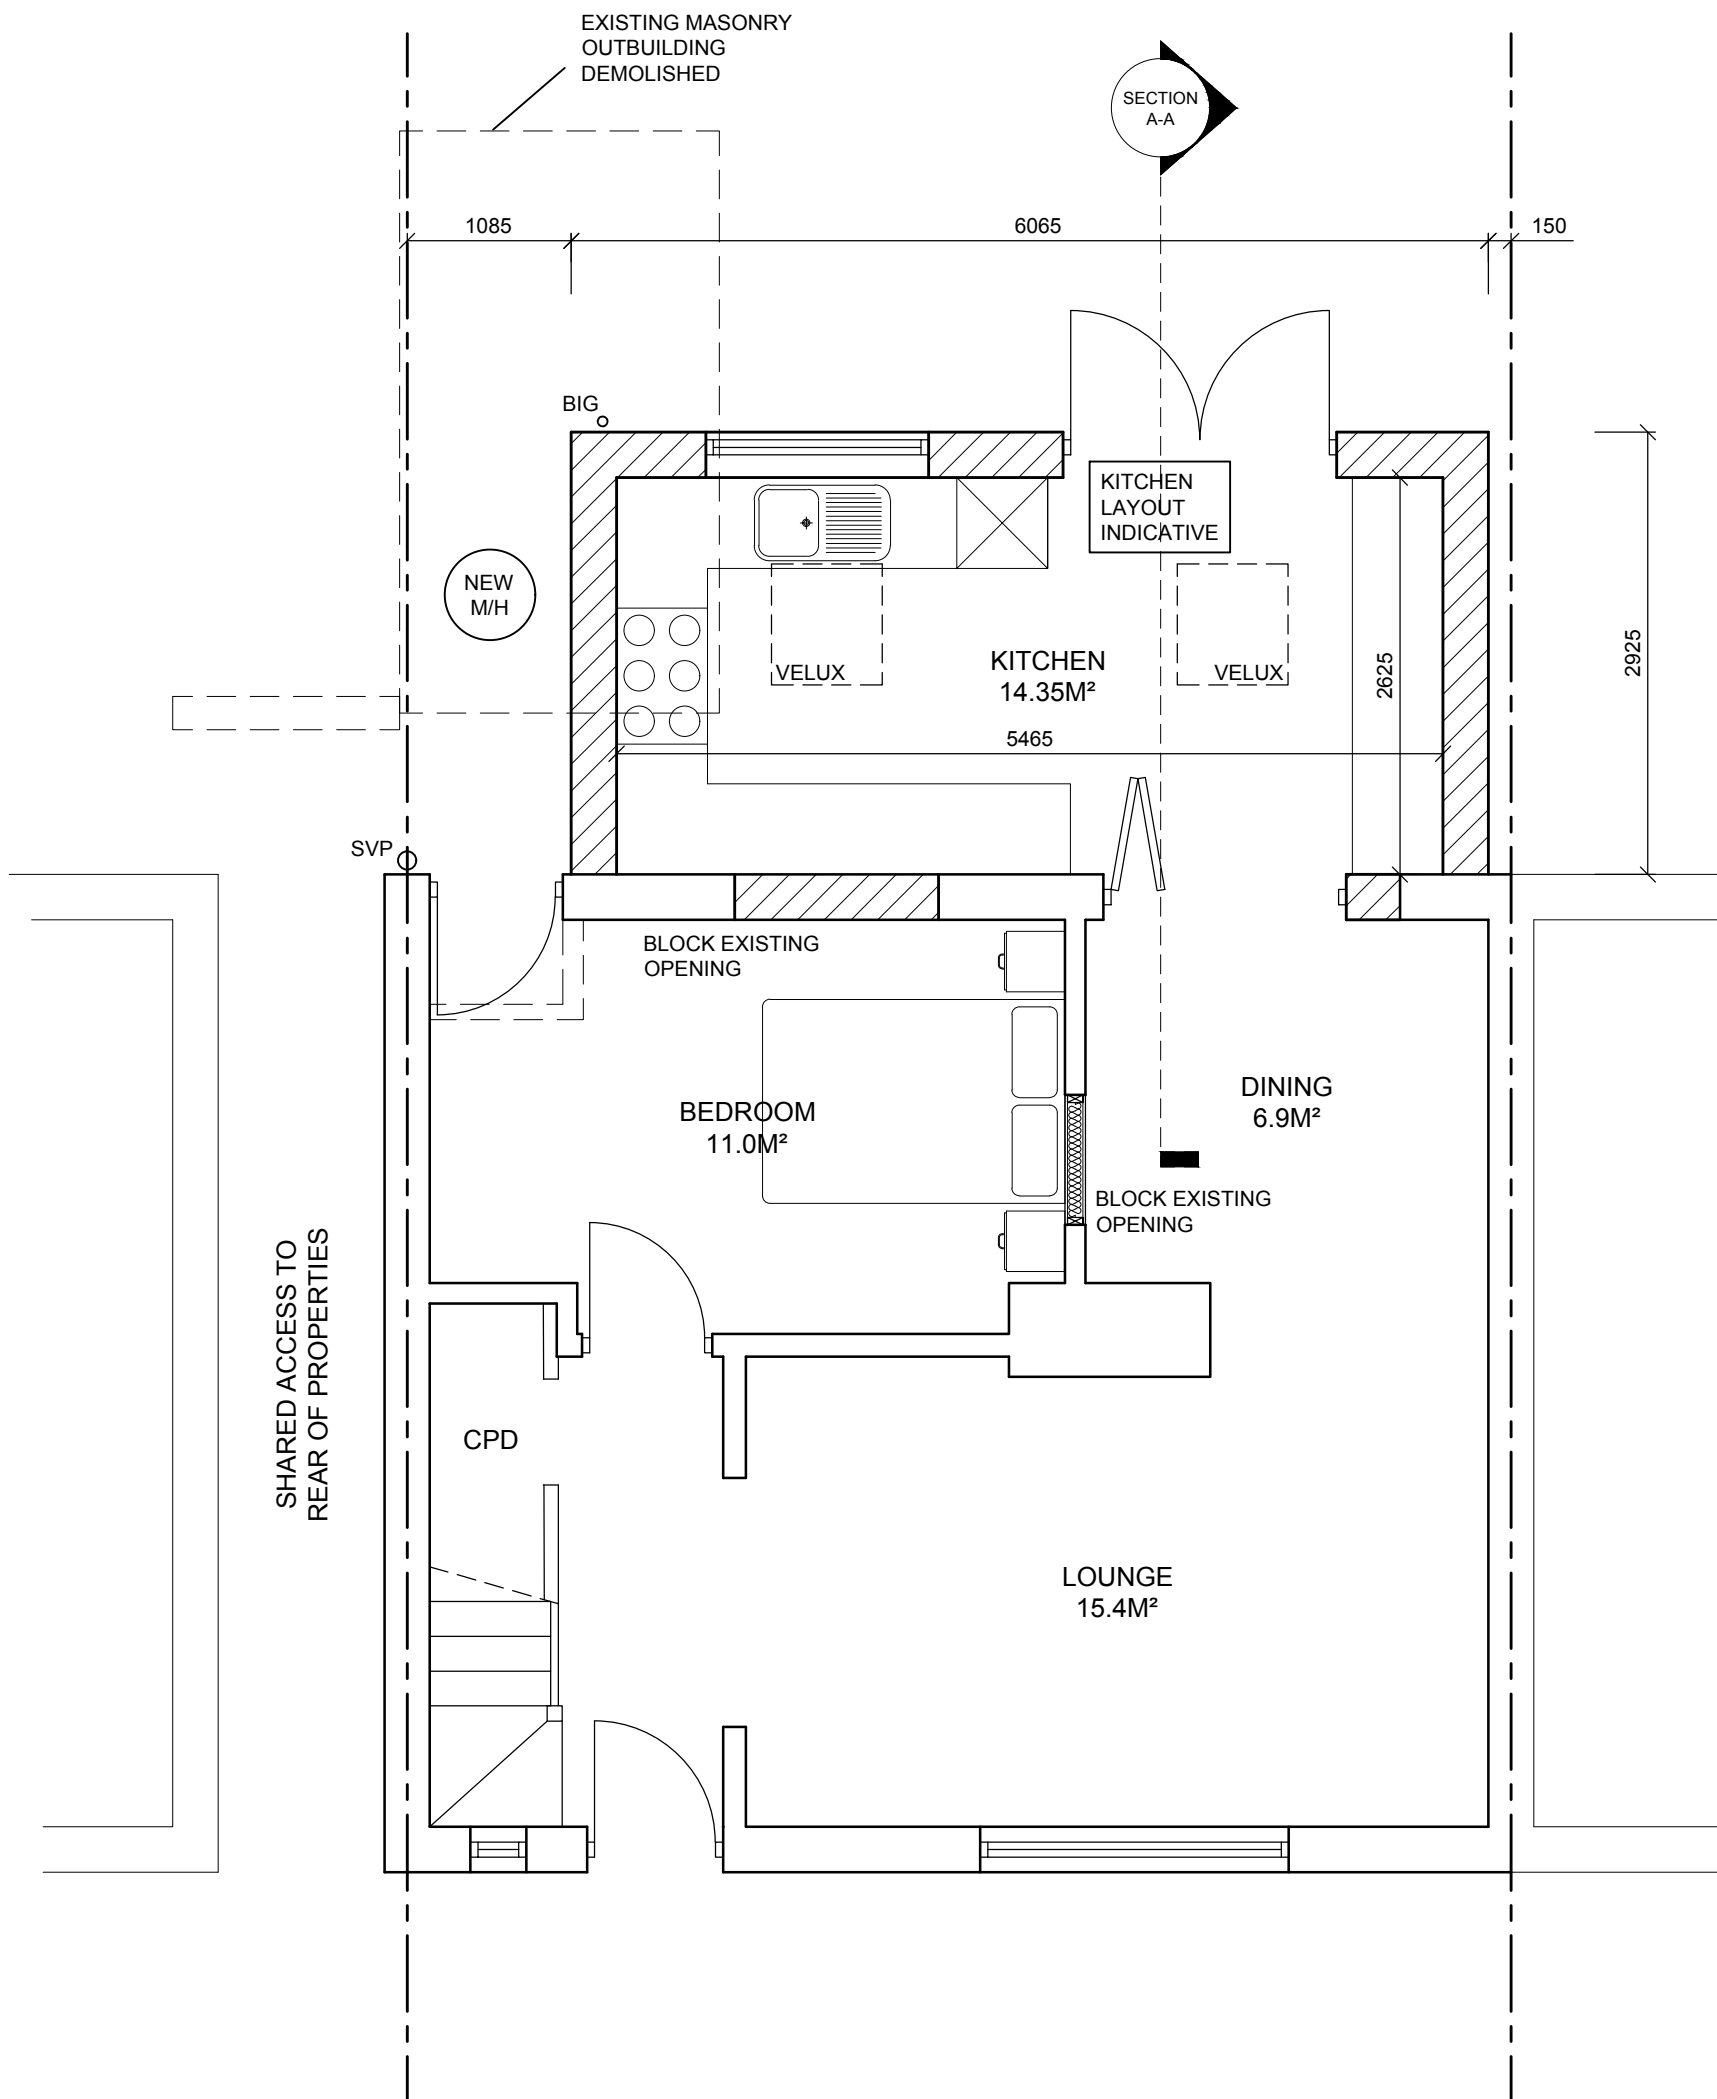
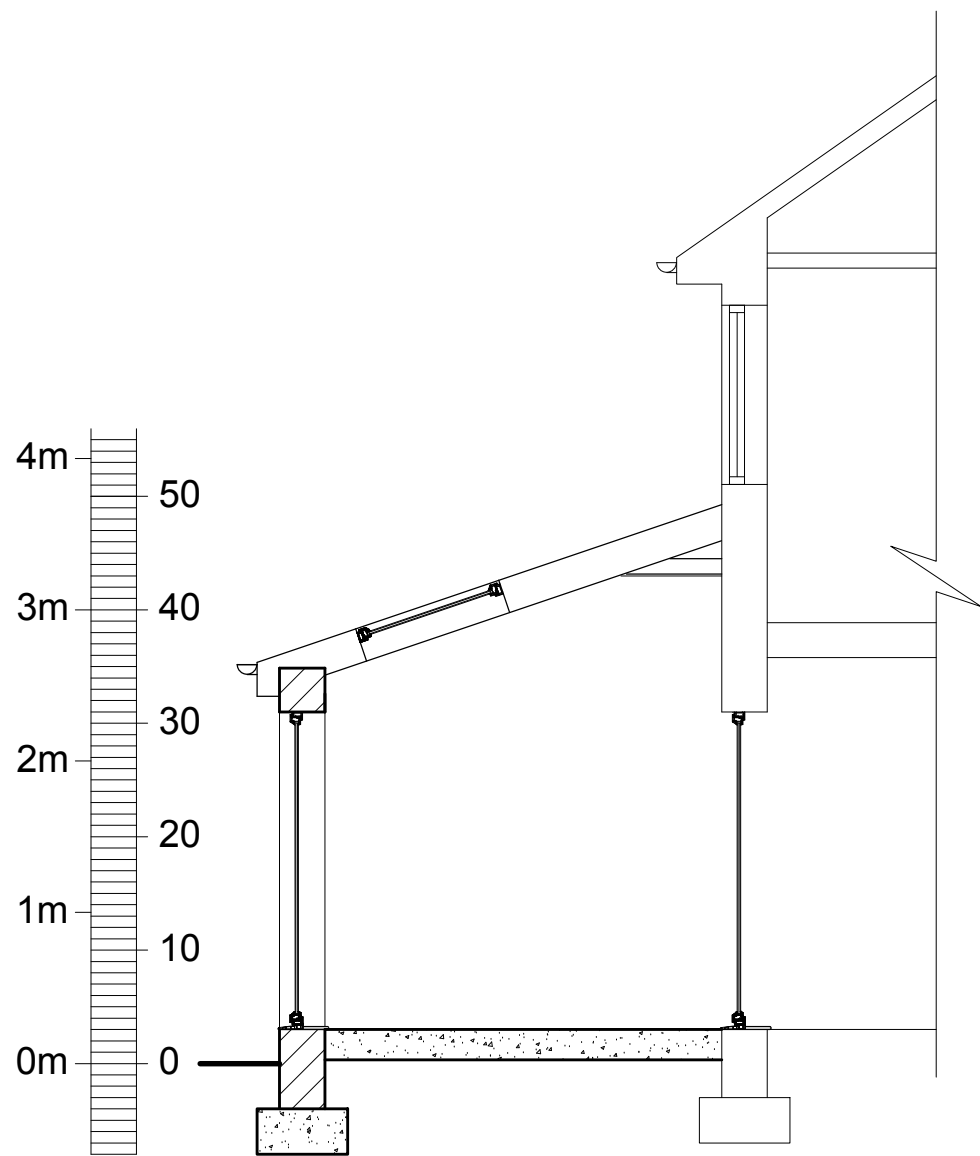


KEY

- DENOTES STRUCTURAL WALL IN BLOCK
- DENOTES STRUCTURAL WALL IN BRICK
- DENOTES NON STRUCTURAL STUD WALL
- DENOTES INSULATION
- DENOTES LINE OF STEELWORK
- DENOTES DEMOLISHED WALL
- DENOTES BOUNDARY LINE

MATERIAL SPECIFICATION

ROOF CLADDING:
Marley Modern Interlocking Tile - Smooth Grey

EXTERNAL WALLS:
Rough Faced Red Brick to Match Existing

WINDOWS & DOORS:
Double Glazed White uPVC Windows
Double Glazed Grey Black Composite Door

FACIA & EAVES BOARDS:
White uPVC

RAINWATER GOODS:
Black uPVC

CONFIGURATION:
Extension Internal Floor Area: 14.35m²

PROJECT ADDRESS:
43 Prinknash Road, Woodhouse Park,
Manchester,
M22 0FE

PROJECT DESCRIPTION:
Single Storey Rear Extension

DRAWING DESCRIPTION:
Proposed Floor Plans & Elevations

Date: 23/07/22

Scale: As Indicated @ A1

Drawing No: P01

Revision: A

