




Existing GA Layouts

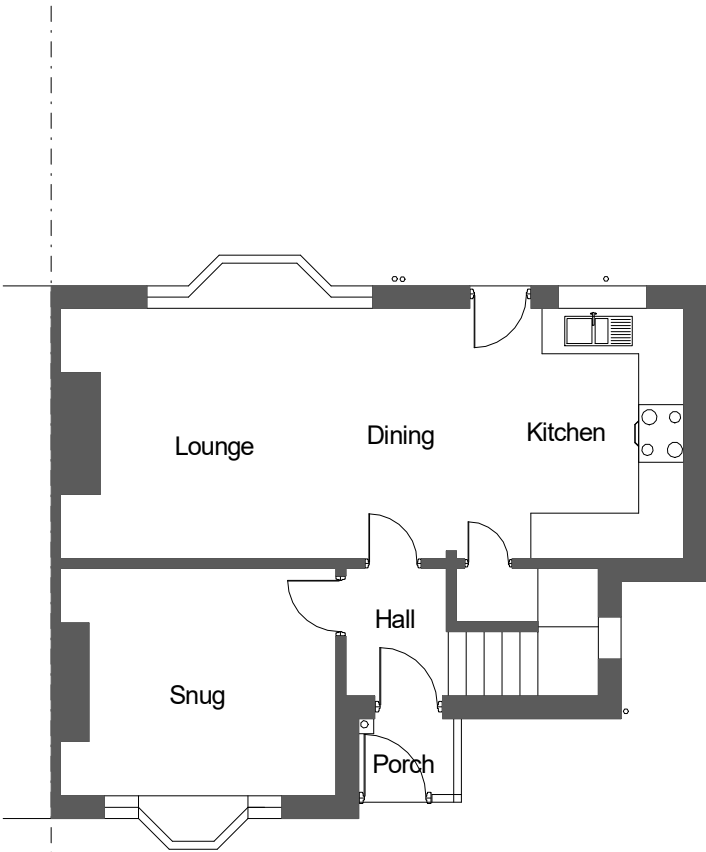

Ground Floor

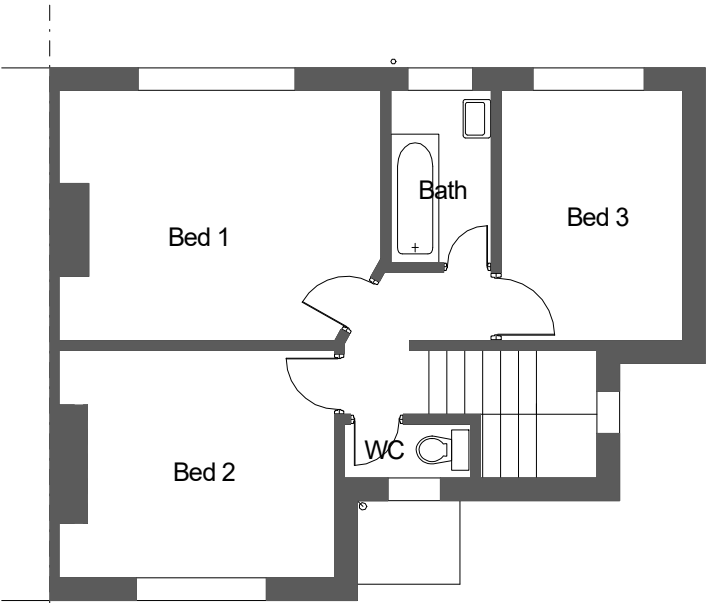

First Floor

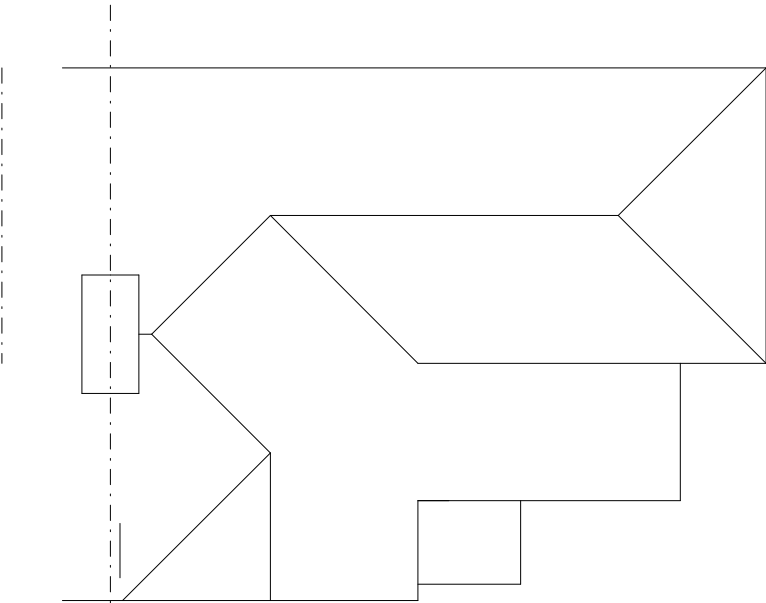

Roof Plan

Gary Hinds Design Solutions 7 Booth Road, Altrincham, WA14 4AX 0161 233 0767, 0780 379 6460 mail@garyhinds.net	
Client: Catherine Stagg 6 Parrs wood Avenue	
Project: Re-modelling and extension of 6 Parrs Wood Avenue	
Drawing: Existing GA Layouts	
Date: September 2017	Drawing No. 02
Scale 1:100 @ A3	Revision