




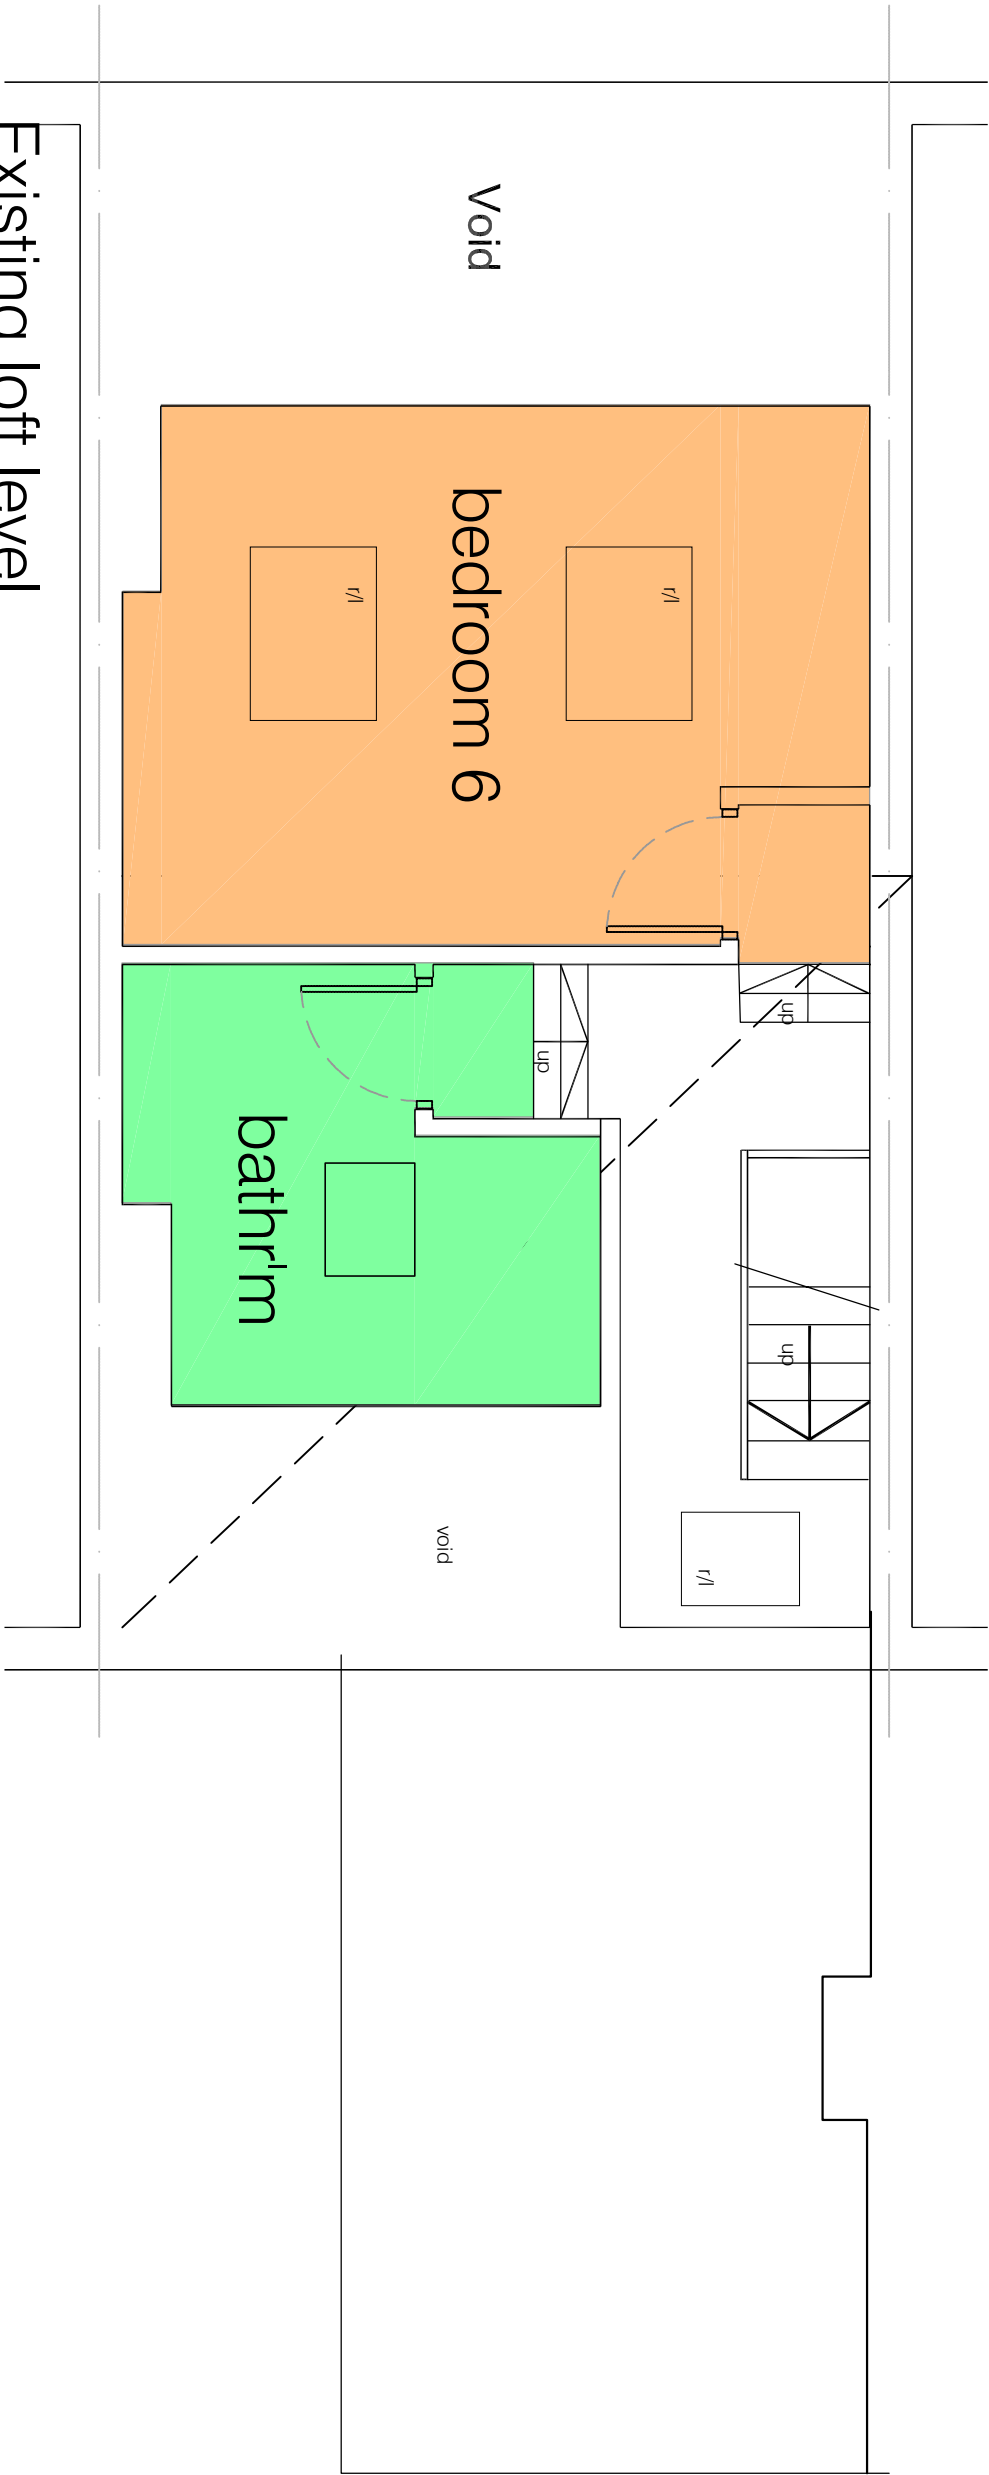

Existing loft level

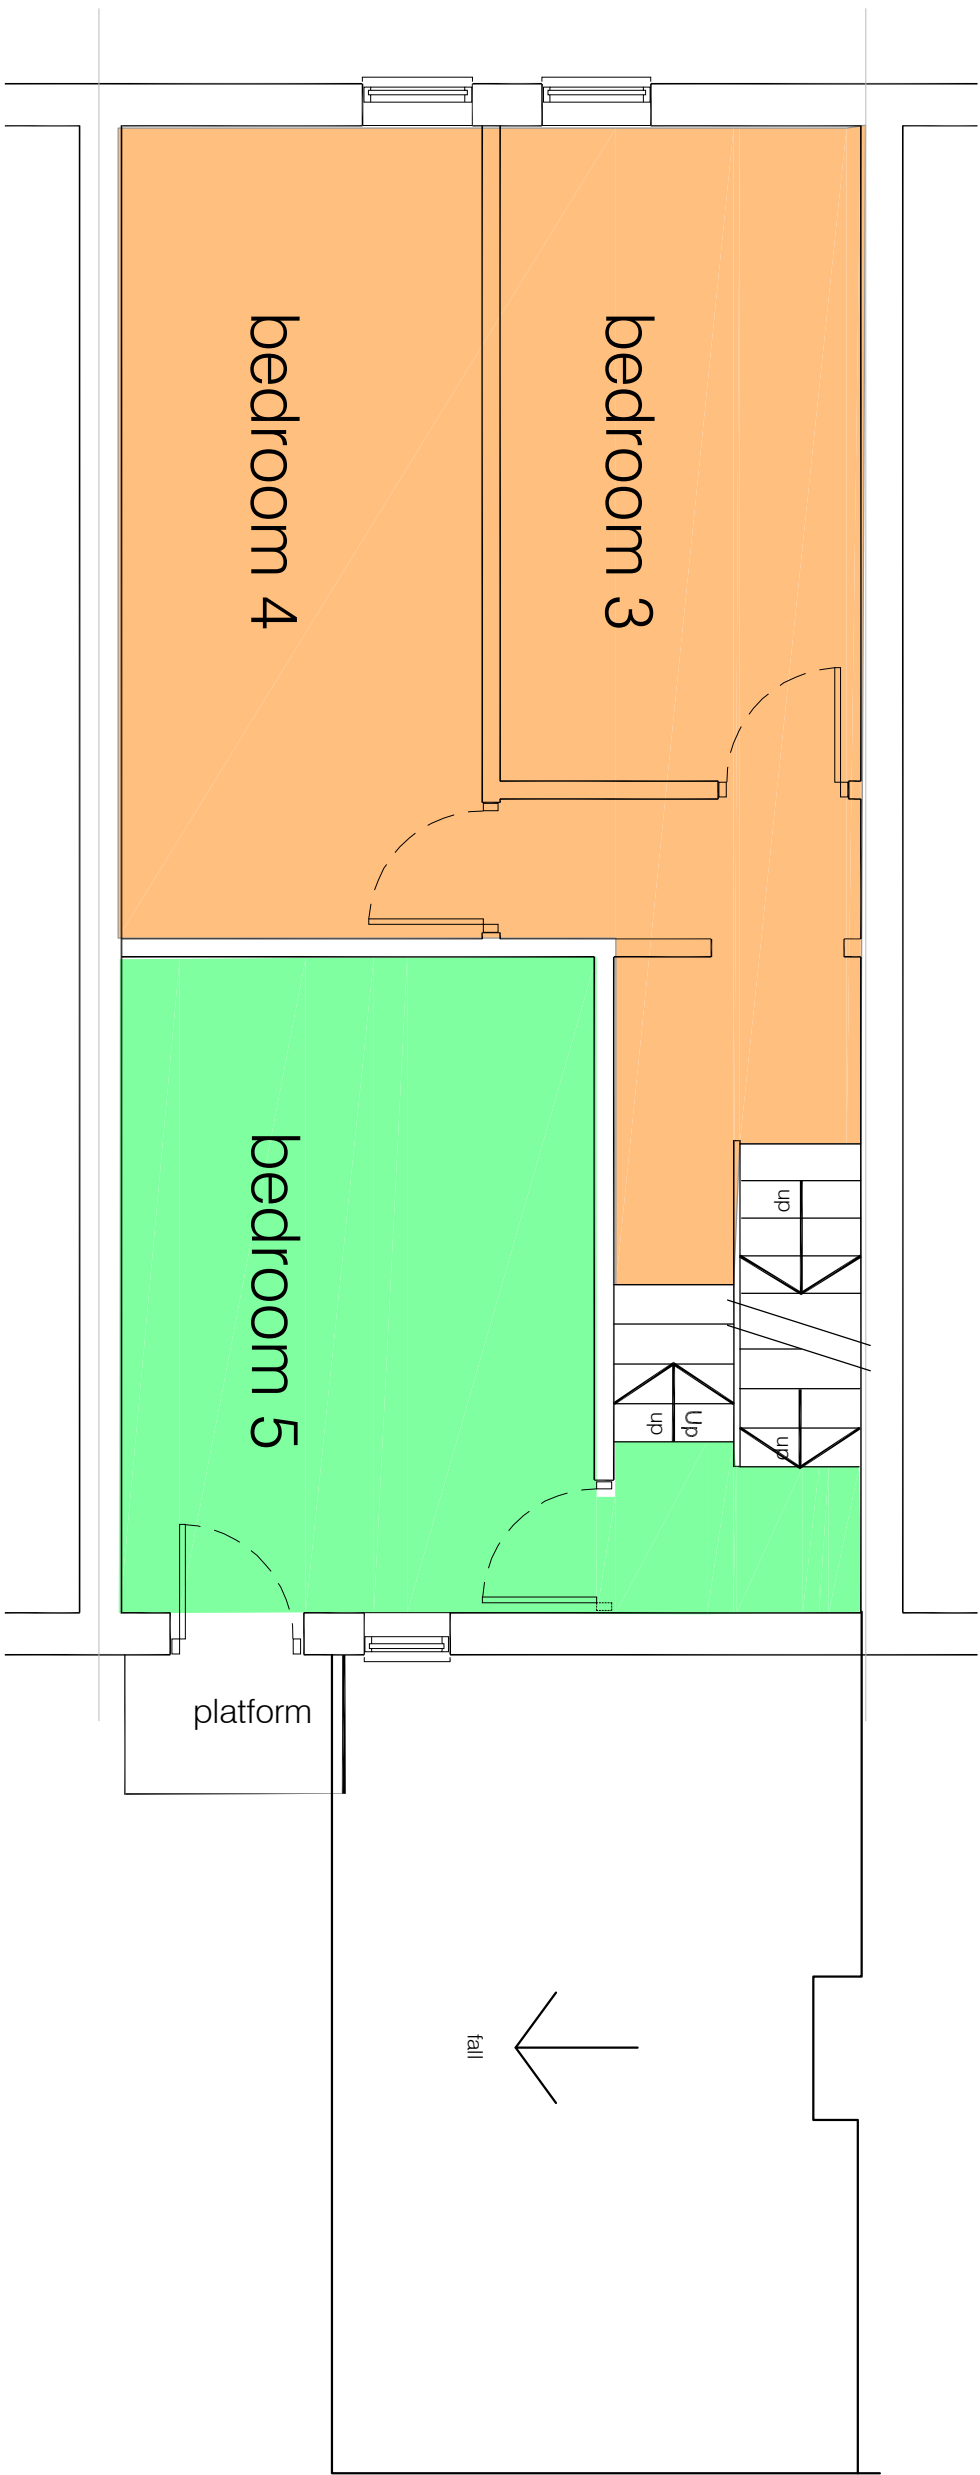

Existing second floor level

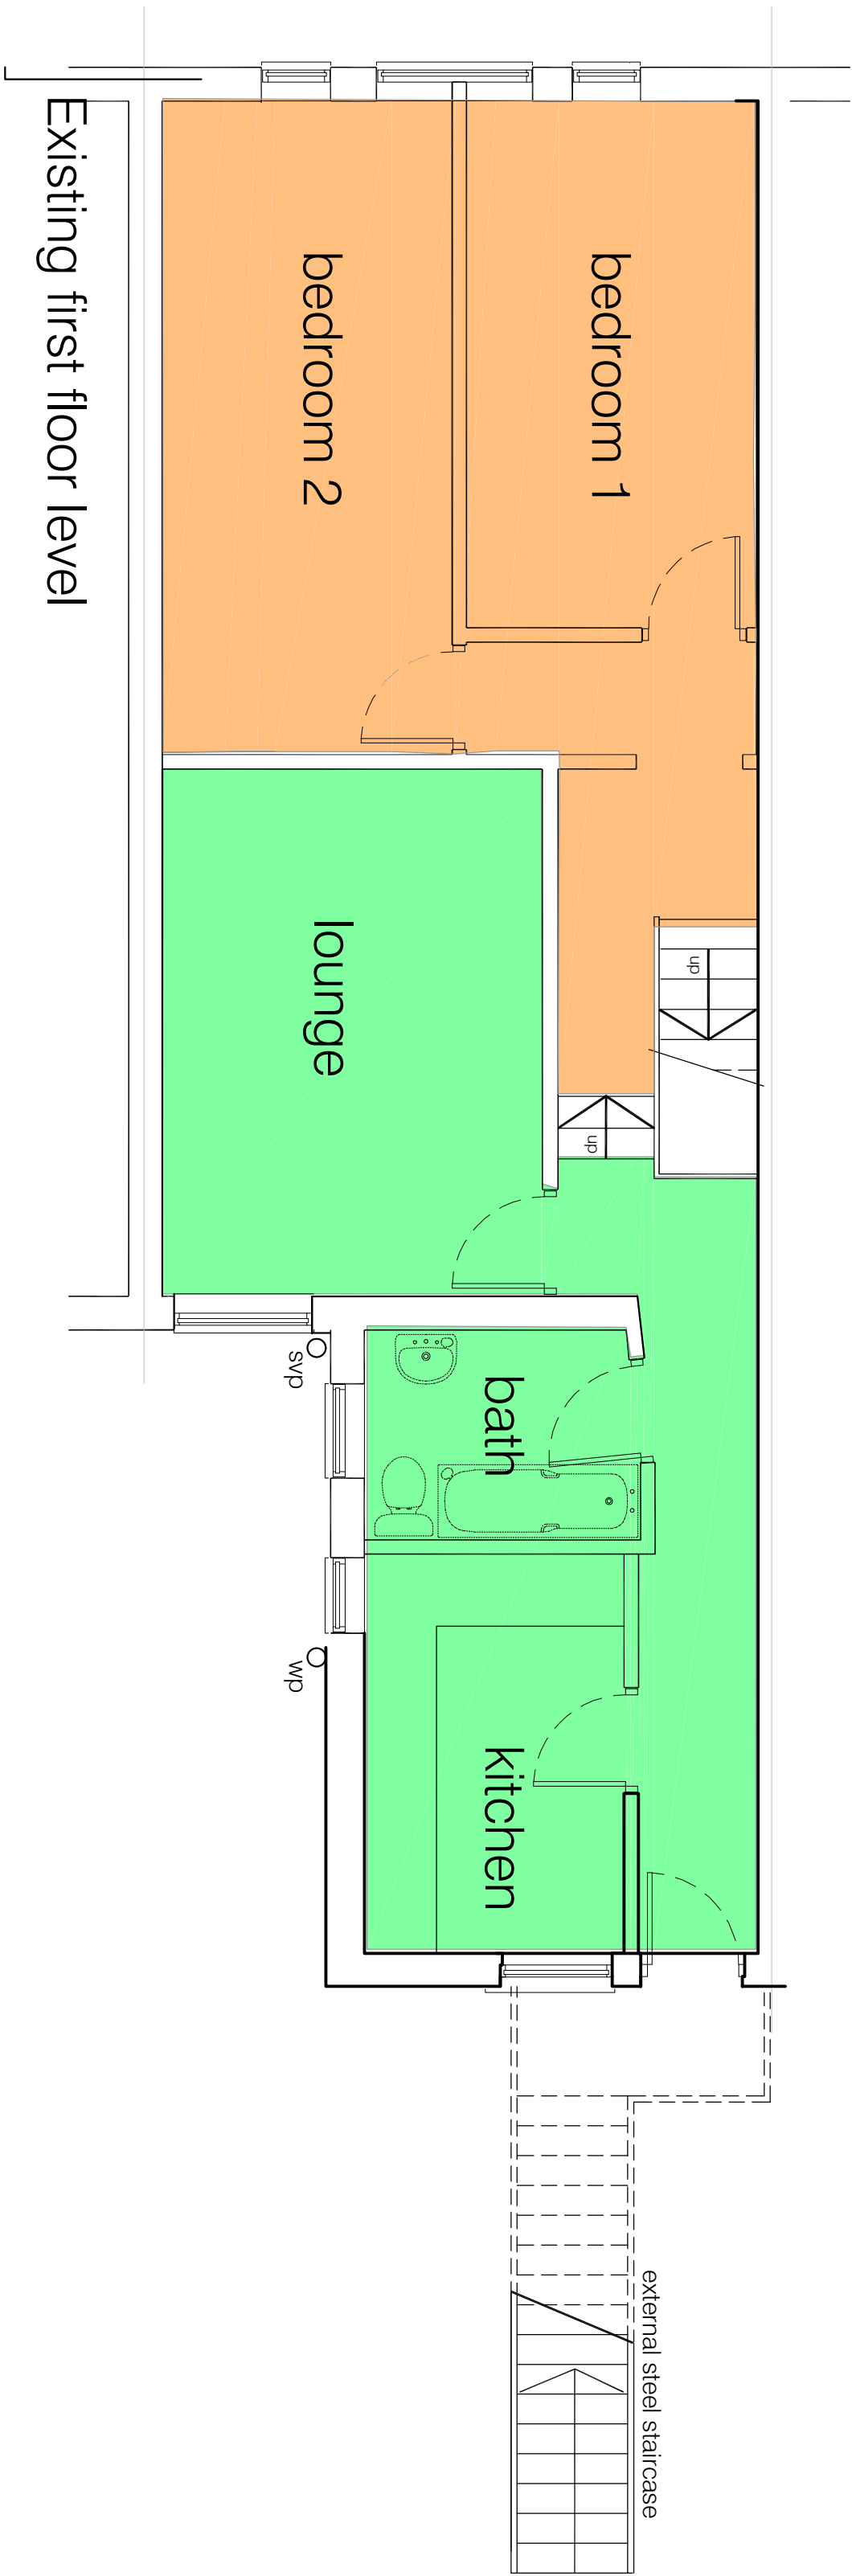

Existing first floor level

Revision	Date	Revision note	Notes
Simon R Miles Chartered Architect Disbury Manchester T: 07778 137830 E: srmlsarchitect@gmail.com Do not scale. Contractors must check all dimensions on site before preparing production drawings or commencing any work. This drawing and its design is the copyright of SR Miles Ltd and may not be reproduced in any form whatsoever without their prior express written consent. SRM Simon R Miles Chartered Architect			

Project :	741 WILMSLOW ROAD DIDSURY - EXISTING	Scale :	1:50@A1, 1:100@A3
Title :	1st, 2nd and Loft floor plans	Date :	20.07.22
Drawing number :	22 353 PL101	CAD Ref :	PL100
Issue :		Drawn by :	SRM
Client :	C BYRNE		