



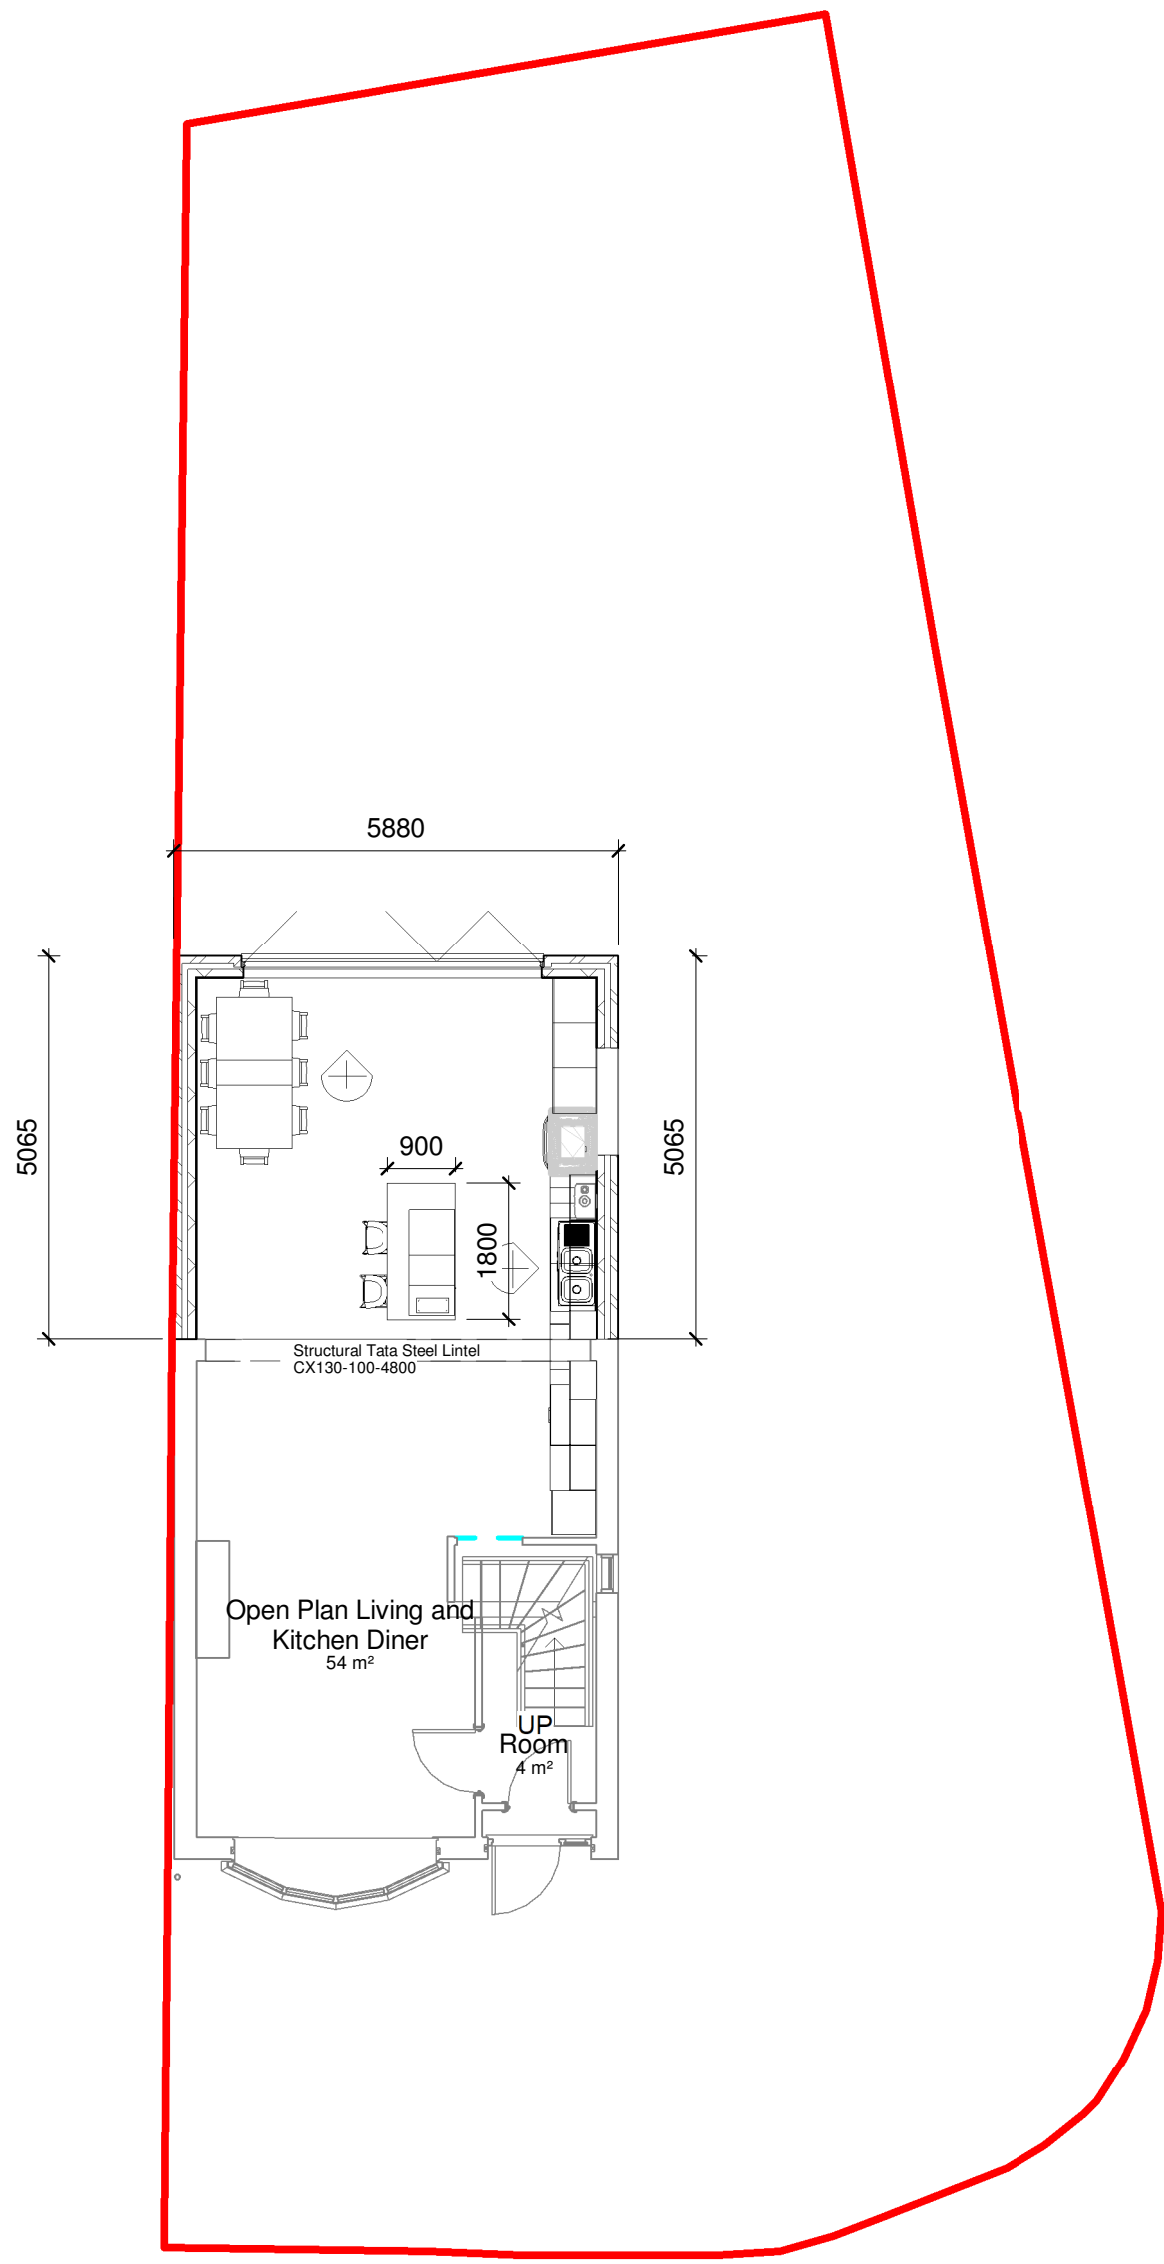


Proposed Groundfloor
1 : 100

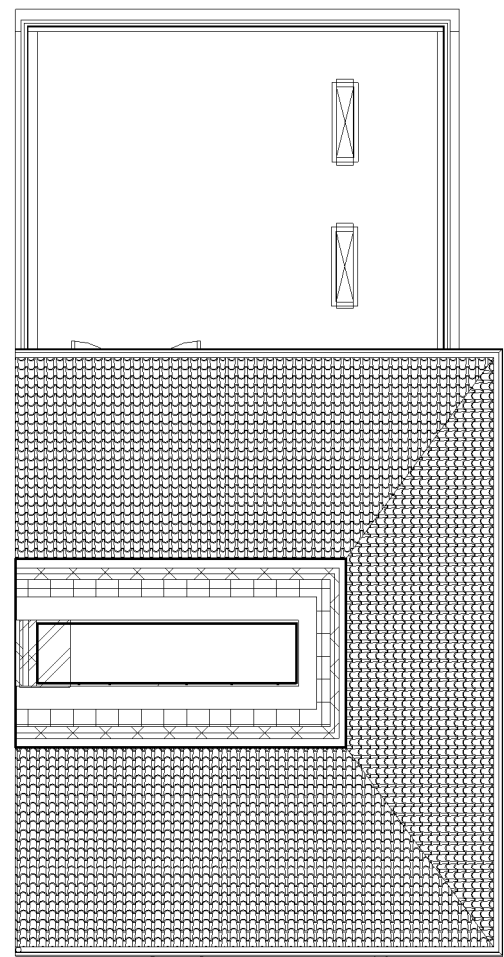


Proposed roof plan
1 : 100




Proposed East Elevation
1 : 100

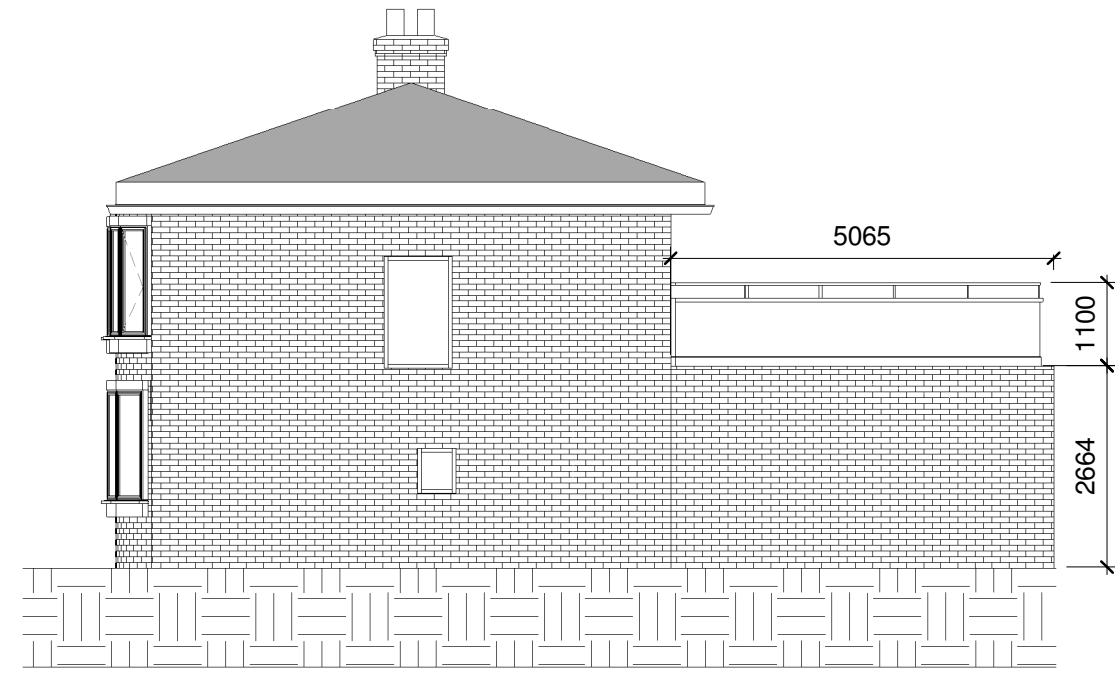


Proposed North Elevation
1 : 100

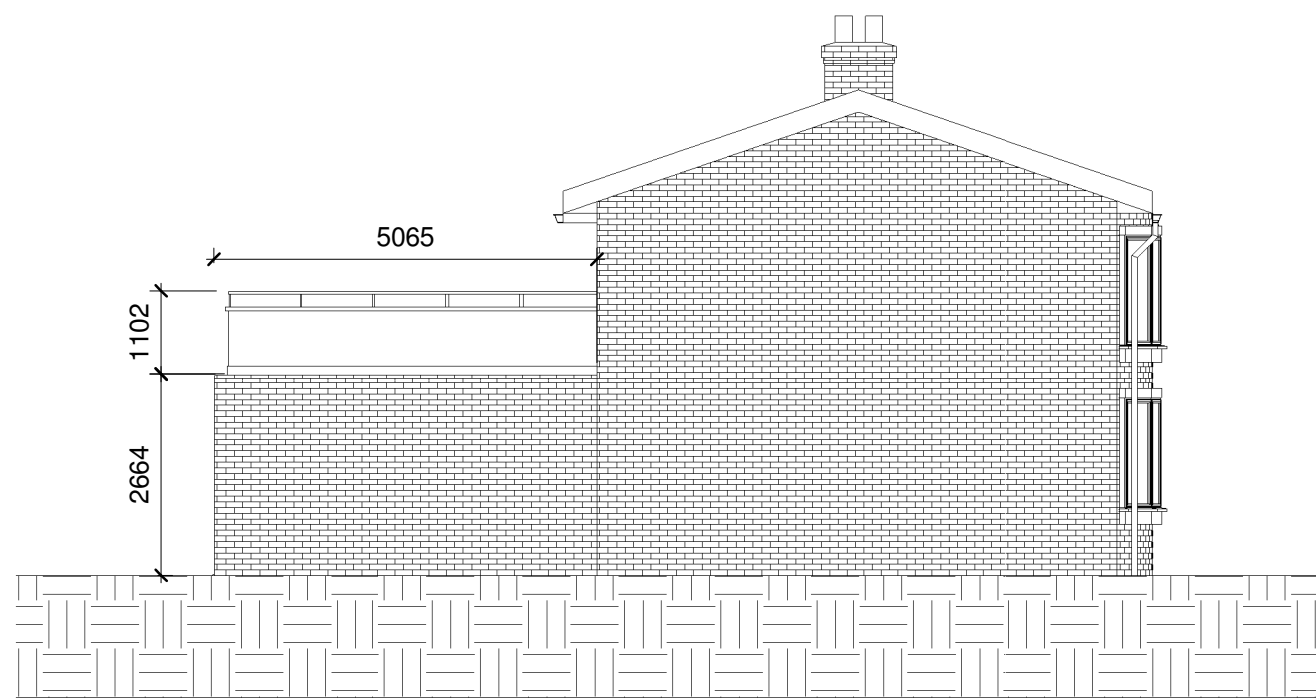


Proposed South Elevation
1 : 100

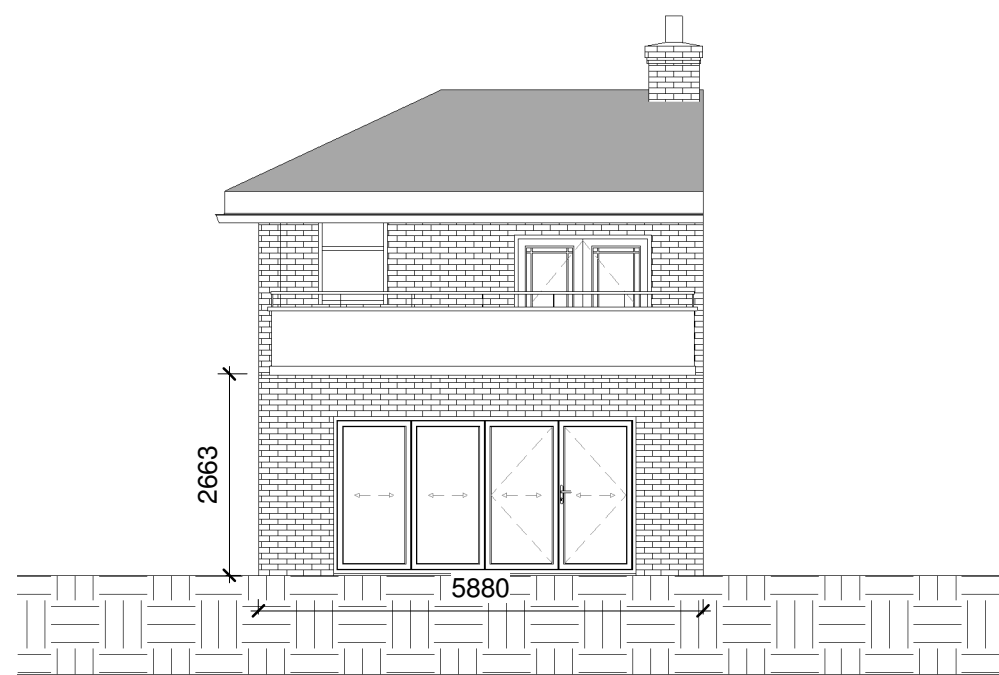


Proposed West Elevation
1 : 100

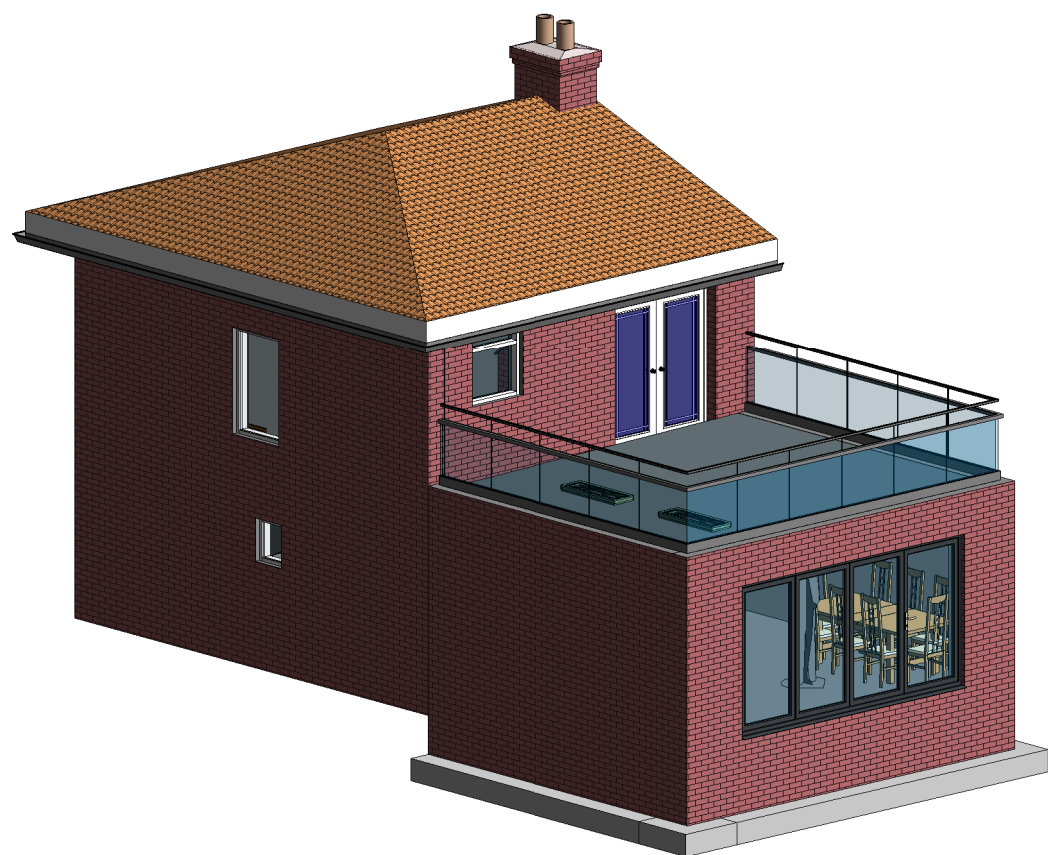


3D View New 1

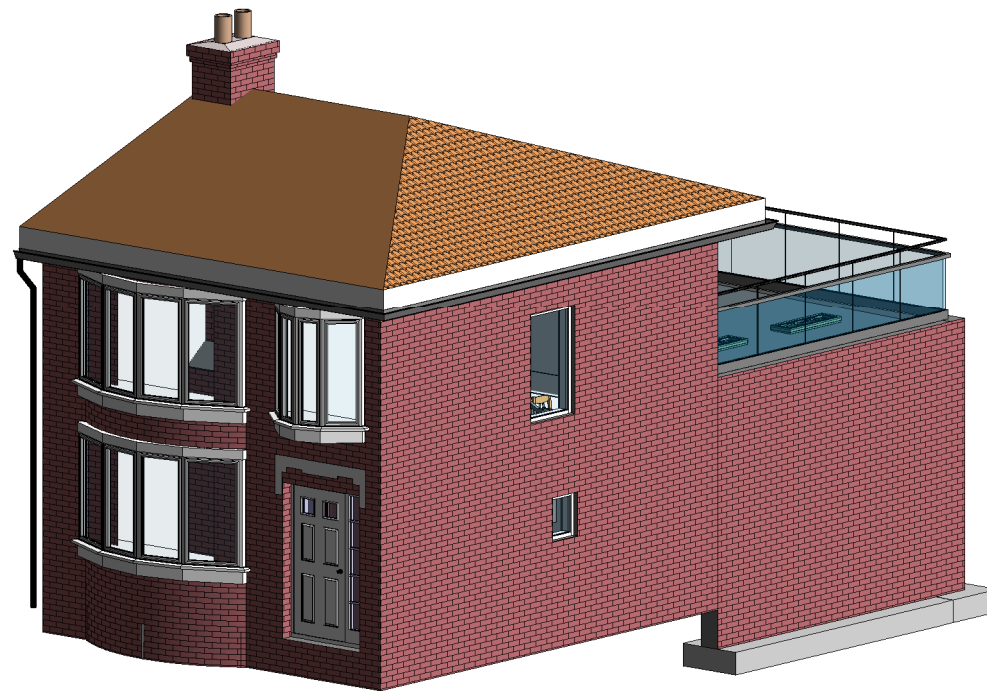


3D View New 2

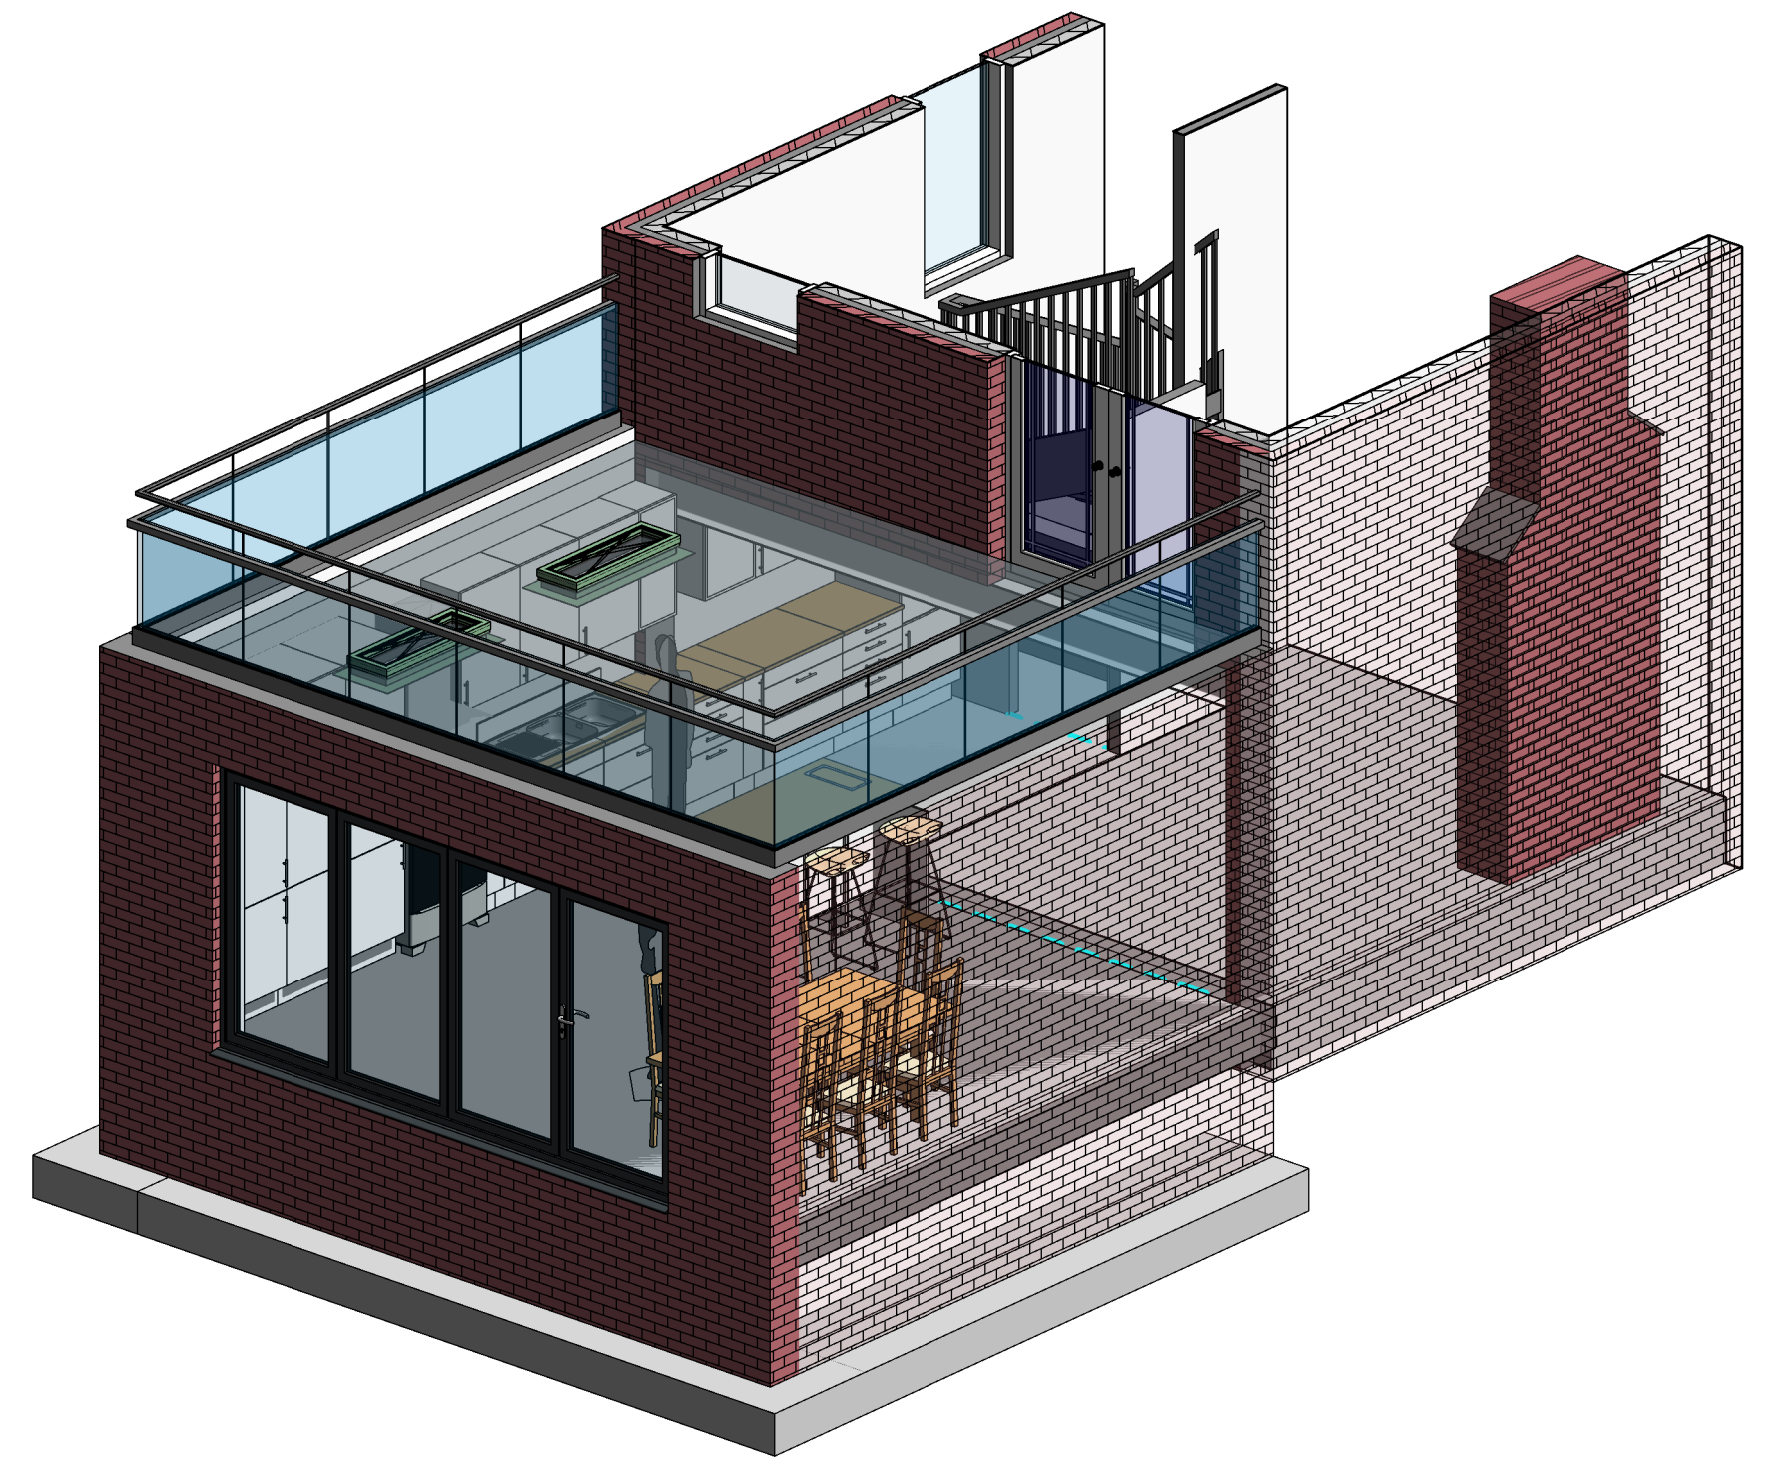

Proposed 3D Kitchen

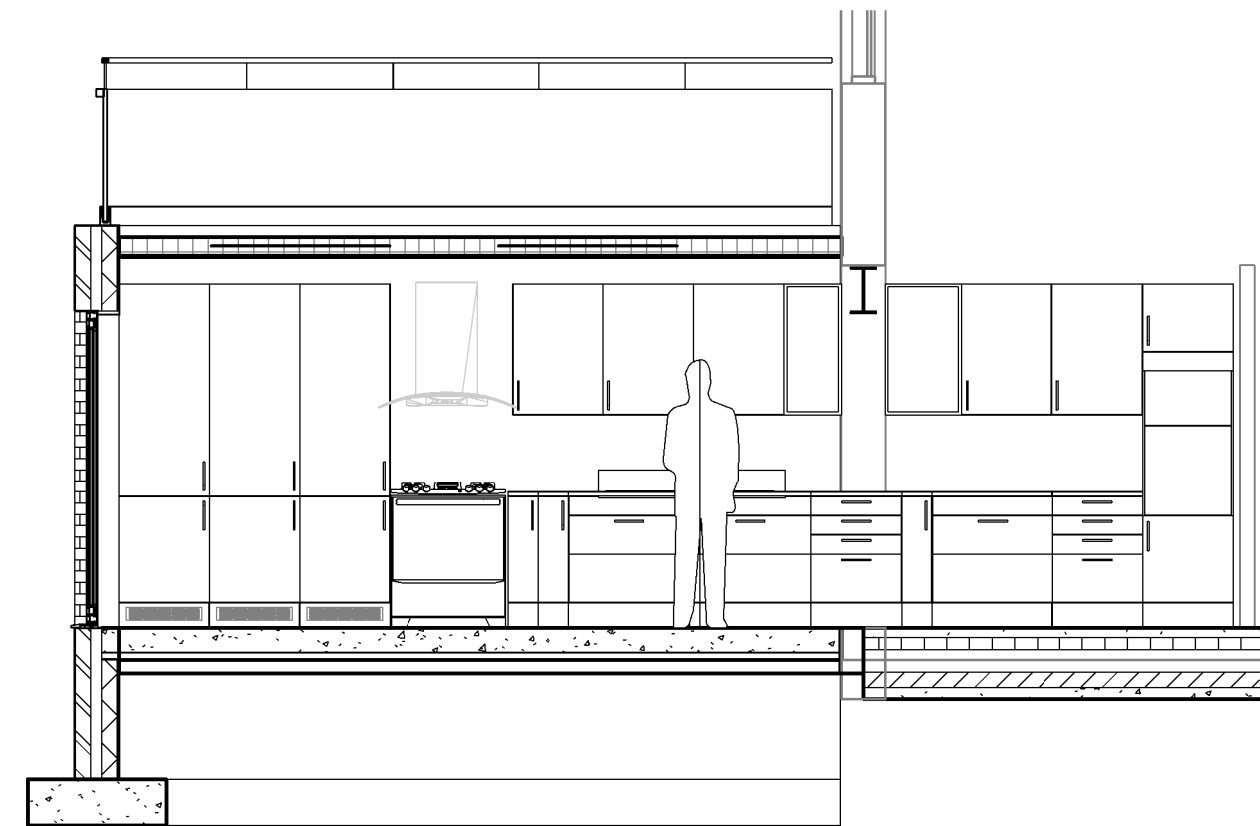

Proposed Section 1
1 : 50

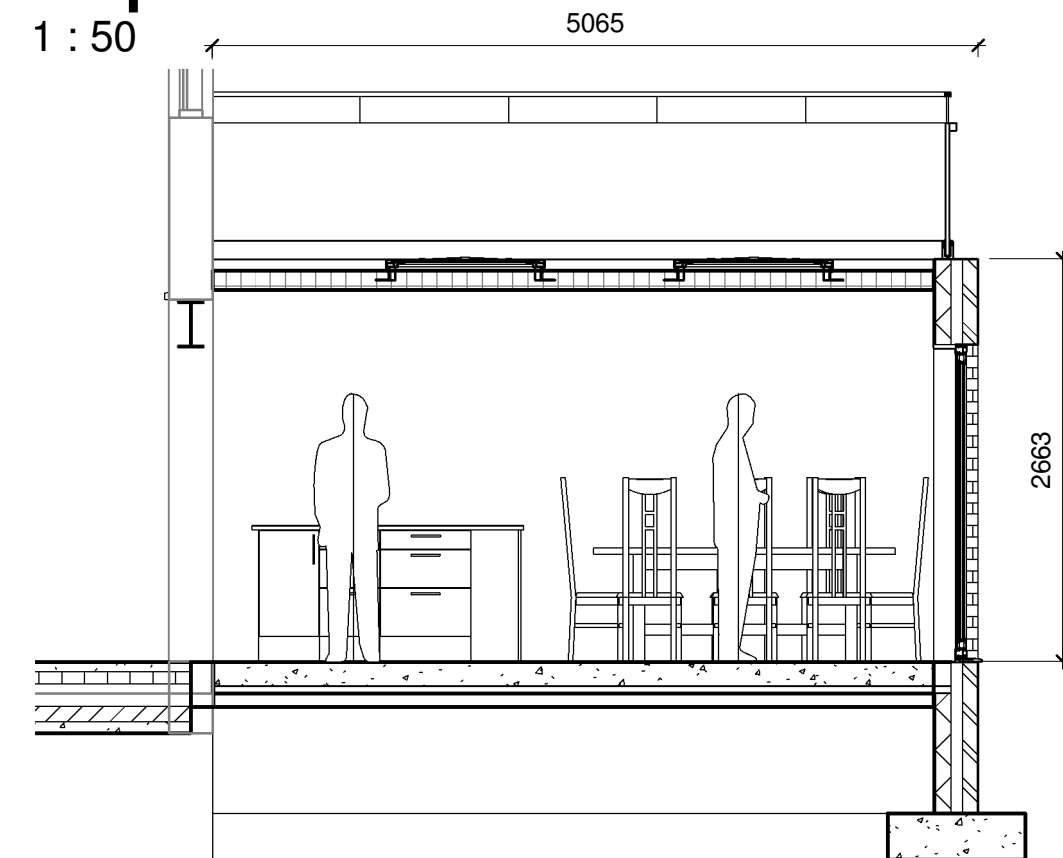

Proposed Section 2
1 : 50



Rev	Description	Date
P1	Issued for Planning	22/07/22

STATUS		PURPOSE OF ISSUE	
S Begg Designs S Begg - MCIAT BSc Hons Architectural Designer sakibbegg@hotmail.com 07742845476			
PROJECT			
44 HEATON AVENUE WITHINGTON M20 4GW			
TITLE			
PROPOSED PLANS & ELEVATIONS			
Cl MR KHEZRI & MRS MOHAMMED PANAH			
DRAWN BY SB	CHECKED BY SB	DATE 22/07/22	
SCALE (@ A1) As indicated		PROJECT NUMBER SB-44-HEA	
DRAWING NUMBER A101-03			REV P1