




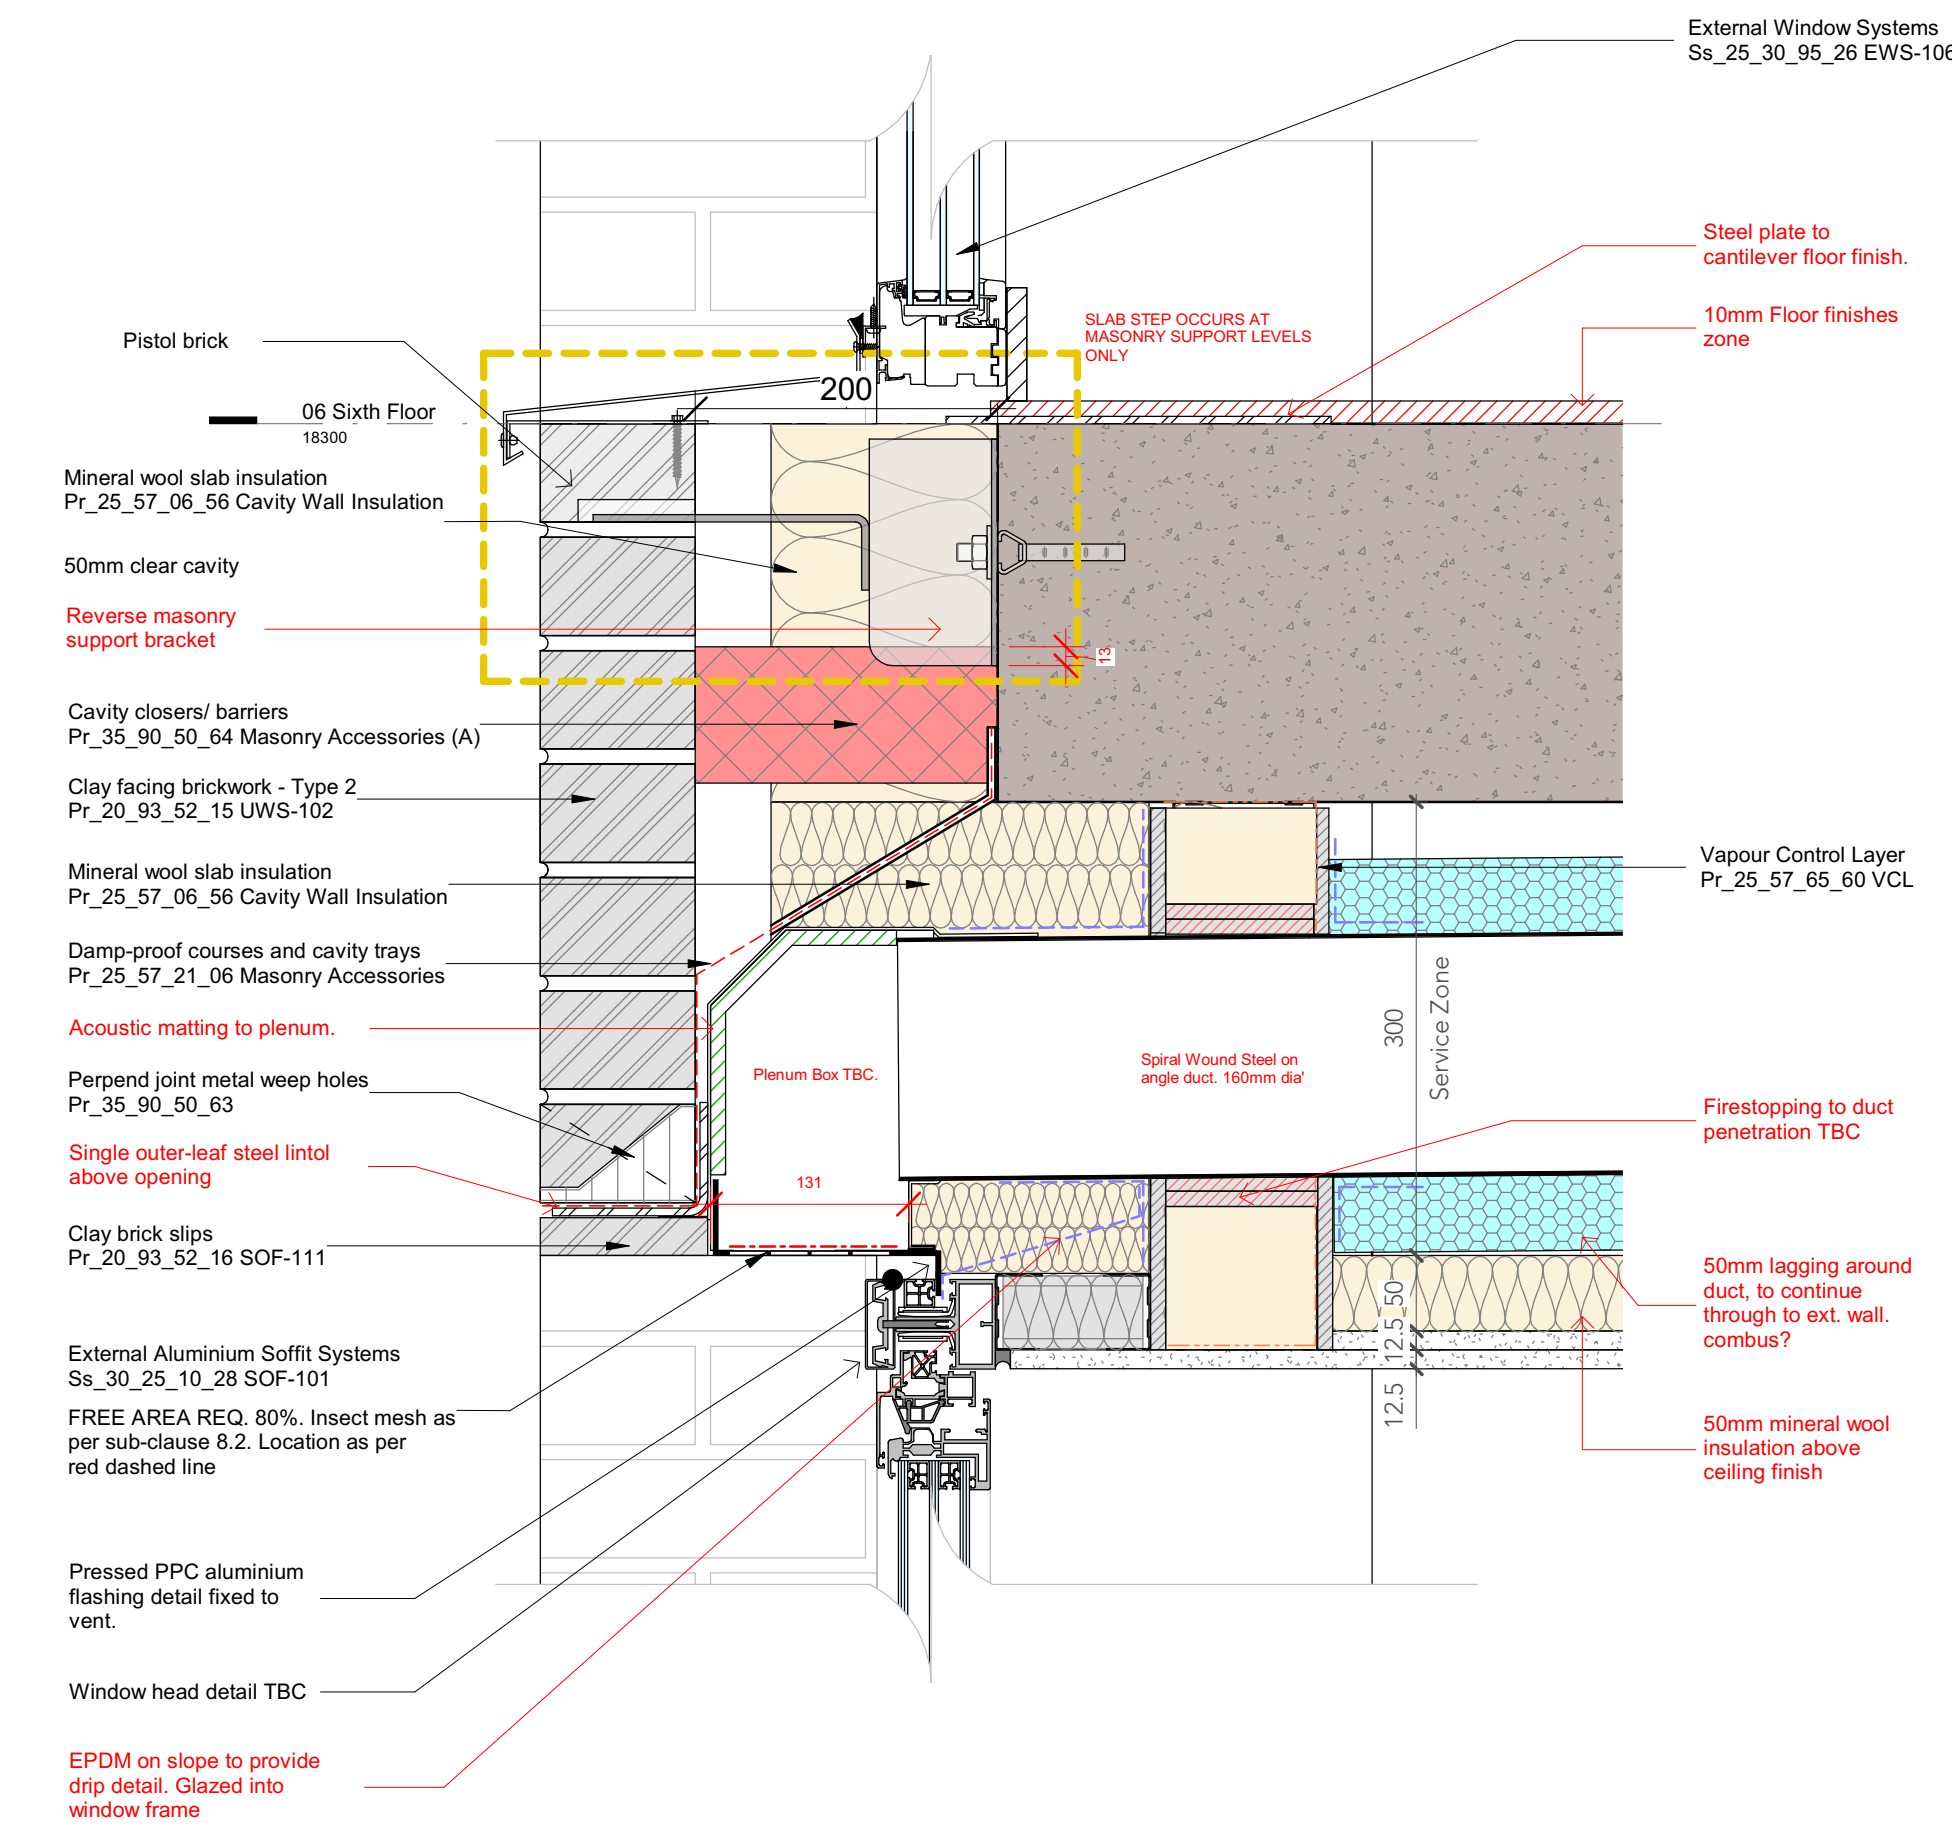


Typical Window Detail_Soffit Vent_1 5
1 : 5

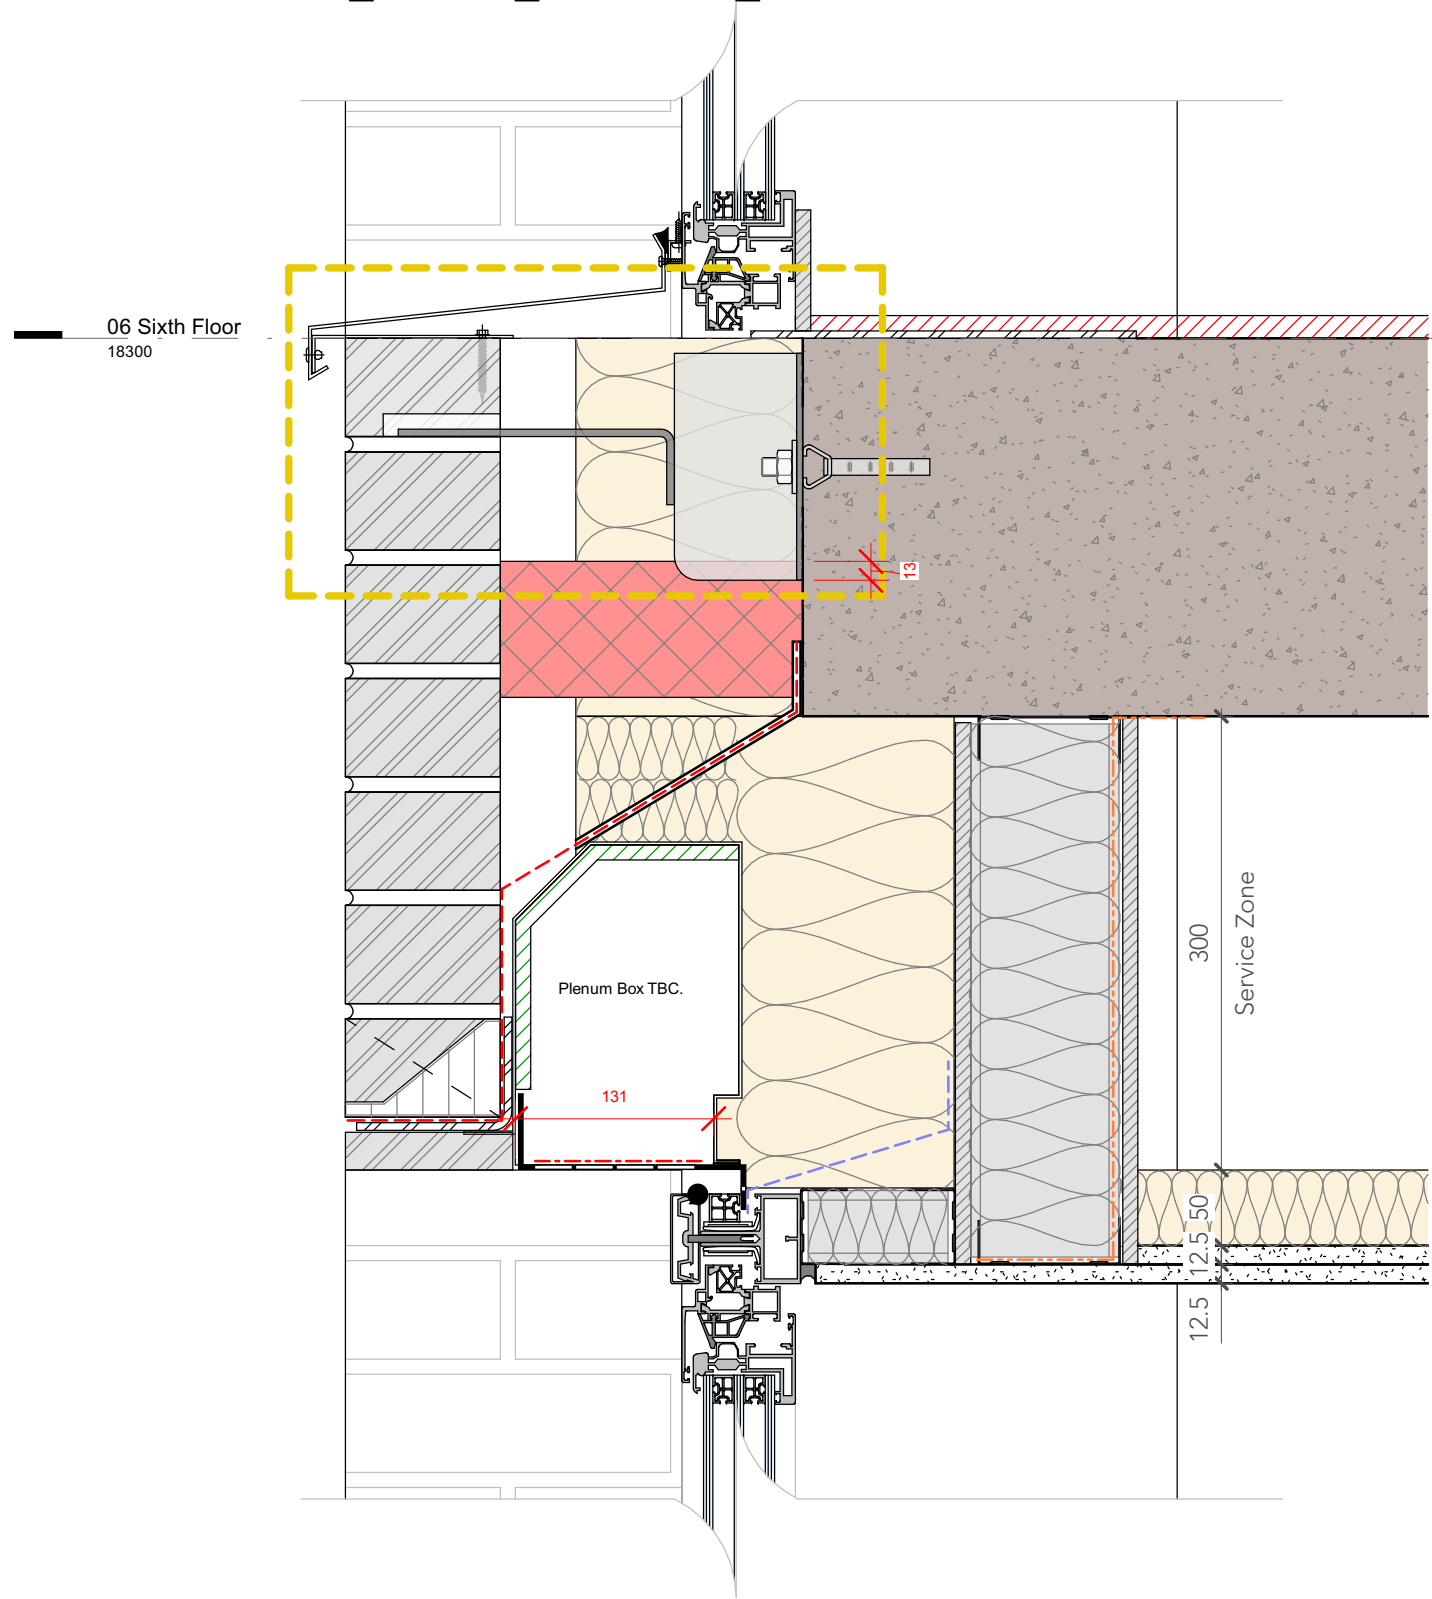


Typical Window Detail_Soffit Vent_2
1 : 5

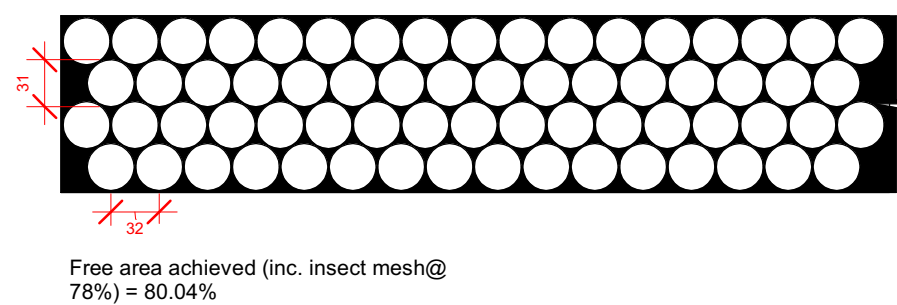


Soffit Vent_Perforation_Design Intent
1 : 5

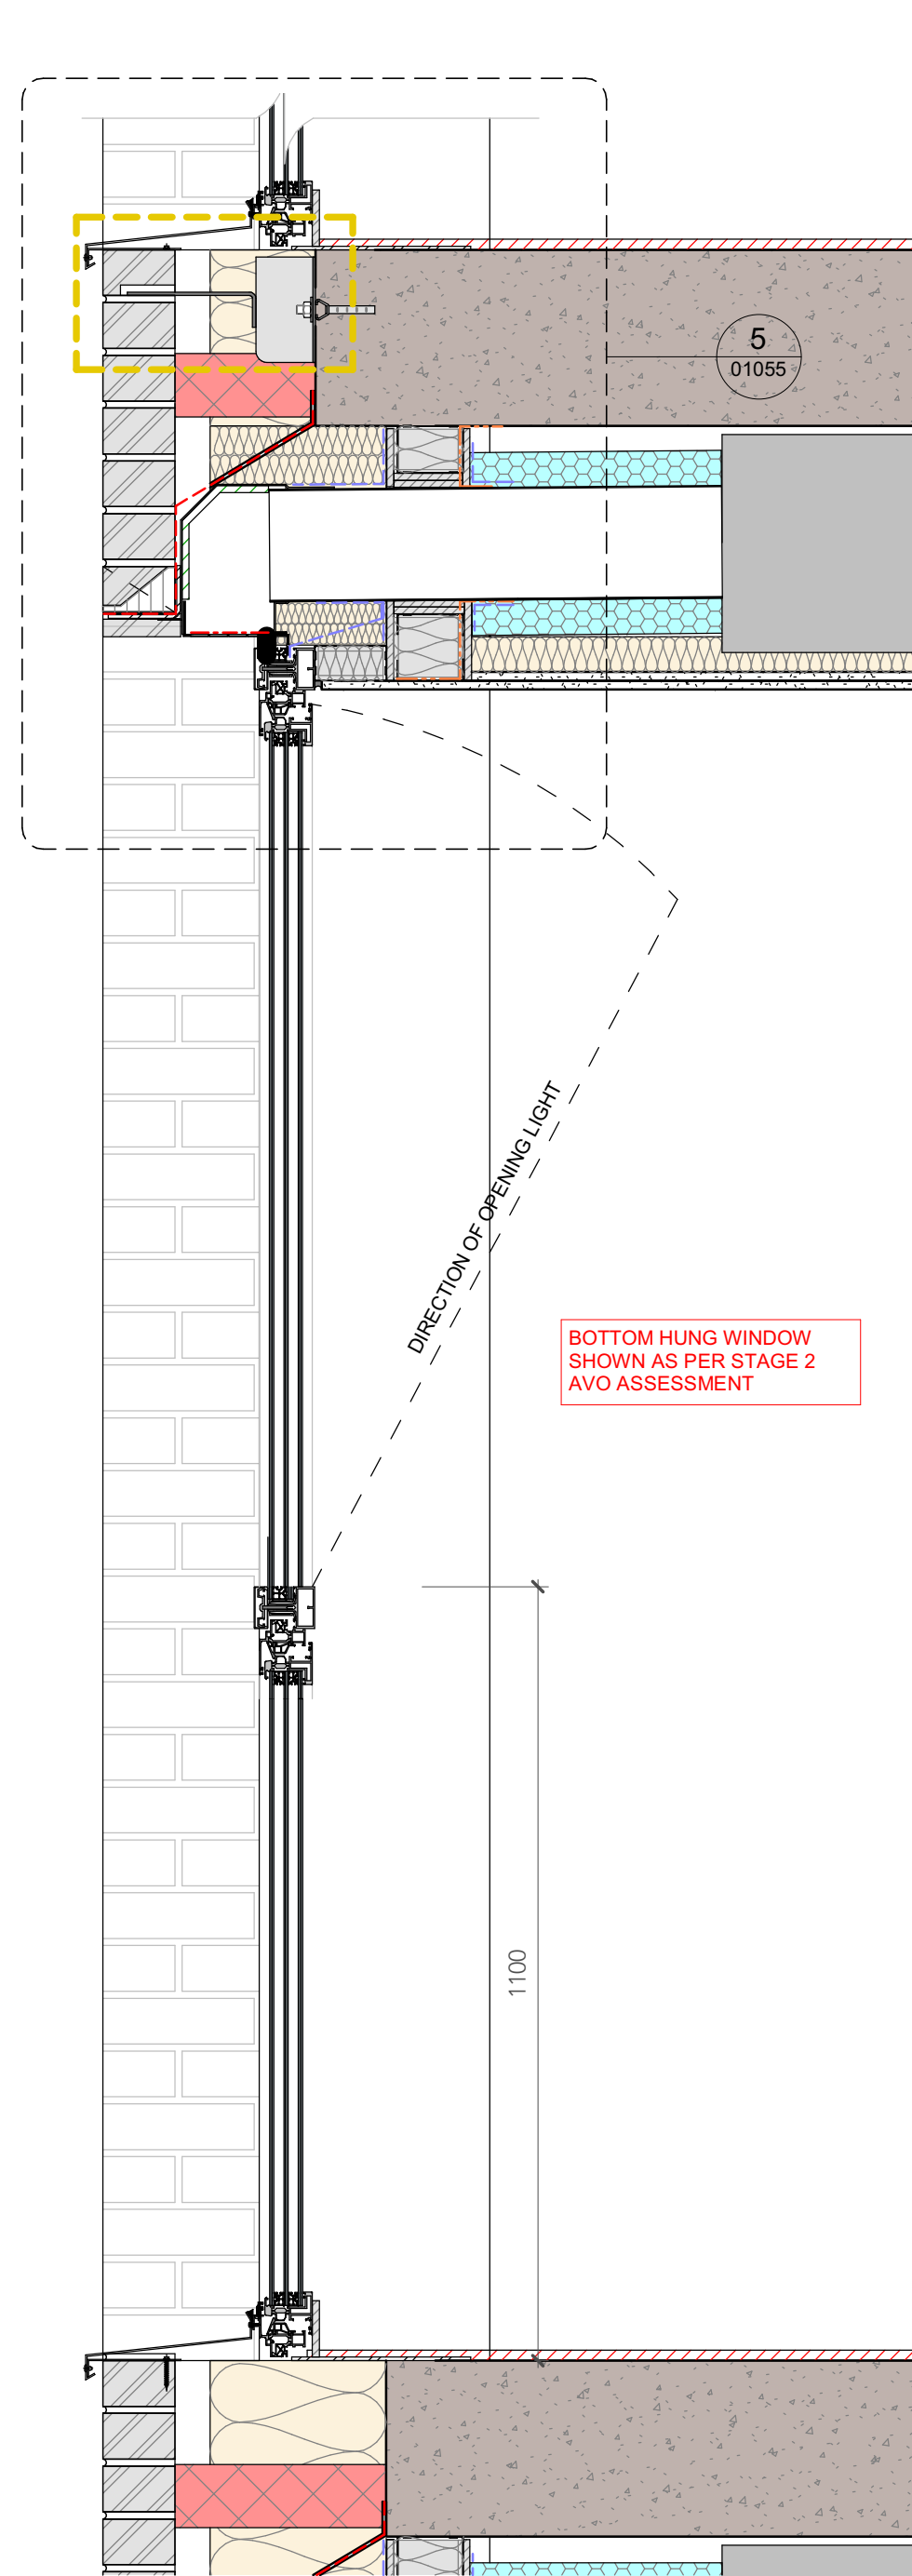


Typical Window Detail_Soffit Vent_1 10
1 : 10

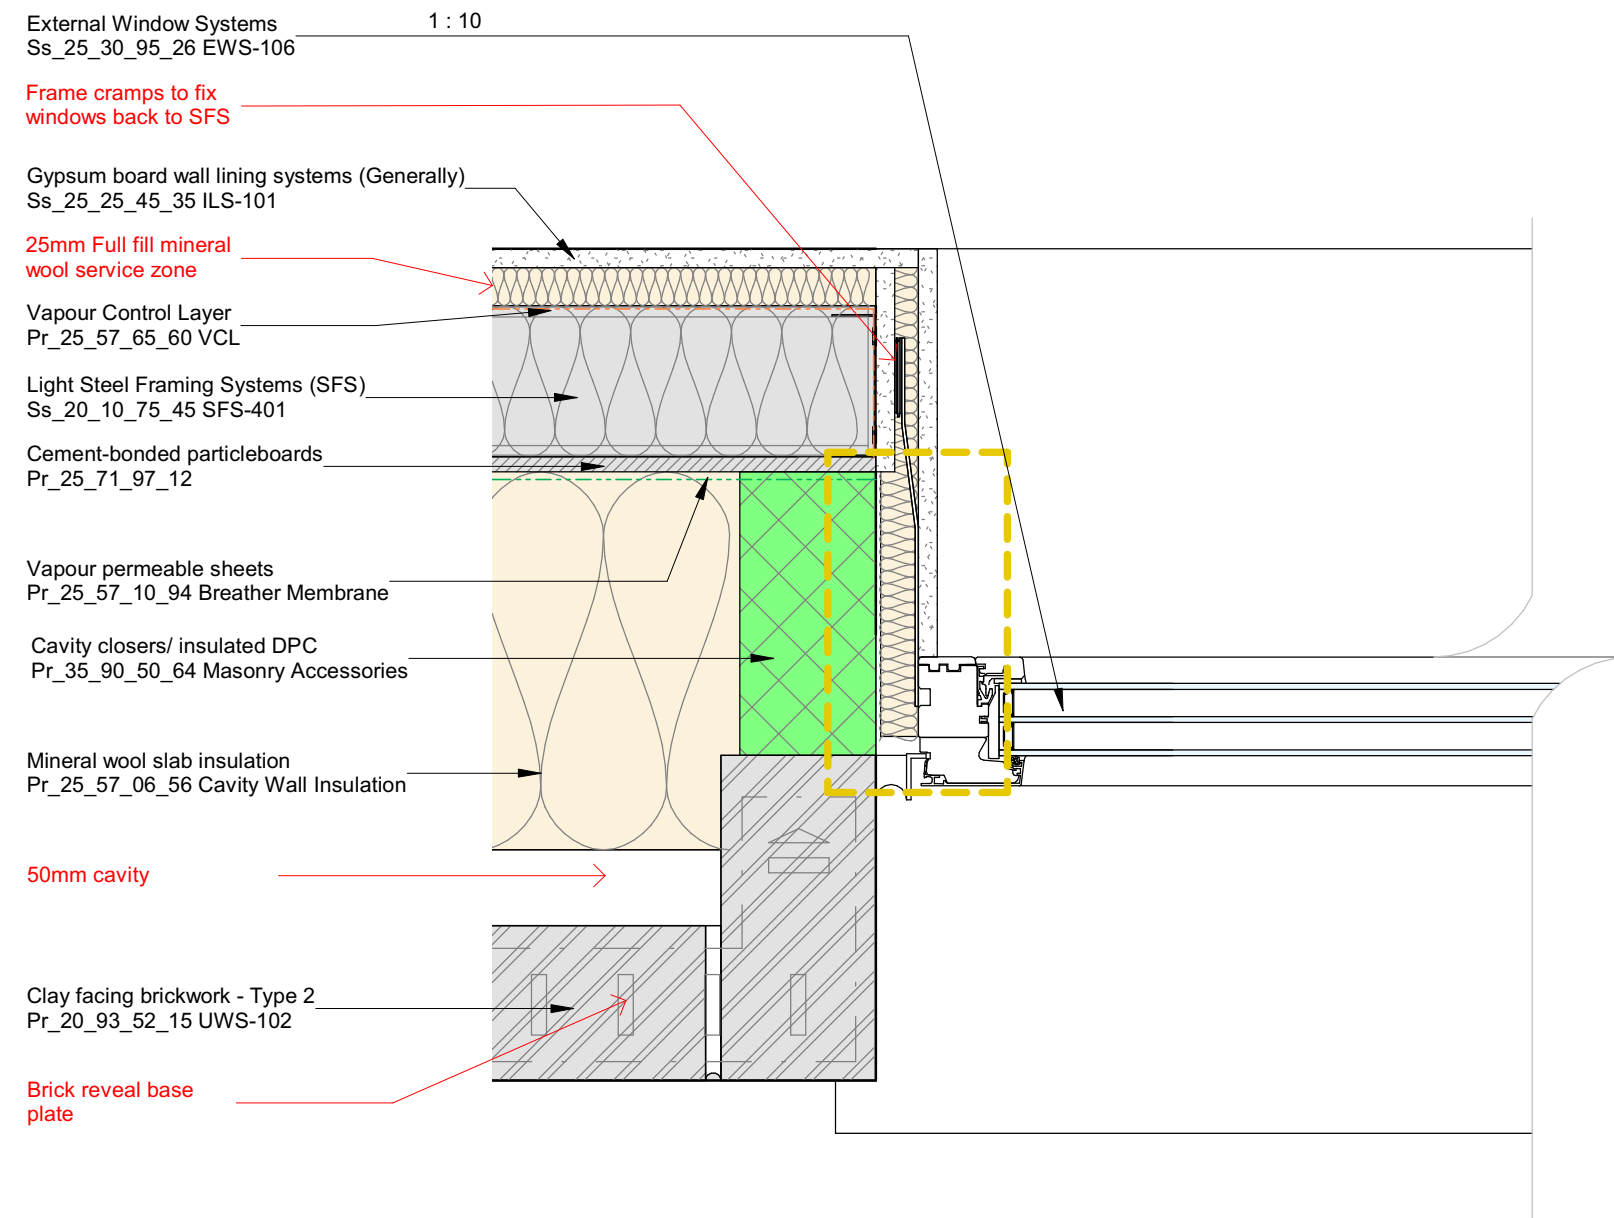


Typical Window Jamb Detail_Plan_1 5
1 : 5

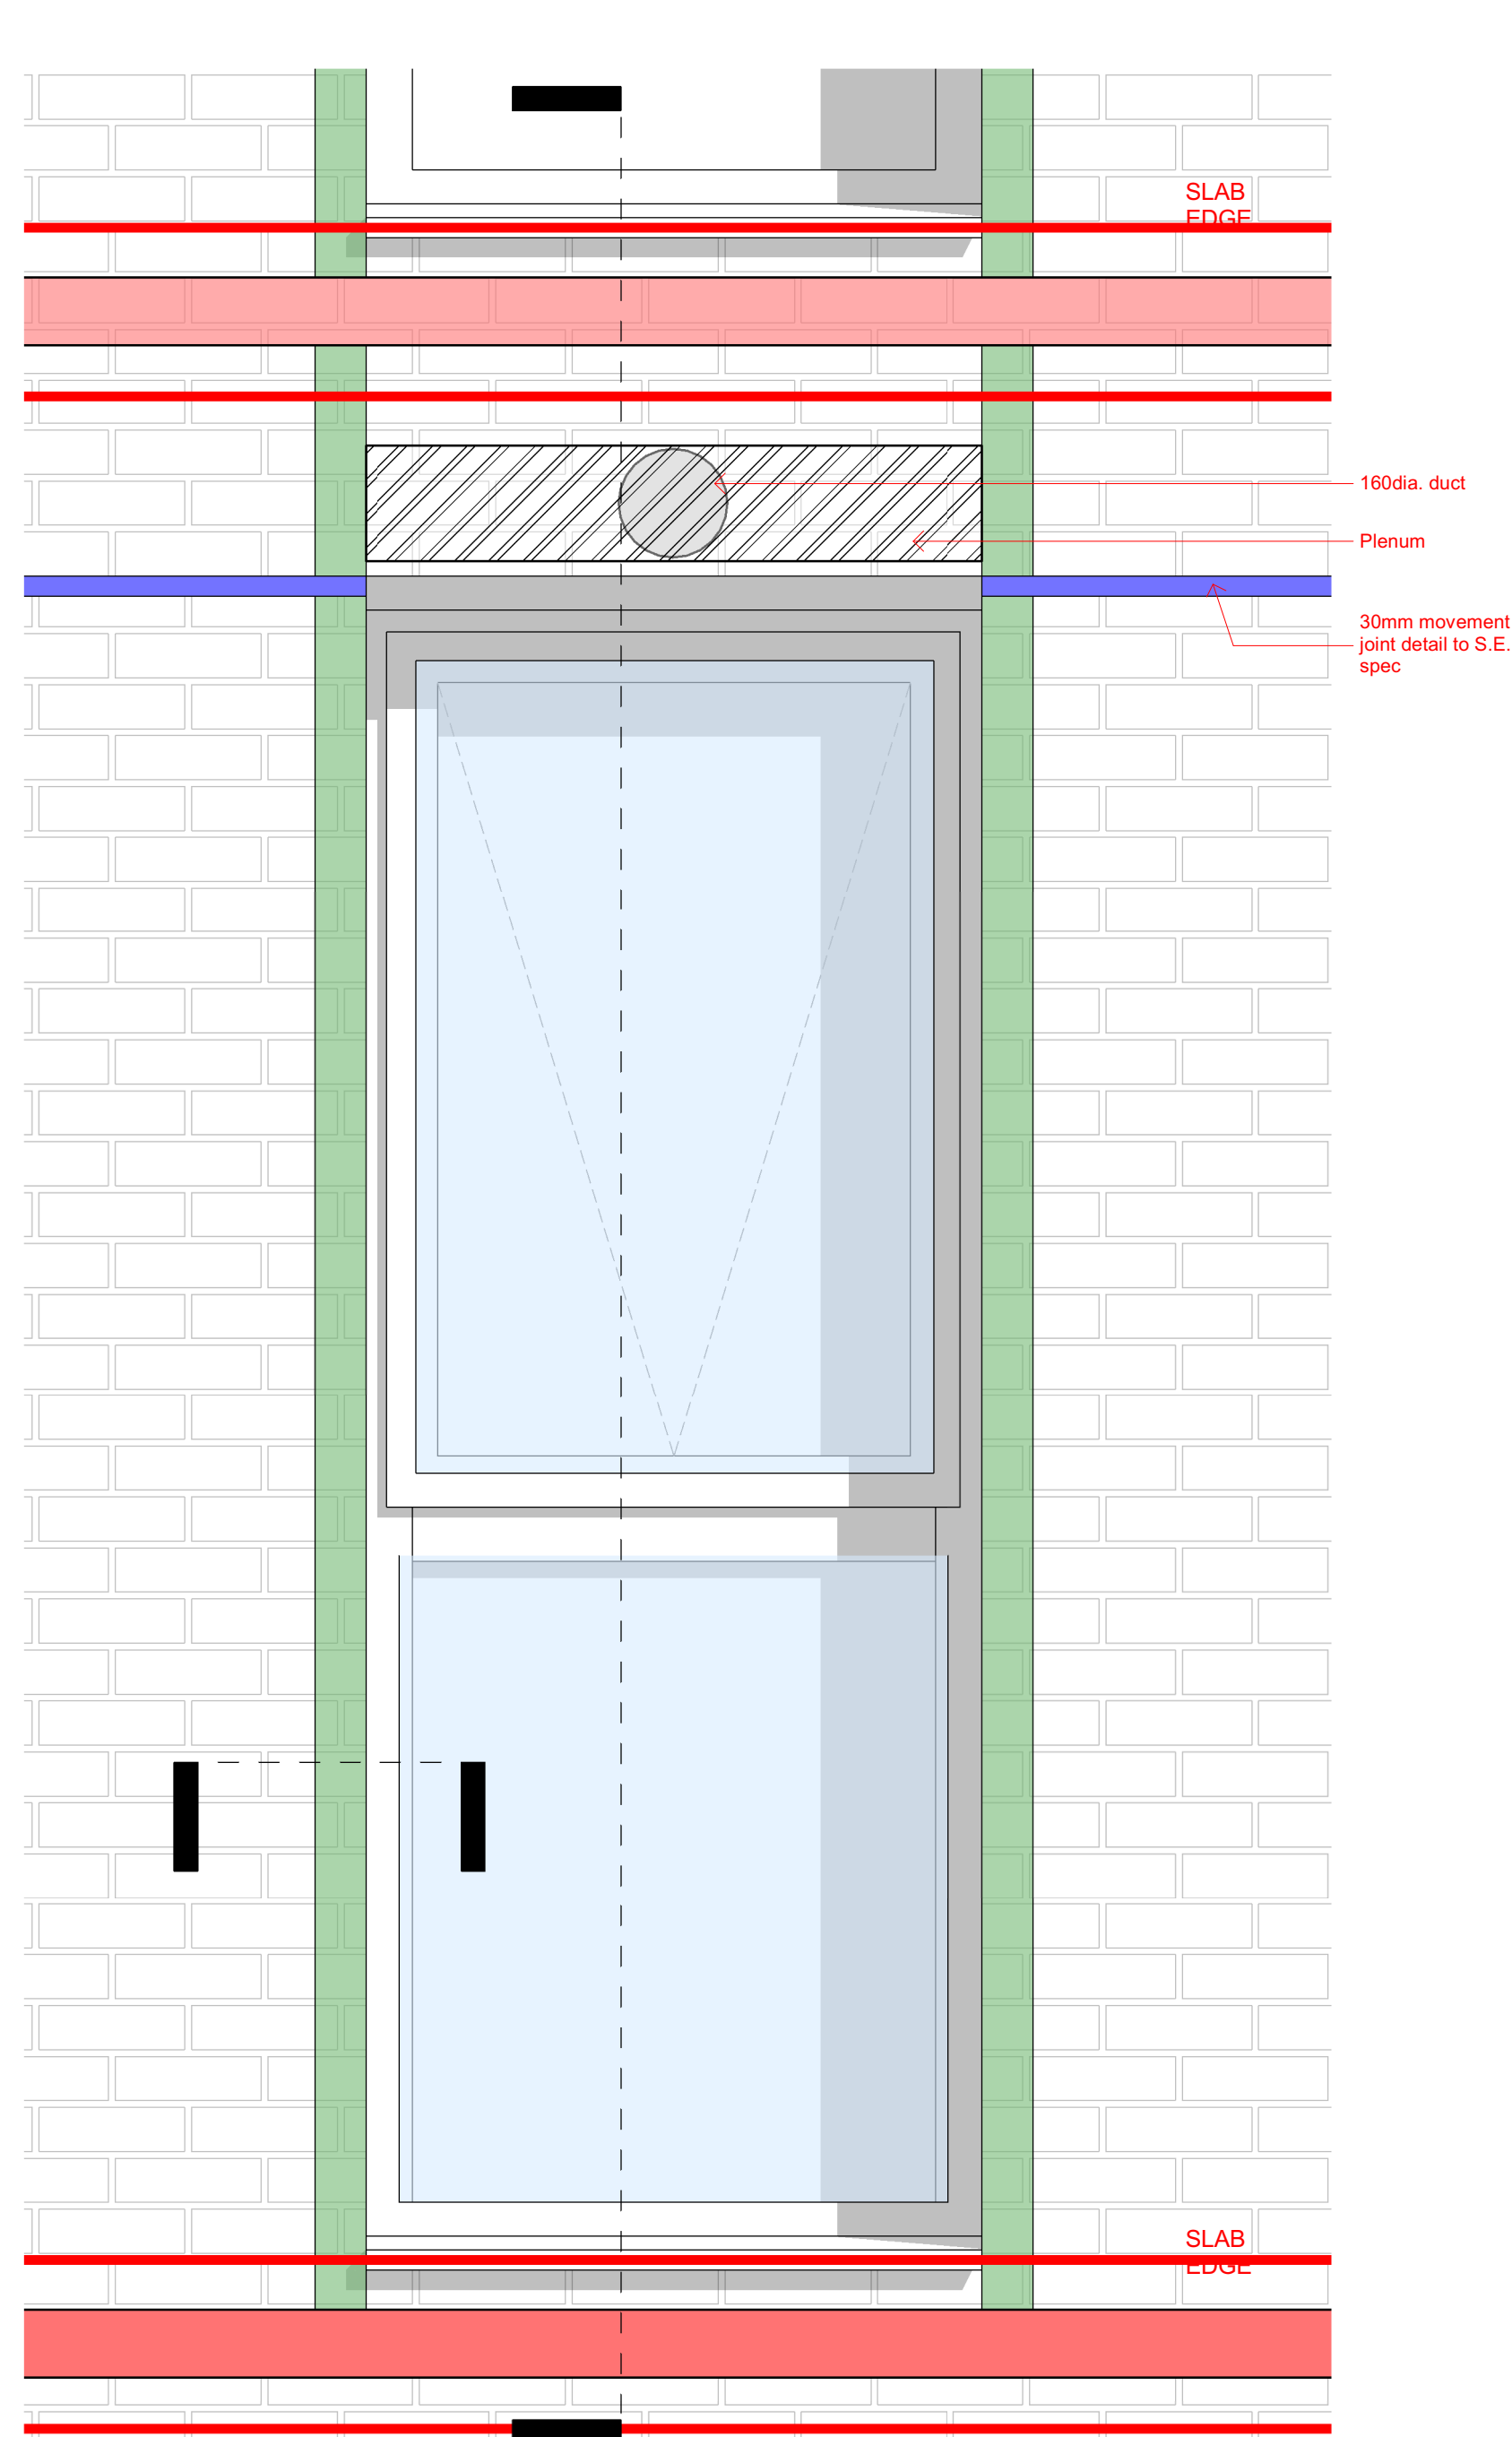

Window Option 2_Soffit Vented
1 : 10

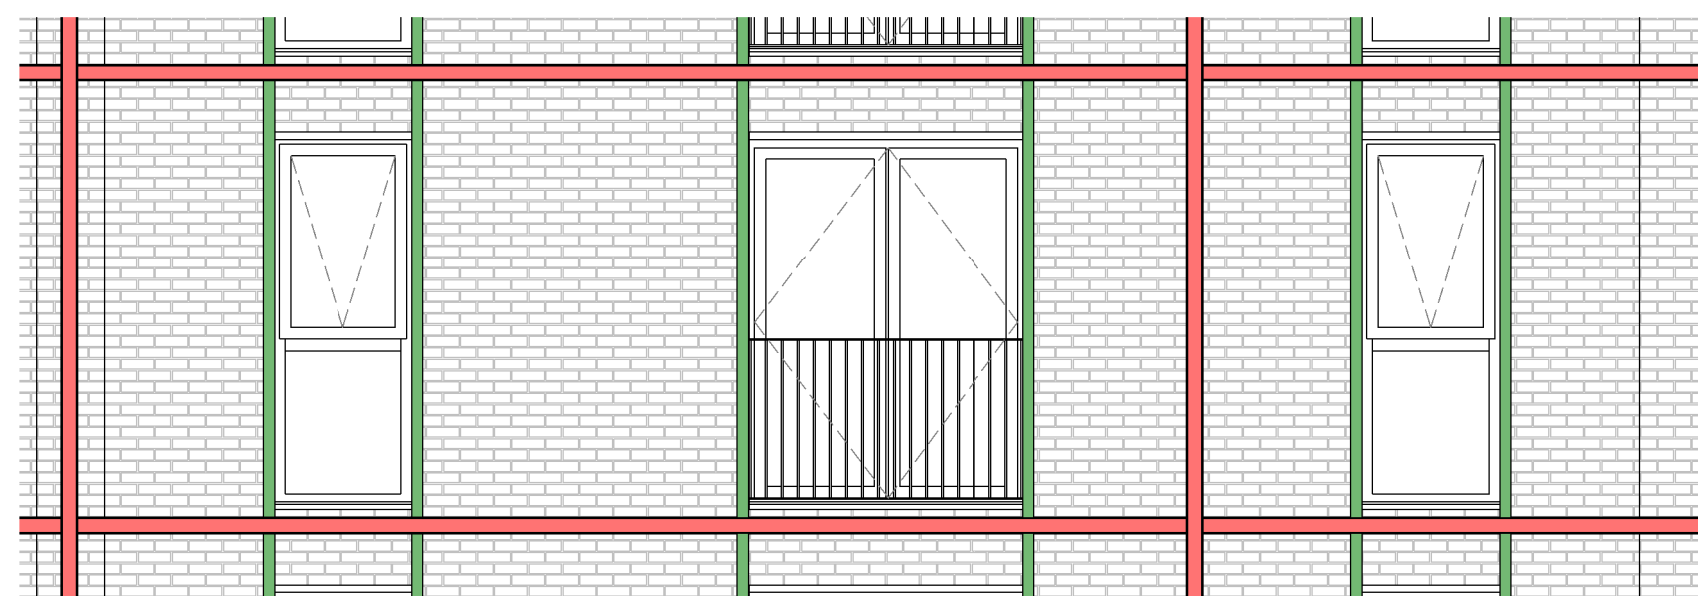

Apartment Elevation_Compartmentation Strategy
1 : 50

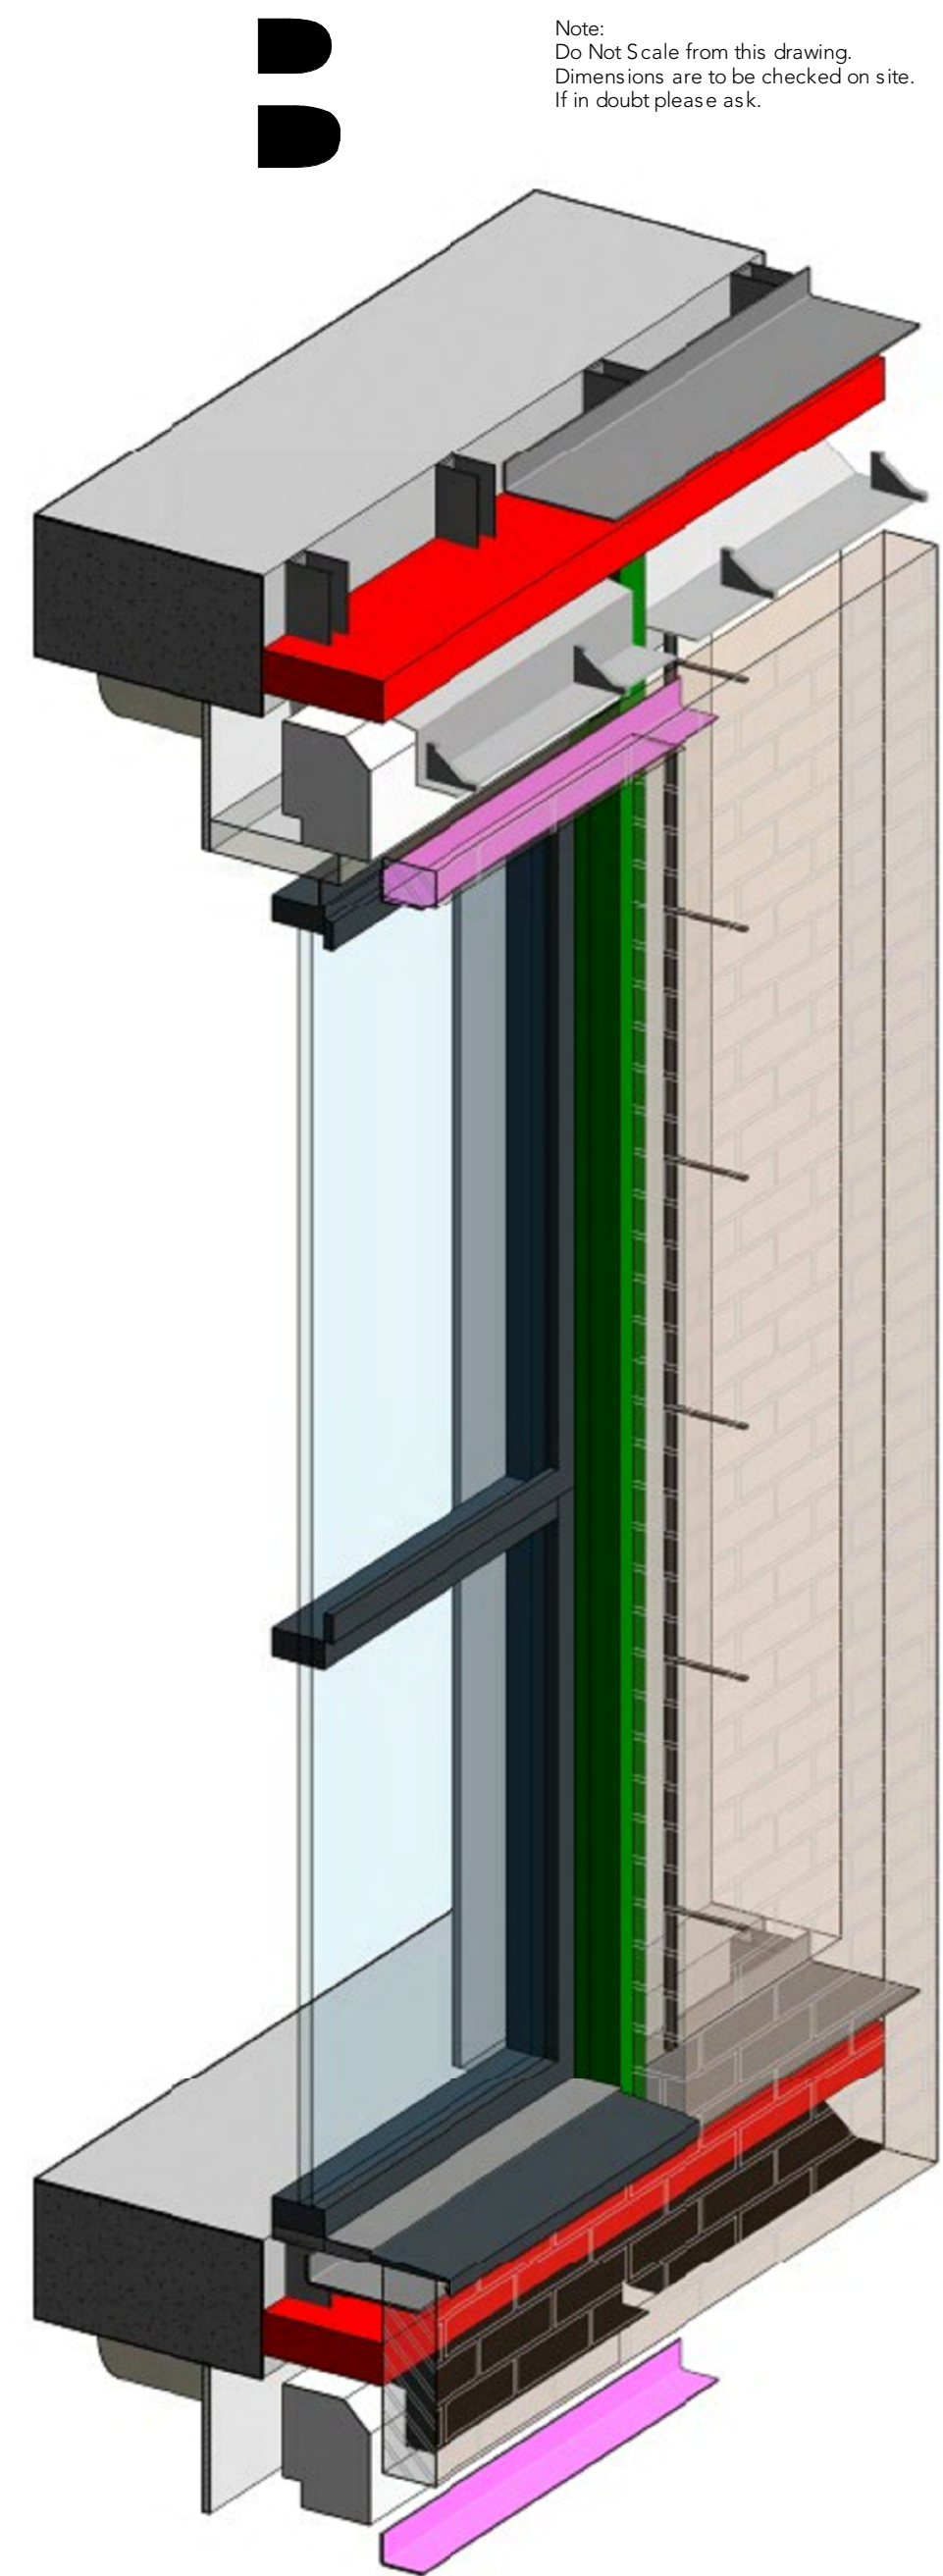

PL1 10.06.22 PW Planning Issue

Rev Date Ints Details

© The moral rights of the author are hereby asserted.
This drawing and design is the sole property of Buttress Ltd and must not be reproduced without permission.
Buttress Ltd is Registered in England and Wales: 5363573

Buttress

41 Bengal Street
Manchester
M4 6AF

T 0161 236 3303
E contact@buttress.net
W www.buttress.net

Project Title This City residential development, Ancoats, Manchester
Client Wates Construction Ltd
Location Land to the west of Rodney Street, Manchester, M4 6JJ

Drawing ref Residential Block A/B Coordinating through wall Window & Ventilation Details

Date 09/06/2022 16:58:04 Scale As indicated
Checker Checker Orig Paper Size A1

Job No: 9139 Status PLANNING

Project: Origin: Zone: Level: Type: Disc: Number: Rev:

RODSTA-BUT-ZZ-XX-DD-A- 01055- PL1