



NOTES:


FOR PLANNING ONLY

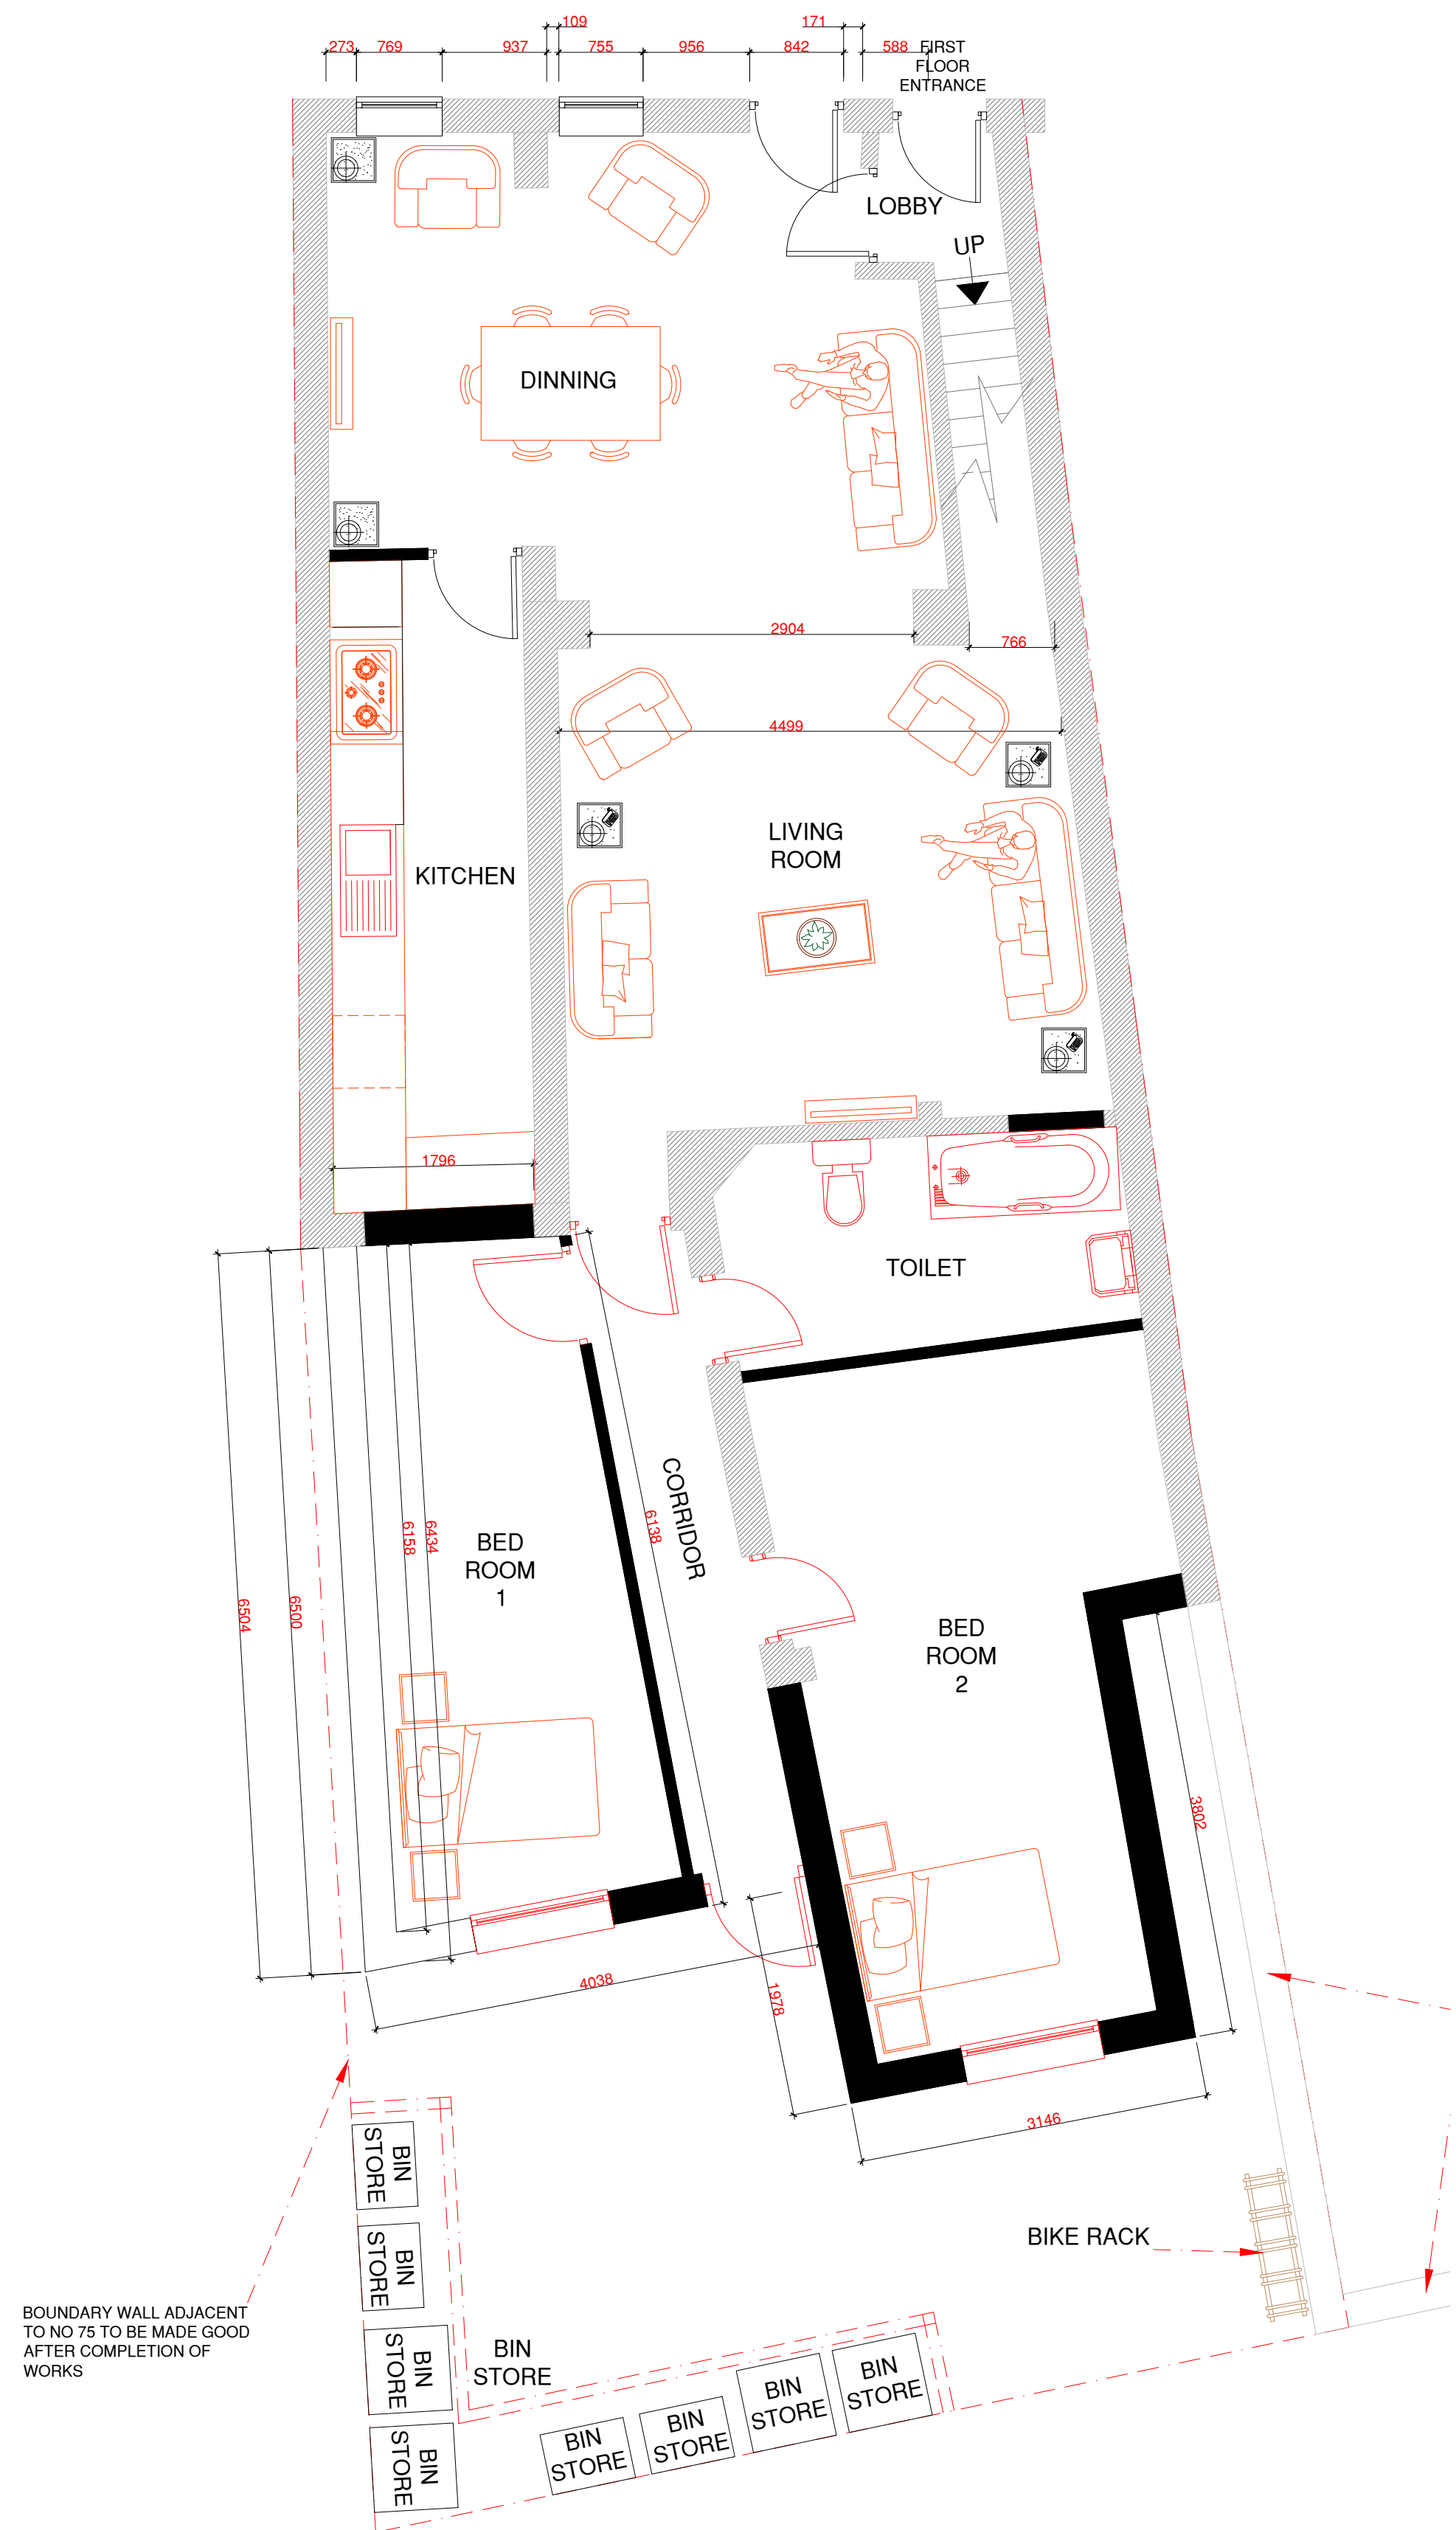

PROPOSED GROUND FLOOR PLAN 36.5 Sq M

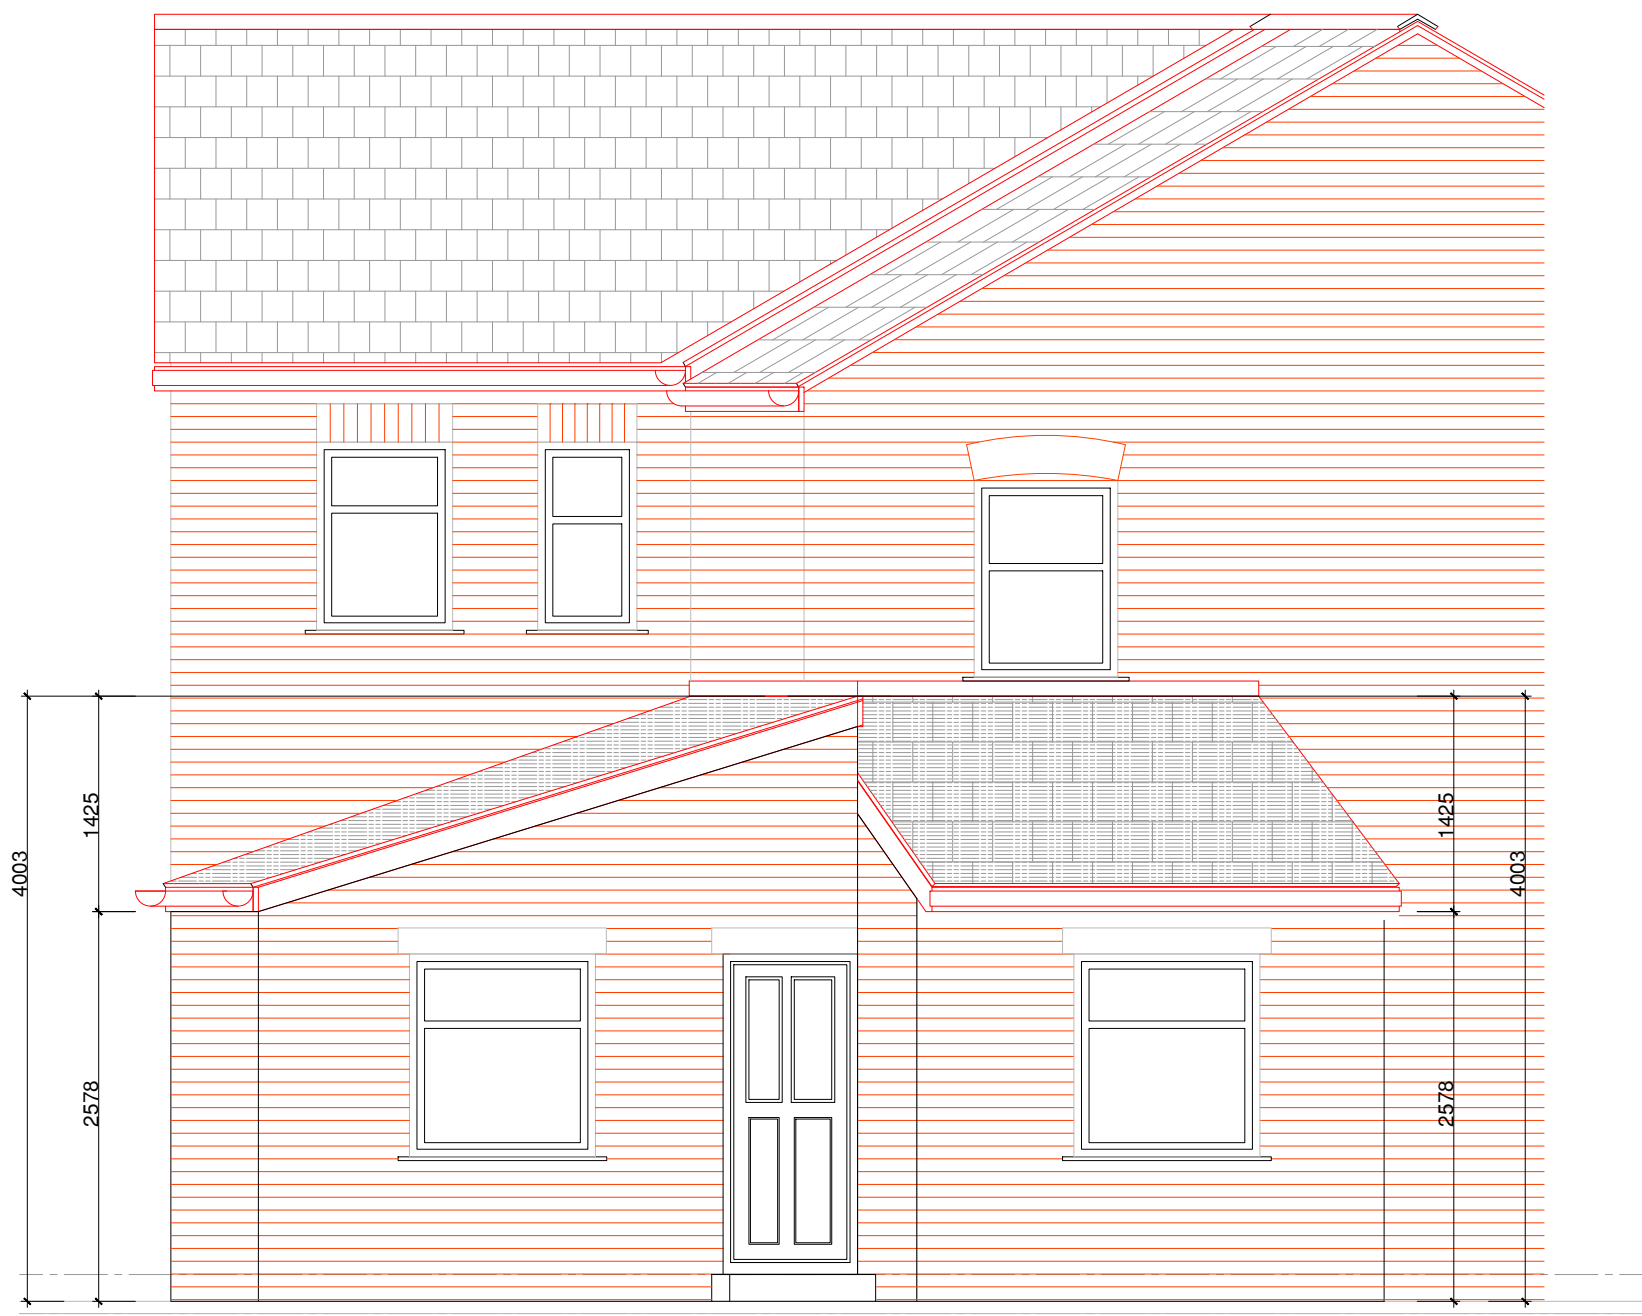

PROPOSED REAR ELEVATION

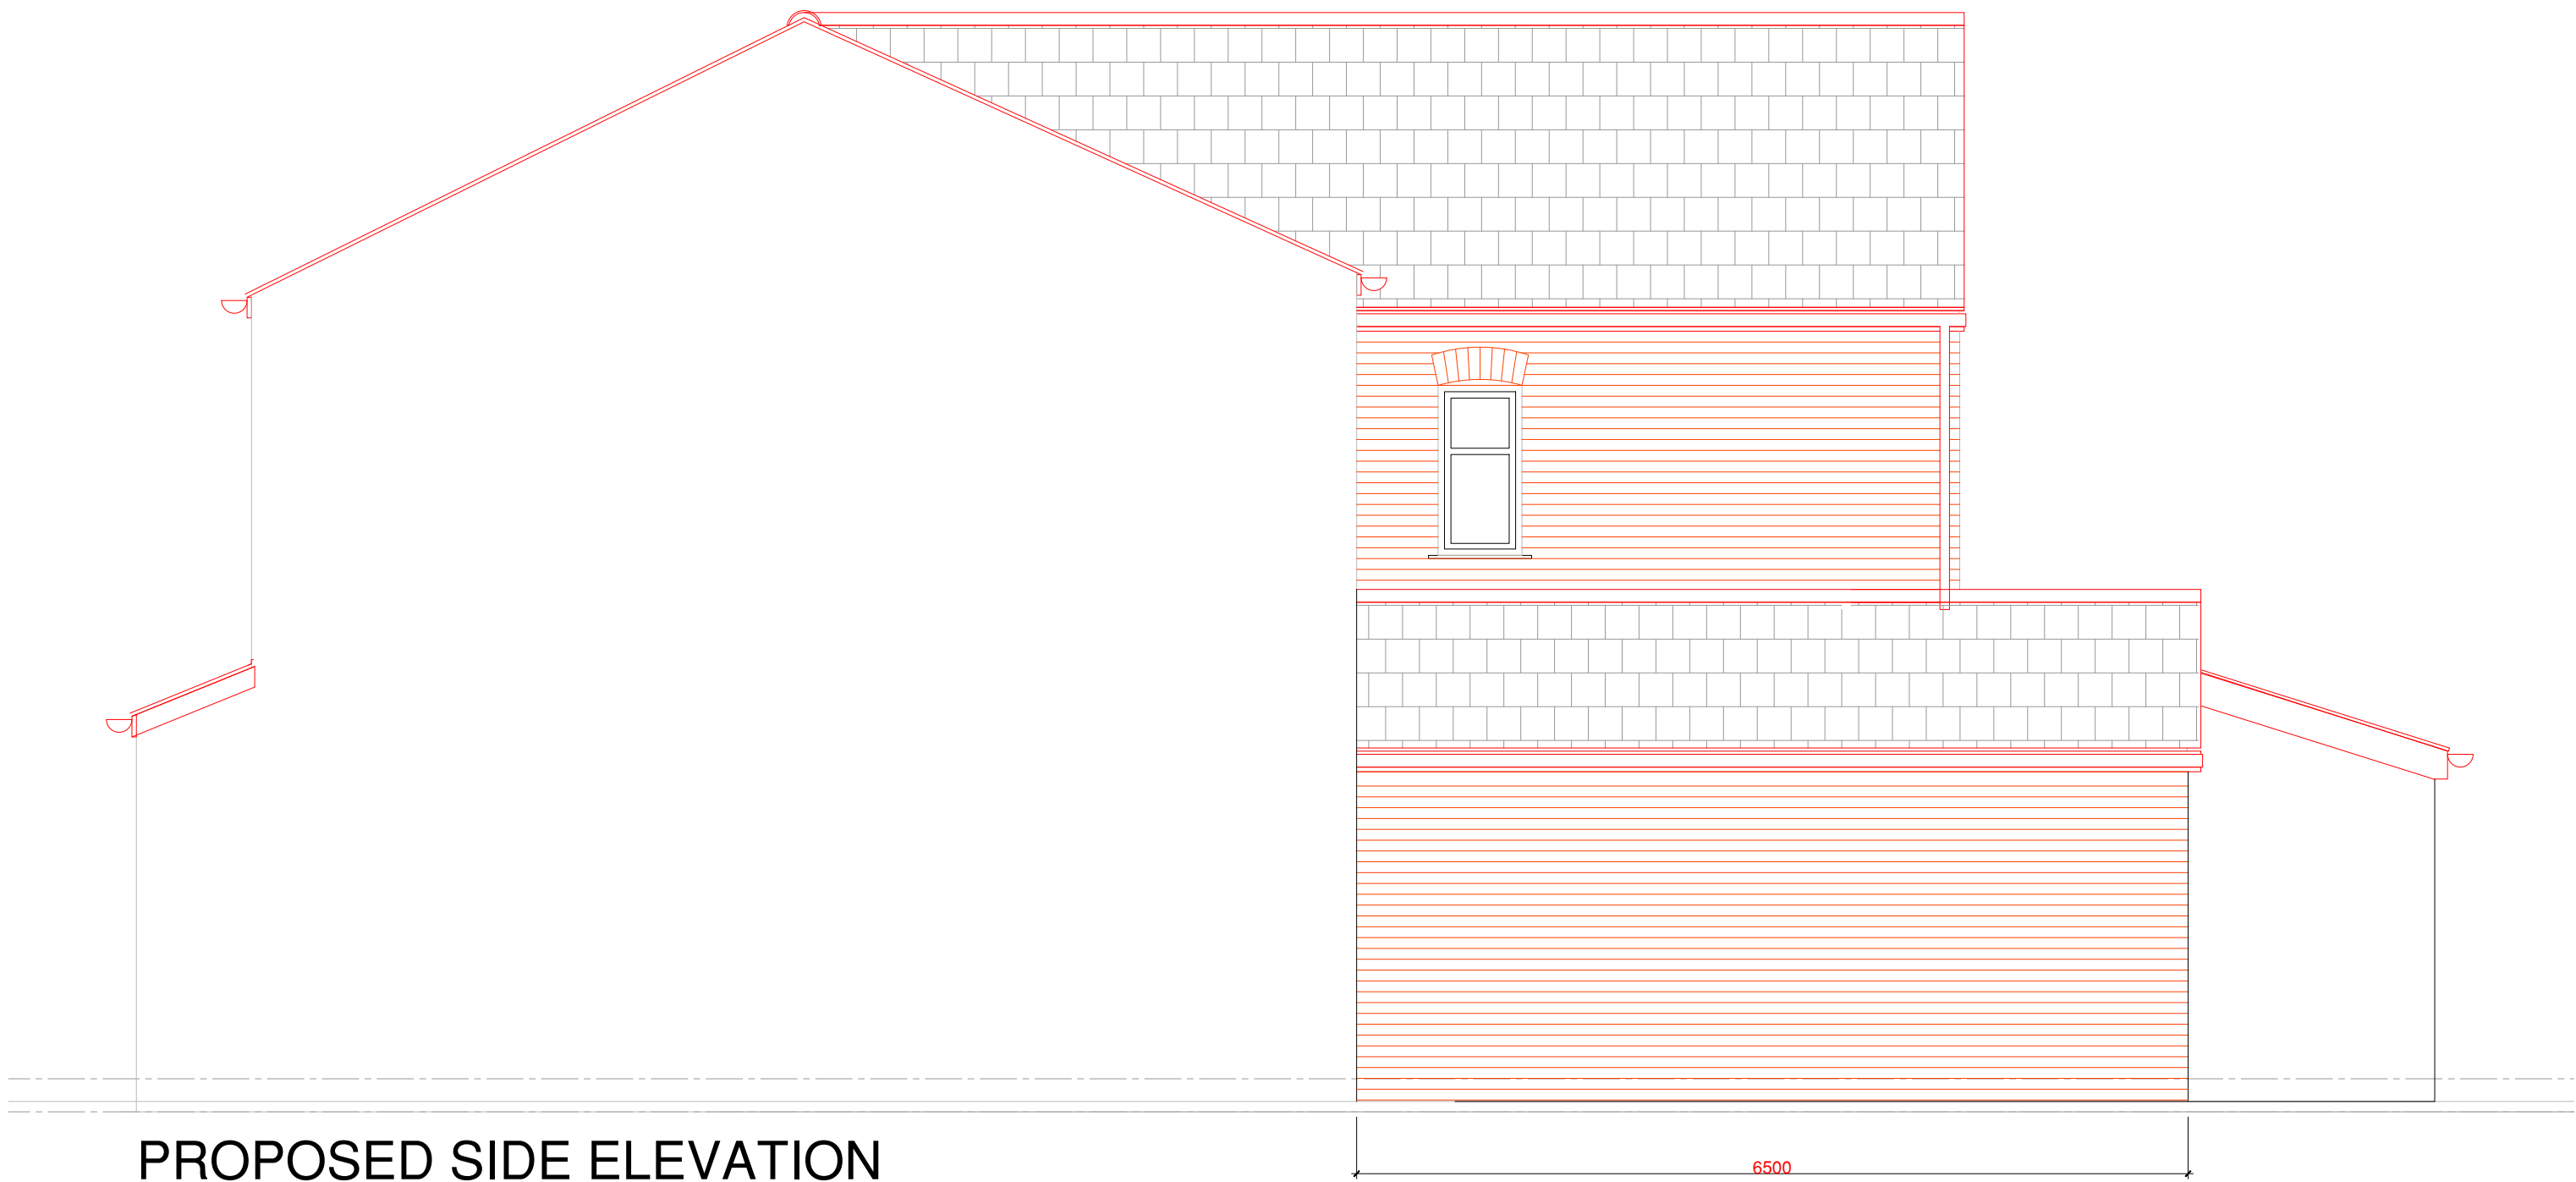

PROPOSED SIDE ELEVATION

Rev : .		Date:	APRIL 2021
PROJECT:		77 BARLOW ROAD MANCHESTER	
TITLE:		PROPOSED PLAN AND ELEVATIONS	
Scale:		1:50	
Date:		JULY 2021	
Dwg. No:		02	
REV:	Date:	DESCRIPTION	
A	01.06.22	SIDE ELEVATION AMENDED.	
Arch Designs.		Tel: 07910600970	

Project:77 BARLOW ROAD.