




Conway Architectural Design shall have no responsibility for any use made of this document other than for that which it was prepared and issued. This drawing should not be scaled. Work to figured dimensions only.
All dimensions and levels to be checked on site. No building work is to be started until all relevant approvals are in place.
Any discrepancies should be reported to Conway Architectural Design.
This drawing should not be reproduced without written permission from Conway Architectural Design.
Standard Building Regs Notes are to be provided by Conway Architectural Design prior to a building regs application being submitted.

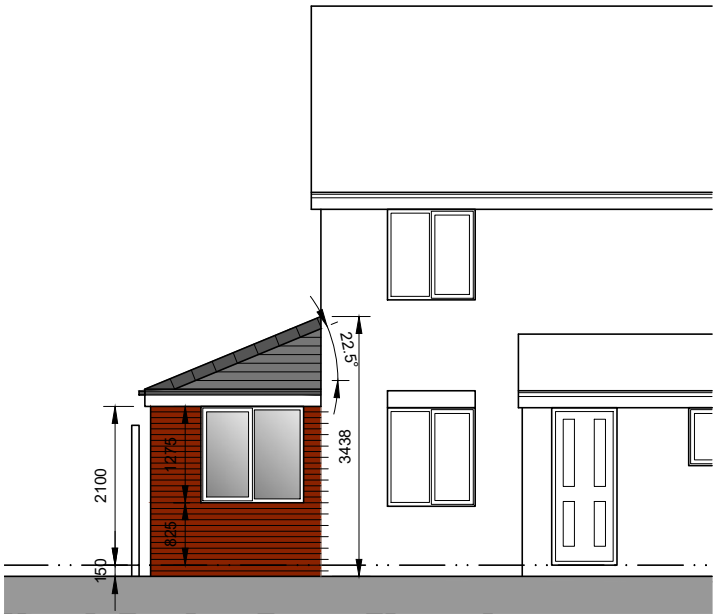

North Facing Front Elevation

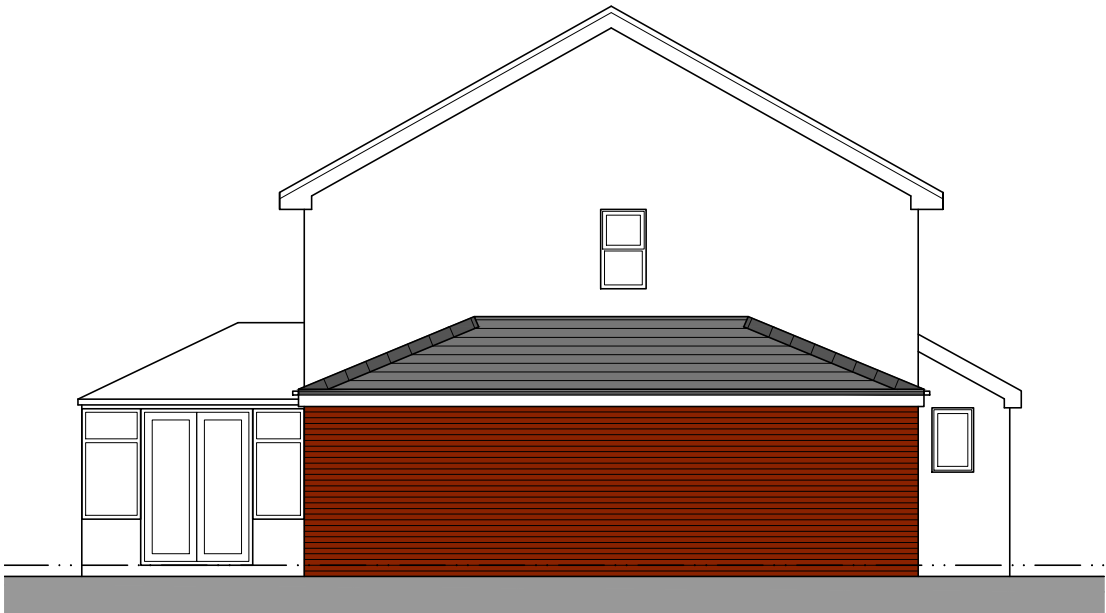

East Facing Side Elevation

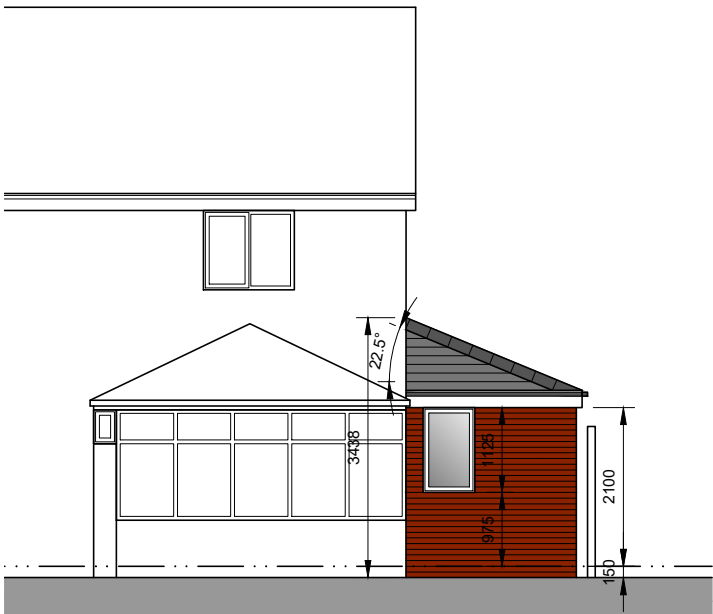

South Facing Rear Elevation

Extension Materials

Brickwork

Roof Tiles

Windows

Doors

Soffit

Fascia

Rainwater Goods

Ibstock Red Multi to match existing

Grey to match existing

White Upvc

White Upvc

White Upvc

White Upvc

Black Upvc



6 Conway Close
Alkington
Middleton
Manchester, M24 1EW

E: conway-design@outlook.com

JOB TITLE : Single Storey Side Extension
ADDRESS : 44 Uppermill Drive, Burnage
DRAWING TITLE : Proposed Elevations
SCALE : 1:100 @ A3
DRAWN : xxx DATE : 18.06.20