


G R A P E S T R E E T

Walls to be demolished

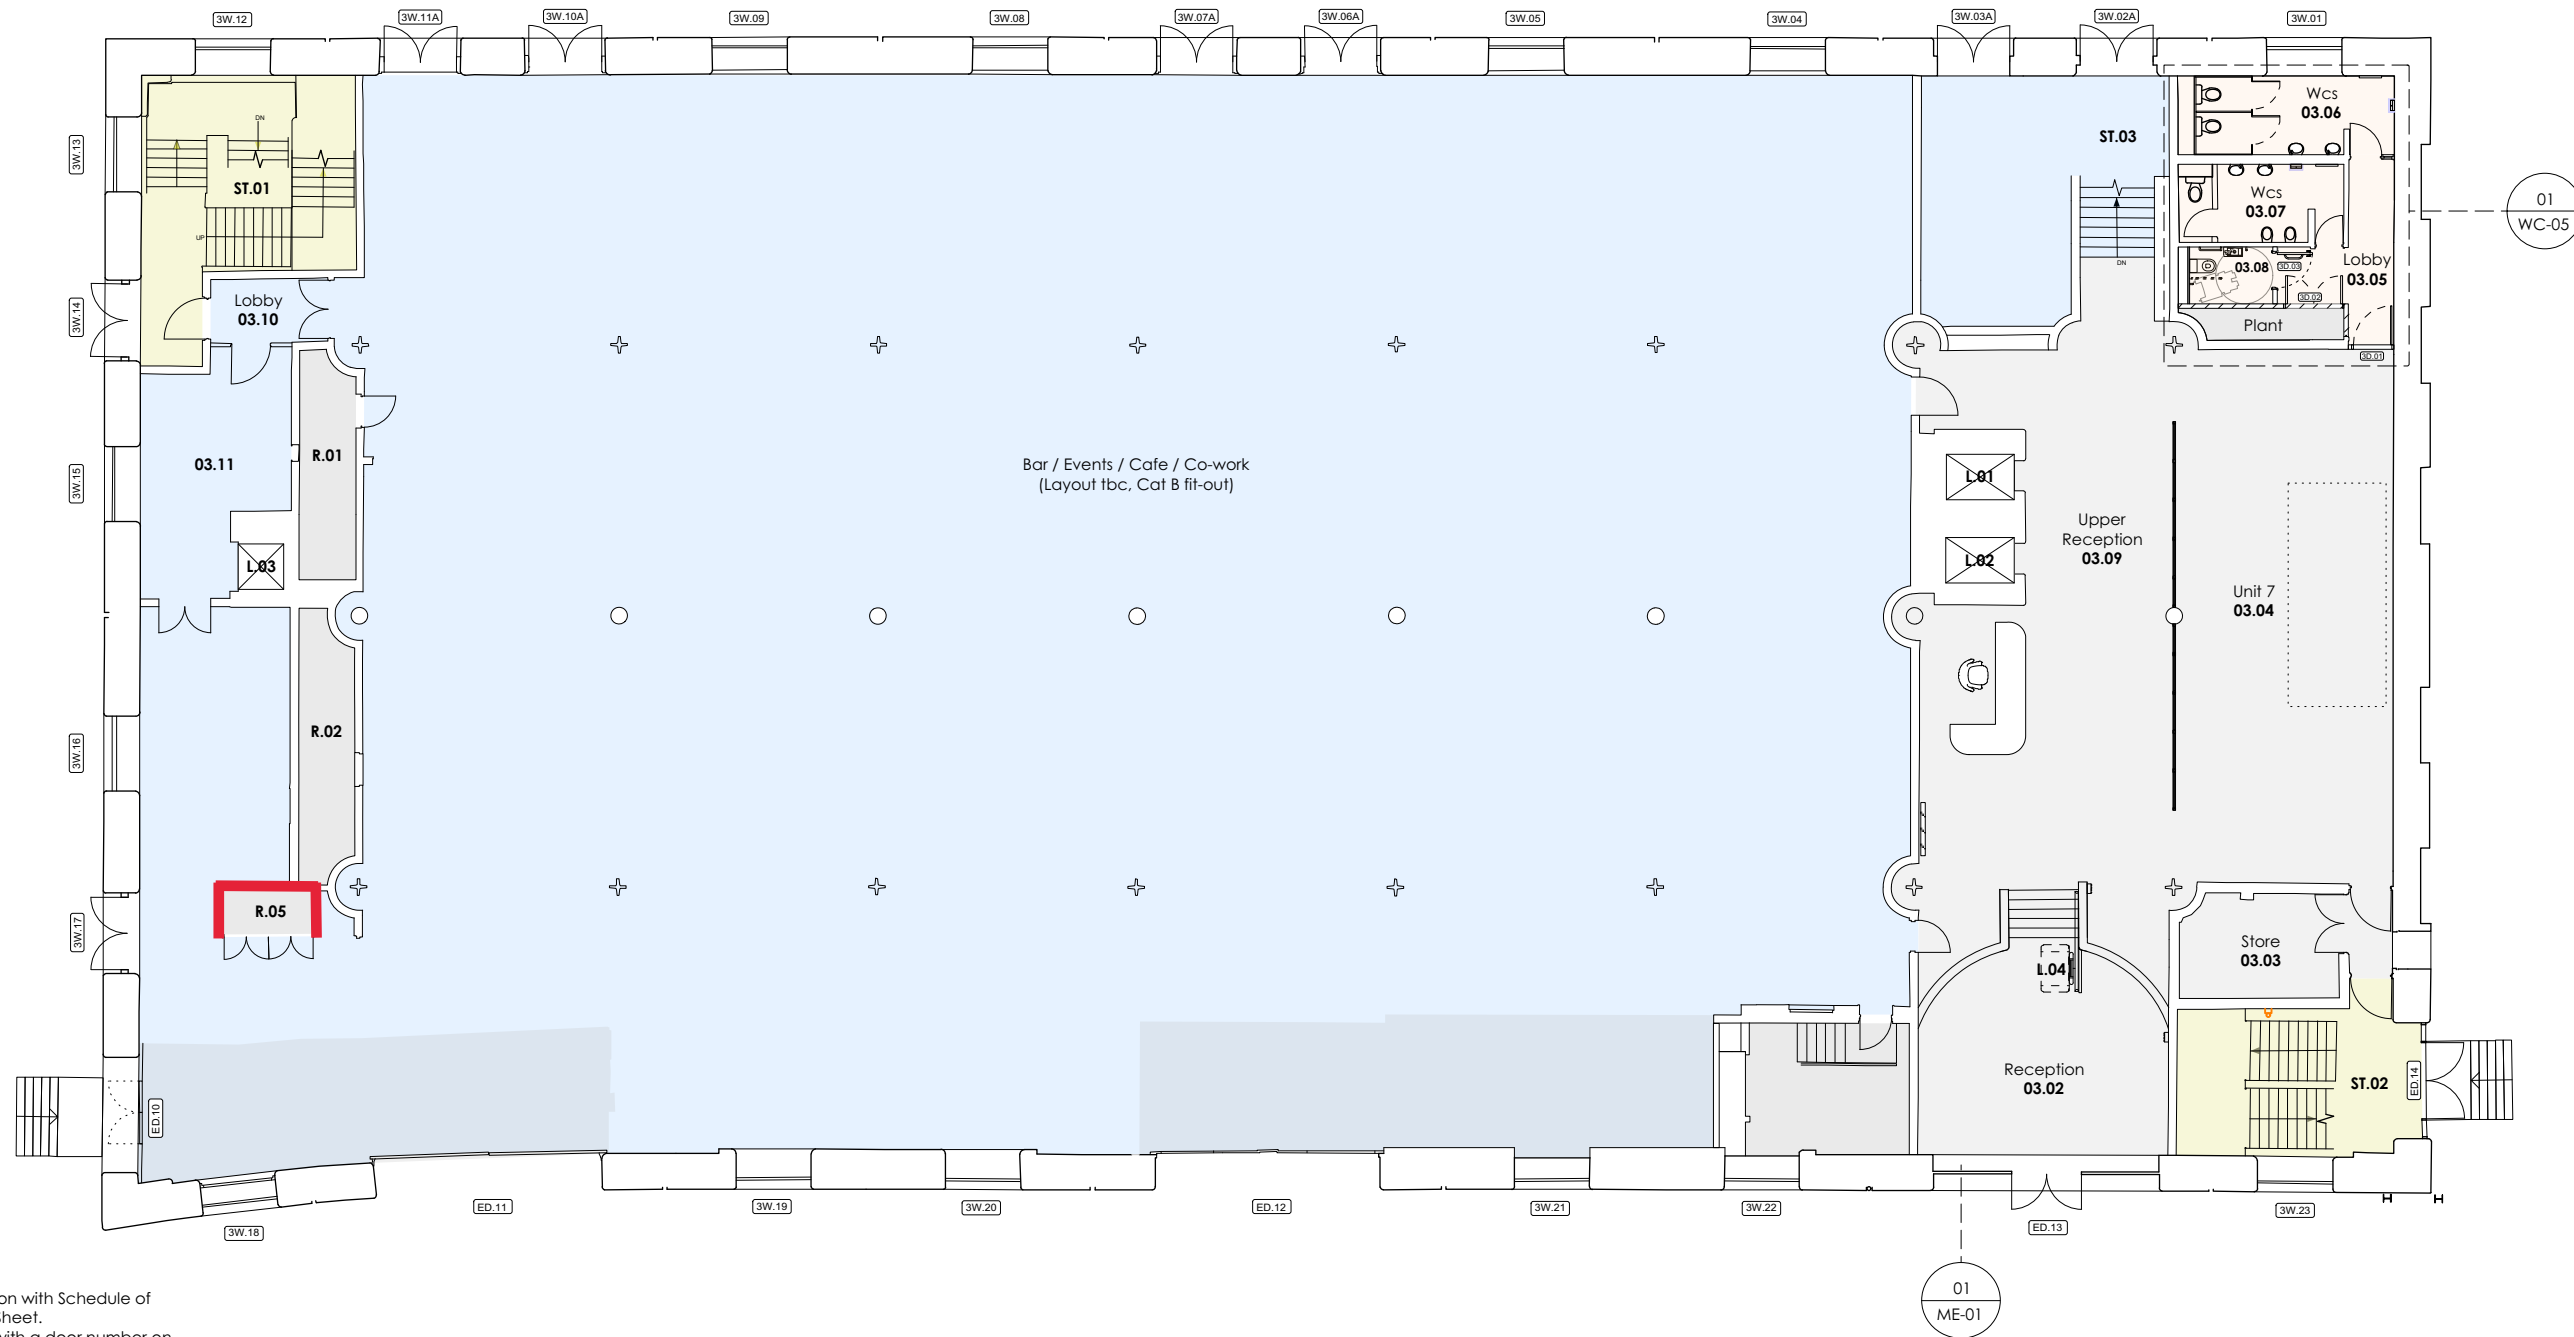

GENERAL NOTE

GA plans to be read in conjunction with Schedule of Works and Technical Reference Sheet.

Joinery - new doors are labeled with a door number on GA plans and also listed in the Door Schedule

Please refer to Services Engineers layouts and specifications for detailed requirements.

	DRAWING <i>Proposed Level Three Plan</i>		GENERAL NOTES: All dimensions to be checked on site prior to commencement of any works, and/or preparation of any shop drawings. Sizes of and dimensions to any structural elements are indicative only. See structural engineers drawings for actual sizes / dimensions. Sizes of and dimensions to any service elements are indicative only. See service engineers drawings for actual sizes and dimensions. This drawing to be read in conjunction with all other Architect's drawings, specifications and other Consultants' information. All proprietary systems shown on this drawing are to be installed strictly in accordance with the Manufacturer/Suppliers recommended details. Any discrepancies between information shown on this drawing and any other contract information or manufacturers/suppliers recommendations is to be brought to the attention of the Architect. DO NOT SCALE FROM THIS DRAWING.	T2 T1 STATUS REVISION	Tender Issue 2 - amended as clouded Tender Issue DATE	15.07.17 17.02.17	
	SCALE <i>1:200 @ A3</i>	PROJECT NUMBER <i>001/17</i>					
	DATE <i>Dec 2016</i>	DRAWING STATUS <i>Information</i>					
	DWG No. <i>BW-GA-03</i>	REVISION <i>T2</i>					
PROJECT The Bonded Warehouse							