



- SITE BOUNDARY
- AREA OF CHANGE ON ROOF

 

Site Plan
1 : 200

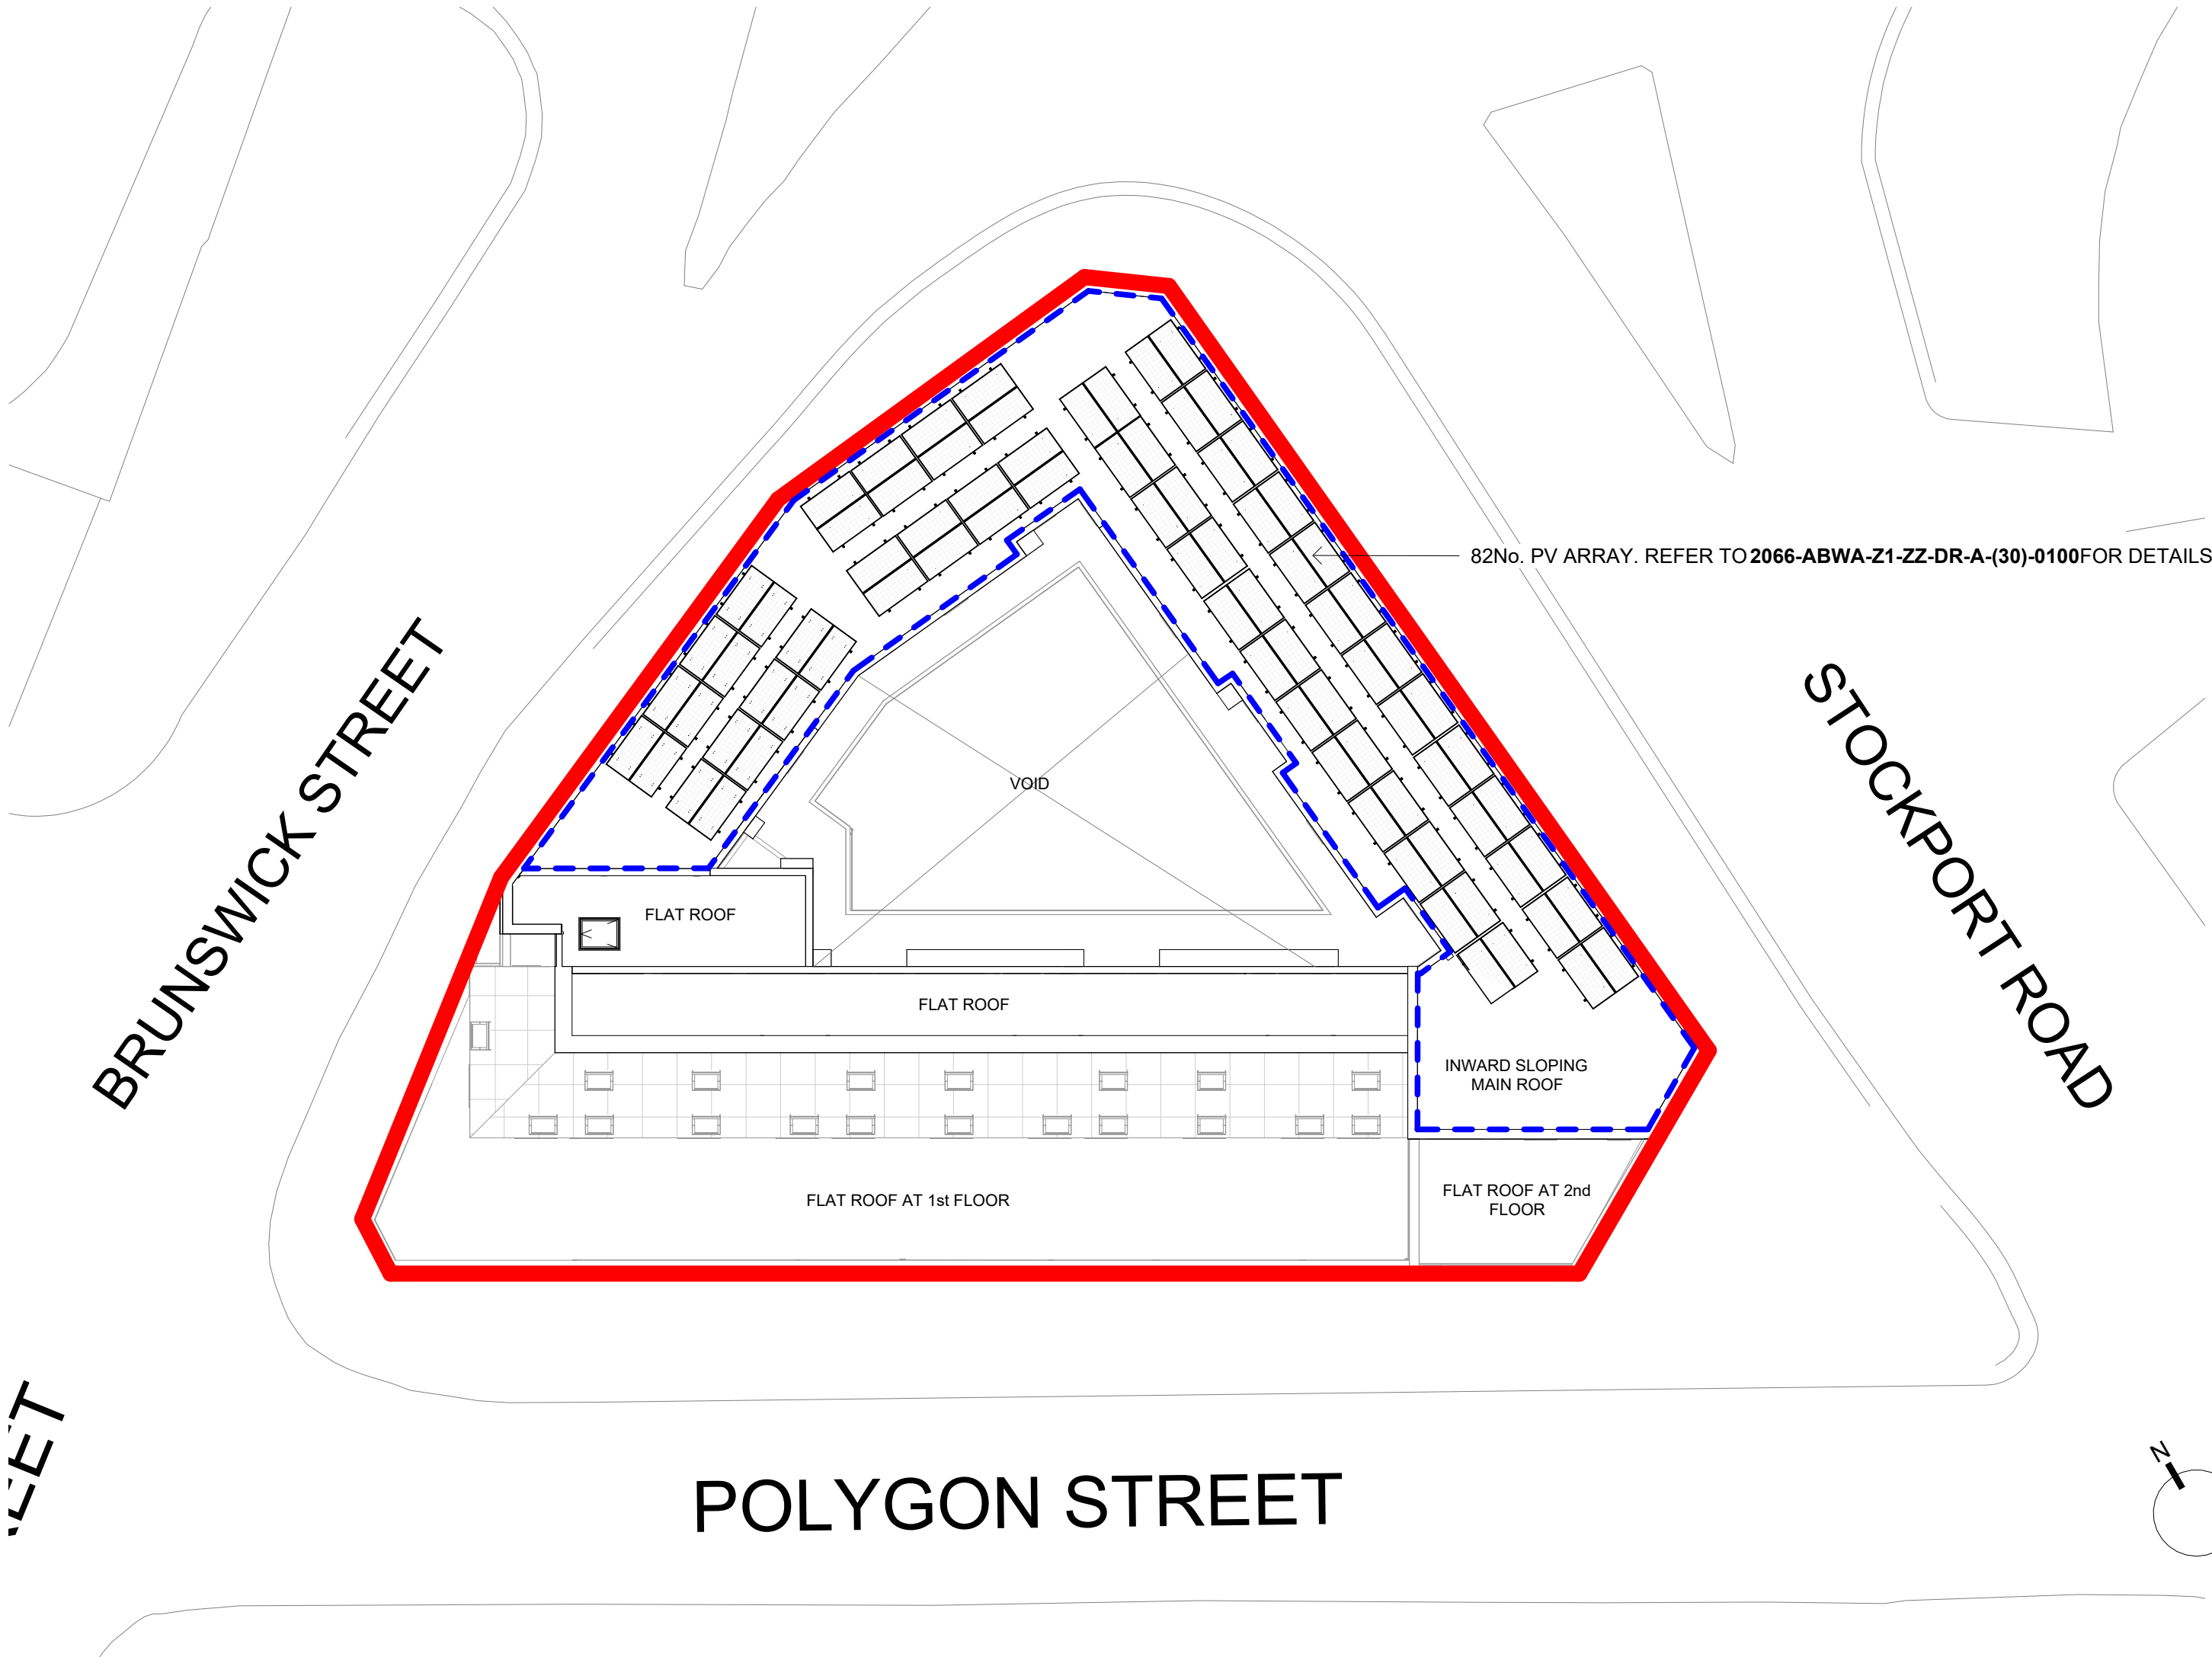

REV	DATE	COMMENT
-----	------	---------

CLIENT:
GGC POLYGON MANCHESTER LIMITED

PROJECT:
SONA

DRAWING:
Proposed Site Plan

DRAWING N°:	REV:	STATUS:	SCALE:	CHECKED:	DRAWN:
2066-ABWA-Z1-XX-DR-A-(10)-0100		S4	As indicated	GW	LG
			SHEET:	DATE:	
			A2	13.05.2022	