



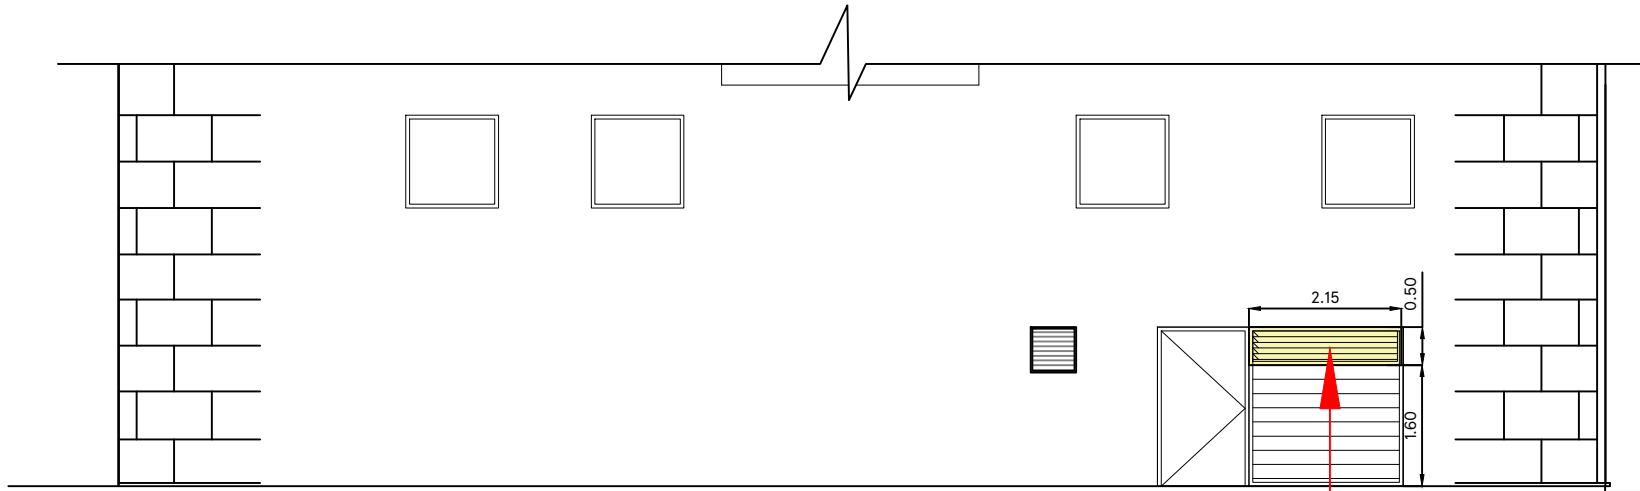


Proposed New 75mm deep low pressure loss reverse bladed discharge louvre with bird mesh behind and drip trap below.
Material-Louvre finished in Anthracite RAL 7016

WEST ELEVATION, 1:100

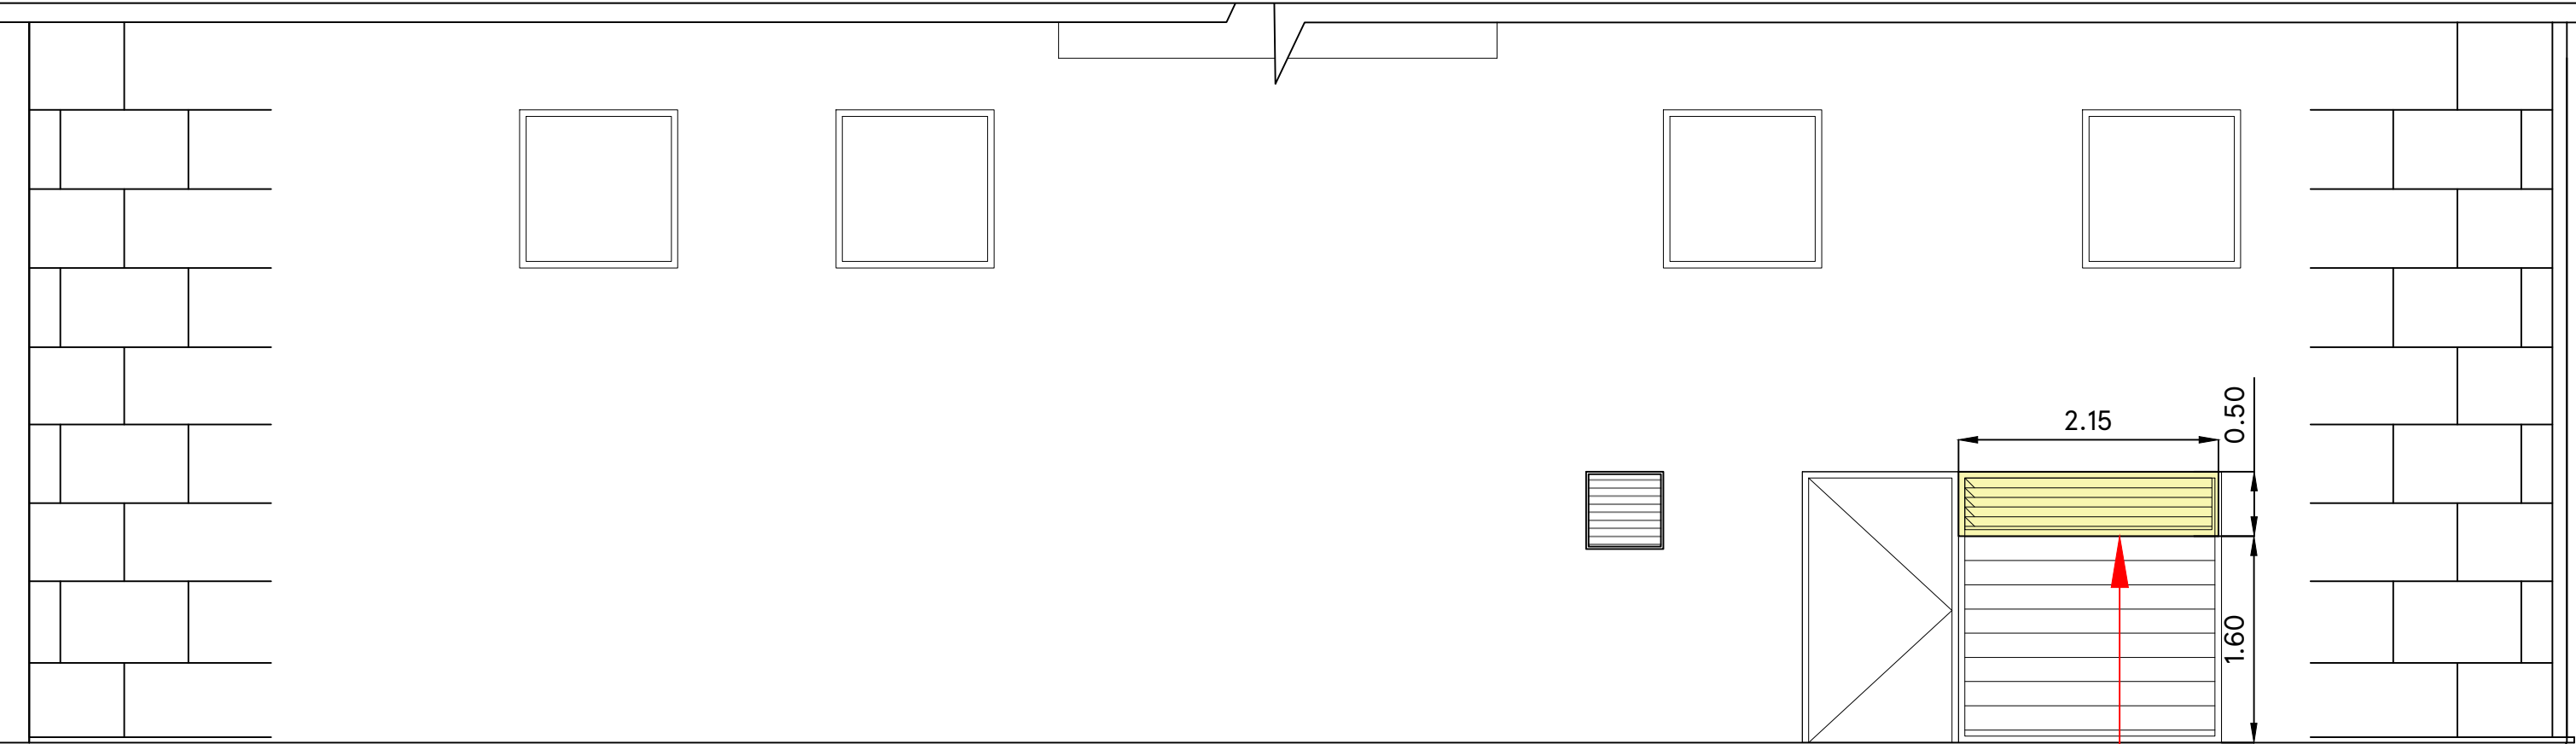

Proposed New 75mm deep low pressure loss reverse bladed discharge louvre with bird mesh behind and drip trap below.
Material-Louvre finished in Anthracite RAL 7016

PART WEST ELEVATION, 1:50

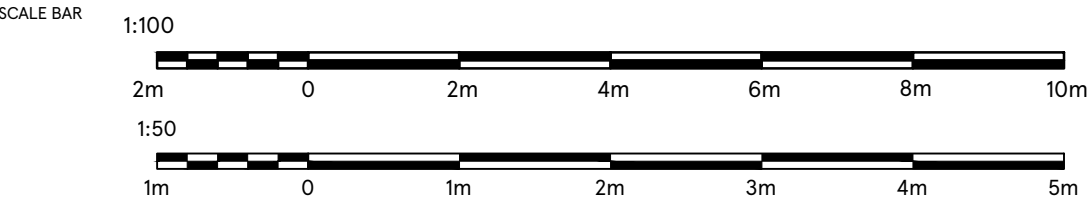

DRAWING NO 03_OLDH_03E	STORE TYPE EXPRESS	 TESCO FEASIBILITY PLANNING STORE PLANNING DEPARTMENT PROPERTY SERVICES HIGHWOODS BUILDING, KESTRAL WAY WELWYN GARDEN CITY, HERTFORDSHIRE, AL7 1GB UK TELEPHONE : 01707 395150 THE COPYRIGHT AND ALL OTHER RIGHTS IN AND RELATING TO THIS PUBLICATION BELONG TO AND ARE THE SOLE PROPERTY OF TESCO STORES LIMITED. ALL RIGHTS ARE RESERVED. NEITHER THE WHOLE NOR ANY PART OF THIS PUBLICATION MAY BE REPRODUCED OR TRANSMITTED IN ANY FORM OR BY ANY ELECTRONIC OR MECHANICAL MEANS INCLUDING PHOTOCOPYING AND RECORDING OR FROM ANY RETRIEVAL SYSTEM WITHOUT THE PRIOR WRITTEN LICENCE FROM THE OWNER © 1997 TESCO STORES LIMITED
SCALE 1:100/1:50@A3	DATE 15-07-2022	
CHECKED BY SHIKHA	STORE NAME MANCHESTER OLDHAM	
DRAWN BY NAVYA	CONTENT PROPOSED ELEVATION-2_LOUVRE	