


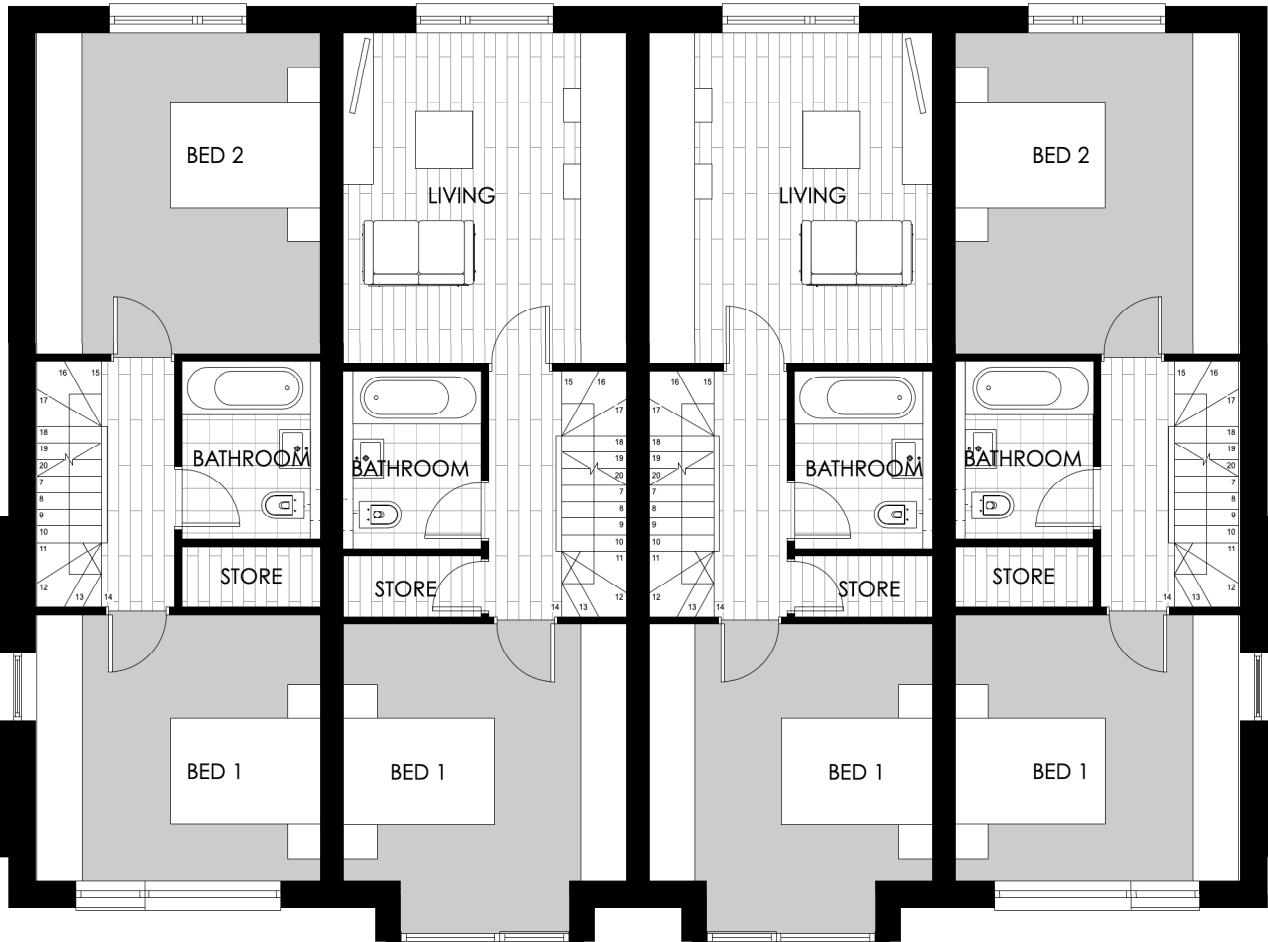


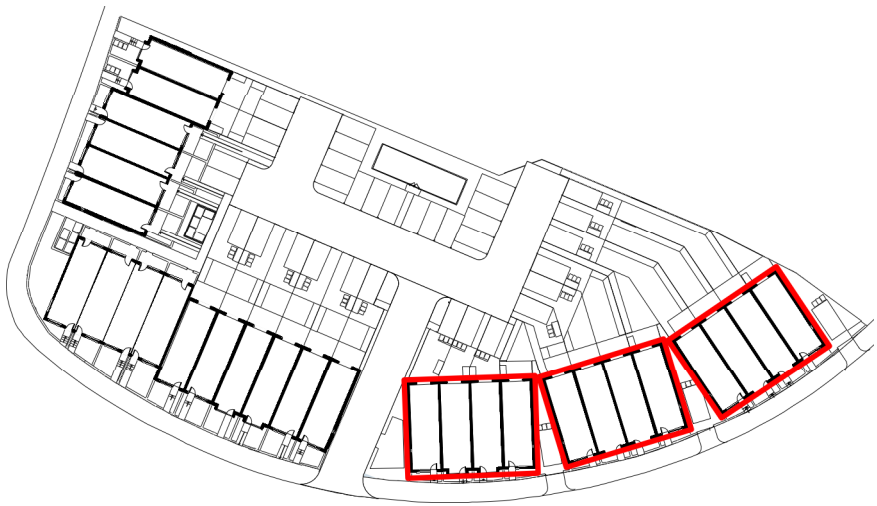


BLOCK 3/4/5 - PROPOSED FIRST FLOOR PLAN 1:100 @ A1

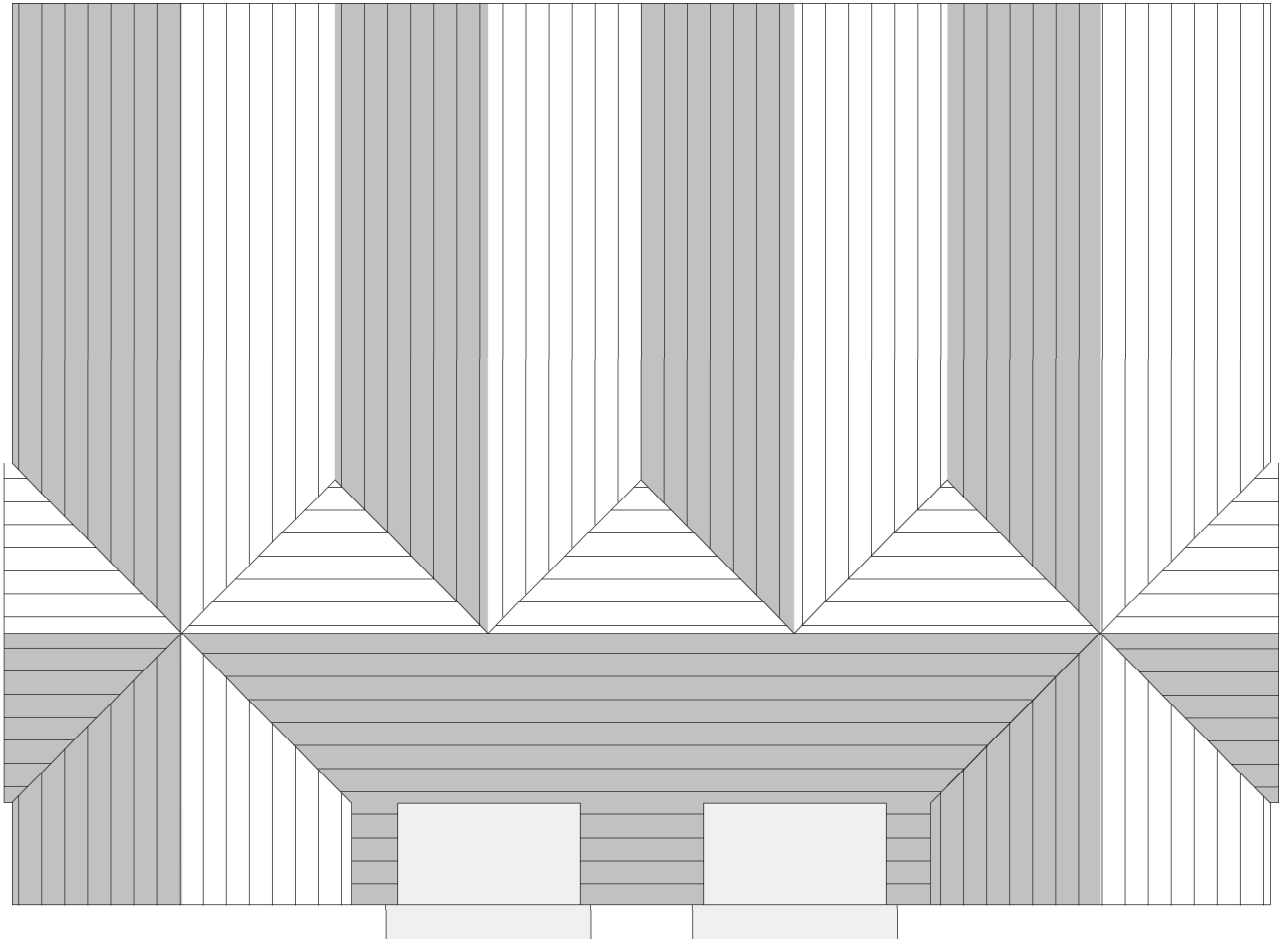

BLOCK 3/4/5 - PROPOSED ROOF PLAN 1:100 @ A1

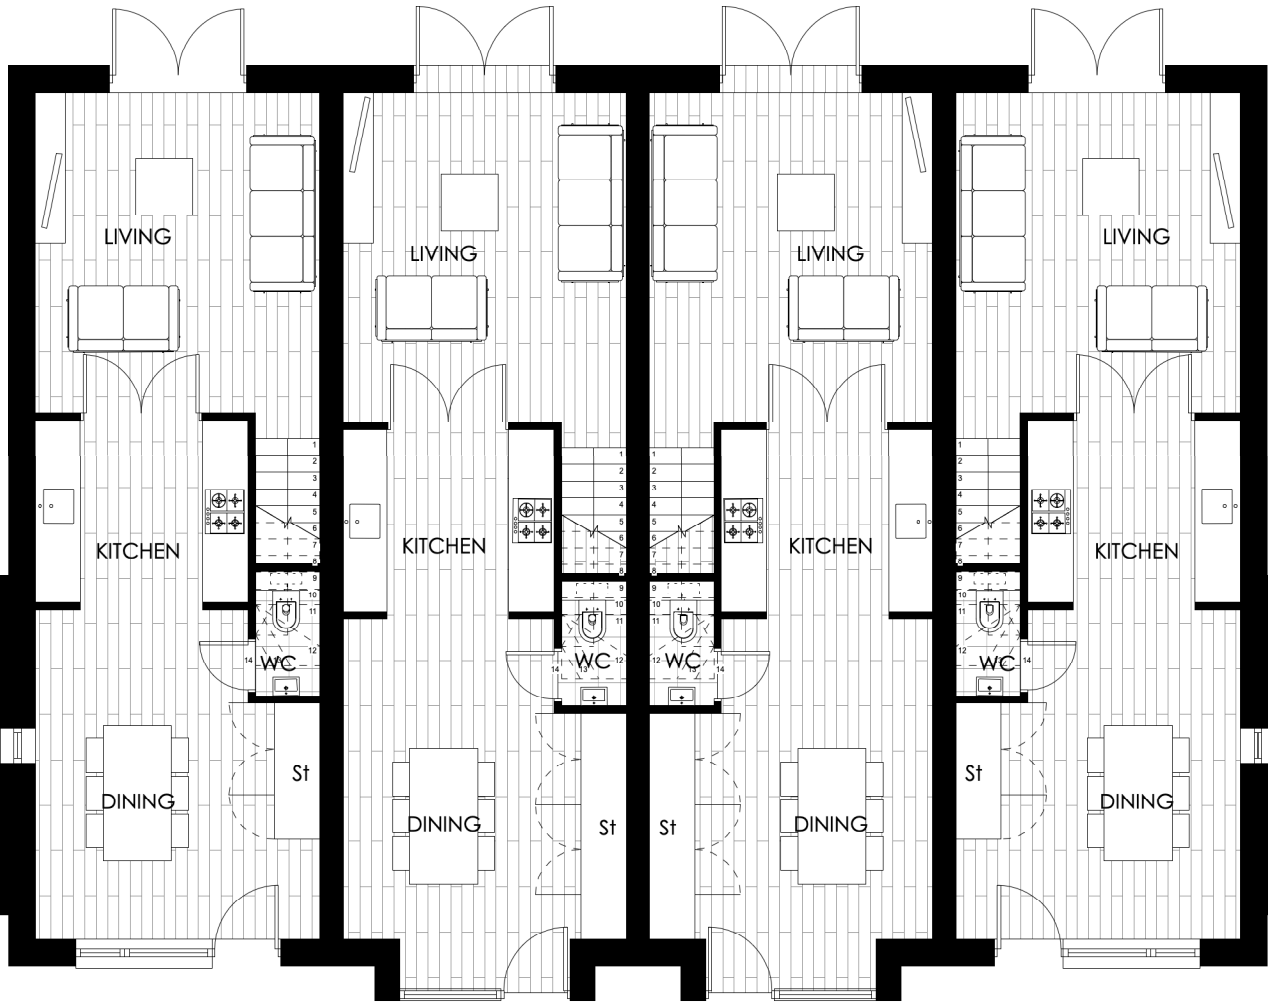

BLOCK 3/4/5 - PROPOSED GROUND FLOOR PLAN 1:100 @ A1

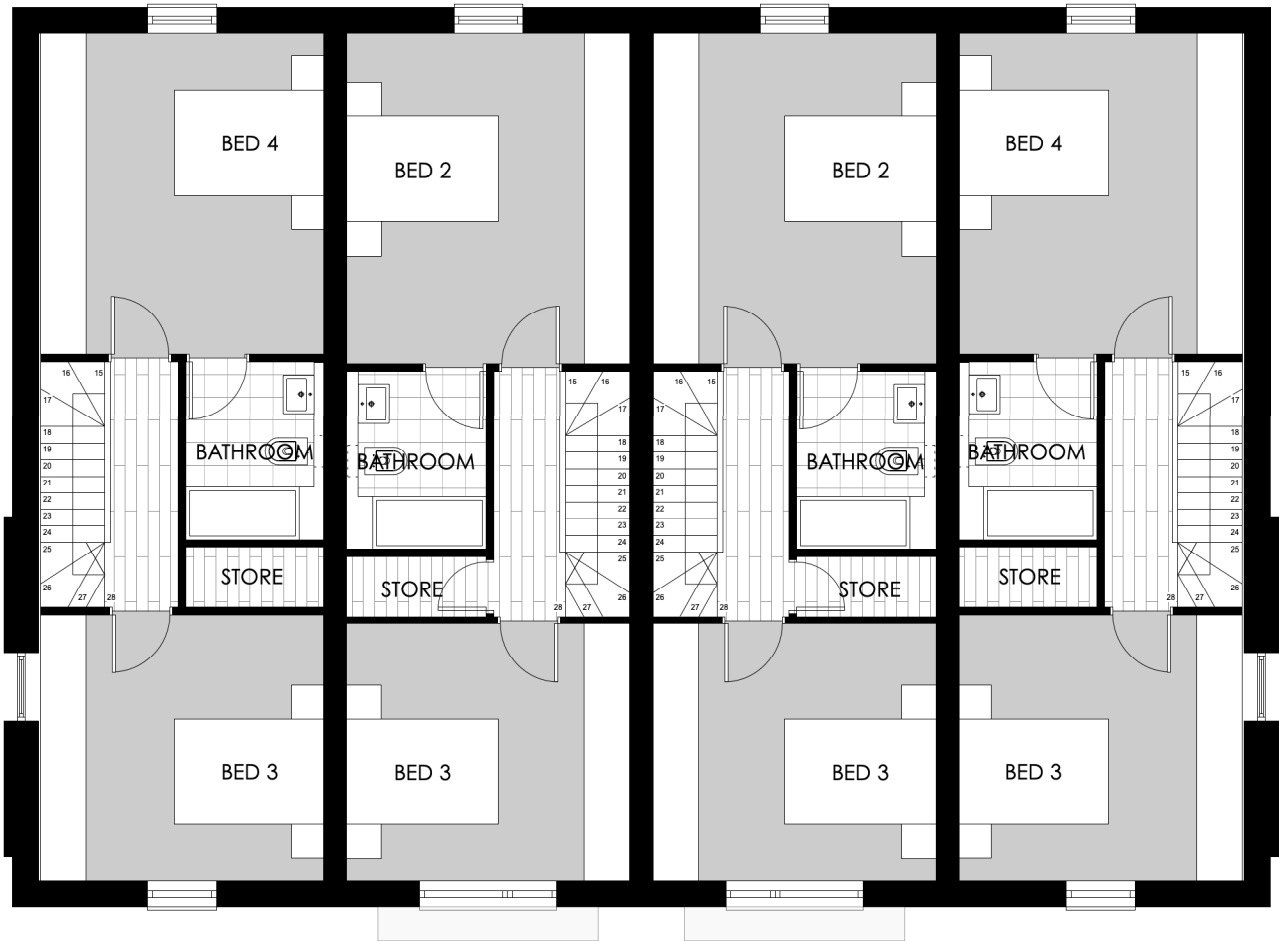

BLOCK 3/4/5 - PROPOSED SECOND FLOOR PLAN 1:100 @ A1

BLOCK 3/4/5 - PROPOSED PLANS 1:100 @ A1

BLOCK 3/4/5 PLANS
1:100@A1

0M 2M 4M 6M 8M 10M

IMPORTANT NOTES:

CLIENT: IRFAN DEMA
PROJECT: FORMER VASA CLUB
ADDRESS: 283 WHITE MOSS LANE, CHARLESTOWN
DRAWING TITLE: BLOCK 3/4/5 PLANS
SCALE: 1:100@A1
DATE: JULY 2022
DRAWING NO: A647_P_270

OLLIER SMURTHWAITE ARCHITECTS
40 King Street, Manchester, M2 6BA
T 0161 893 0838
F 0161 893 0839
E mail@ollieramurthwaite.com