


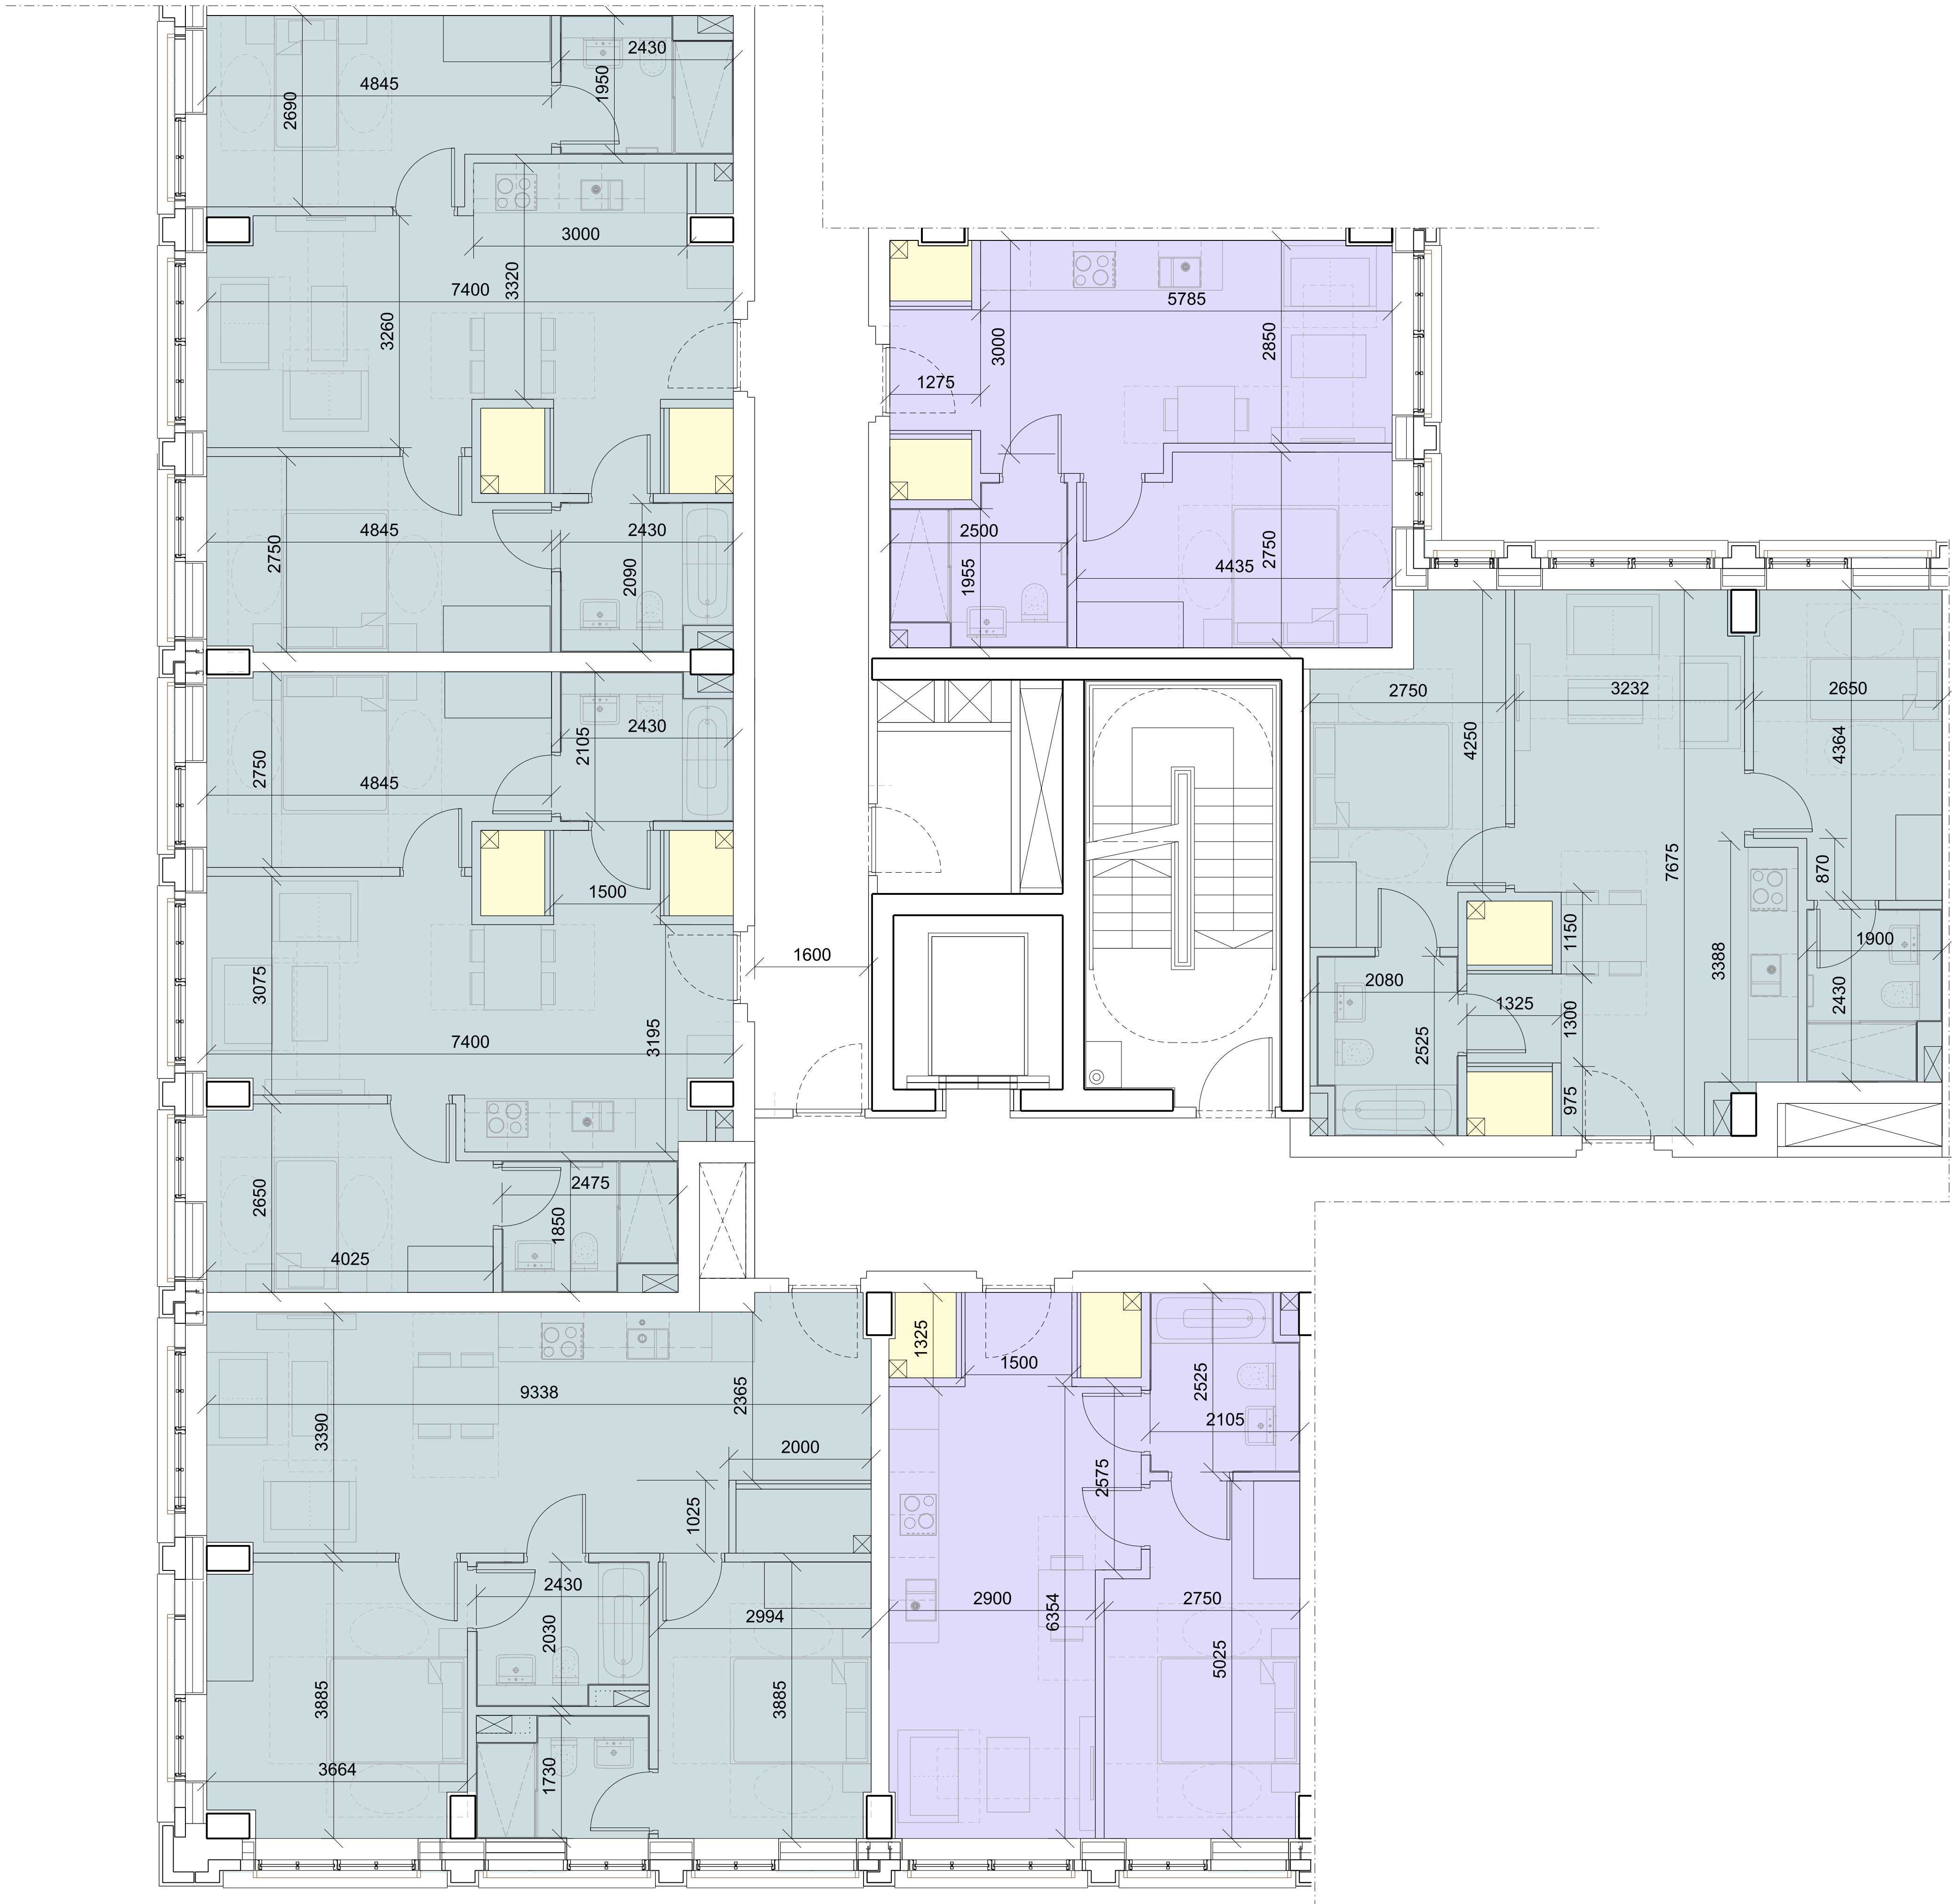


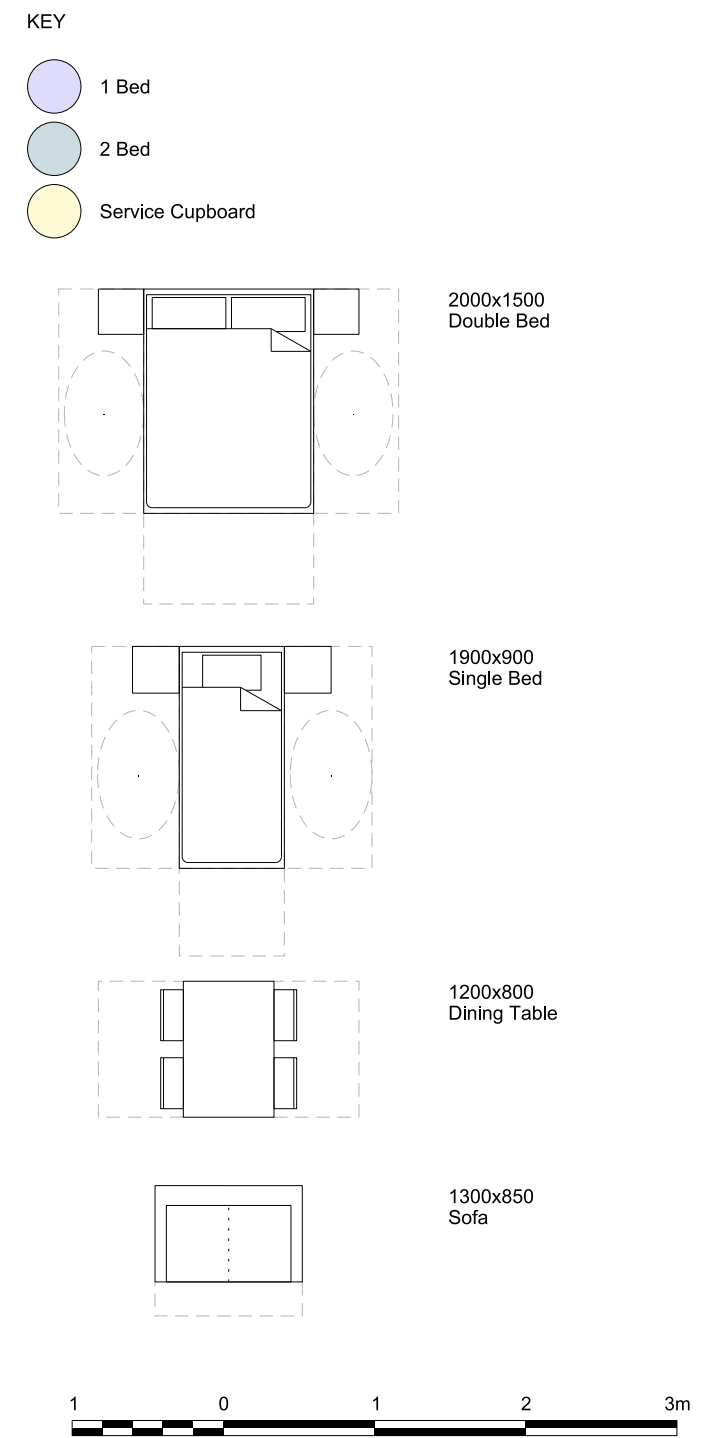

Note:
Whether in hardcopy or digital format,
this drawing should not be used as a
basis for measurement or setting-out
unless specific dimensions have been
provided. SimpsonHaugh and Partners
will not be responsible for the accuracy
of any dimension that is scaled or
measured from this information.

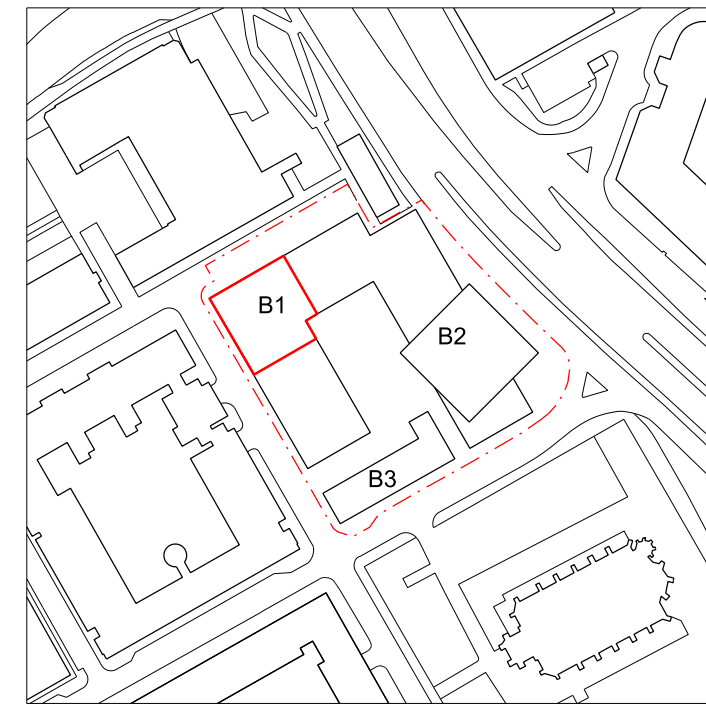

P2	April 2022	Planning Update
P1	03.04.2019	Planning Issue
Rev	Date	Description

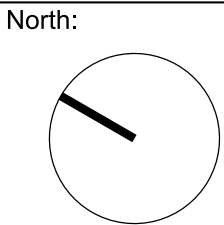

Project Title
**ARUNDEL STREET
MANCHESTER
M15 4JZ**

Drawing Title
**Proposed Floor Plan
Typical Apartments Building 1 Core A
General Arrangement
April 2019 Planning Application**

Status Planning	Job No 10090	Scale A1 - 1:50	Date 03/04/2019
Drawing No 10090-1903-A-G200-P-161	Revision P2		

