


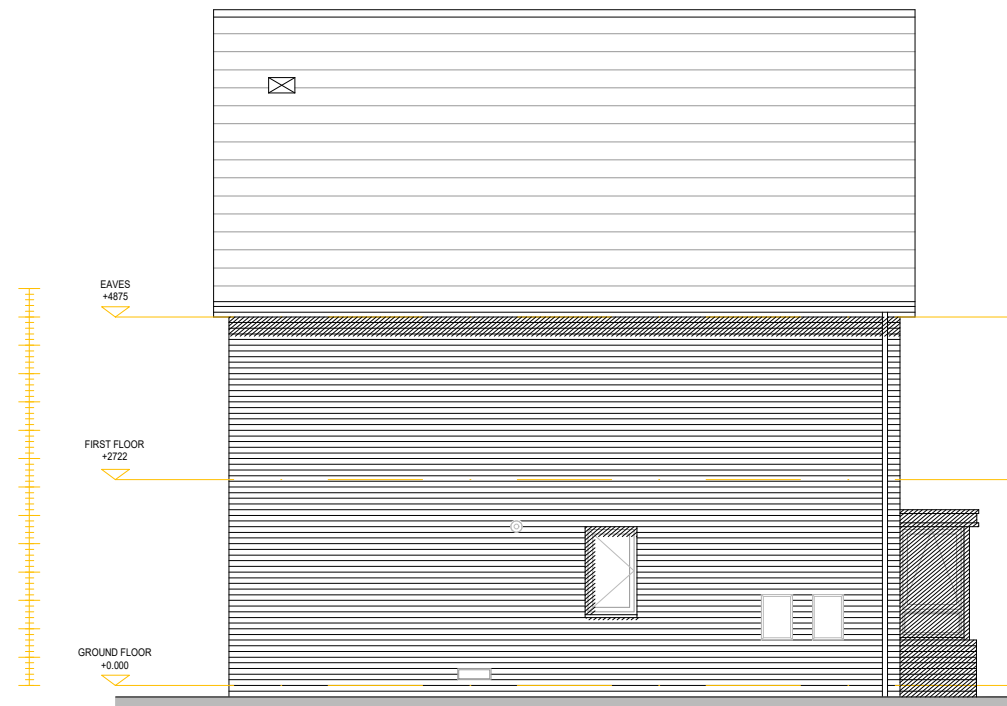

SIDE ELEVATION B

(GABLE WINDOWS ONLY WHERE GABLE INTERFACE PERMITS)

SCALE 1:100




FRONT ELEVATION B

SCALE 1:100



SIDE ELEVATION B

SCALE 1:100

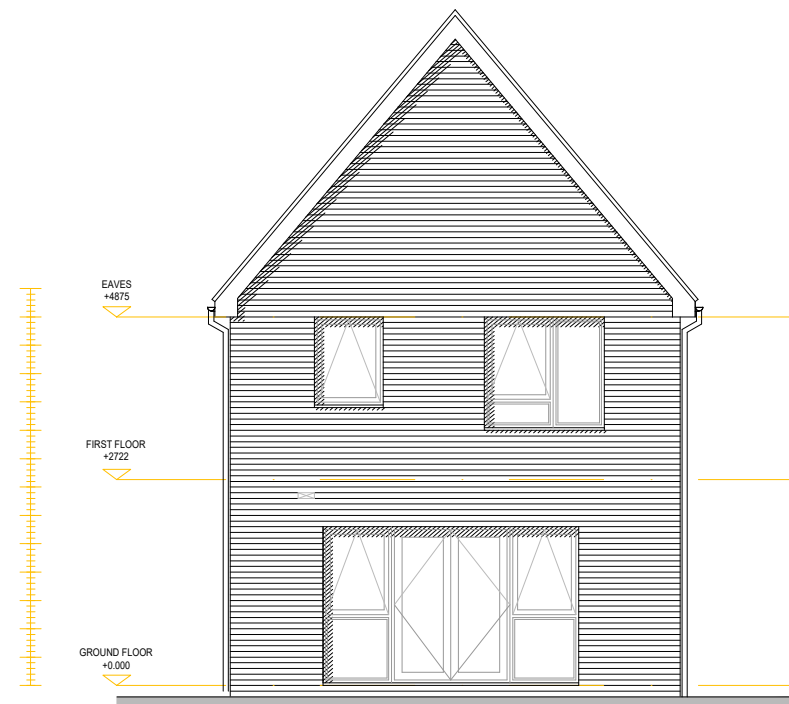

REAR ELEVATION B

SCALE 1:100

A	14/07/22	GENERAL ARRANGEMENTS	UL
Revision	Date	Amendment	Initials

Development			
BENNETT STREET			
Location			
BENNETT STREET, MANCHESTER			
Marketing Name			
CEDAR			
Drawing Title			
PROPOSED ELEVATIONS - B			
Drawing Number			
22041 (PL) 306			
Revision	A	Scale @ A3	1:100
Drawn By	AG	Date Started	01/07/22
Checked by		Date Checked	DATE

1st Floor, 103 Dalton Avenue, Birchwood Park,
Warrington WA3 6YE
T: 01925 363108 W: www.kellenhomes.com

