



PROJECT REF
22053

DRAWING REF
101 A

Bluechip Architecture

SCALE
1:50 @ A1


DATE

JUNE '22


CLIENT
MR J MCAREAVEY
58 HAVANA CLOSE
BESWICK
MANCHESTER
M11 3JE

PROJECT
INTERNAL REMODELLING


DRAWING TITLE
PROPOSED FLOOR PLANS
CLIENT

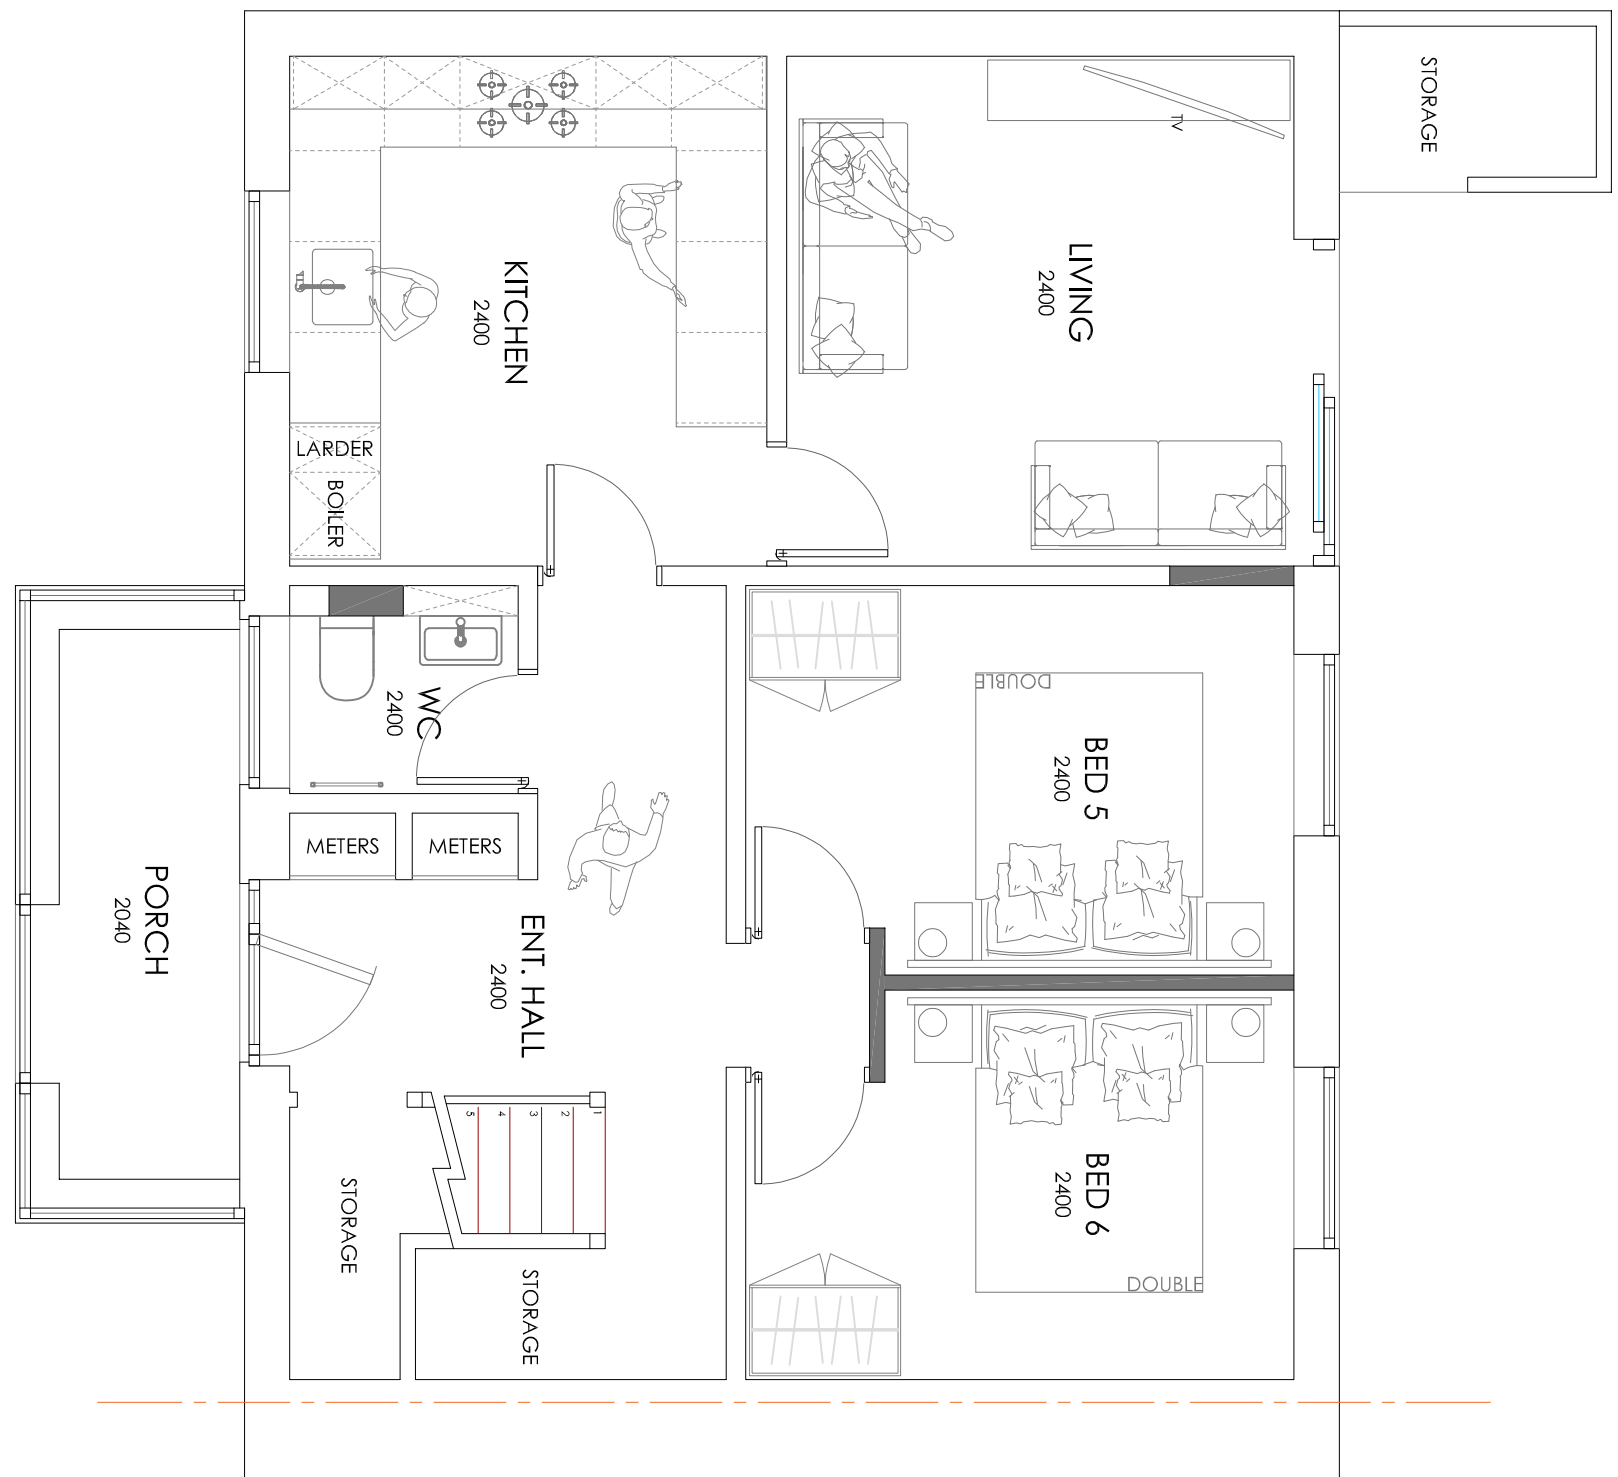


GROUND FLOOR

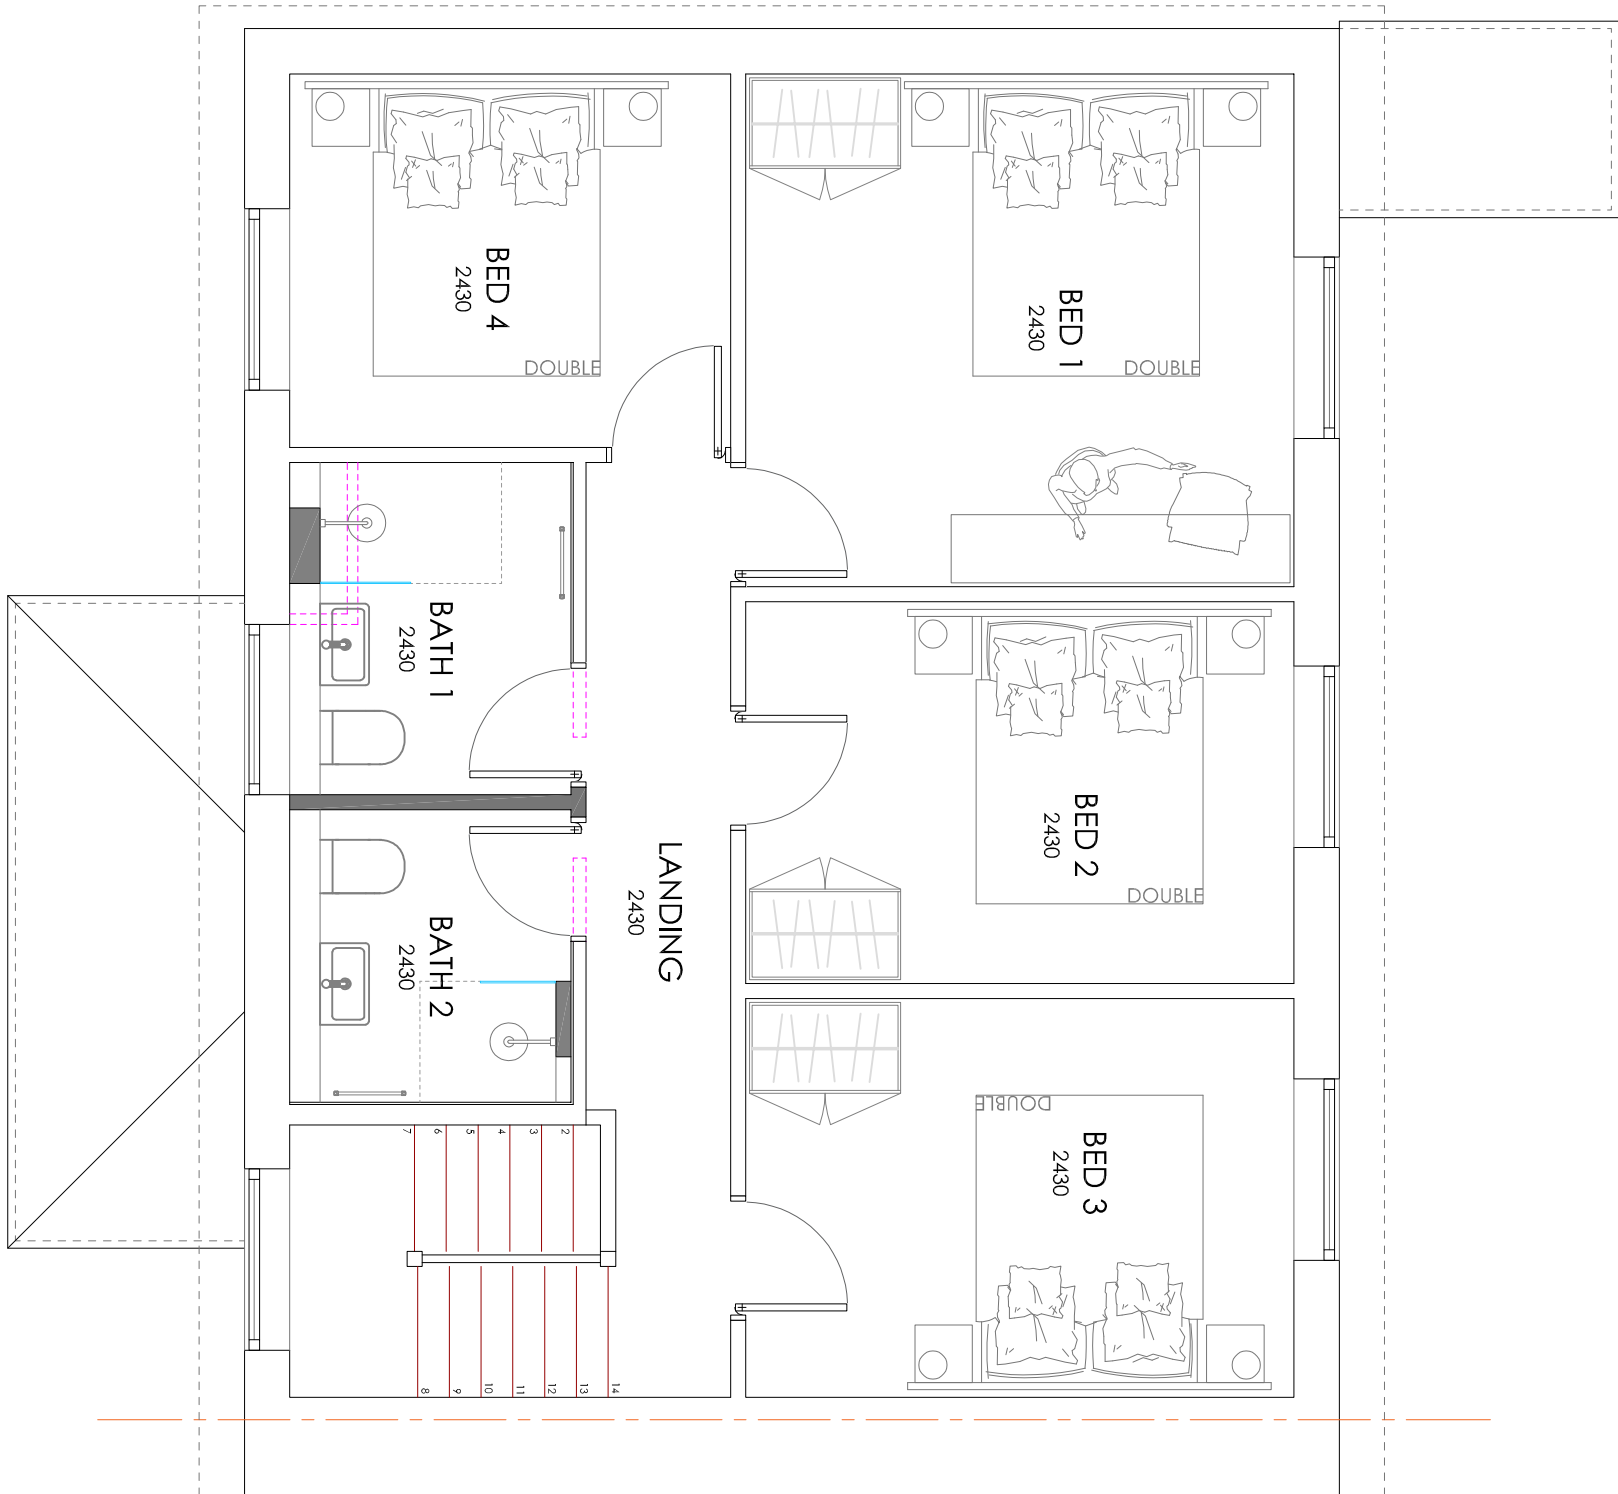

FIRST FLOOR

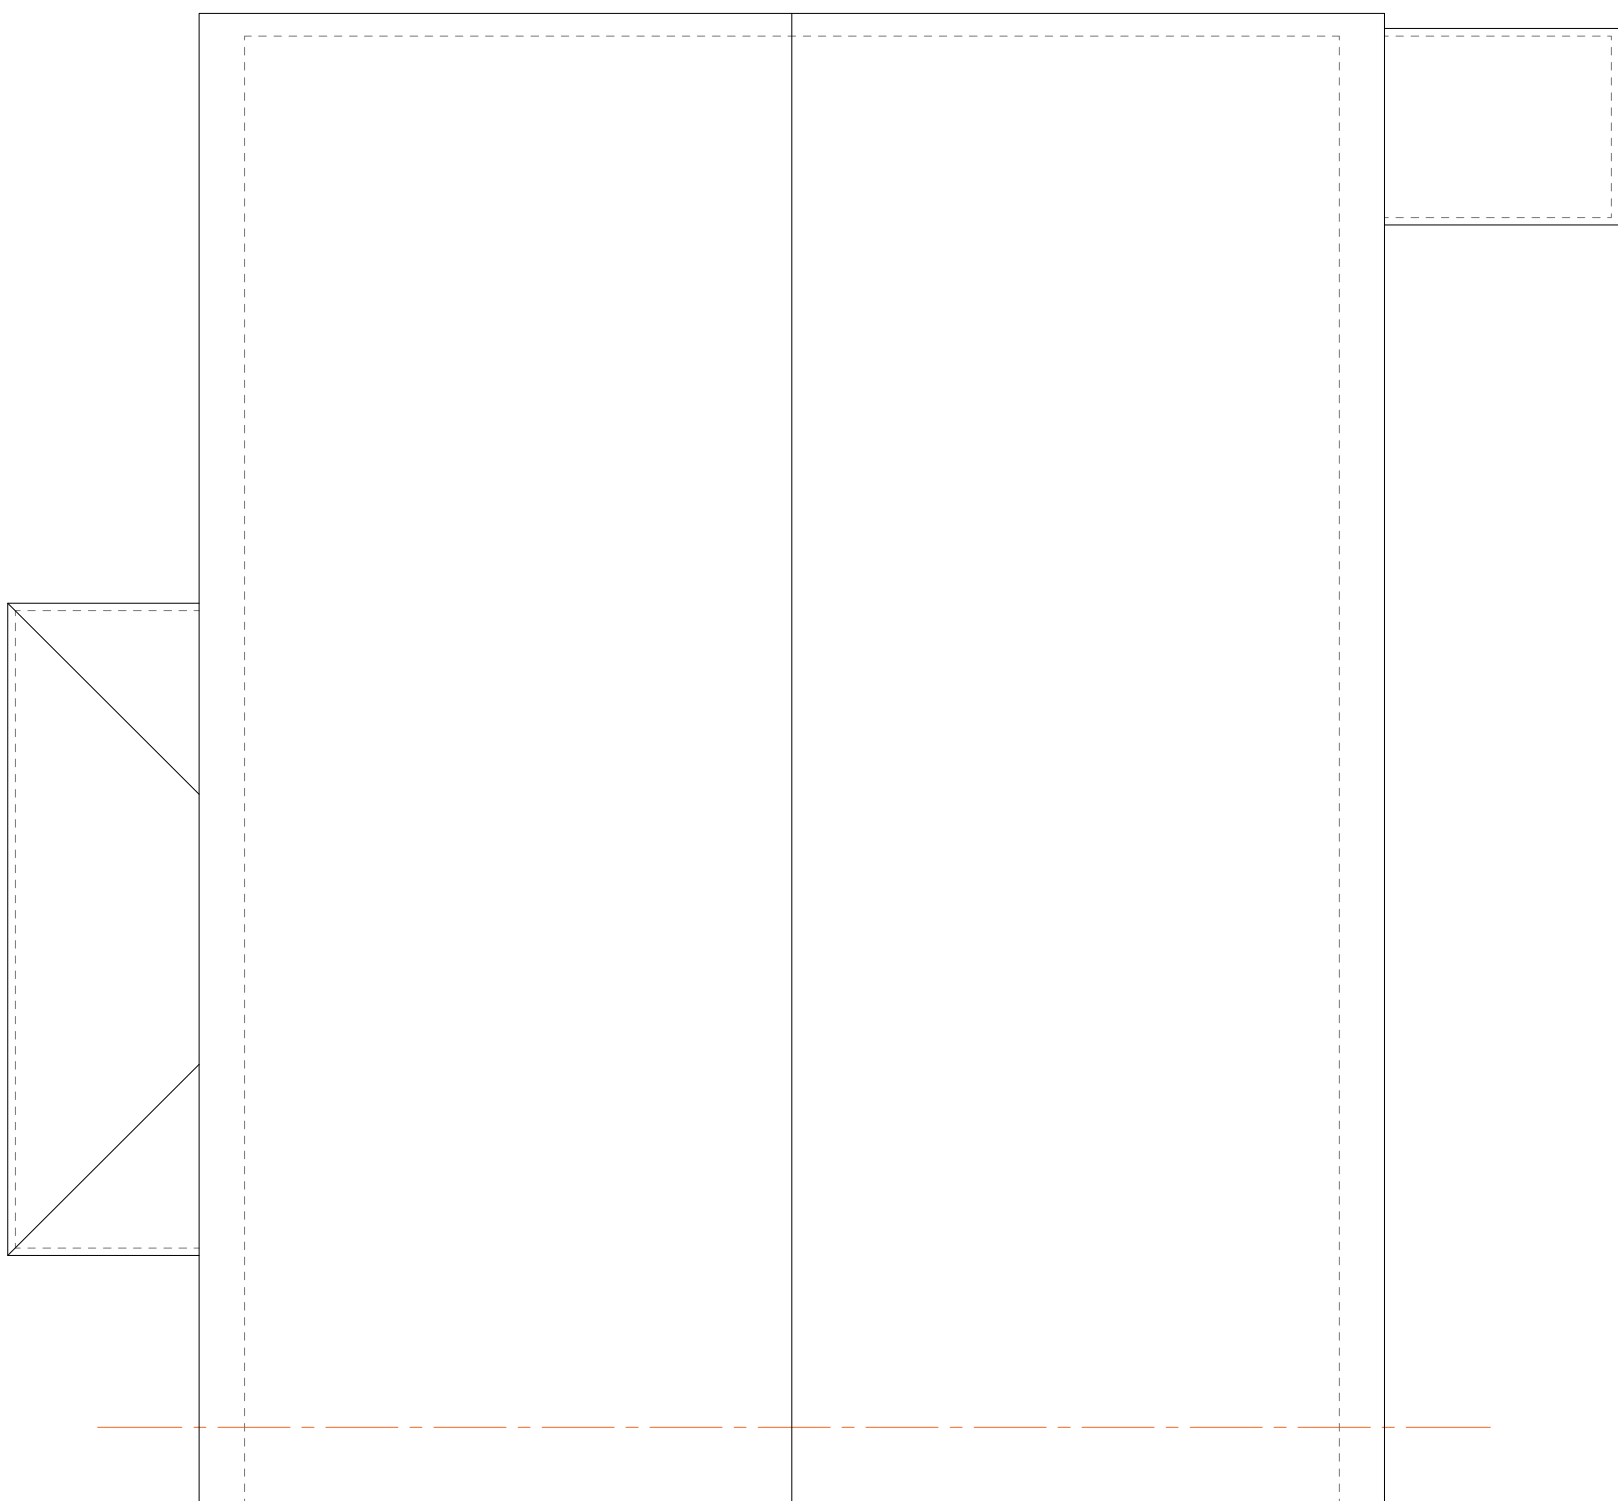

ROOF PLAN

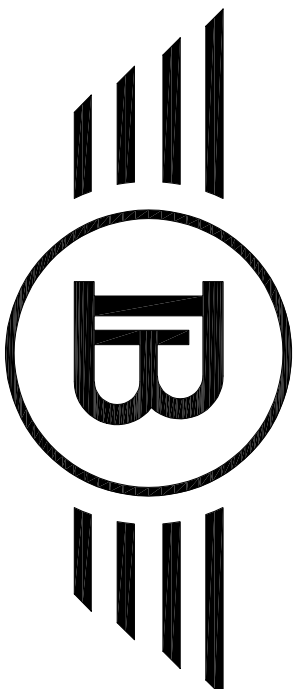

Bluechip Architecture

07999 294 675

DESIGN@BLUECHIP-ARCHITECTURE.CO.UK
WWW.BLUECHIP-ARCHITECTURE.CO.UK

LOWRY MILL | LEB ST. | SWINTON | MANCHESTER | M27 6DB
DO NOT SCALE FROM THE DRAWING. COPYRIGHT PROTECTED & ISSUED
UNDER LICENCE TO THE CLIENT NAMED BELOW. ALL INFORMATION
CONTAINED HEREIN IS NON-TRANSFERABLE WITHOUT THE WRITTEN
CONSENT OF BLUECHIP ARCHITECTURE

A. UPDATED FOLLOWING CLIENT COMMENTS 24.06.22
ISSUED FOR CLIENT REVIEW & COMMENT 22.06.22