





EXISTING FRONT ELEVATION

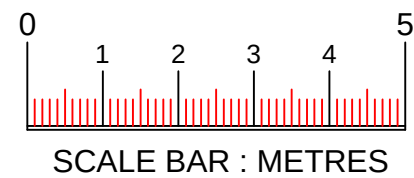

EXISTING REAR ELEVATION

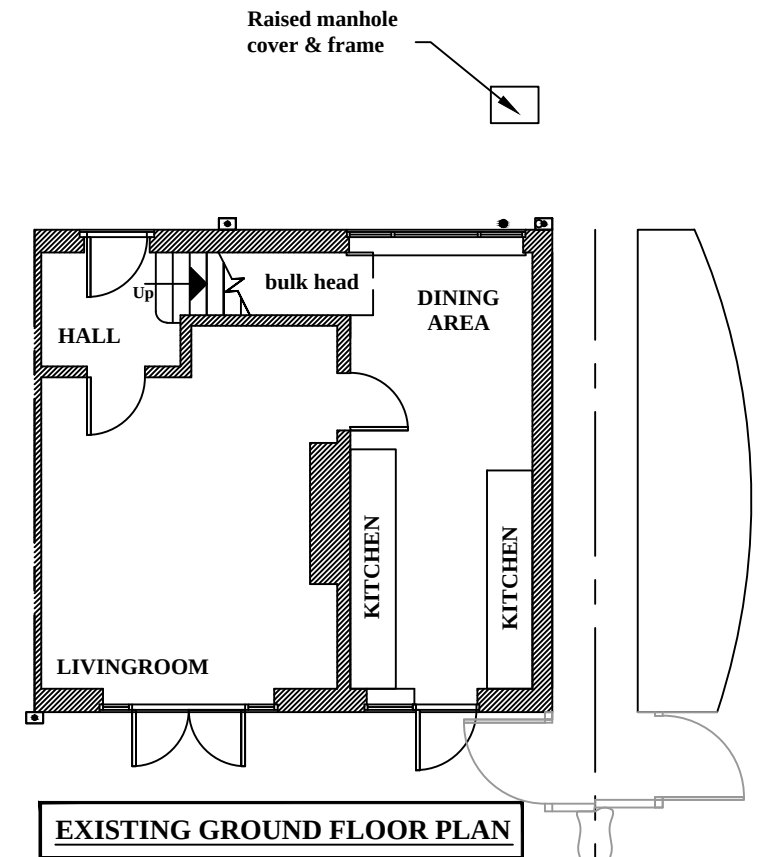

Project Title:	PROPOSED EXTENSION	
Project Address:	40 EMERY AVENUE MANCHESTER M21 7LF	
Drawn by: DAC	Checked by: DAC	
Date: 10/05/22	Scale: 1:100 @ A3	

DAC Designs 100 Cromwell Road Stretford Manchester M32 8QL Tel:- 0161 865 9340 Mob:- 07857 656 323	
Drawing No. 10-05-22-1	Revision -