


PURPOSE OF ISSUE	scheme design
- Figured dimensions to be followed in preference to scale - All dimensions shall be verified by the Contractor(s) on site prior to work commencing and relevant orders being placed. - Any discrepancies to be brought to the attention of the Contract Administrator for instructions prior to proceeding. - this drawing is the copyright of the Architect	

NOTES

ALL DIMENSIONS TO BE CHECKED ON SITE PRIOR TO ANY MANUFACTURING OR FABRICATION AND ANY ANOMALIES TO BE BROUGHT TO THE ATTENTION OF THE ARCHITECT.

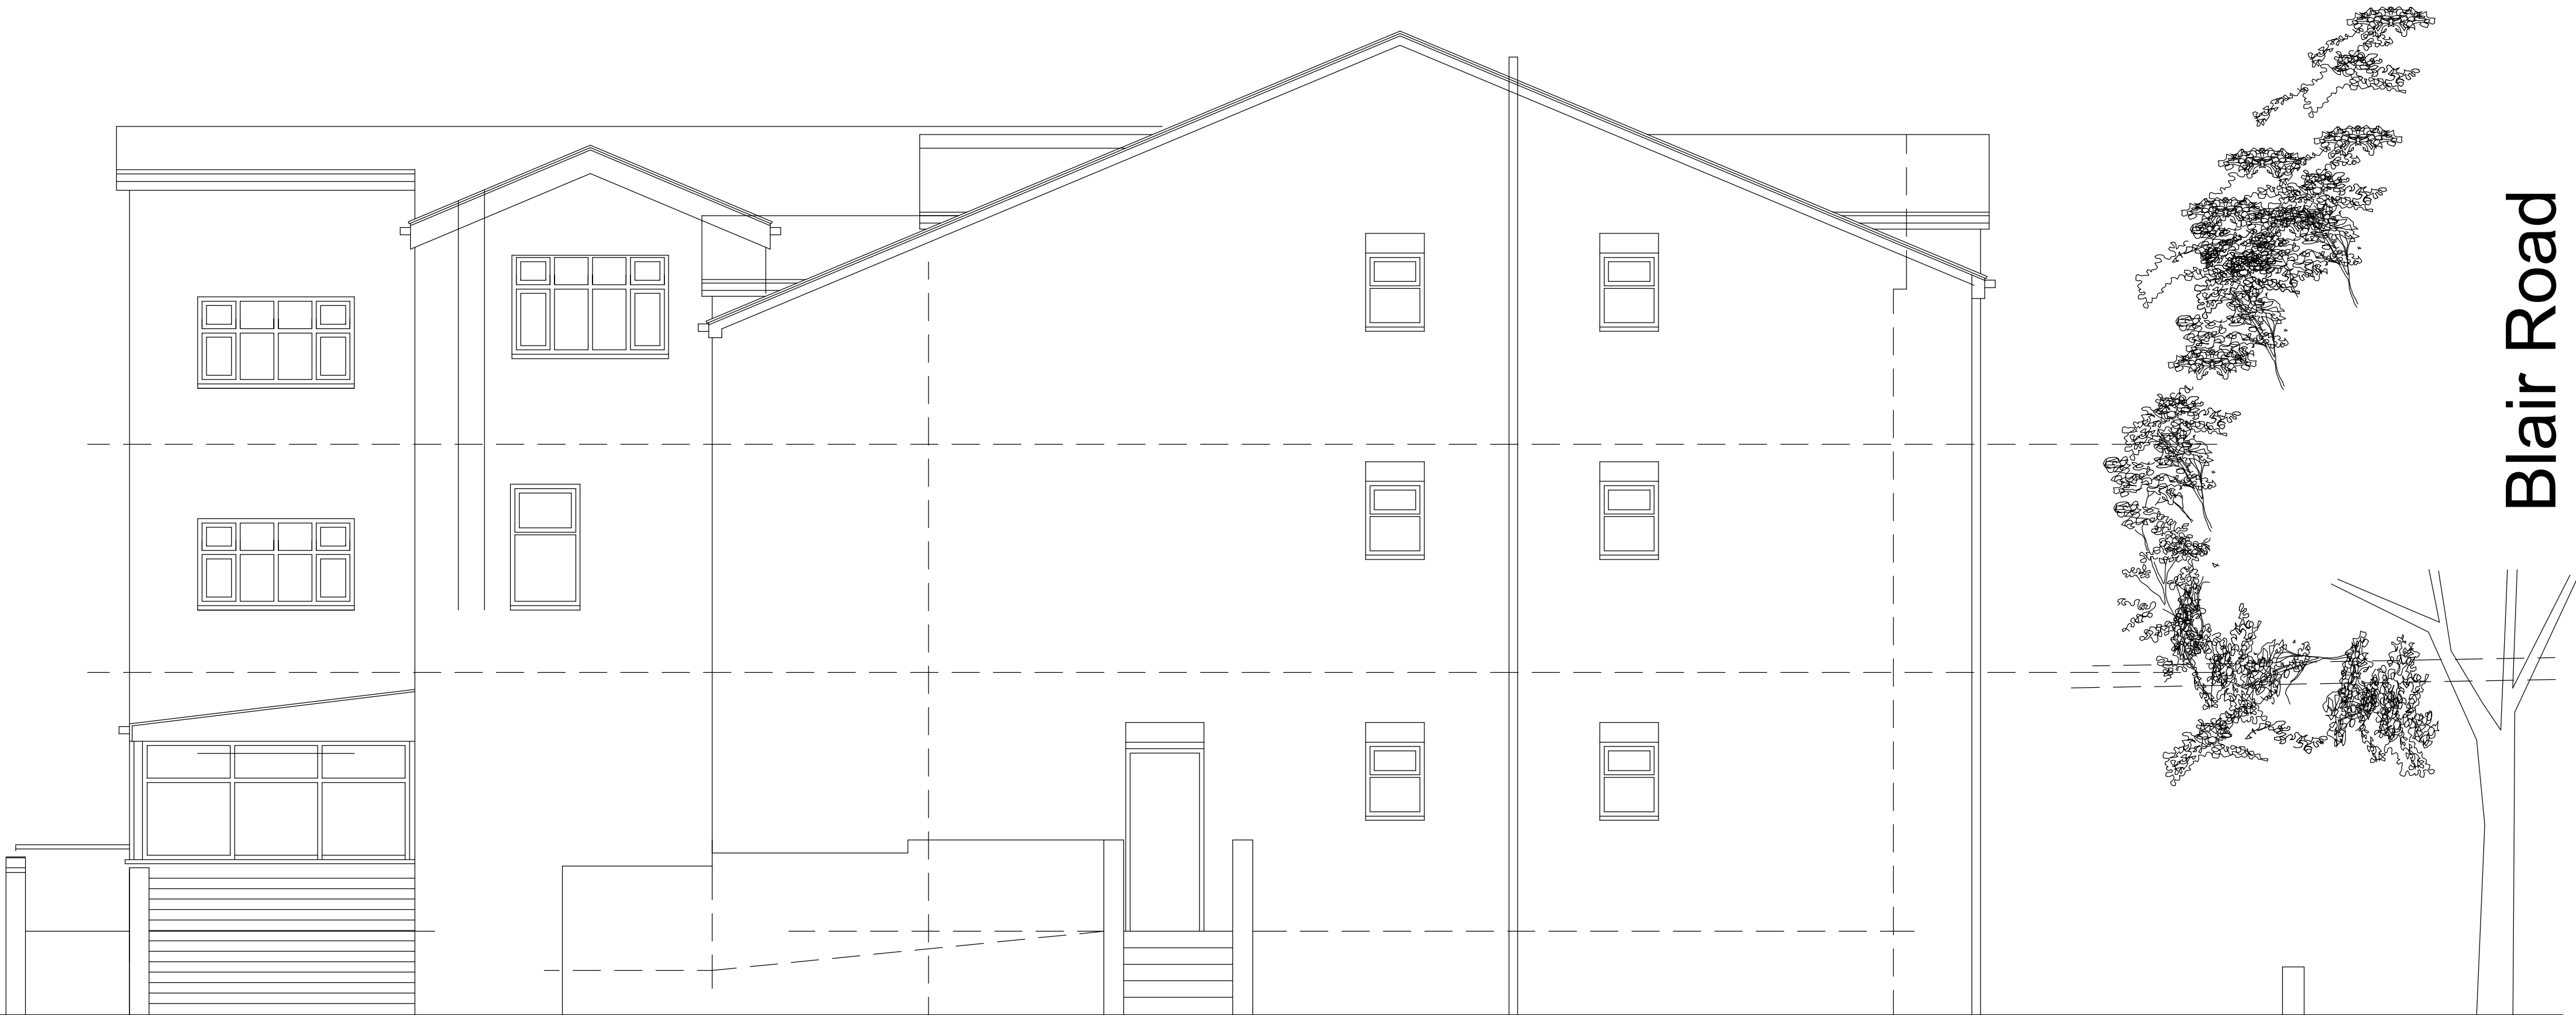

rear elevation

REV:	DATE:	DRAWN BY:	DETAILS:
------	-------	-----------	----------



PROJECT:
Proposed alterations
Alexandra Nursing Home, Wilbraham Rd Chorlton

DRAWING:
rear elevation as existing

tel:- 07500042081
stevefoulkes@btinternet.com

A	FIRST ISSUE	TB	20.06.22
REV	AMENDMENTS	BY	DATE

PROJECT
PROPOSED ALTERATIONS/EXTENSION
ALEXANDER CARE HOME
355-357 WILBRAHAM ROAD
CHORLTON
MANCHESTER
M16 8NP

CLIENT
IMTIAZ AND AMIR KHAN

DRAWING TITLE
REAR ELEVATION AS EXISTING

DRAWN	TB	DATE	20.06.22
CHECKED		SCALE	1:50 (A1)
APPROVED			



HOWARD & SEDDON A.R.I.B.A.
CHARTERED ARCHITECTS
64 WASHWAY ROAD
SALE, CHESHIRE, M33 7RE
TEL NO. 0161 - 973 8296
FAX NO. 0161 - 962 3485
E-MAIL : ADMIN@HOWARDANDEDDON.CO.UK

JOB No.	DRG No.	REVISION
13,646	10	A

PLANNING ISSUE
SUBJECT TO LOCAL AUTHORITY APPROVAL