



 


Note:
Do Not Scale from this drawing.
Dimensions are to be checked on site.
If in doubt please ask.

Materials	
1	PPC Aluminium coping. Colour: Dark Grey to match all other metal elements
2	Vertical brickwork pier 20mm from face of the wall
3	Brickwork
4	Brickwork Reveals to Window openings full brick depth (215mm) with brick soffit and jambs. Window sill part of window system (below)
5	Windows – Timber / Aluminium Composite triple glazed window system. External colour: Dark Grey to match all other metal elements
6	Juliet balcony, PPC aluminium balcony integrated with window system. Colour: Dark Grey to match all other metal elements

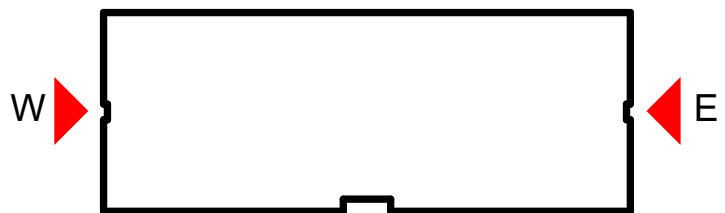

East Elevation - Planning
1 : 100

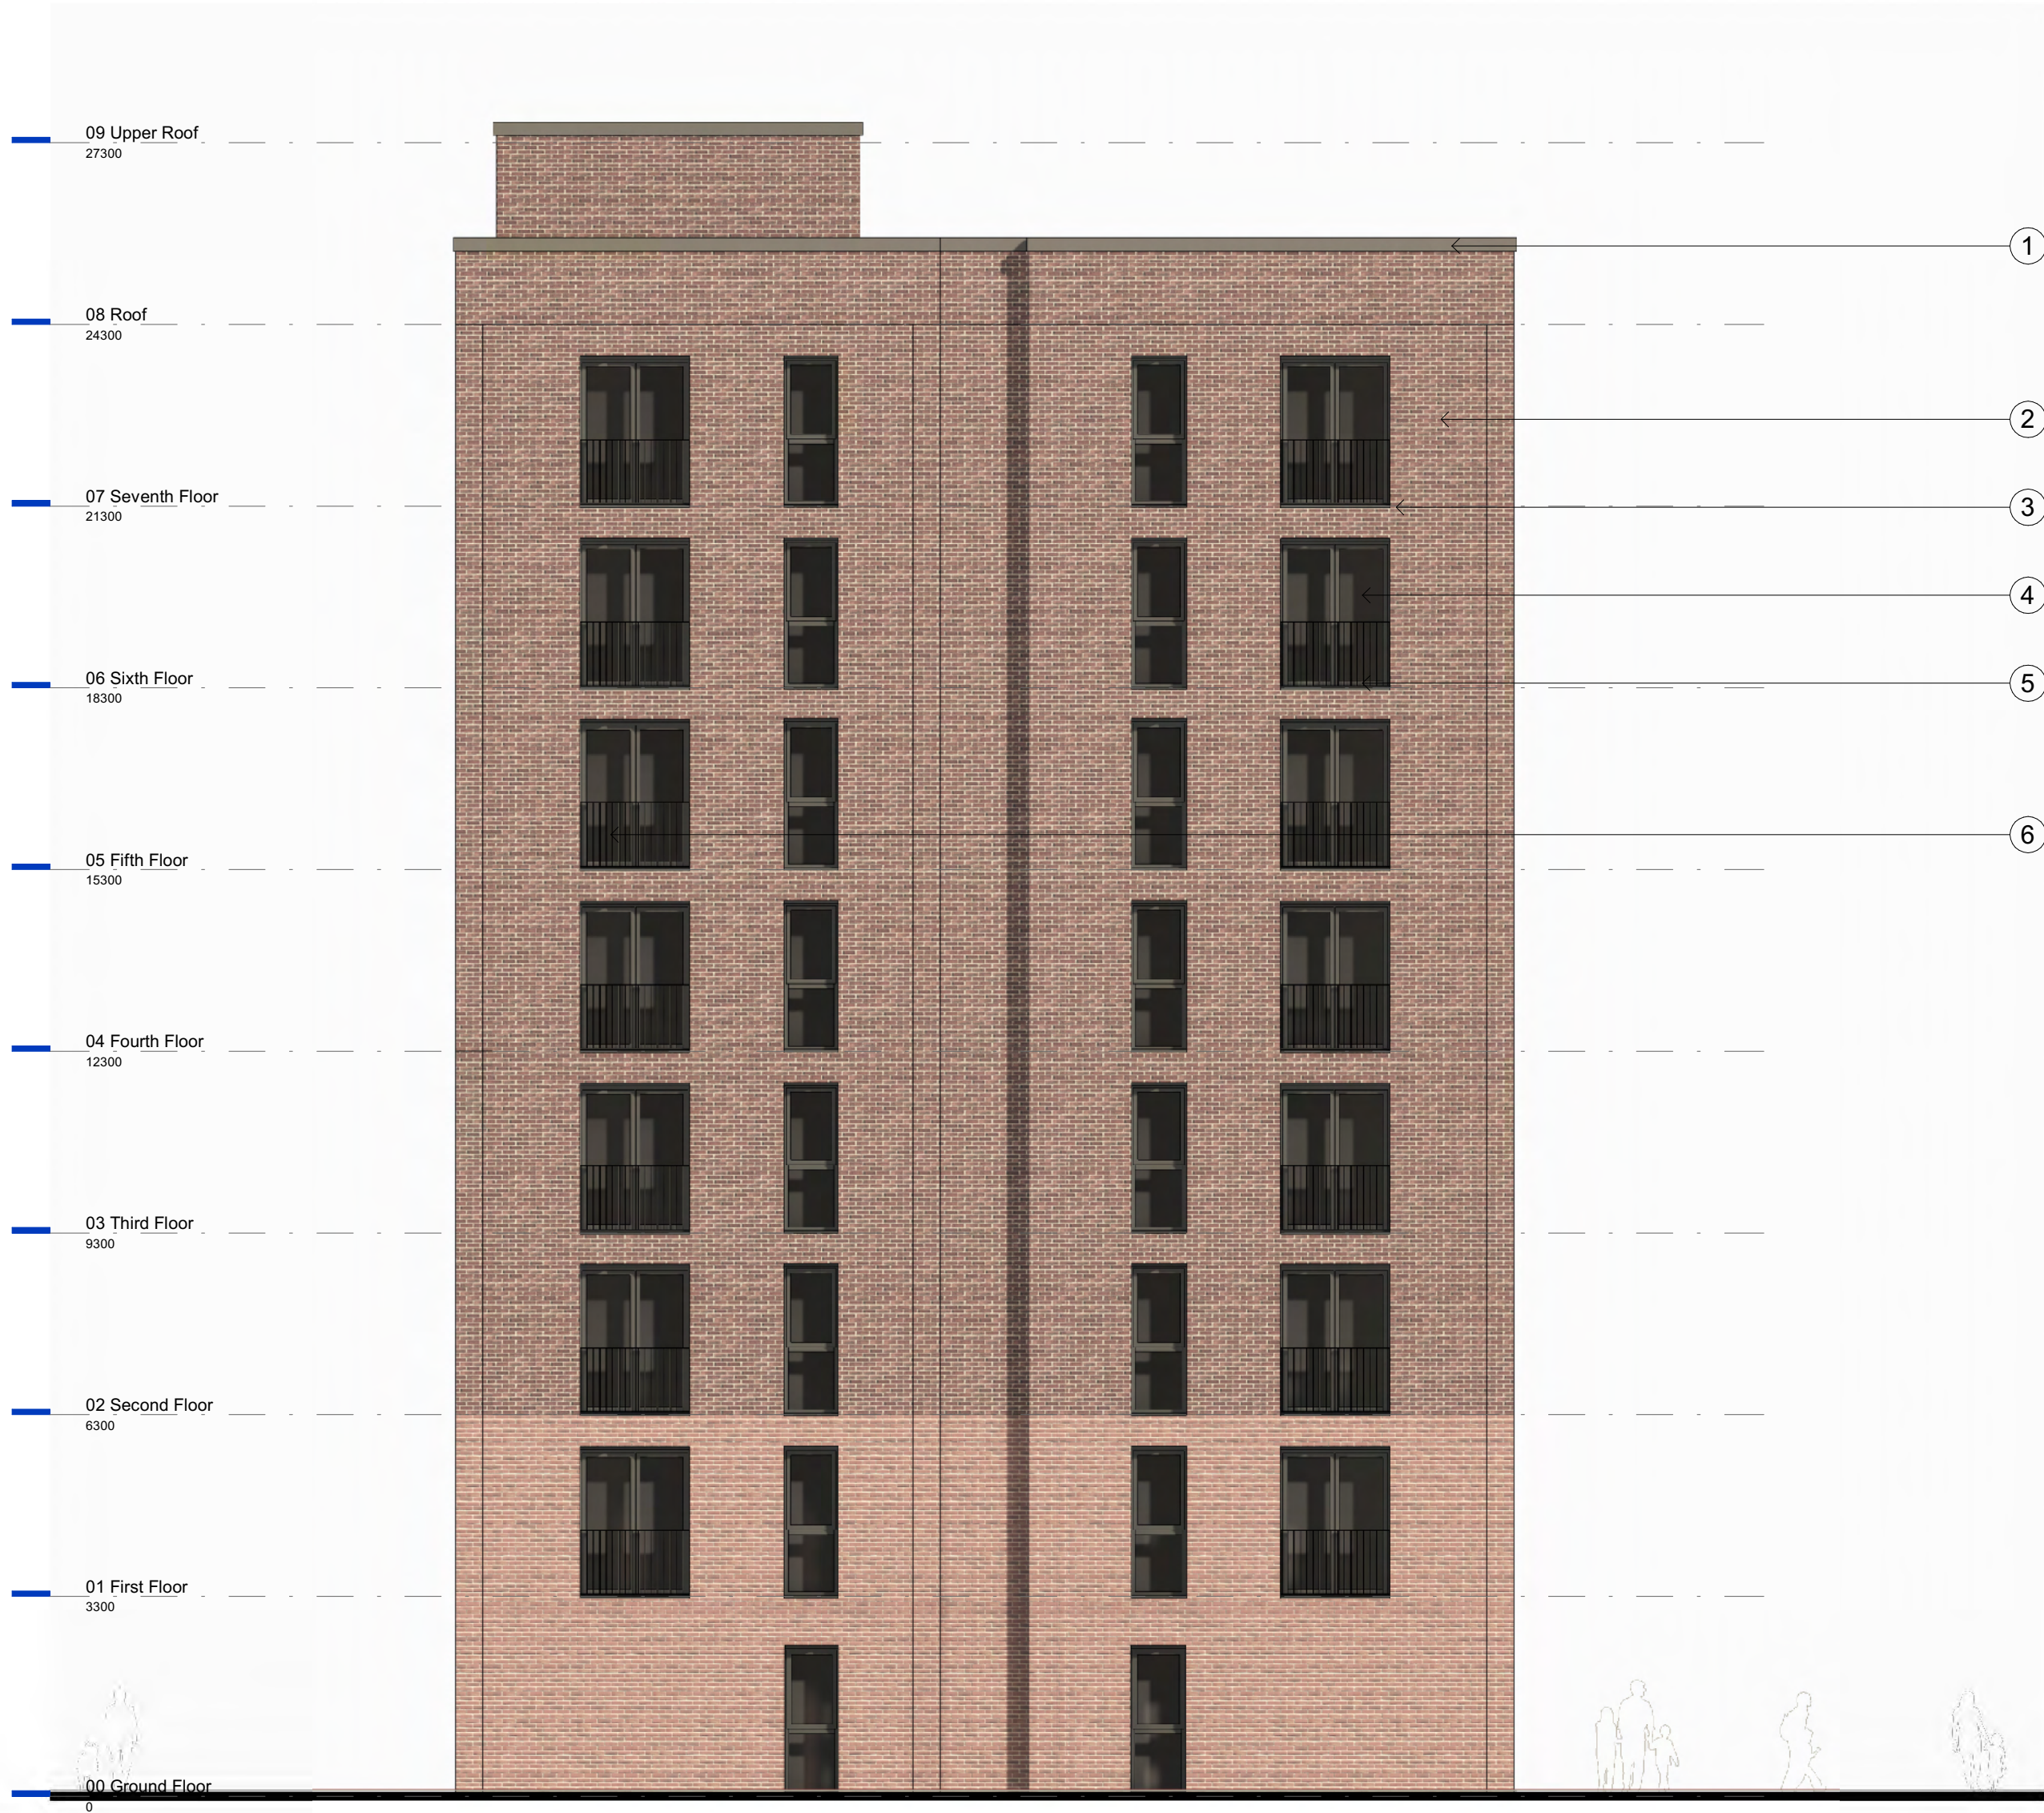

West Elevation - Planning
1 : 100

PL1 10.06.22 PW Planning Issue

Rev Date Ints Details

© The moral rights of the author are hereby asserted.
This drawing and design is the sole property of Buttress Ltd and must not be reproduced without permission.
Buttress Ltd is Registered in England and Wales: 5363573

Buttress

41 Bengal Street
Manchester
M4 6AF

T 0161 236 3303
E contact@buttress.net
W www.buttress.net

Project Title This City residential development, Ancoats, Manchester
Client Wates Construction Ltd
Location Land to the west of Rodney Street, Manchester, M4 6JJ

Drawing ref Residential Block A - East & West Elevation

Date 09/06/2022 16:57:13 Scale As indicated
Checker Checker Orig Paper Size A1

Job No: 9139 Status PLANNING

Project: Origin: Zone: Level: Type: Disc: Number: Rev:

RODSTA-BUT-A-XX-DE-A- 01031- PL1