





Elevation - A

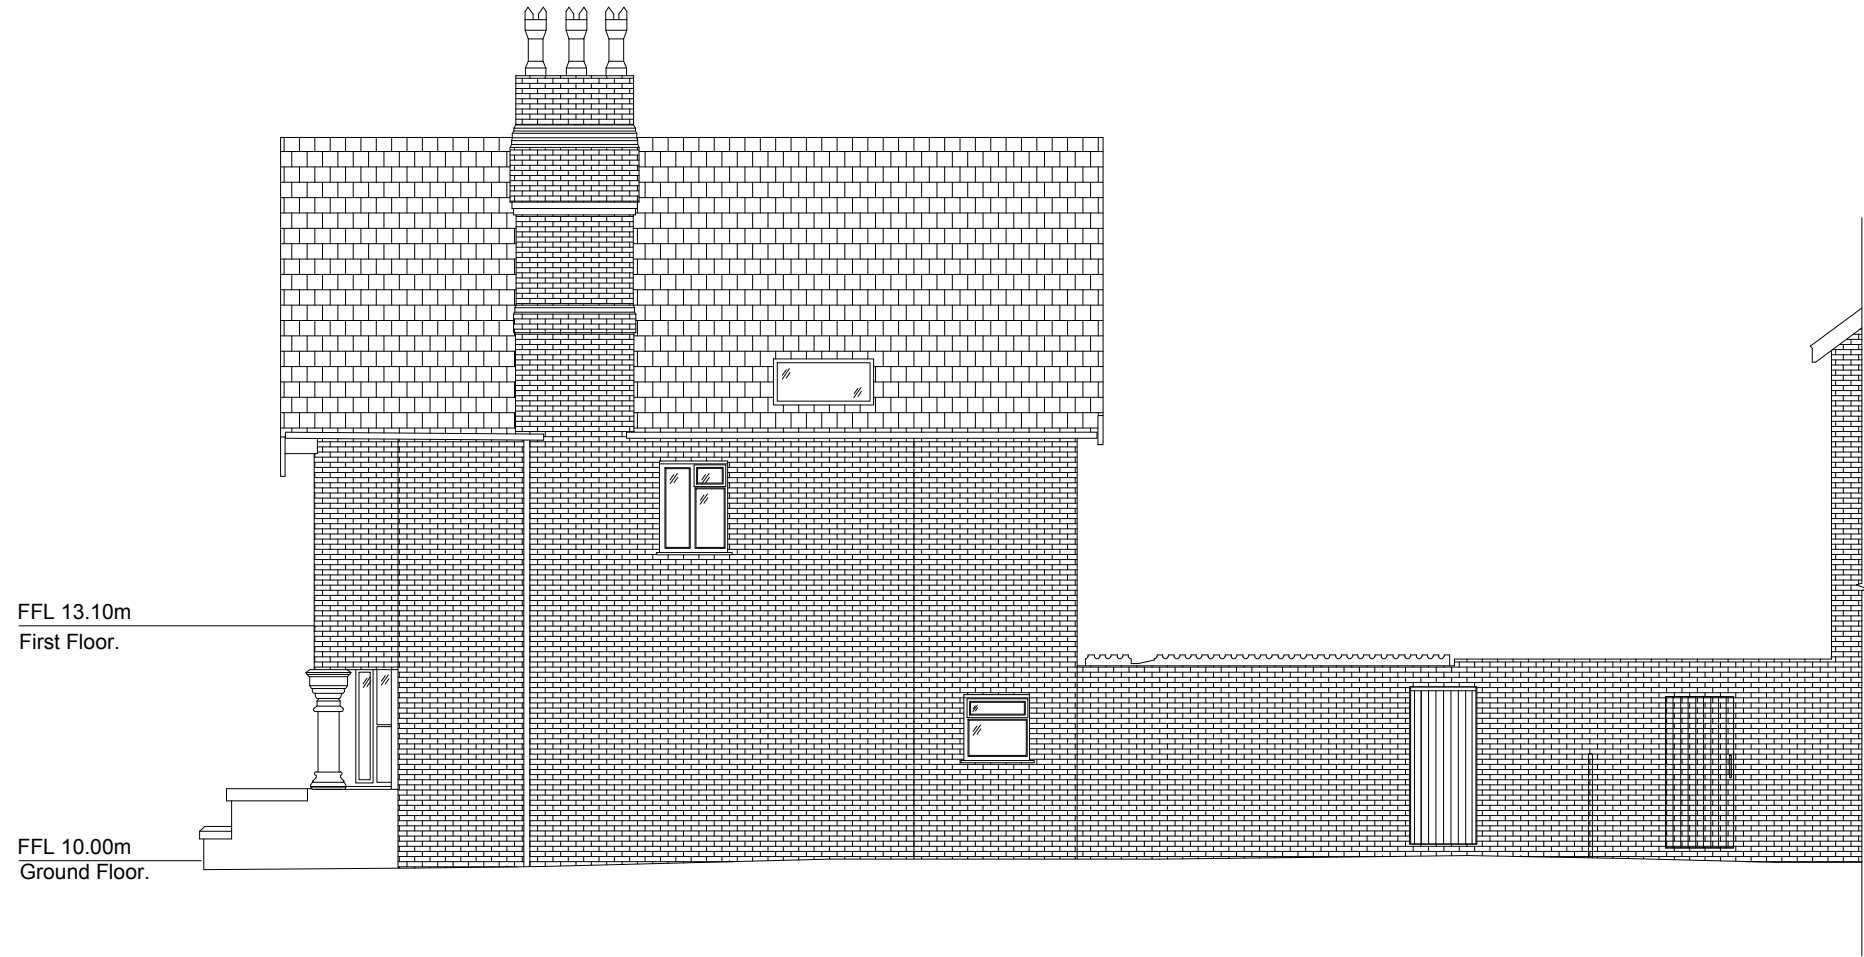


Elevation - B




Elevation - C

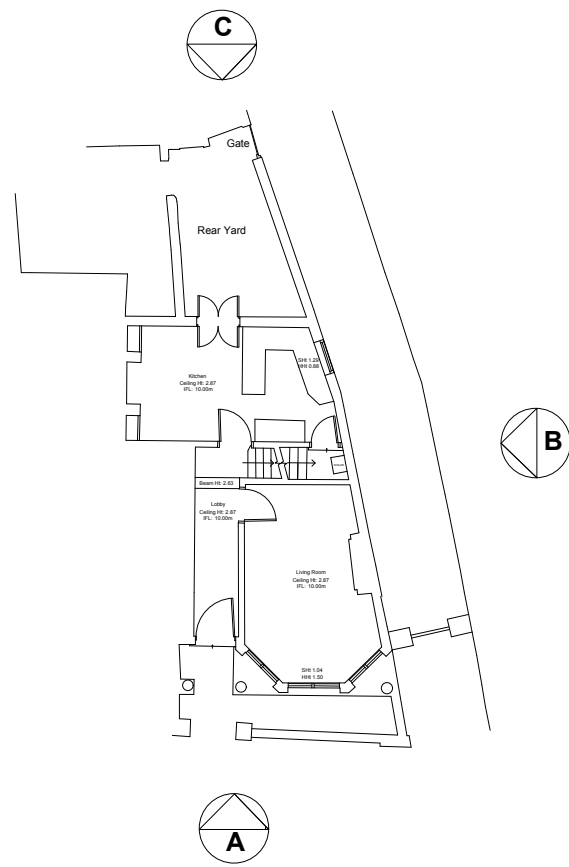


Key Plan

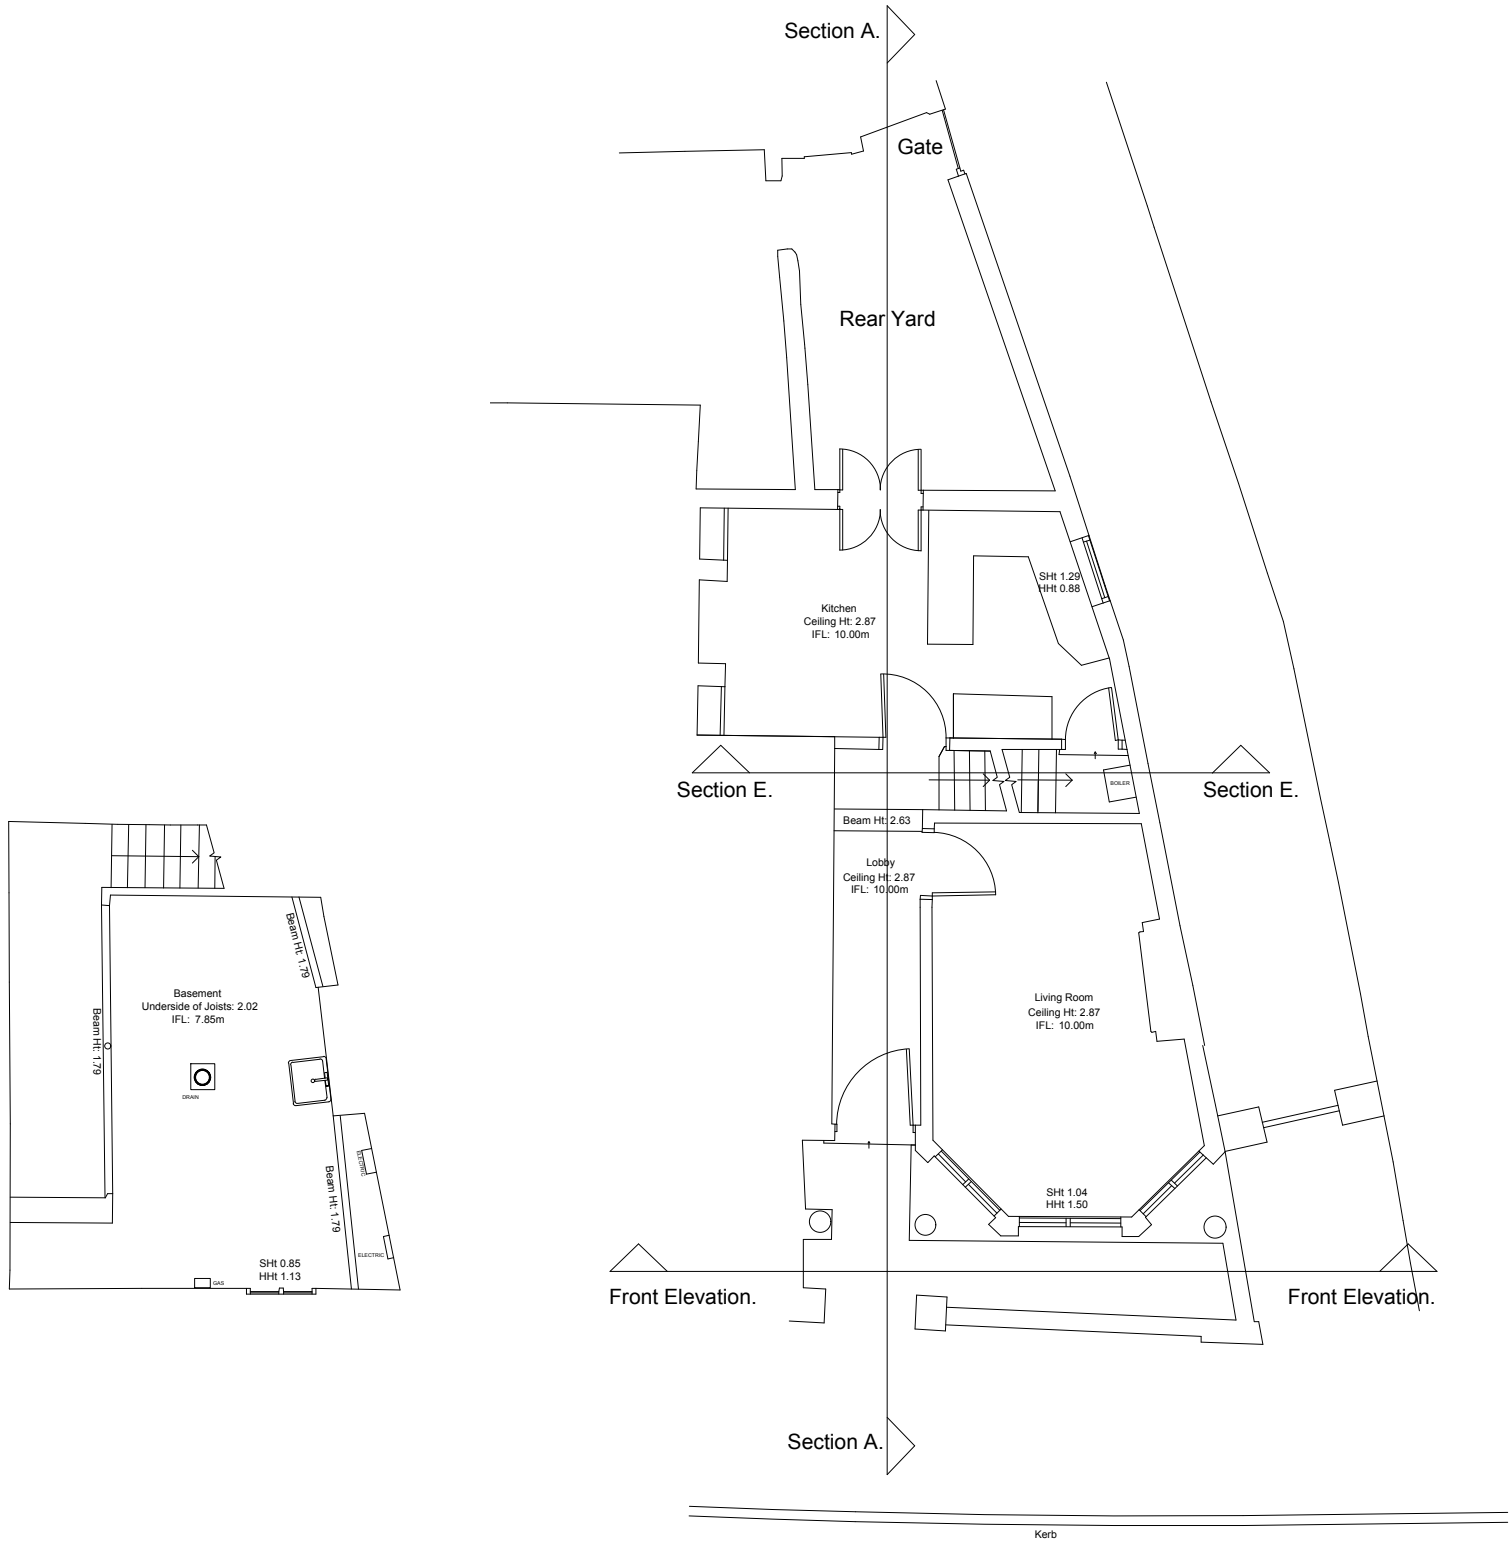


Basement Plan

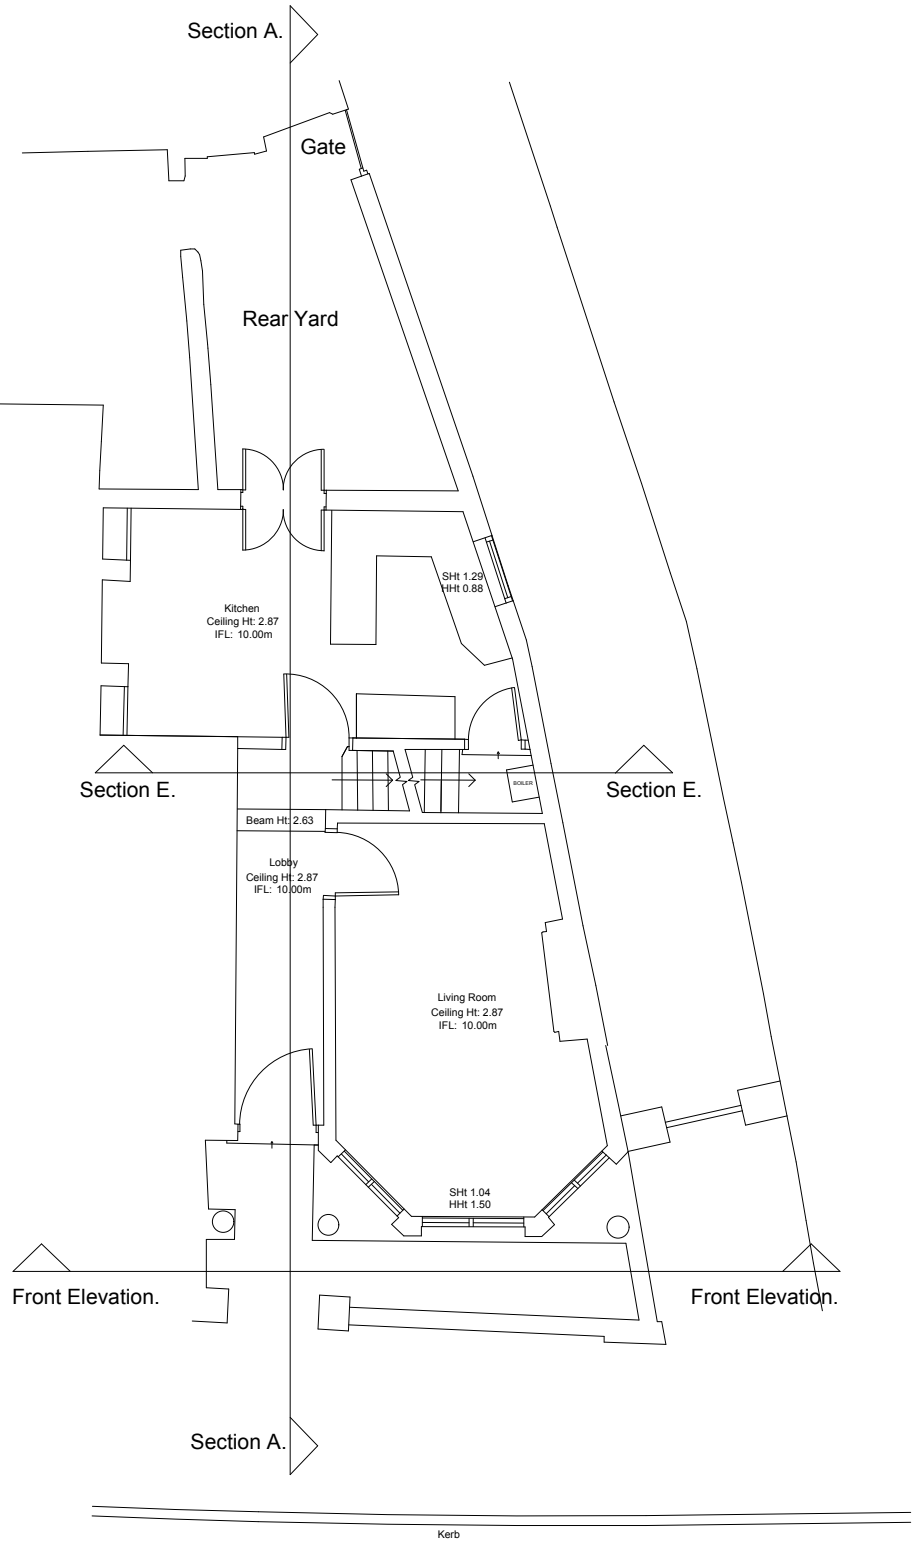


Ground Floor Plan

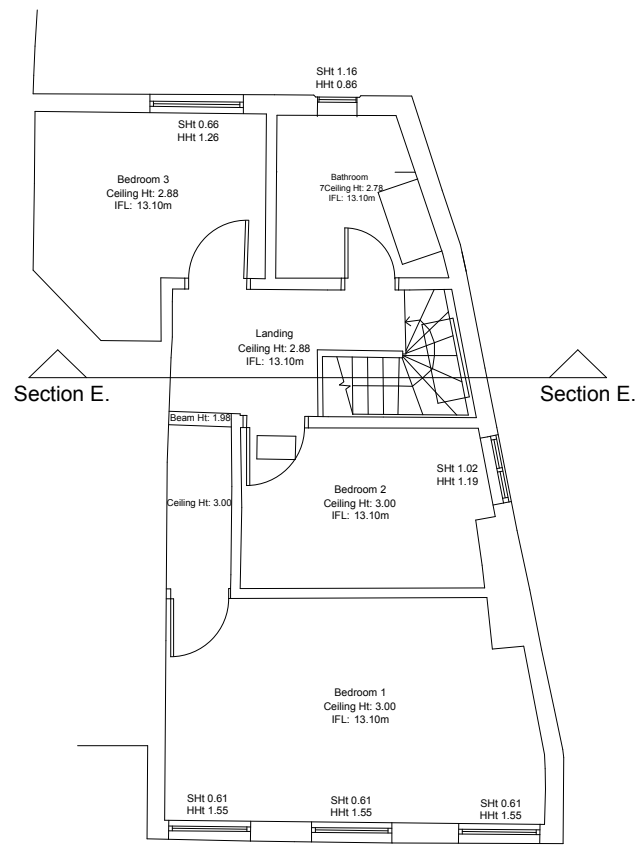


First Floor Plan

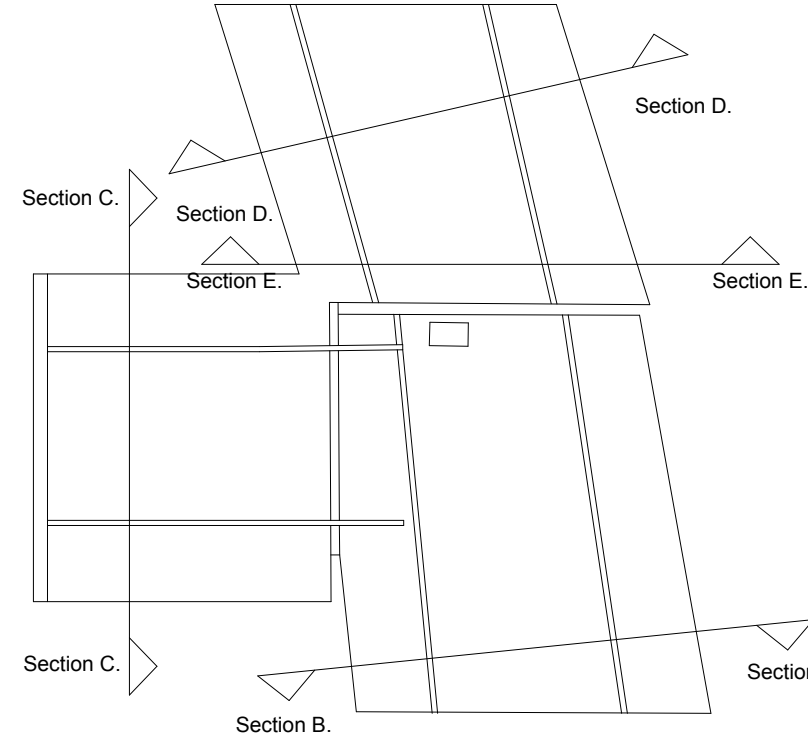


Second Floor Plan

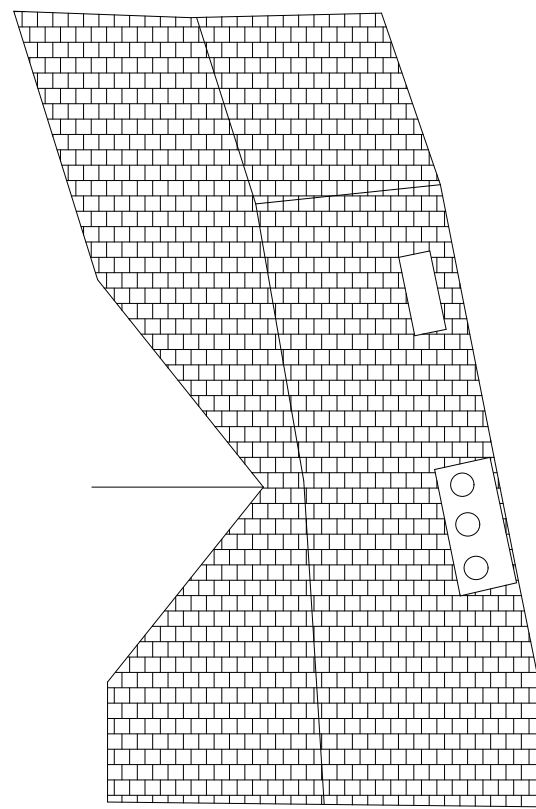


Roof Plan

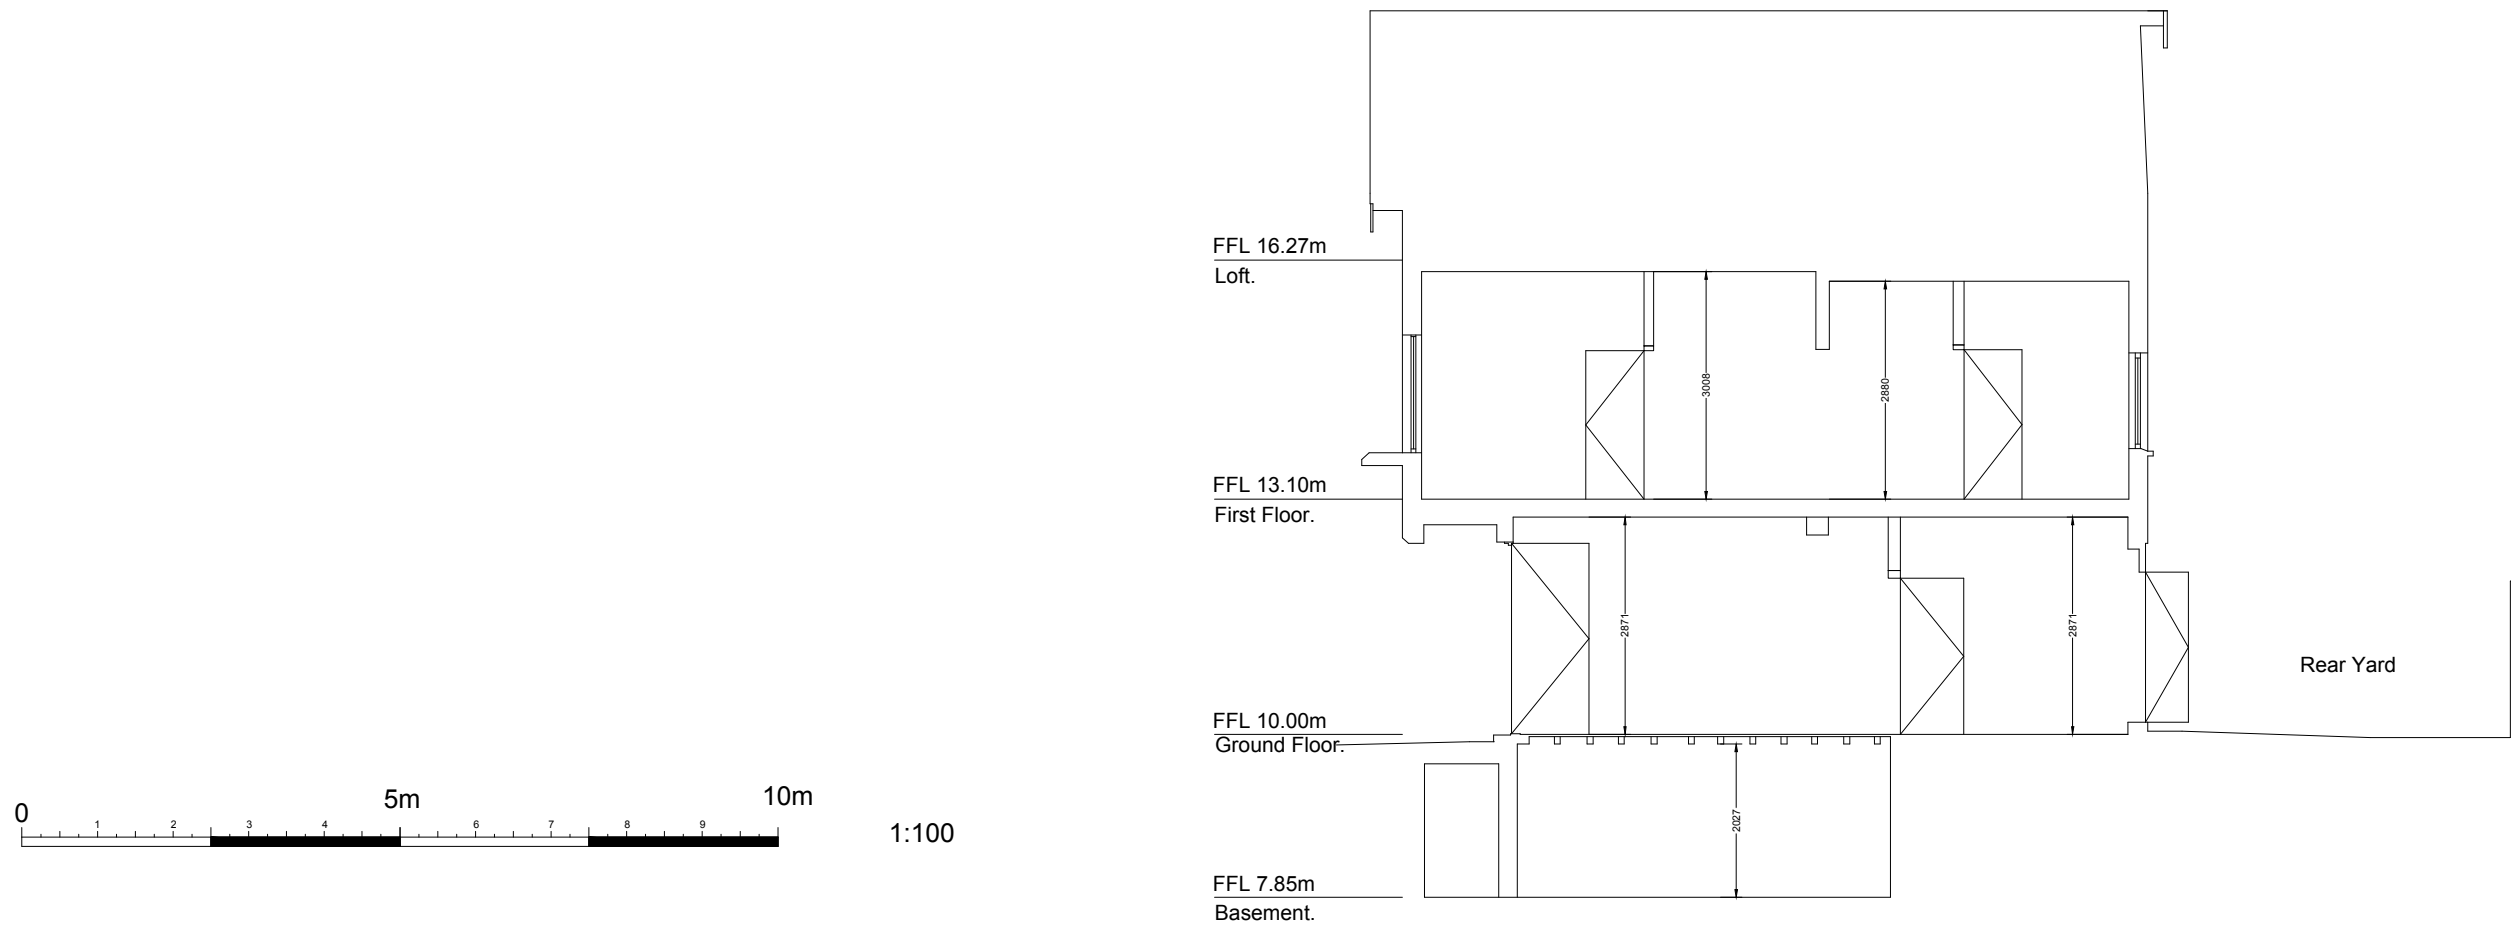


Section -AA

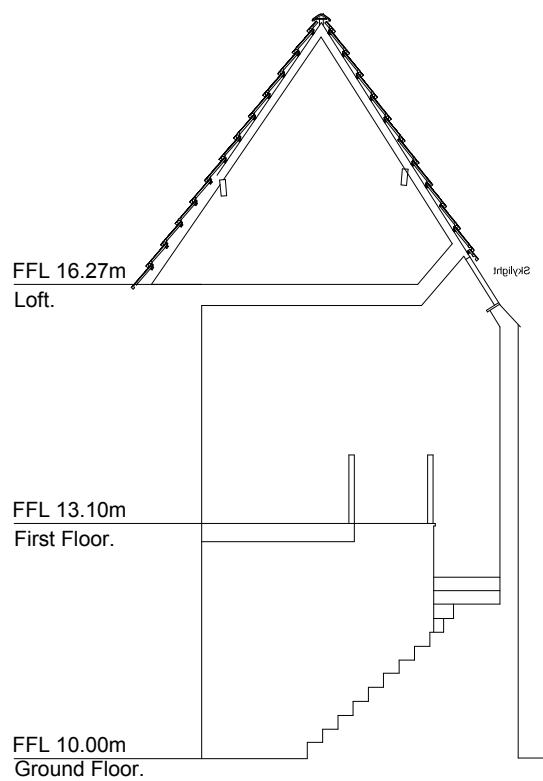


Section -EE

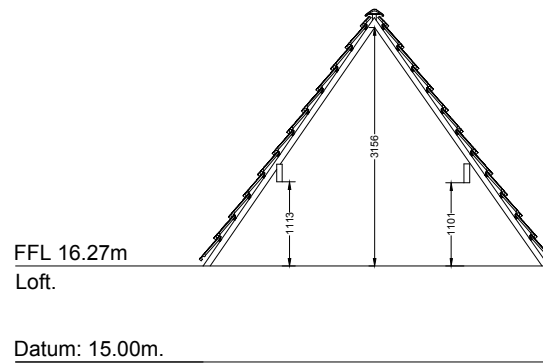


Section -BB

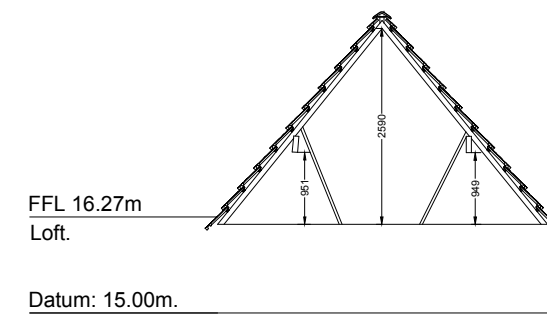

Section -CC

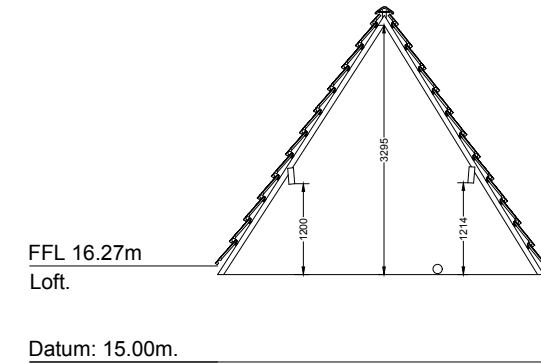

Section -DD

 

| REV | DATE | DESCRIPTION | DRN | CHK |
|-----|------|-------------|-----|-----|
|     |      |             |     |     |
|     |      |             |     |     |
ARCHITECTS  
www.eohma.com

| DRAWING TITLE                         |
|---------------------------------------|
| Existing Plans, Elevations & Sections |
| ADDRESS                               |
| 809 Wilmslow Road, Didsbury           |

| CLIENT            |
|-------------------|
| Peter Hill        |
| PROJECT           |
| 809 Wilmslow Road |
| DRAWN BY          |
| -                 |
| SCALE             |
| 1:100@A1          |
| DATE              |
| MAY 22            |
| DRAWING NUMBER    |
| 003               |

THIS DRAWING IS FOR STATUTORY APPROVALS ONLY AND IS NOT TO BE USED FOR CONSTRUCTION.